
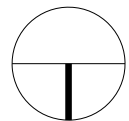


LINZEE ROAD

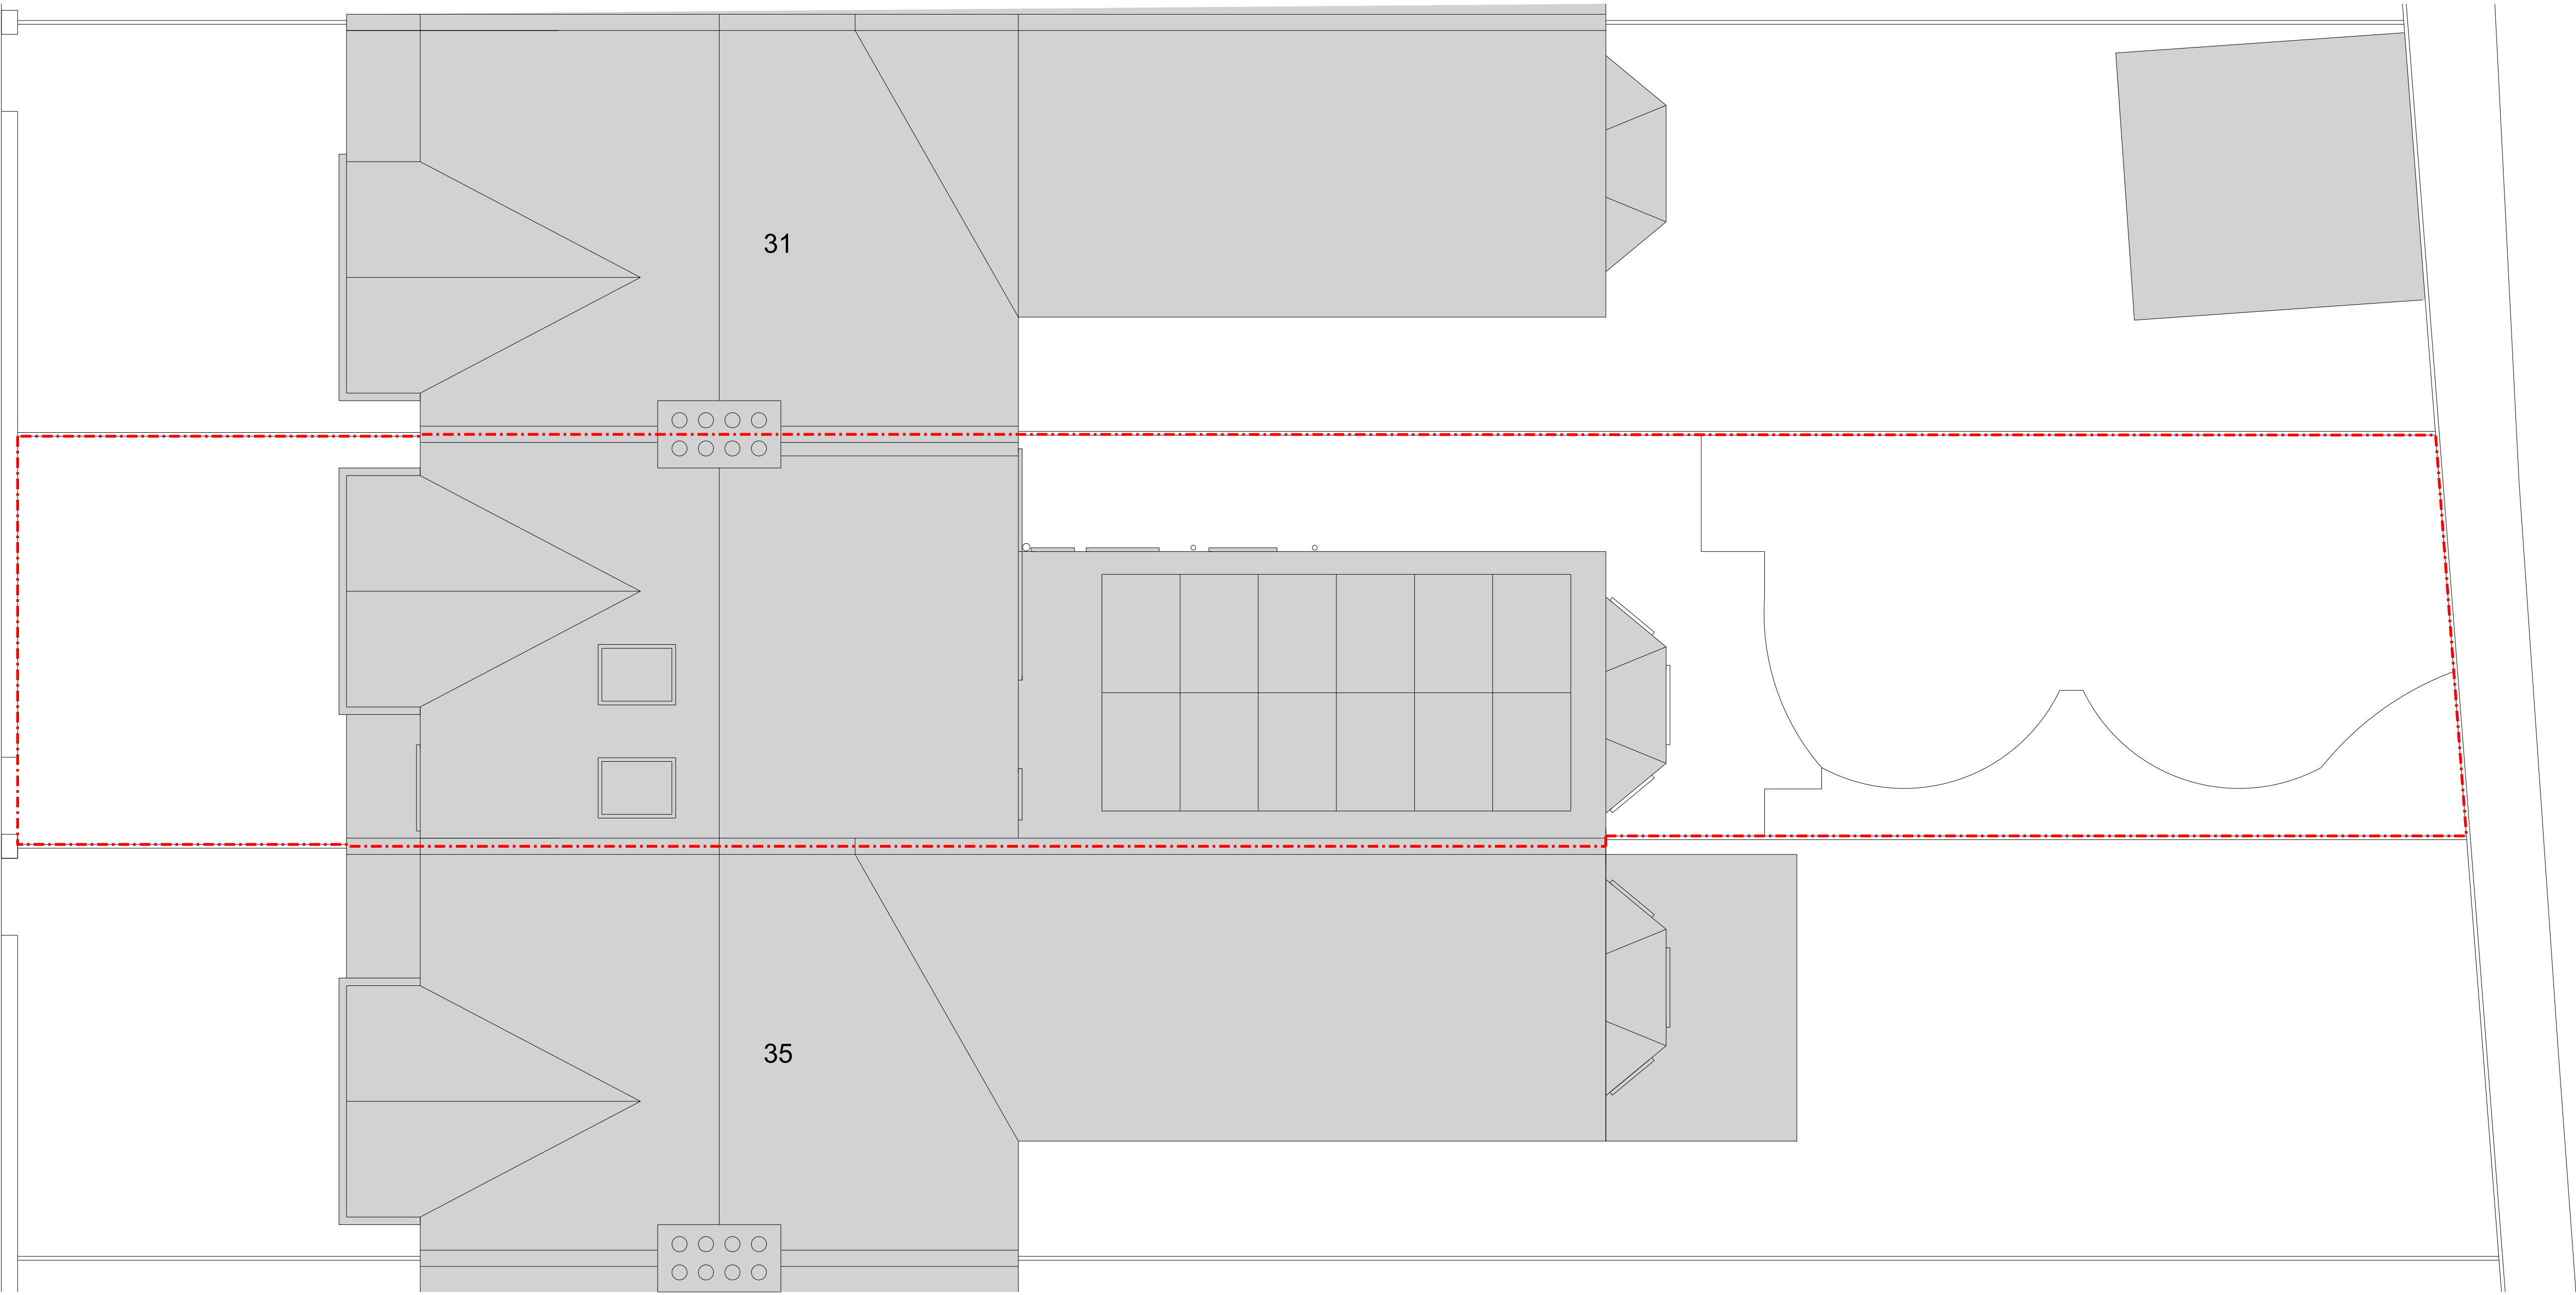

REV	DATE	DESCRIPTION
P1	12.12.22	Planning submission

CKD	REV	DATE	DESCRIPTION
VR			

CKD	NOTES

Troake and Rowsell Architects
201 Borough High Street
London SE1 1JA
www.troakeandrowsell.com
info@troakeandrowsell.com
JOB NO: 080

33 LINZEE ROAD, LONDON N8 7RG
EXISTING SITE PLAN
PLANNING
080_07_002
SCALE: 1:50 @A1 1:100 @A3

P1
Revision