

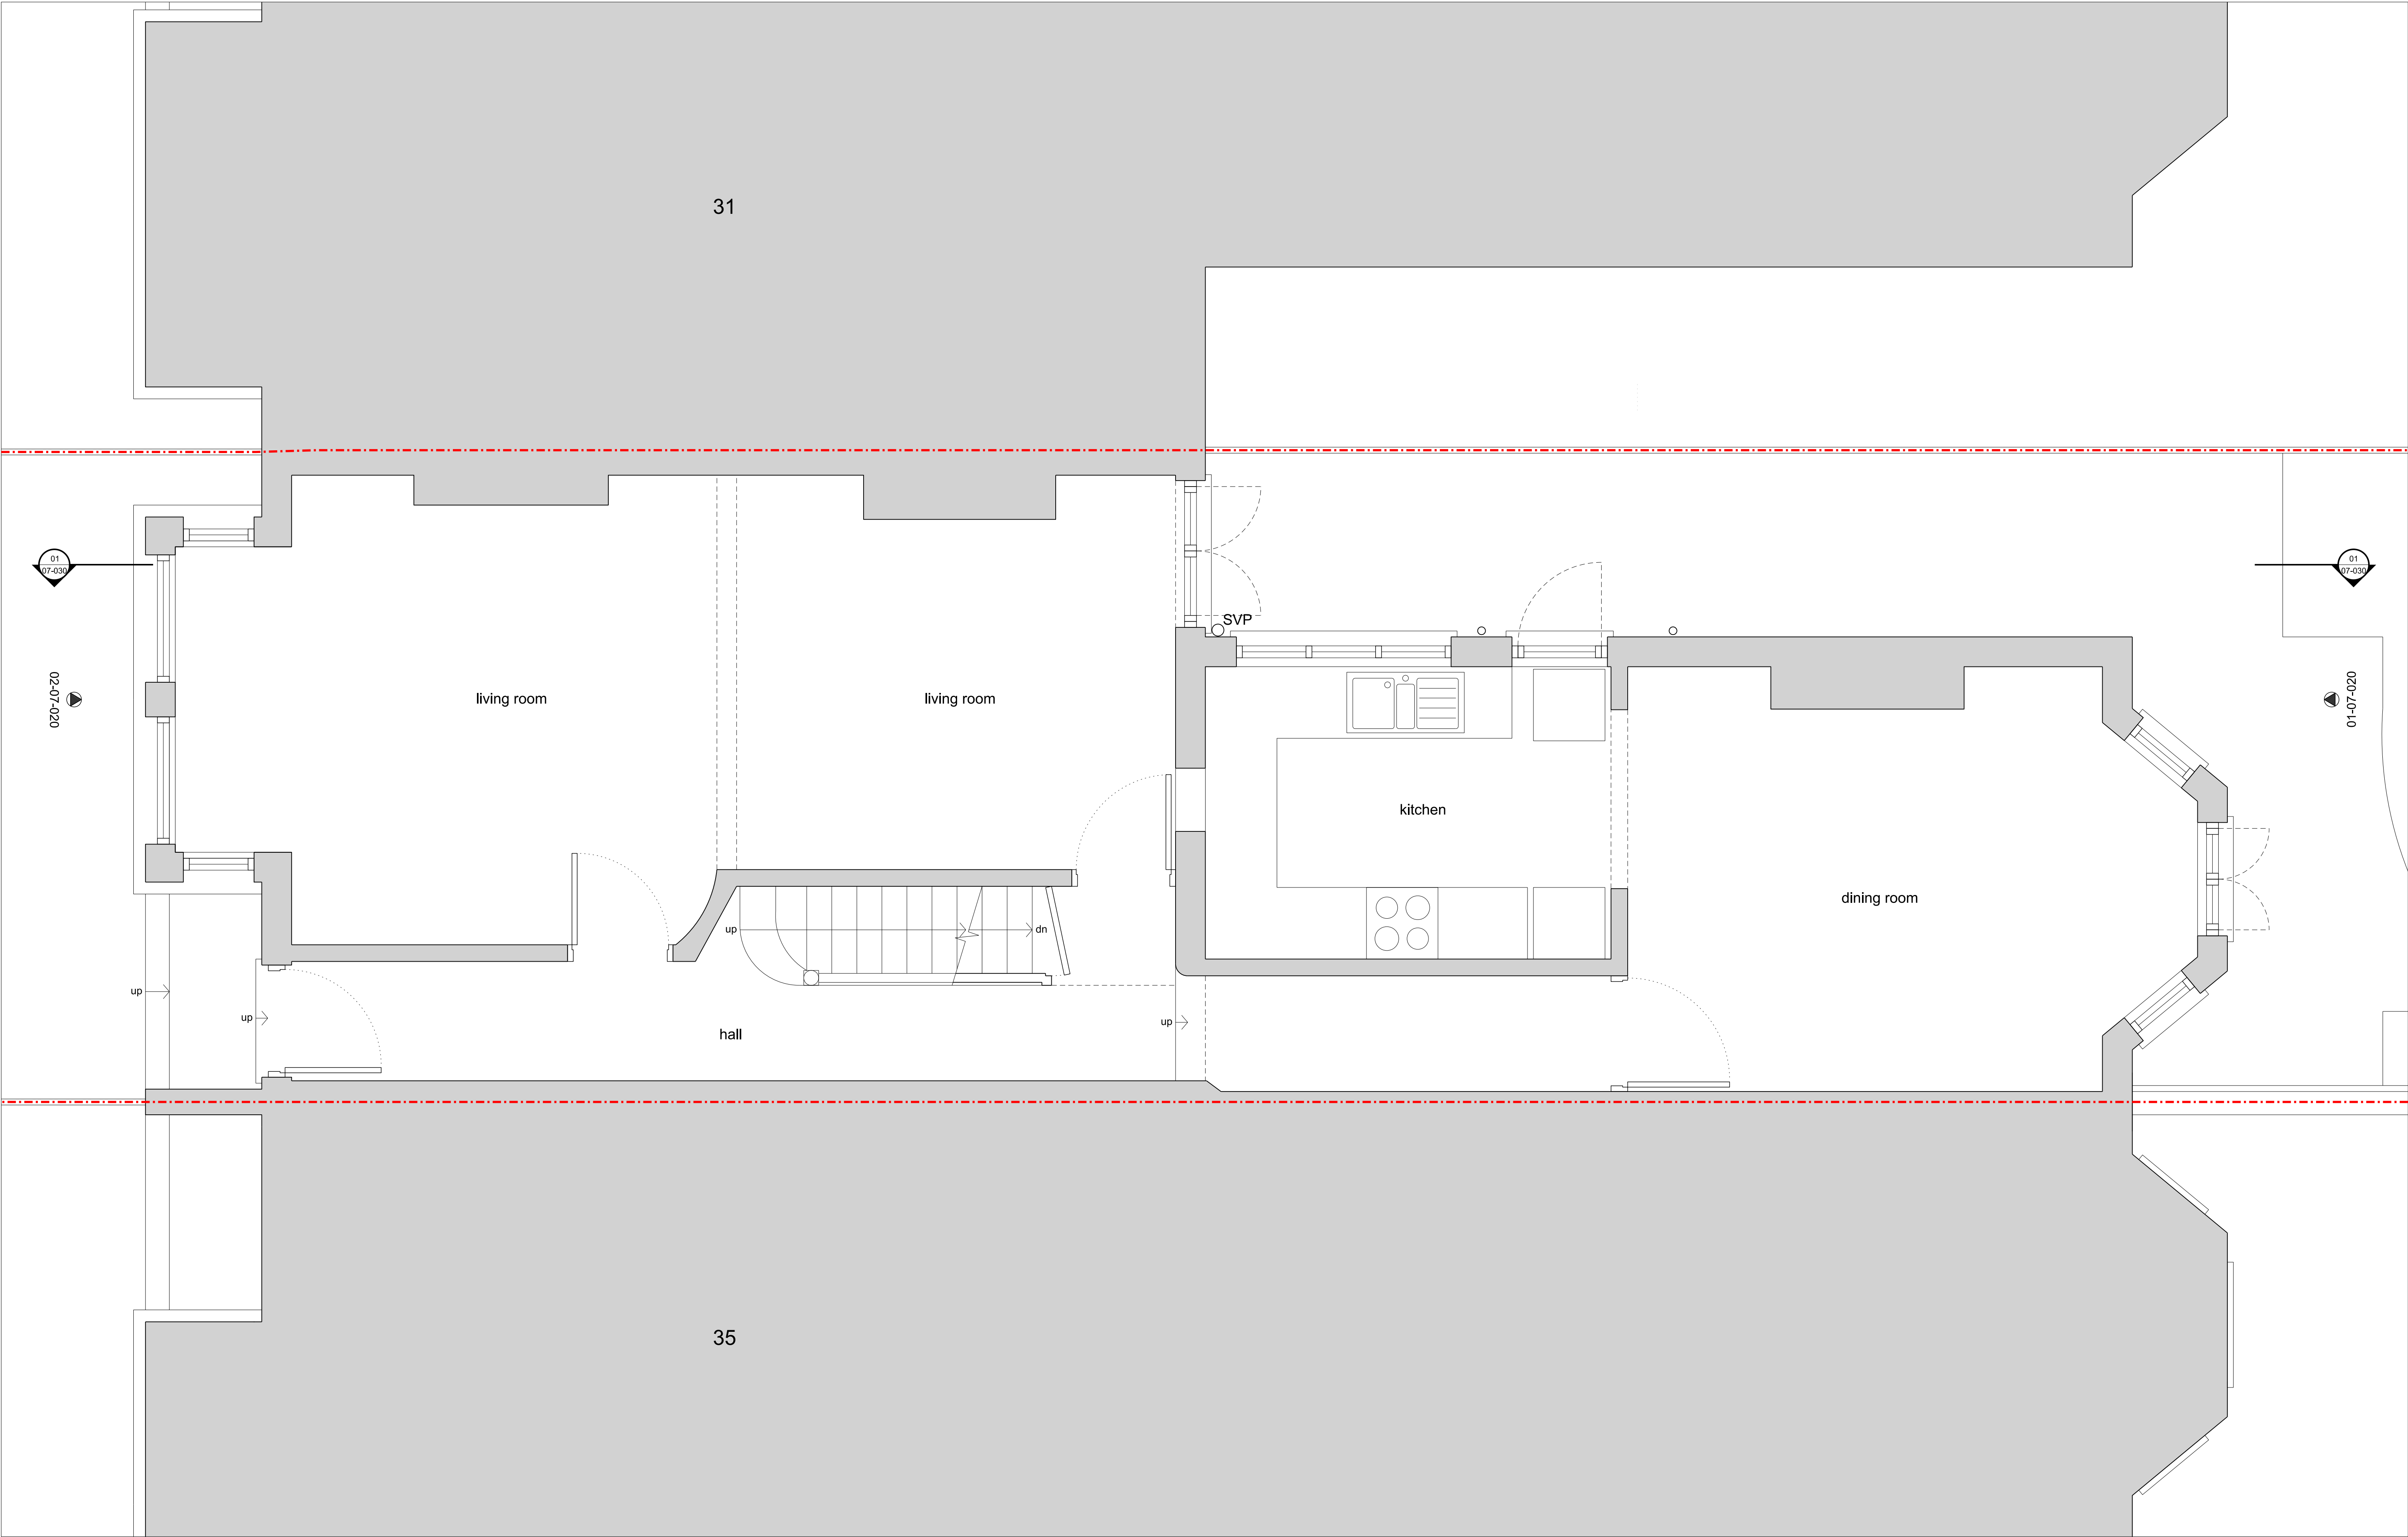


 

 

REV	DATE	DESCRIPTION	CKD	REV	DATE	DESCRIPTION	CKD	NOTES
P1	26.08.22	Planning submission	VR					


Troake and Rowsell Architects
201 Borough High Street
London SE1 1JA
www.troakeandrowsell.com
info@troakeandrowsell.com

web
email

JOB NO: 080

33 LINZEE ROAD, LONDON N8 7RG
EXISTING GROUND FLOOR PLAN
PLANNING
080_07_010
SCALE: 1:25 @A1 1:50 @A3

P1
Revision

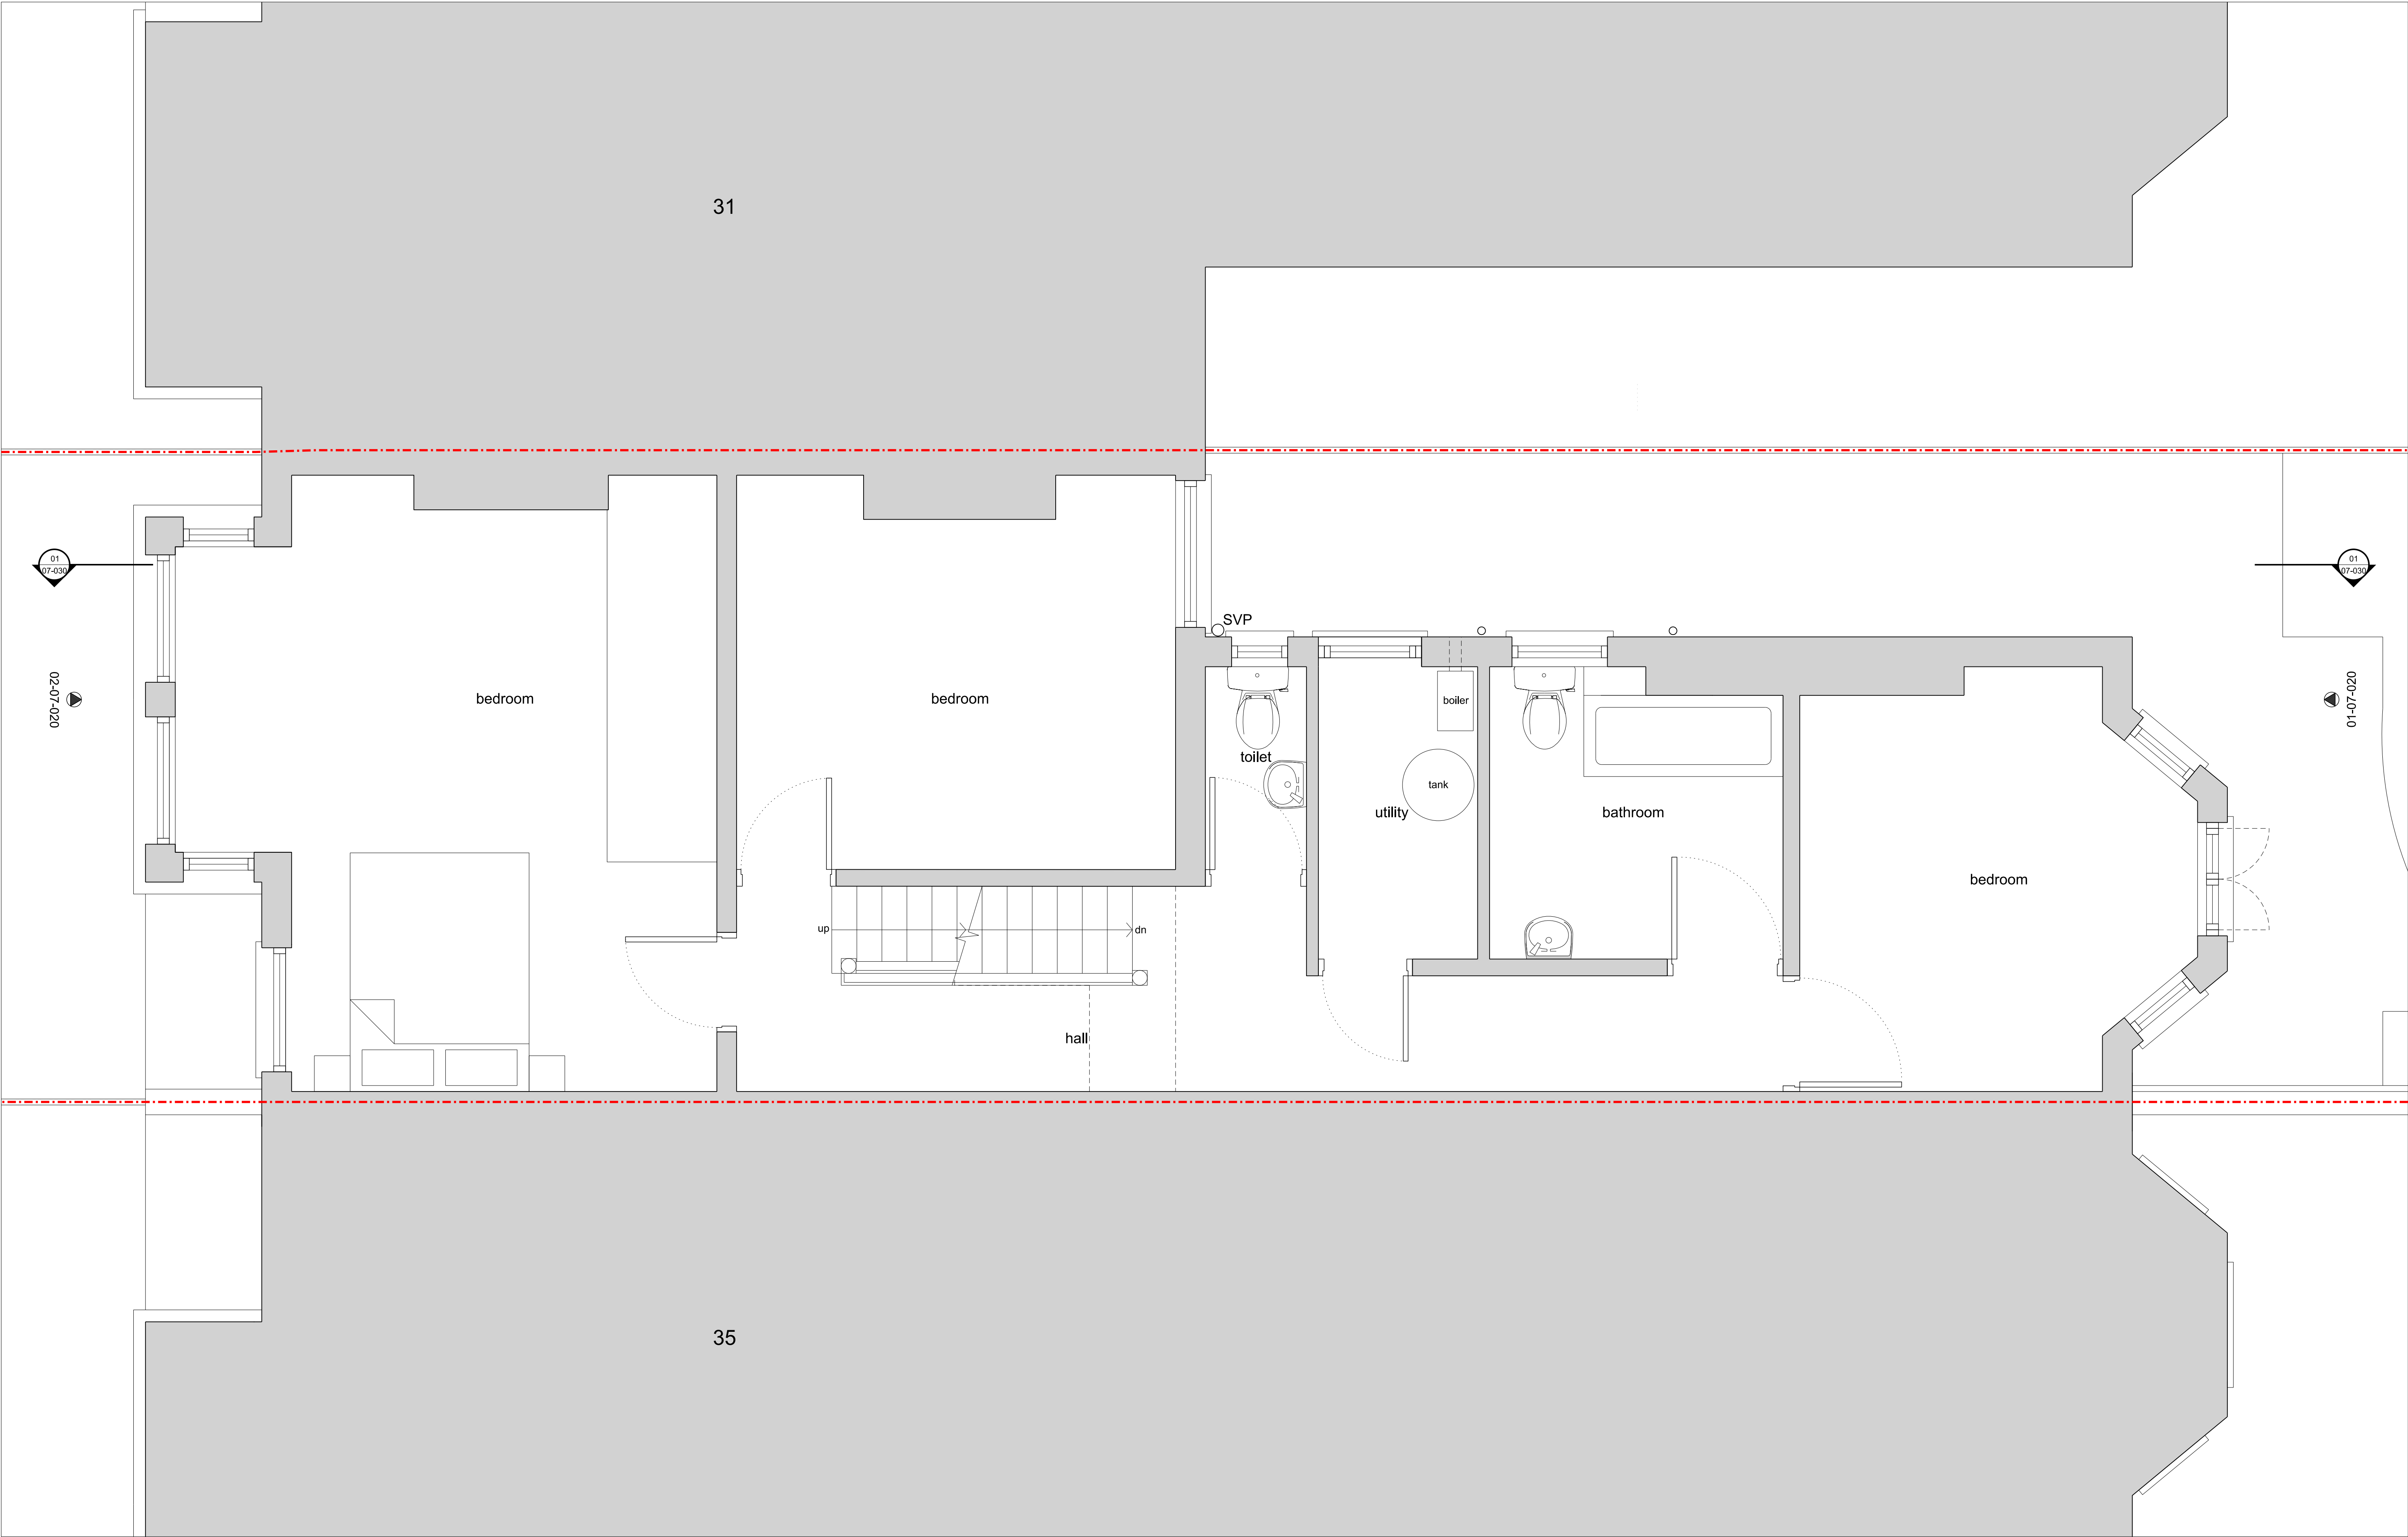

REV	DATE	DESCRIPTION	CKD	REV	DATE	DESCRIPTION	CKD	NOTES
P1	26.08.22	Planning submission	VR					

**Troake and Rowsell
Architects**

201 Borough High Street
London SE1 1JA
www.troakeandrowsell.com
info@troakeandrowsell.com

web
email

JOB NO: 080


33 LINZEE ROAD, LONDON N8 7RG



**EXISTING FIRST FLOOR PLAN
PLANNING
080_07_011**

SCALE: 1:25 @A1 1:50 @A3


P1


Revision

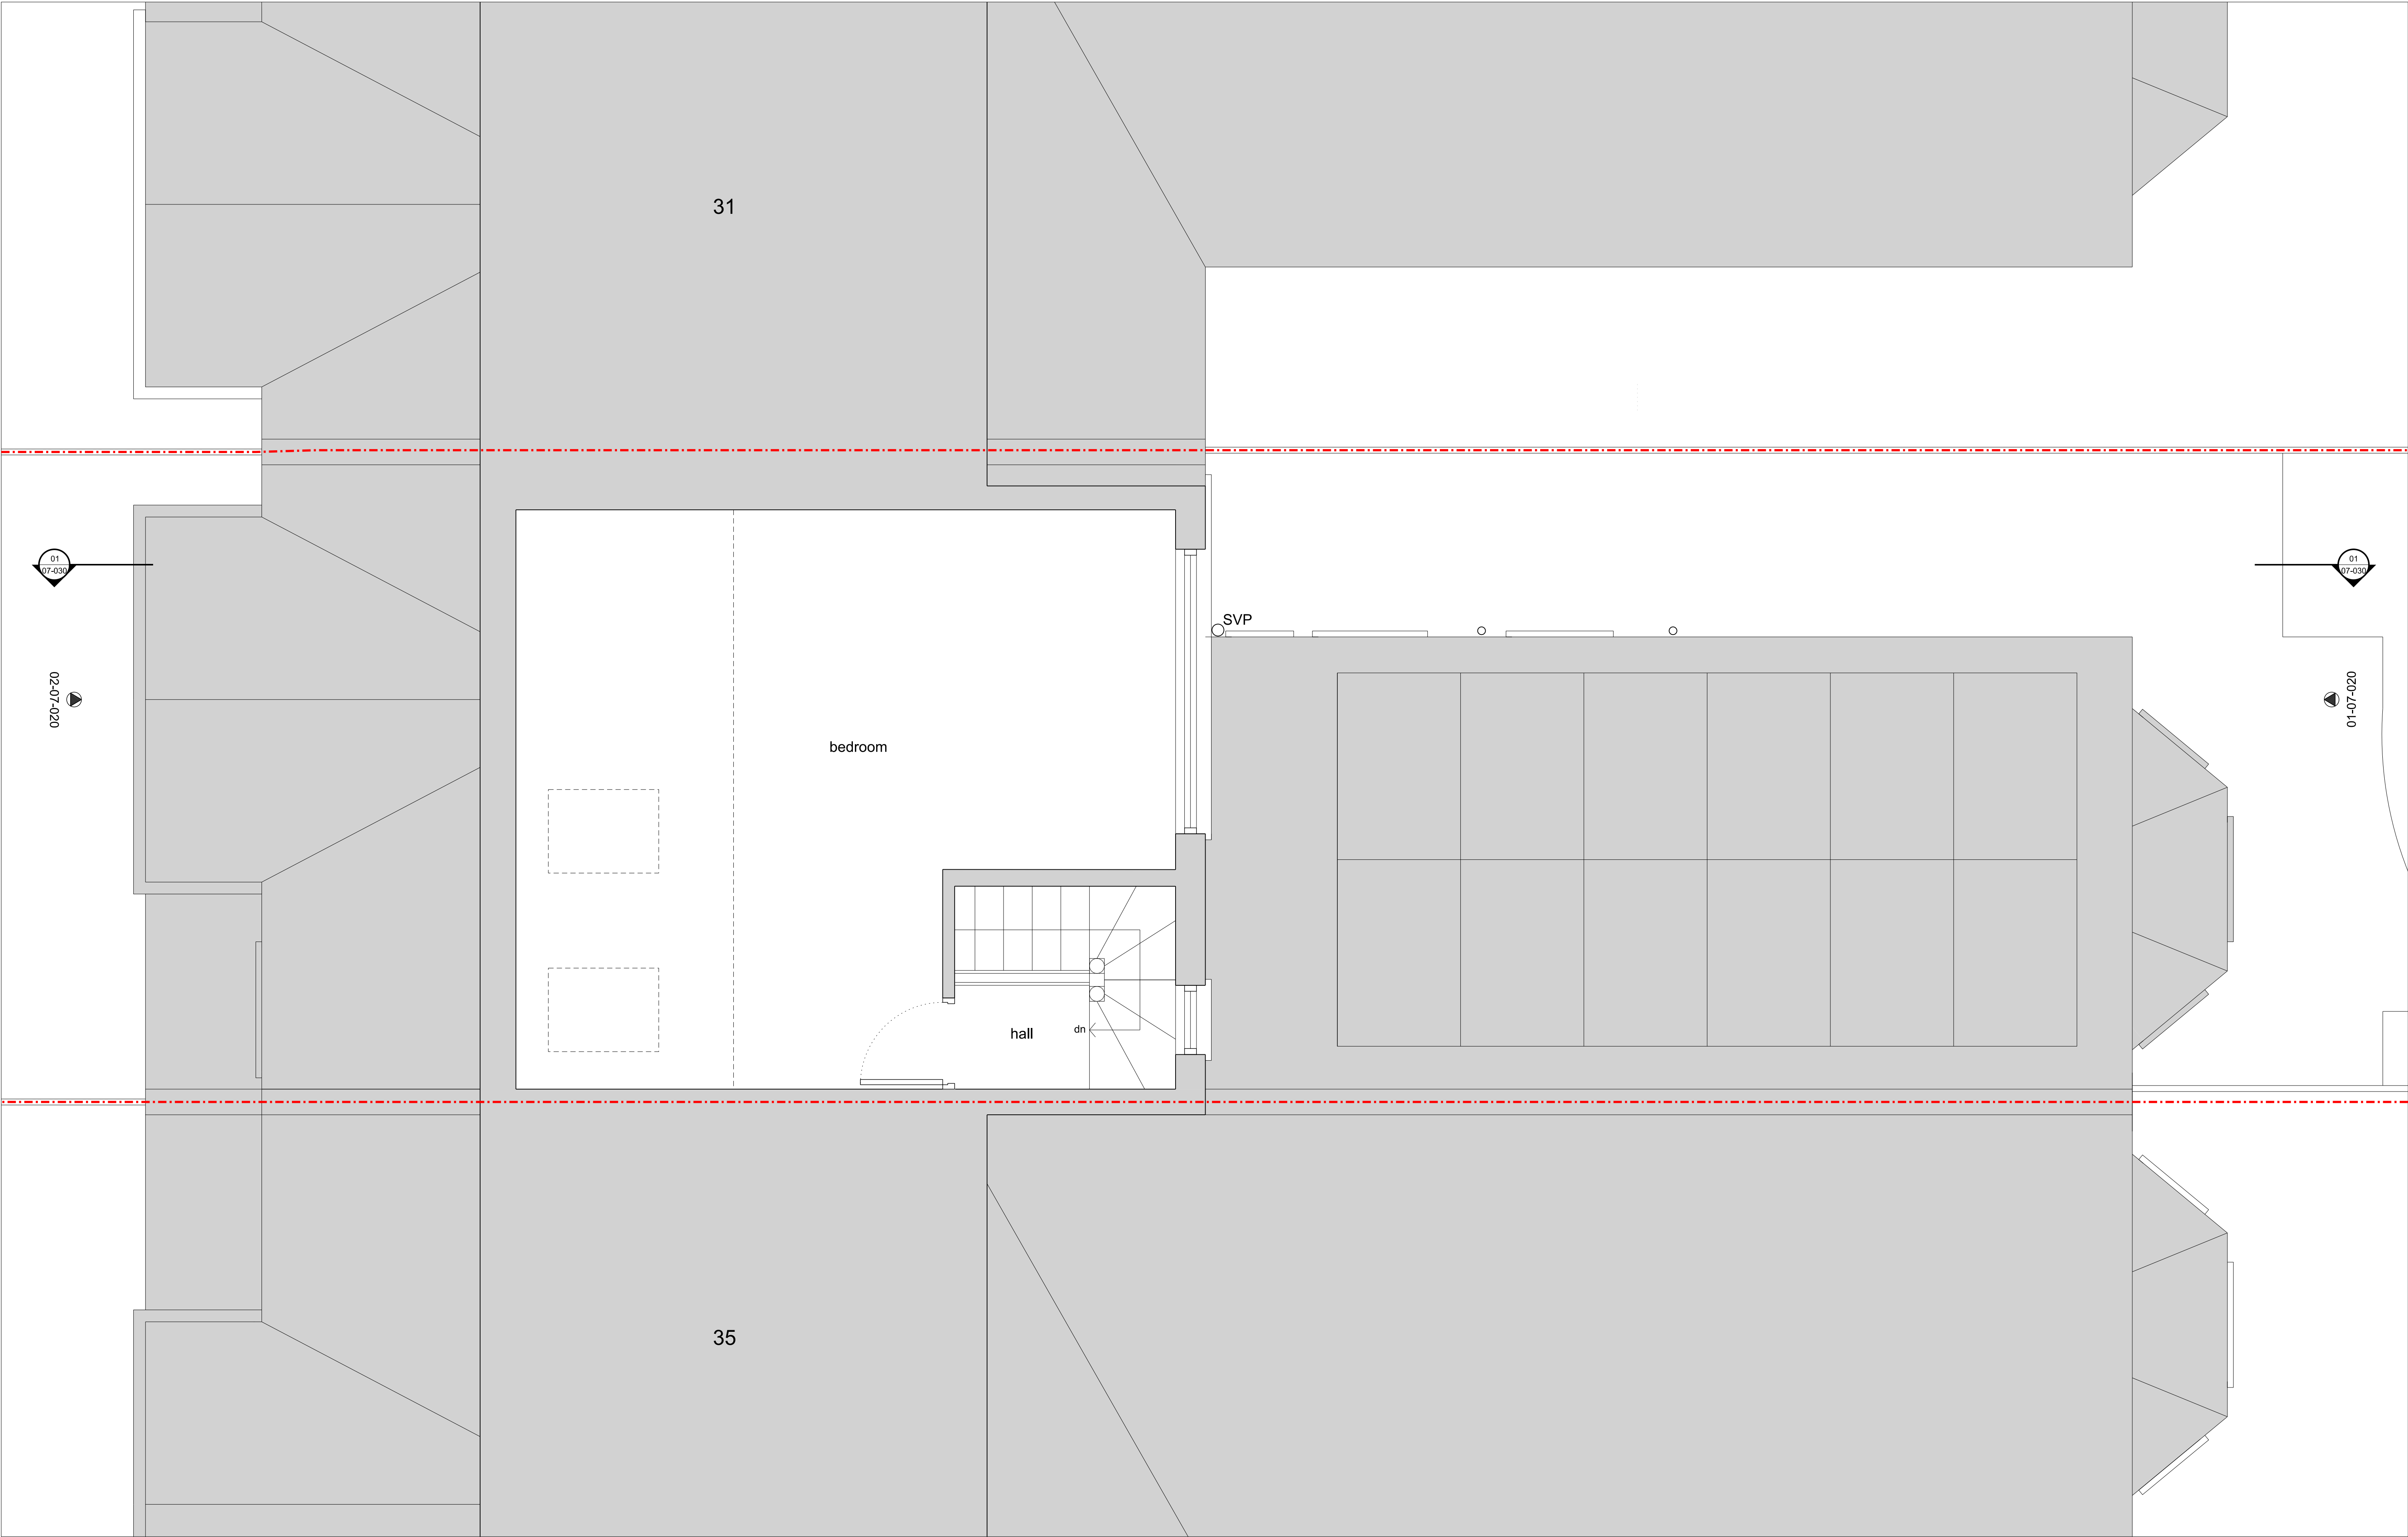

  

REV	DATE	DESCRIPTION	CKD	REV	DATE	DESCRIPTION	CKD	NOTES
P1	26.08.22	Planning submission	VR					

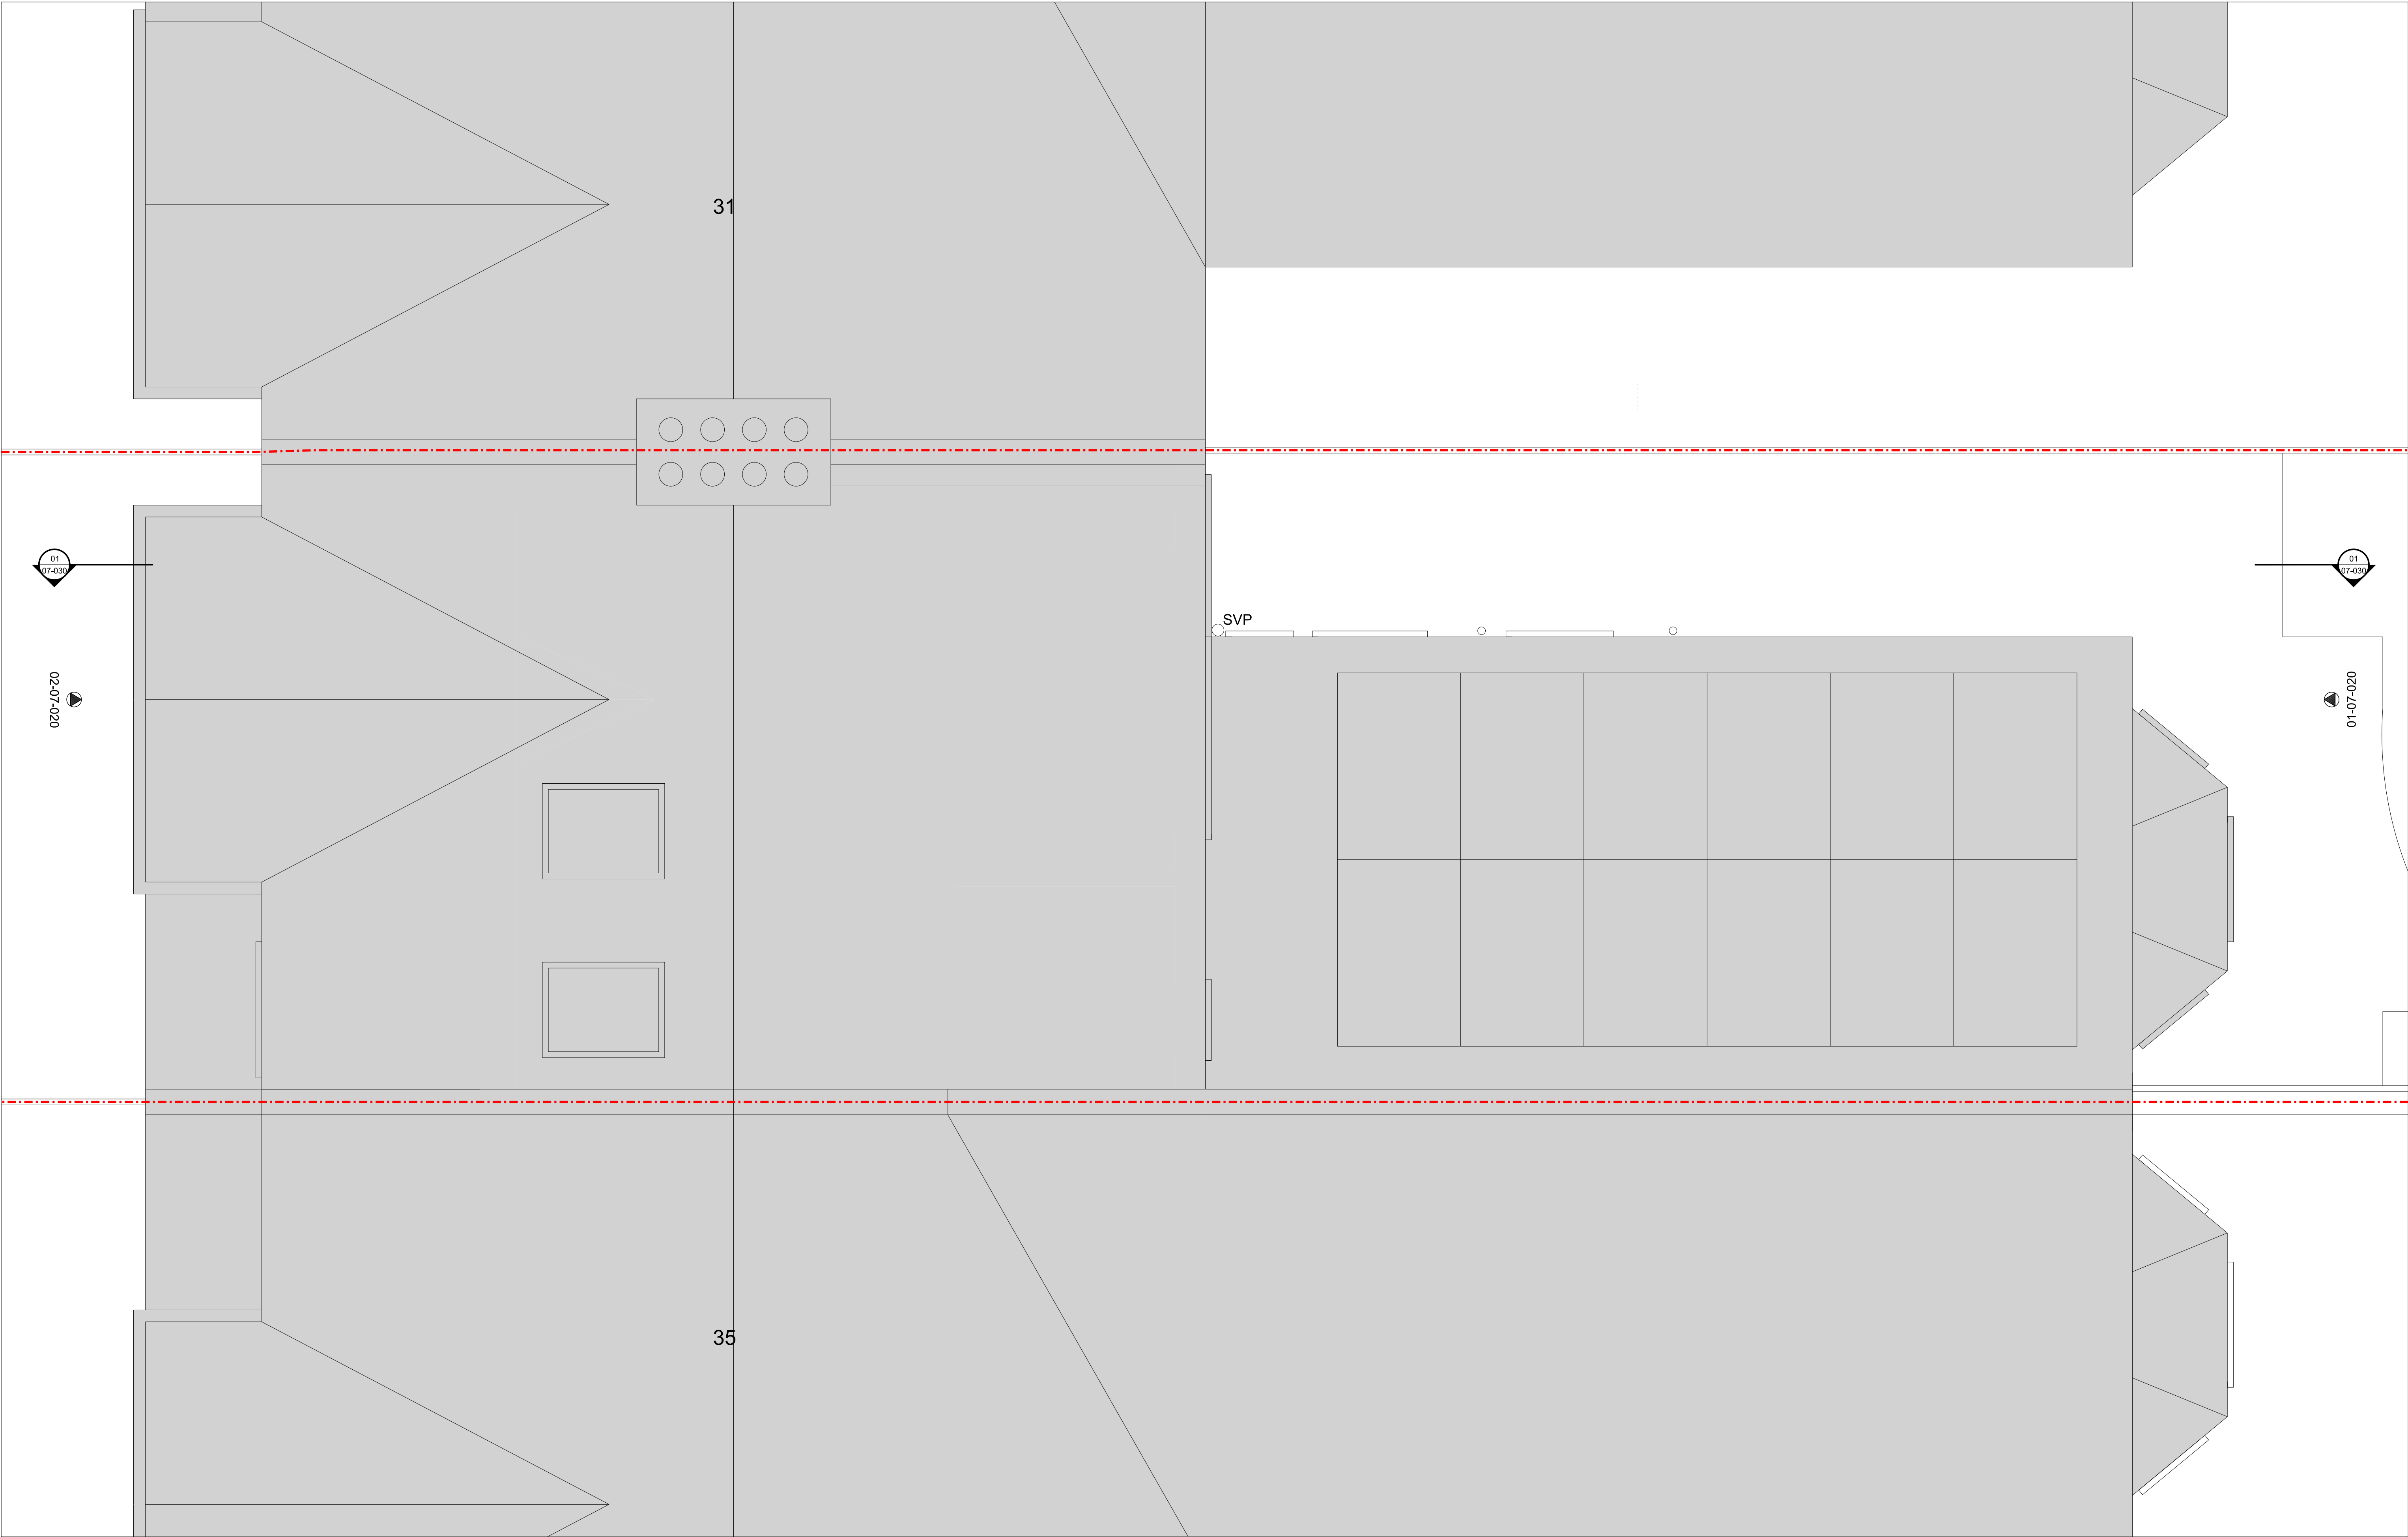

 

0107-030

02-07-020

0107-030

01-07-020

REV	DATE	DESCRIPTION	CKD	REV	DATE	DESCRIPTION	CKD	NOTES
P1	26.08.22	Planning submission	VR					



01 EXISTING REAR ELEVATION
SCALE 1:25 @A1



02 EXISTING FRONT ELEVATION
SCALE 1:25 @A1


0 1 2
m

REV	DATE	DESCRIPTION	CKD	REV	DATE	DESCRIPTION	CKD	NOTES
P1	26.08.22	Planning submission	VR					

**Troake and Rowsell
Architects**
201 Borough High Street
London SE1 1JA
www.troakeandrowsell.com
info@troakeandrowsell.com
JOB NO: 080

33 LINZEE ROAD, LONDON N8 7RG
**EXISTING REAR ELEVATION
PLANNING
080_07_020**
SCALE: 1:25 @A1 1:50 @A3

P1
Revision

 

REV	DATE	DESCRIPTION	CKD	REV	DATE	DESCRIPTION	CKD	NOTES
P1	26.08.22	Planning submission	VR					

Troake and Rowsell Architects

201 Borough High Street
London SE1 1JA
www.troakeandrowsell.com
info@troakeandrowsell.com

web
email

33 LINZEE ROAD, LONDON N8 7RG

EXISTING SECTION AA

PLANNING

080_07_030

JOB NO: 080

SCALE: 1:25 @A1 1:50 @A3

P1

Revision