




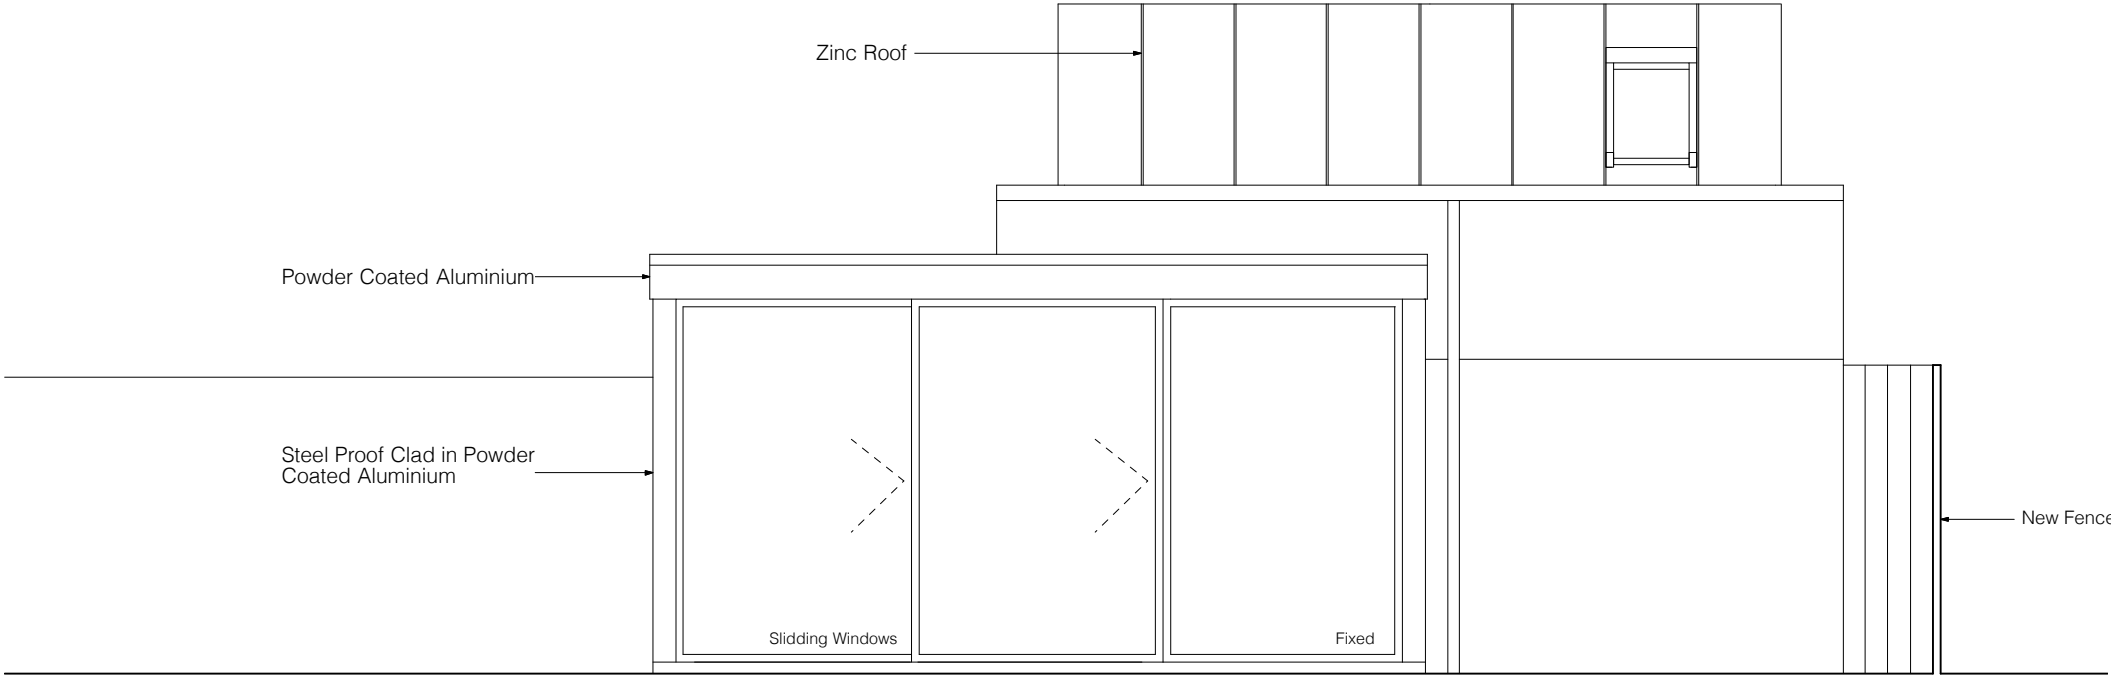

1 NORTH ELEVATION
P04

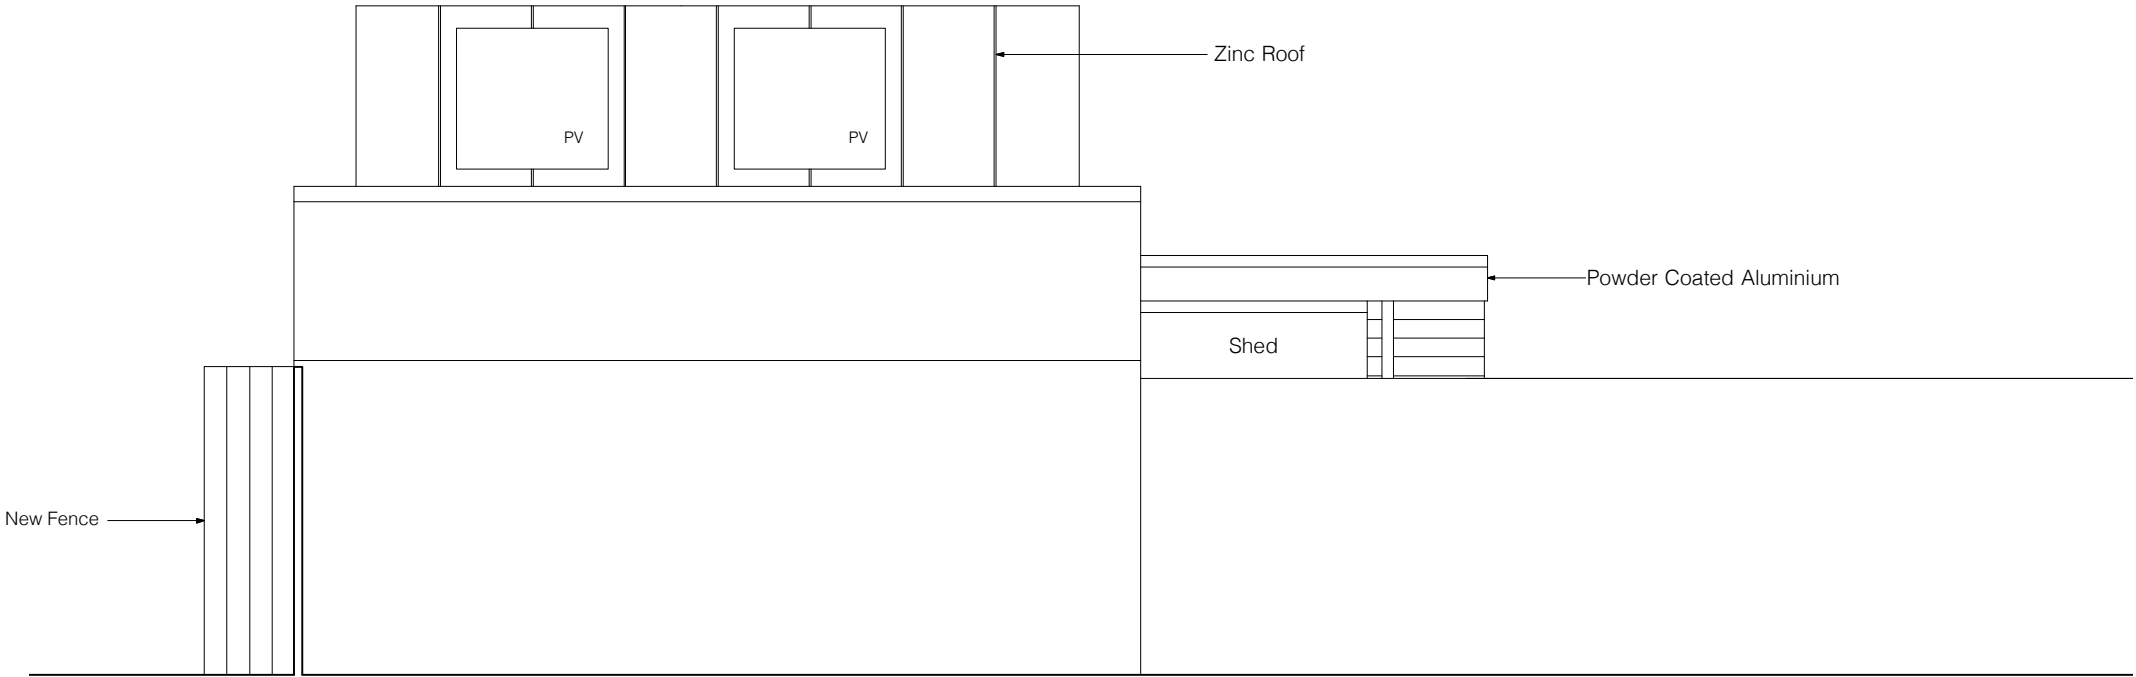

2 SOUTH ELEVATION
P04

 

DAVID COOK ARCHITECTS 56 Clerkenwell Road London EC1M 5PX Tel: 020 7490 5483 Fax: 020 7490 5486	Client PEDRO RUFINO CARVALHO		Scale 1:50 @ A3 Date 04/22 Drawn NM	Drawing Title PROPOSED ELEVATIONS
	Job Title 15 WELLFIELD AVENUE			