




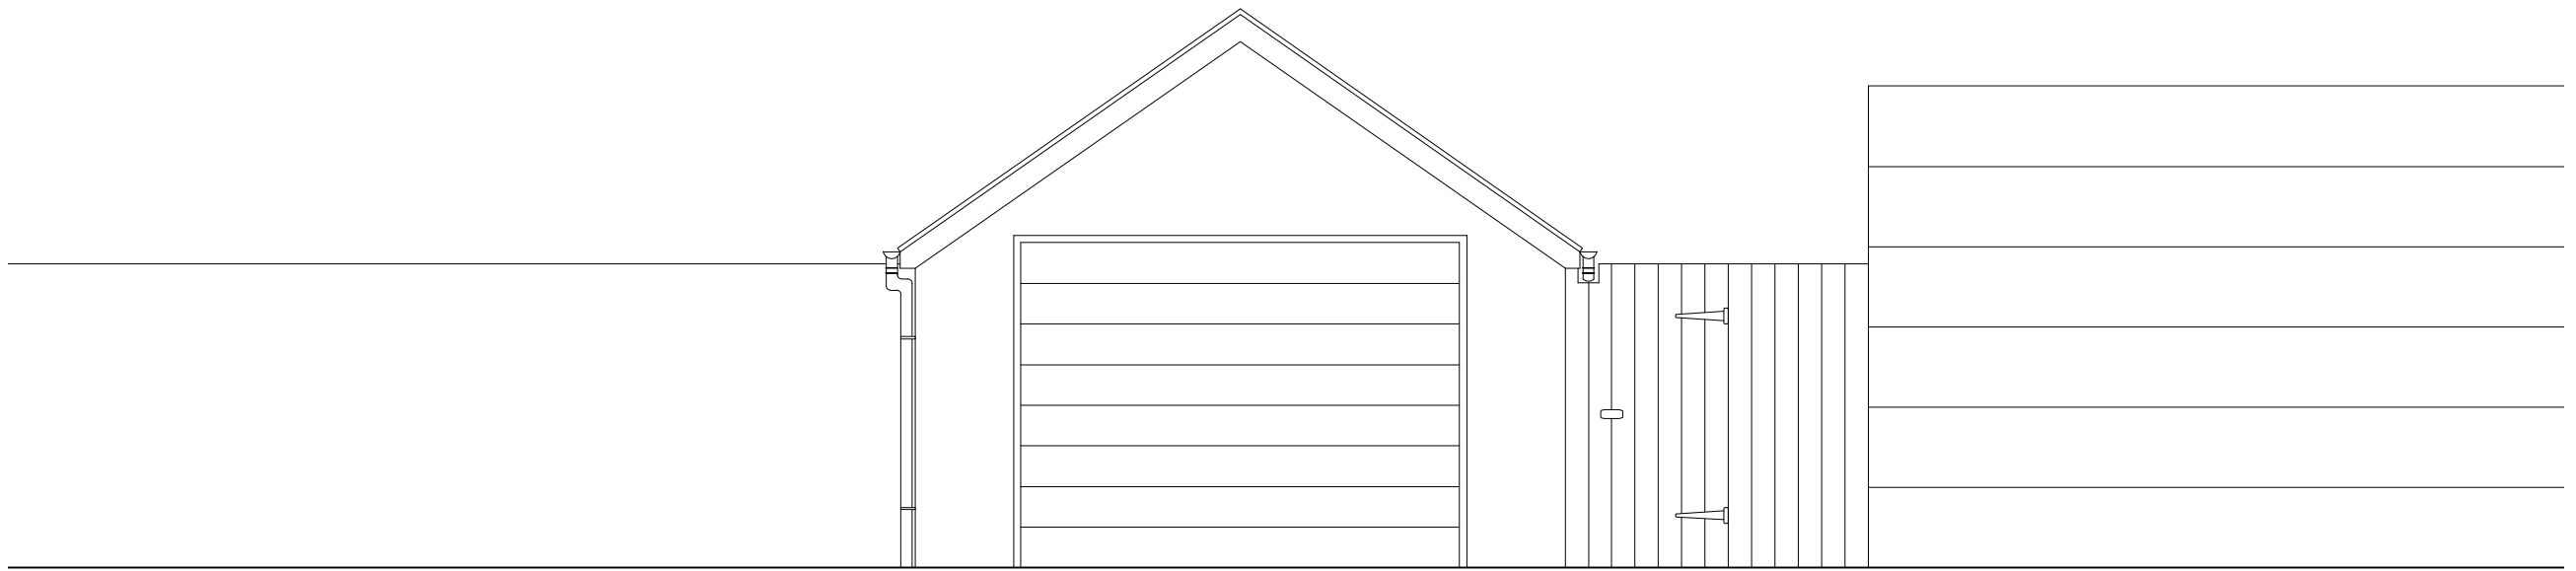

1 WEST ELEVATION
E03

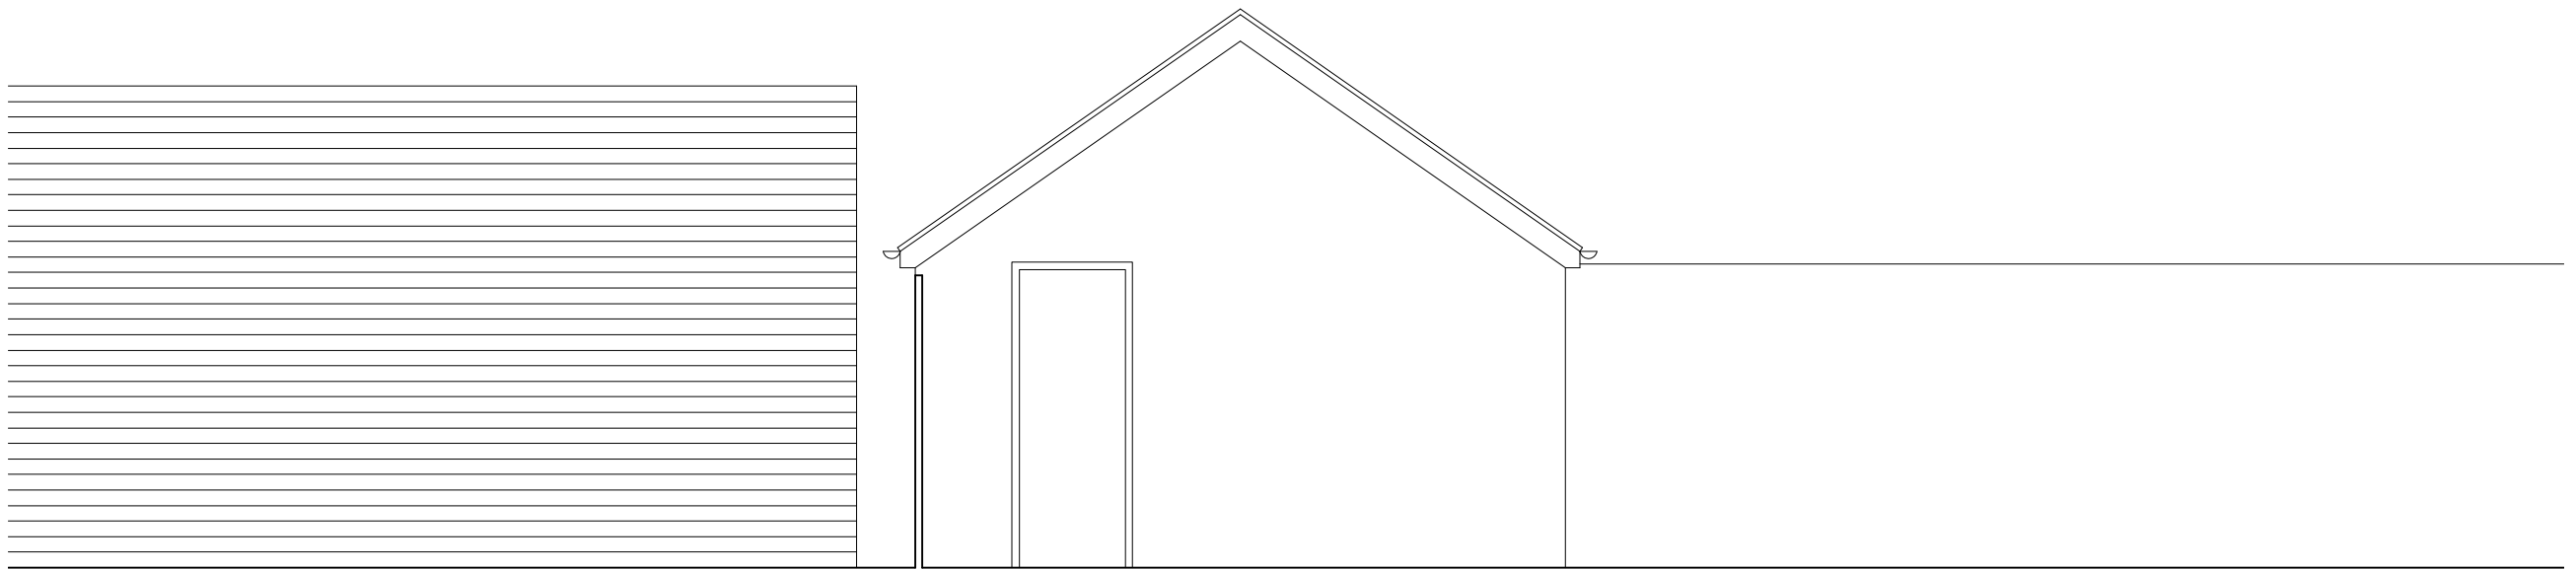

2 EAST ELEVATION
E03

 

DAVID COOK ARCHITECTS 56 Clerkenwell Road London EC1M 5PX Tel: 020 7490 5483 Fax: 020 7490 5486	Client PEDRO RUFINO CARVALHO		Scale 1:50 @ A3 Date 04/22 Drawn NM	Drawing Title EXISTING ELEVATIONS
	Job Title 15 WELLFIELD AVENUE			1819 E03