



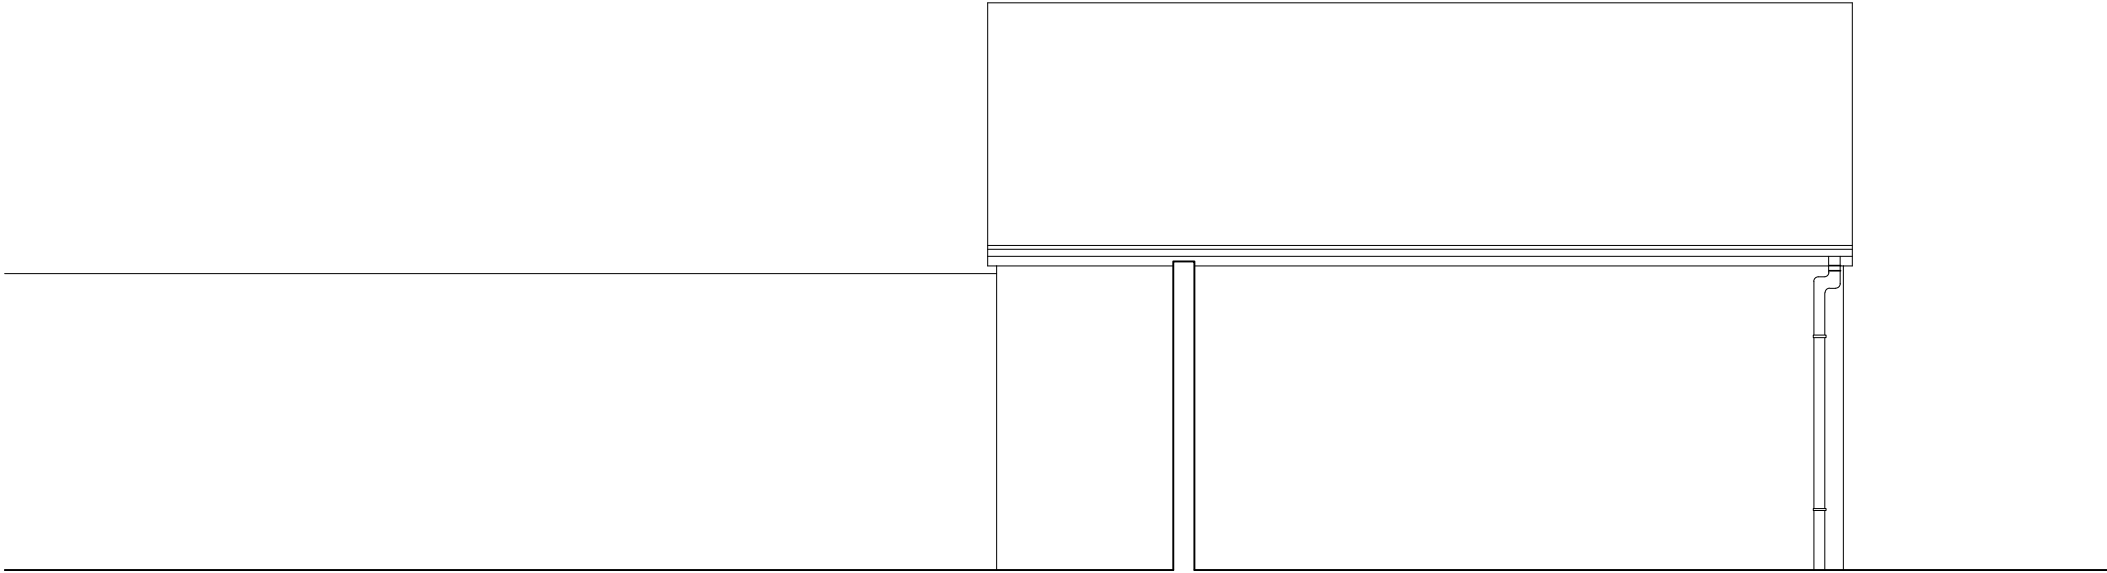

1 NORTH ELEVATION
E04

 

DAVID COOK ARCHITECTS 56 Clerkenwell Road London EC1M 5PX Tel: 020 7490 5483 Fax: 020 7490 5486	Client PEDRO RUFINO CARVALHO		Scale 1:50 @ A3 Date 04/22 Drawn NM	Drawing Title EXISTING ELEVATION
	Job Title 15 WELLFIELD AVENUE			
				1819 E04