





1 WEST ELEVATION
P03

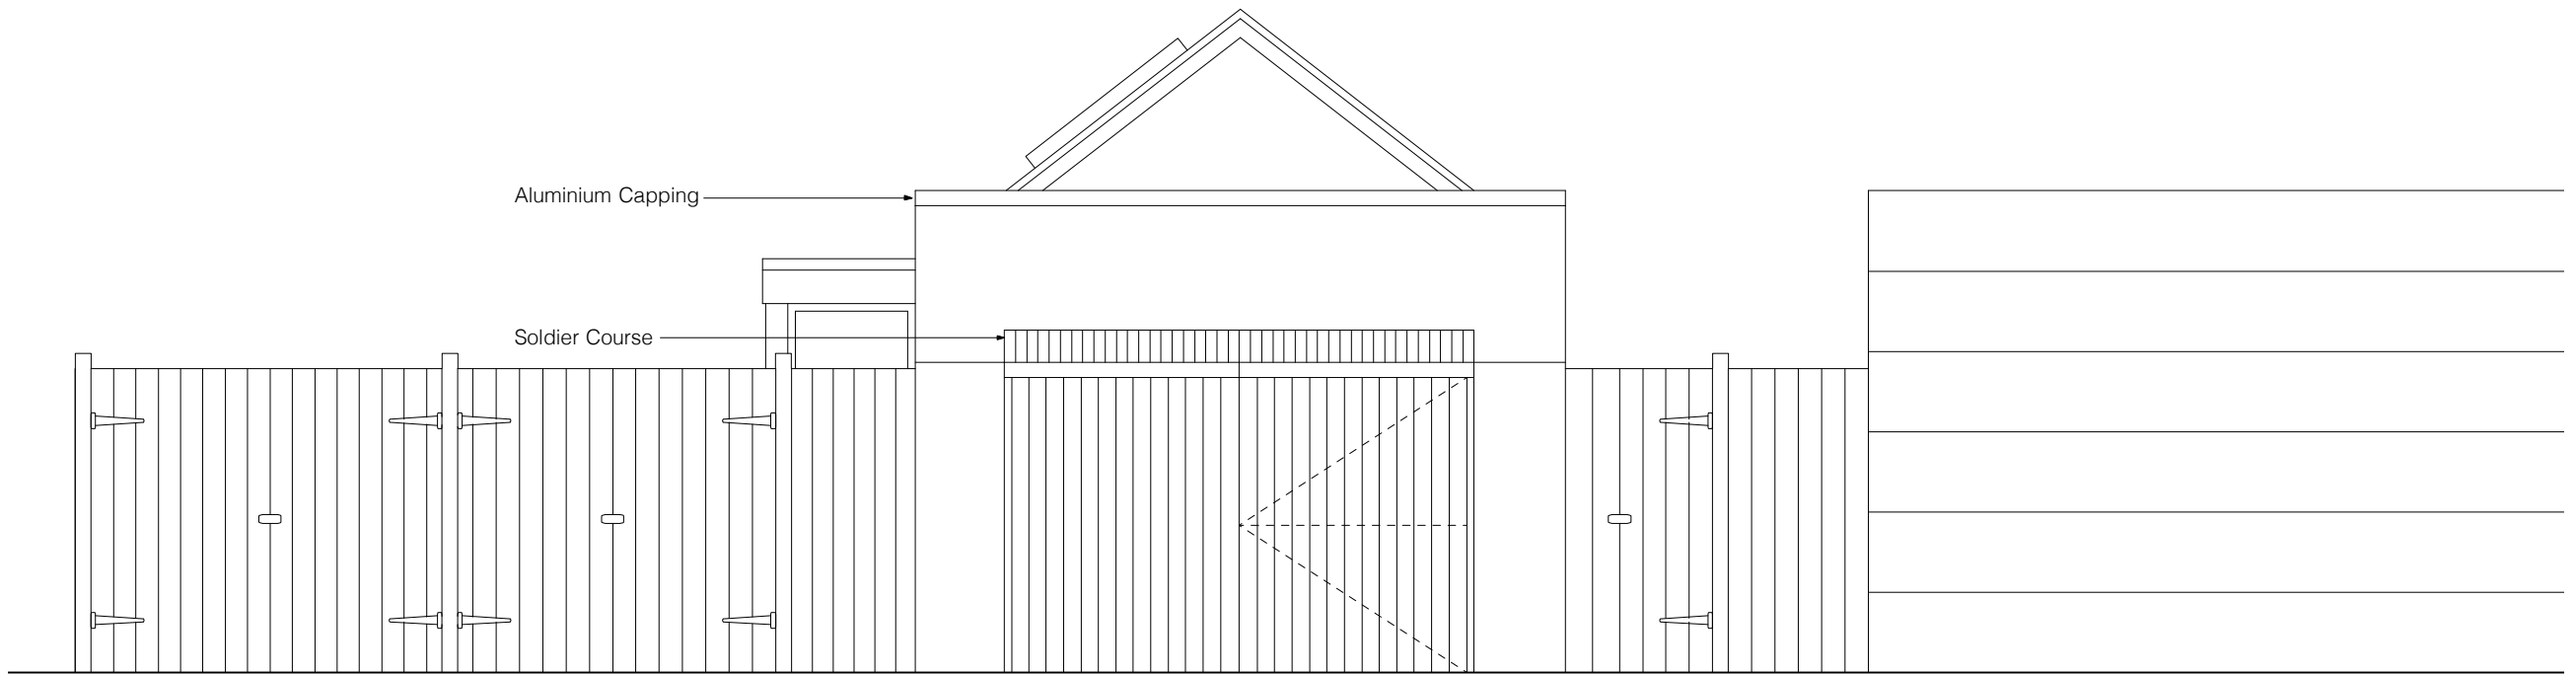

2 EAST ELEVATION
P03

 

DAVID COOK ARCHITECTS 56 Clerkenwell Road London EC1M 5PX Tel: 020 7490 5483 Fax: 020 7490 5486	Client PEDRO RUFINO CARVALHO		Scale 1:50 @ A3	Drawing Title PROPOSED ELEVATIONS	
			Date 04/22		
			Drawn NM		
	Job Title 15 WELLFIELD AVENUE			1819 P03A	