



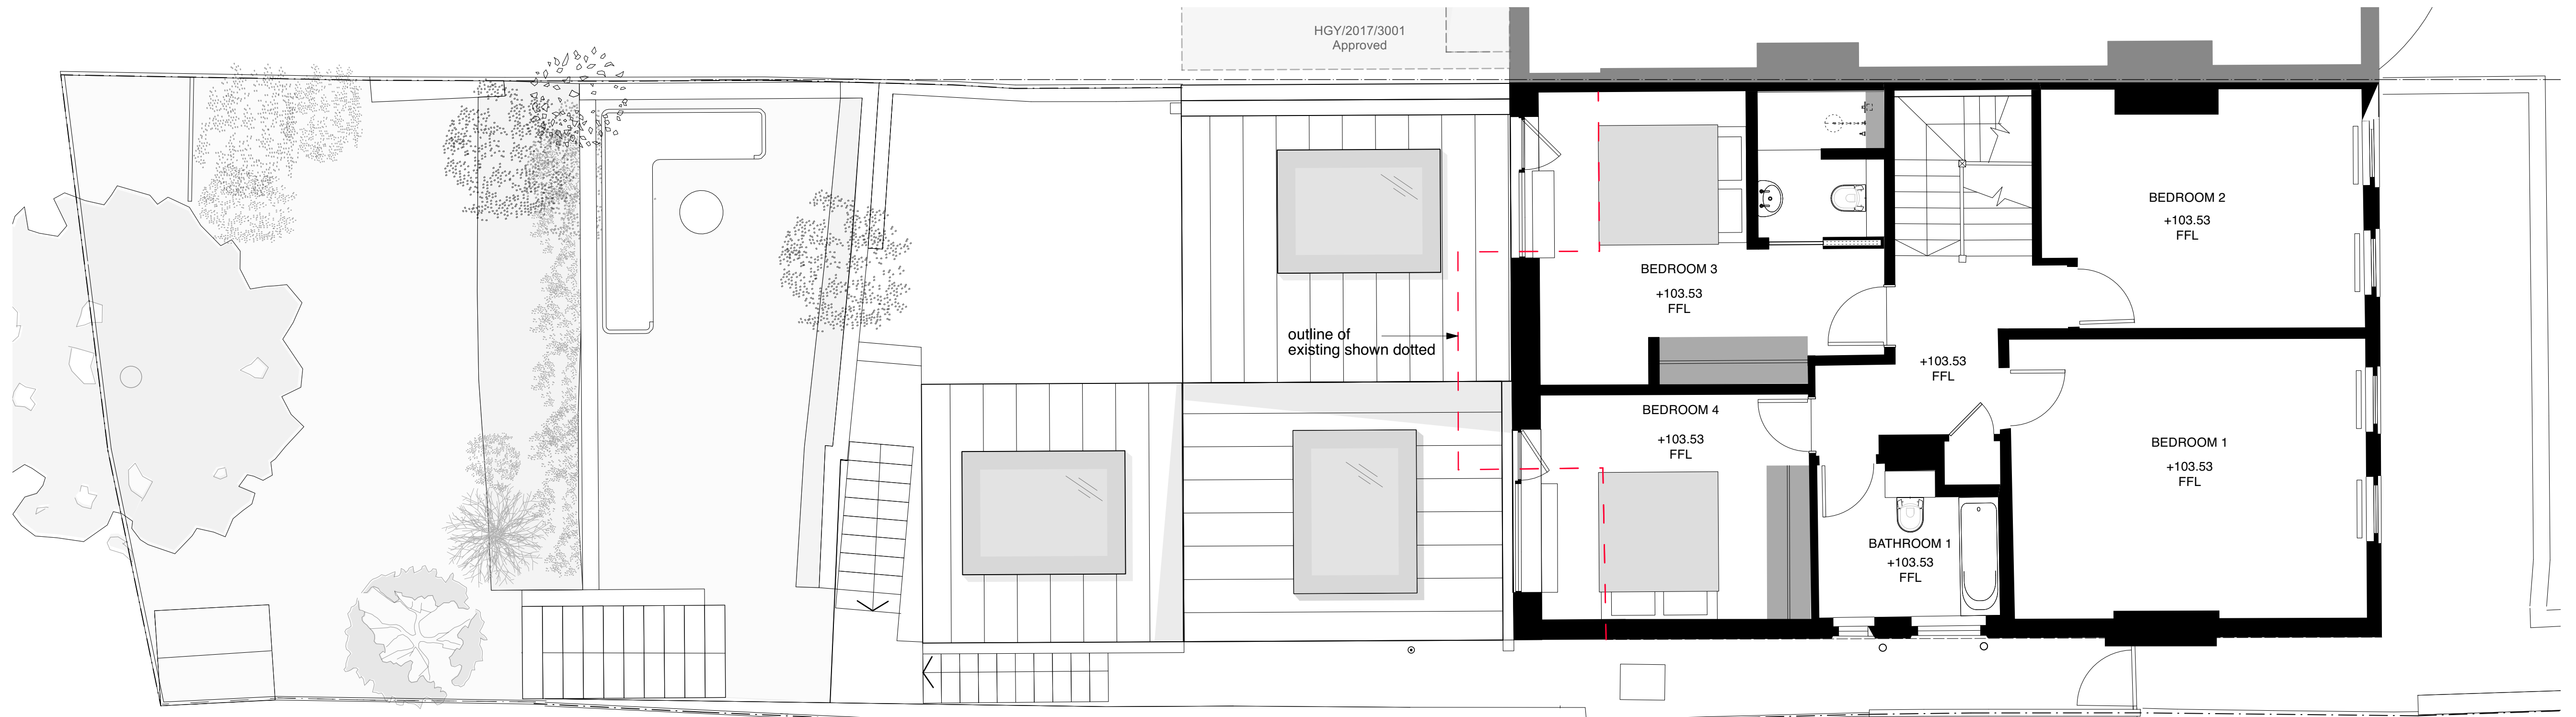

1 Proposed first floor plan

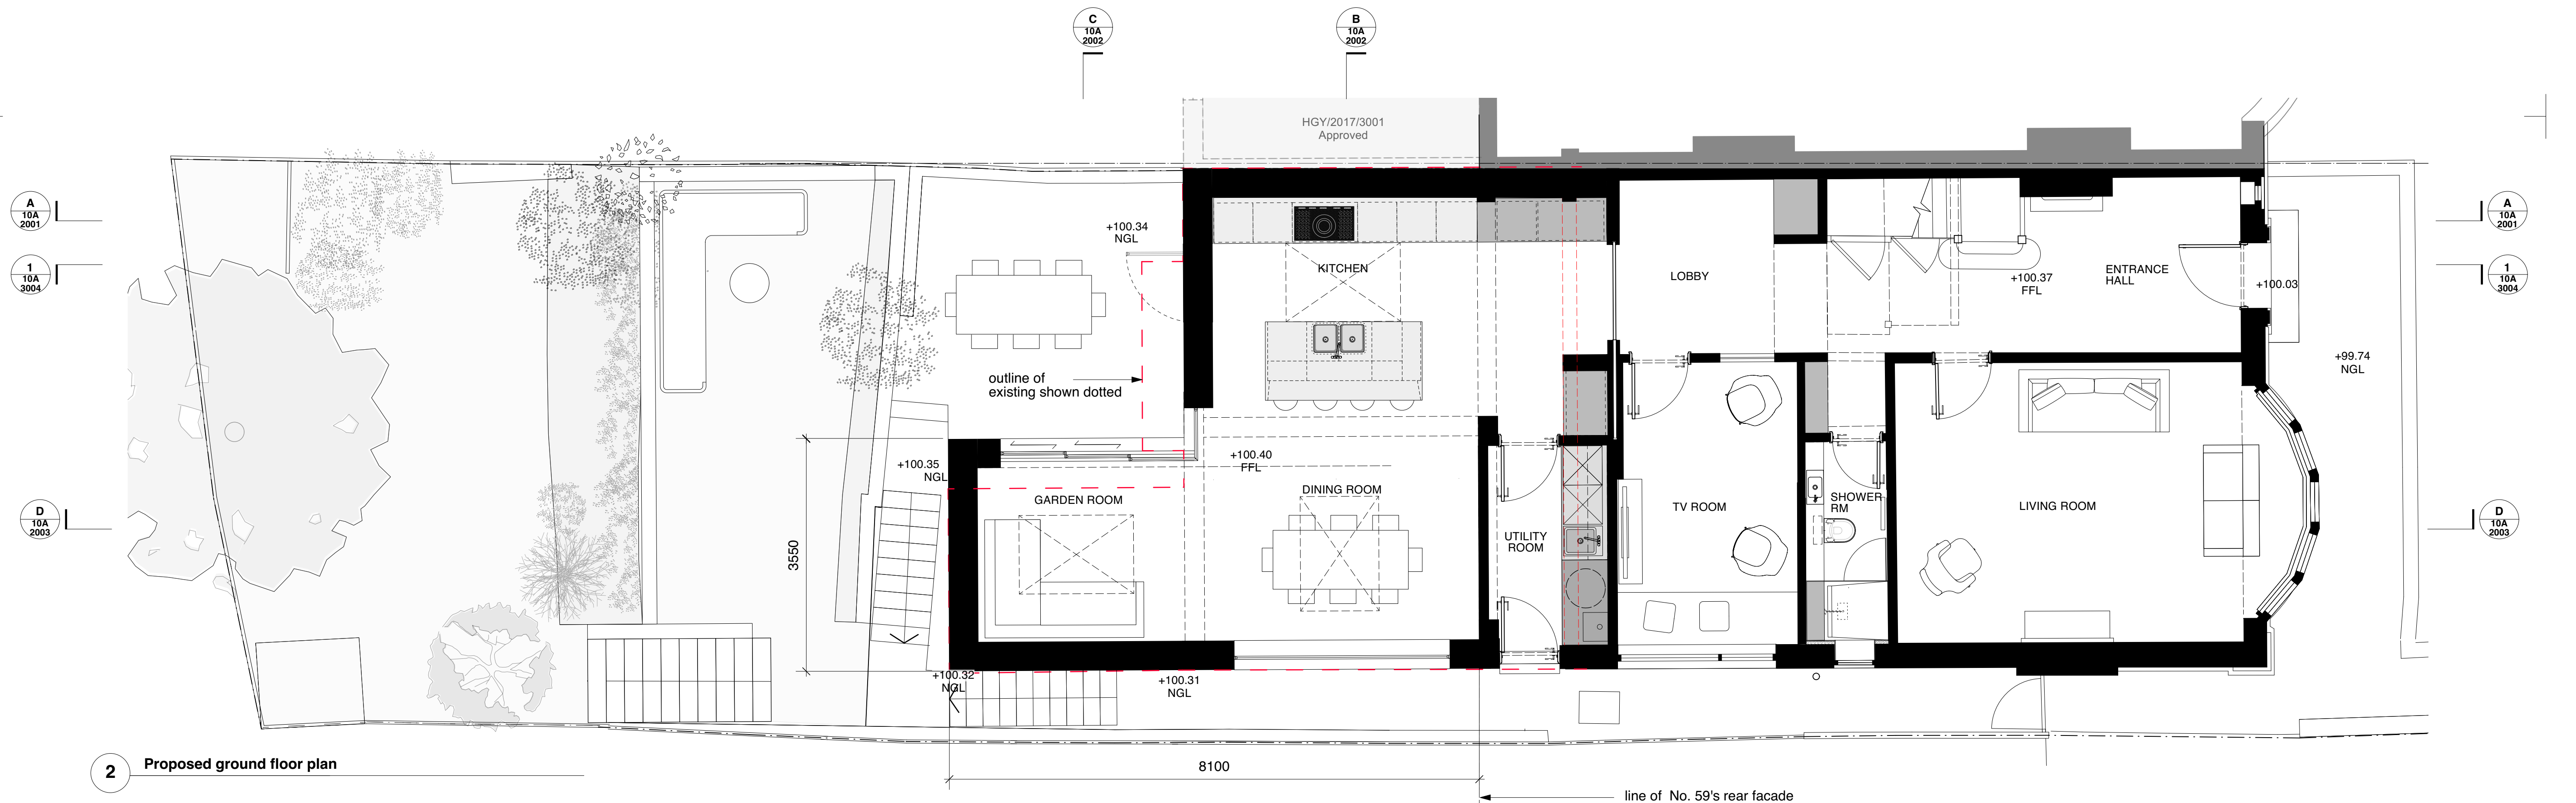

2 Proposed ground floor plan

no. date revision			no. date revision			no. date revision			Yabsley Stevens Architects Ltd shall have no responsibility made of this document other than for that which it was prepared and issued. Any drawing errors or divergences should be brought to the attention of Yabsley Stevens Architects © YABSLEY STEVENS ARCHITECTS LTD	18a Broadlands Road London N6 4AN T - 020 8341 5066 mail@ysa.uk.com www.ysa.uk.com	YABSLEY STEVENS ARCHITECTS	project title - client		drawing title		scale	
* date * revision			* date * revision			57 Cholmeley Crescent		Proposed floor plans				1:50 @ A1 1:100 @ A3					
* date * revision			* date * revision			Kirsty Spellman 57 Cholmeley Crescent, London, N6 5EX						date					
* date * revision			* date * revision									10.01.23					
* date * revision			* date * revision														
* date * revision			* date * revision						drawing status		project number		drawing no.		revision		
* date * revision			* date * revision						Planning		2116		10A1002				