


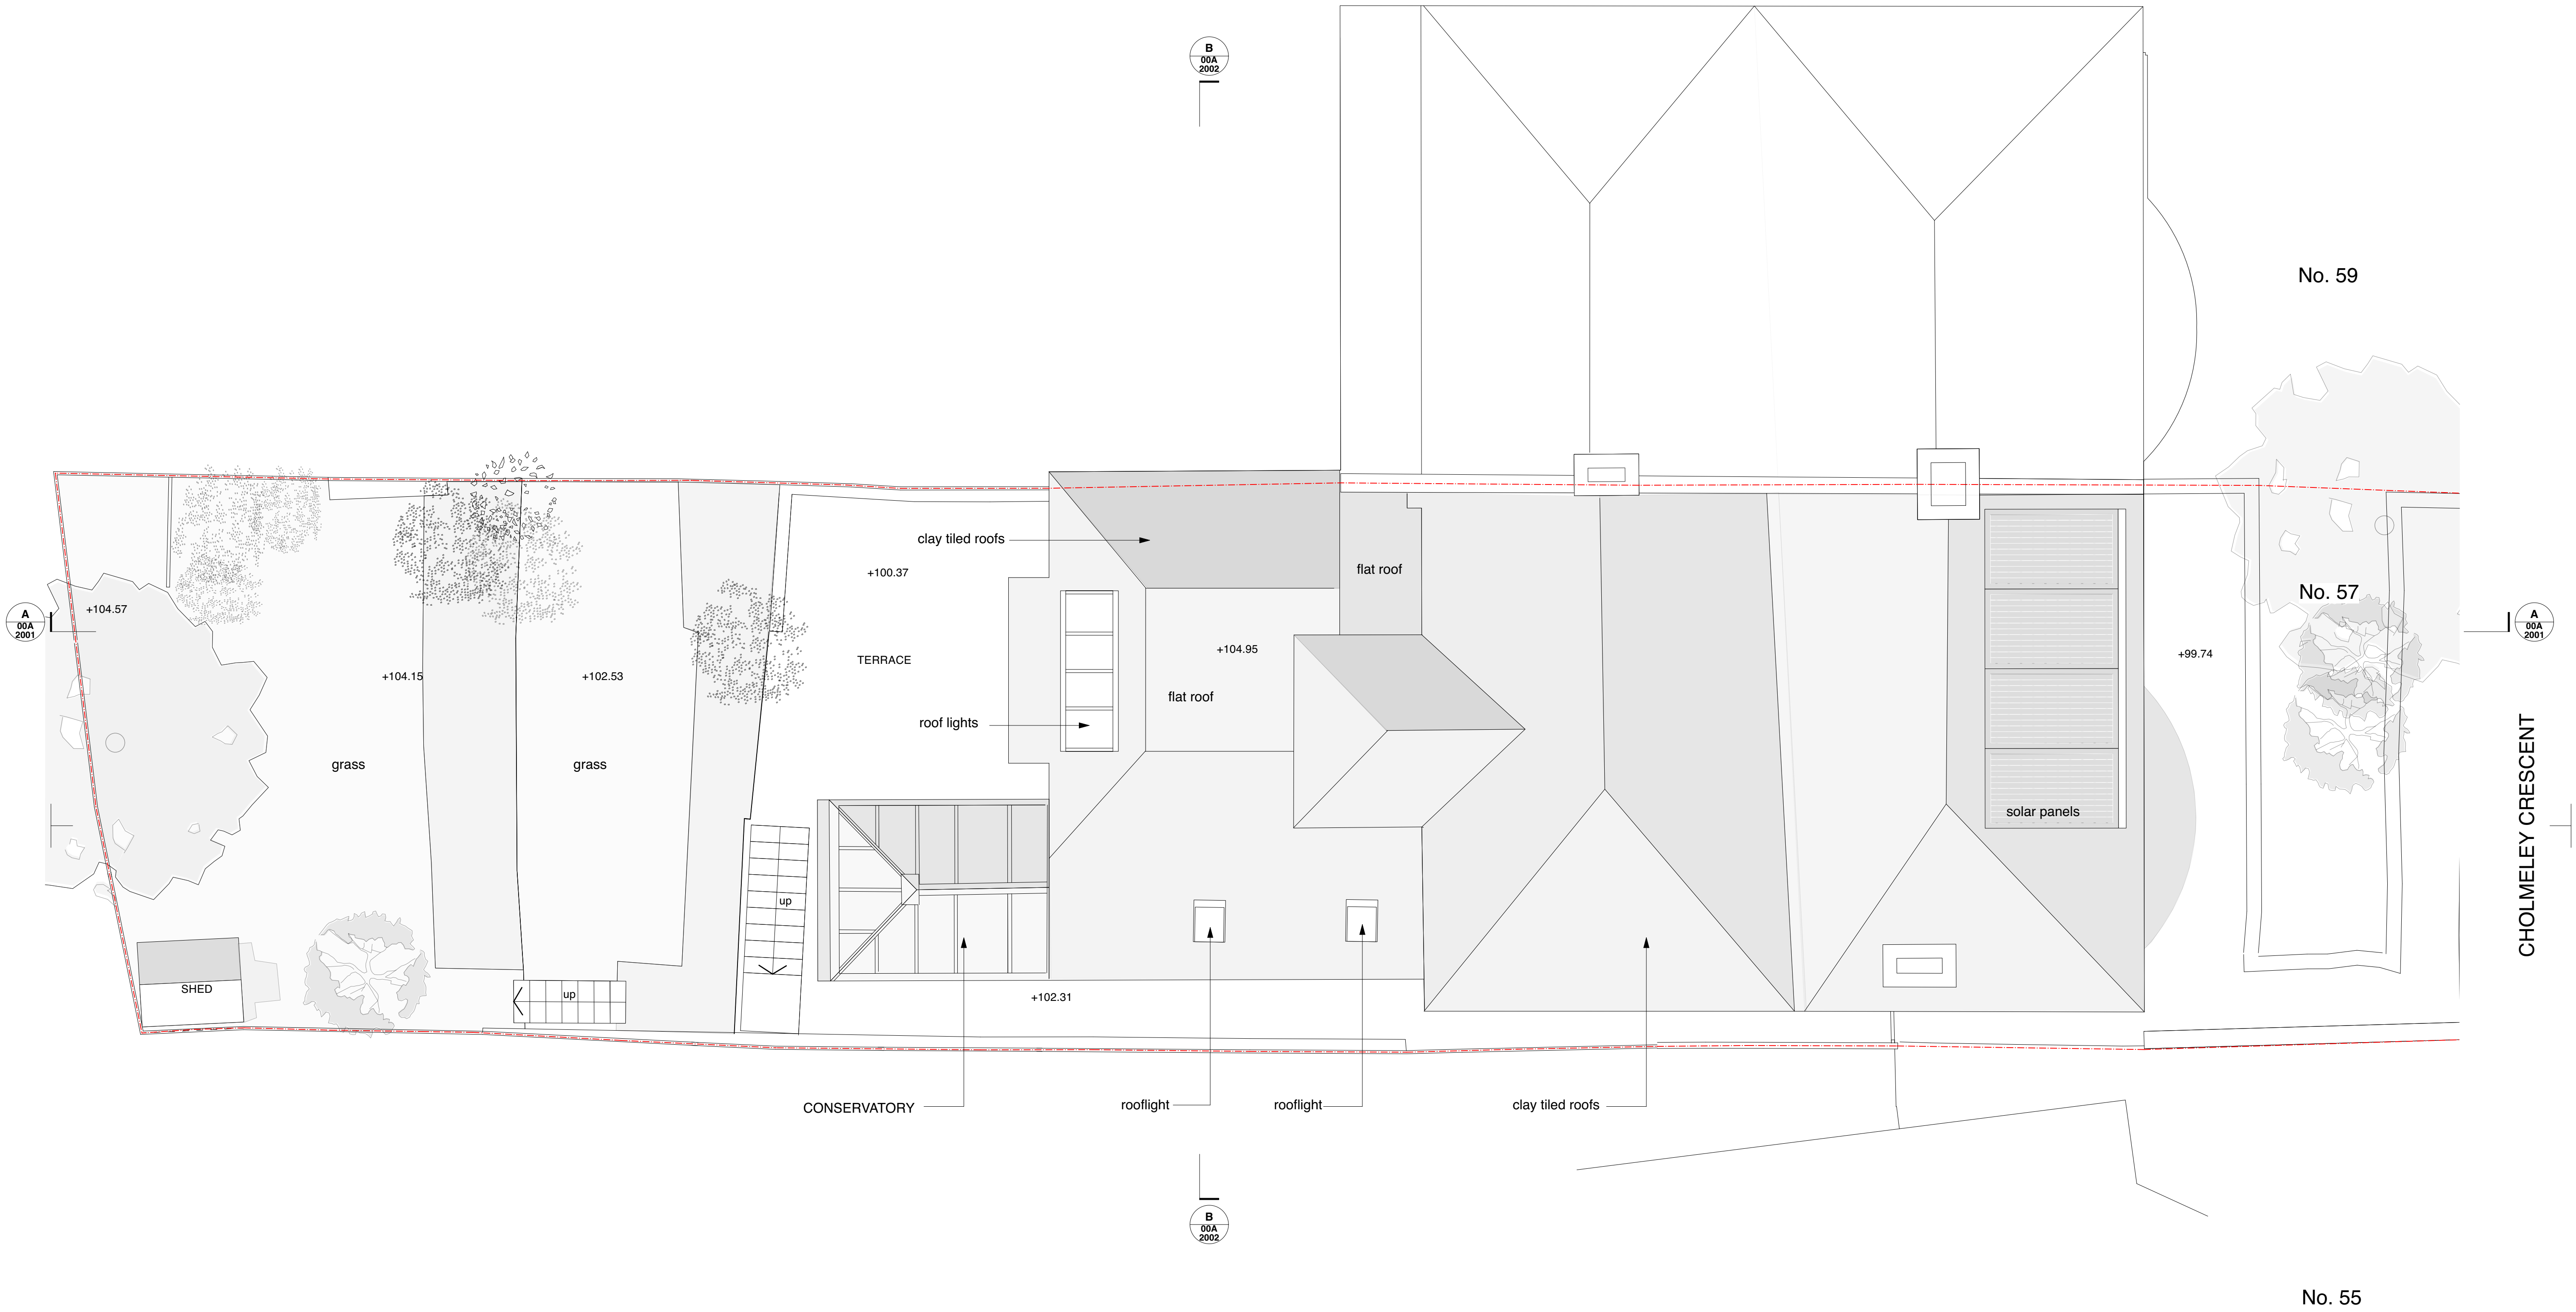

no. date revision			no. date revision			no. date revision			Yabsley Stevens Architects Ltd shall have no responsibility made of this document other than for that which it was prepared and issued. Any drawing errors or divergences should be brought to the attention of Yabsley Stevens Architects © YABSLEY STEVENS ARCHITECTS LTD	18a Broadlands Road London N6 4AN T - 020 8341 5066 mail@ysa.uk.com www.ysa.uk.com	YABSLEY STEVENS ARCHITECTS 18a Broadlands Road London N6 4AN T - 020 8341 5066 mail@ysa.uk.com www.ysa.uk.com	project title - client		drawing title		scale	
						57 Cholmeley Crescent		Existing site plan				1:50 @ A1 1:100 @ A3					
						Tom and Kirsty Spellman 57 Cholmeley Crescent, London, N6 5EX						date					
						Planning		project number 2116				drawing no. 00A1002		revision —			