

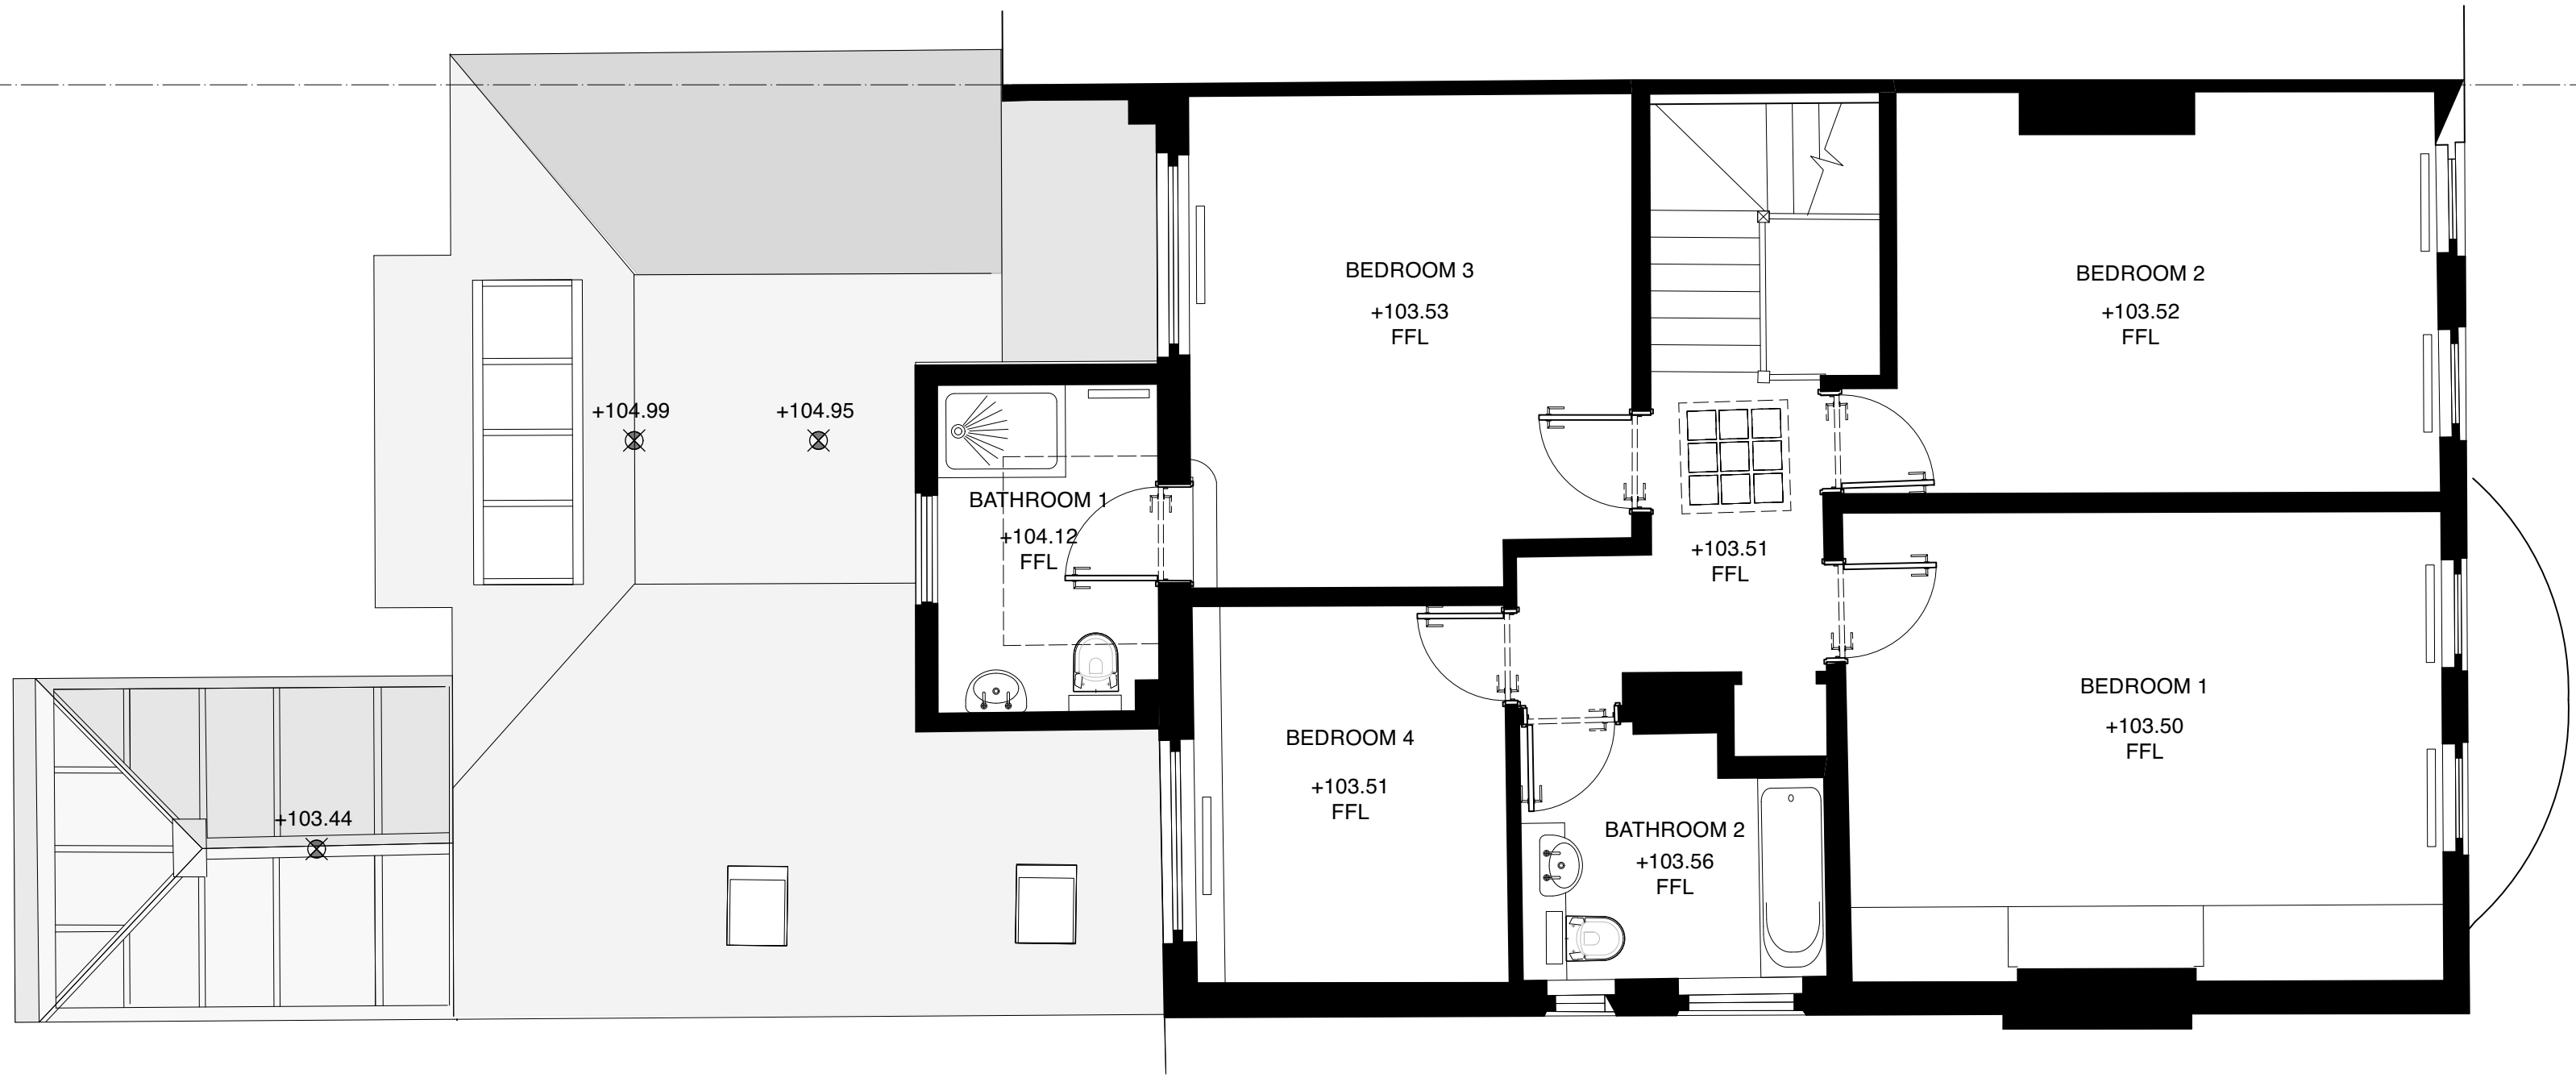


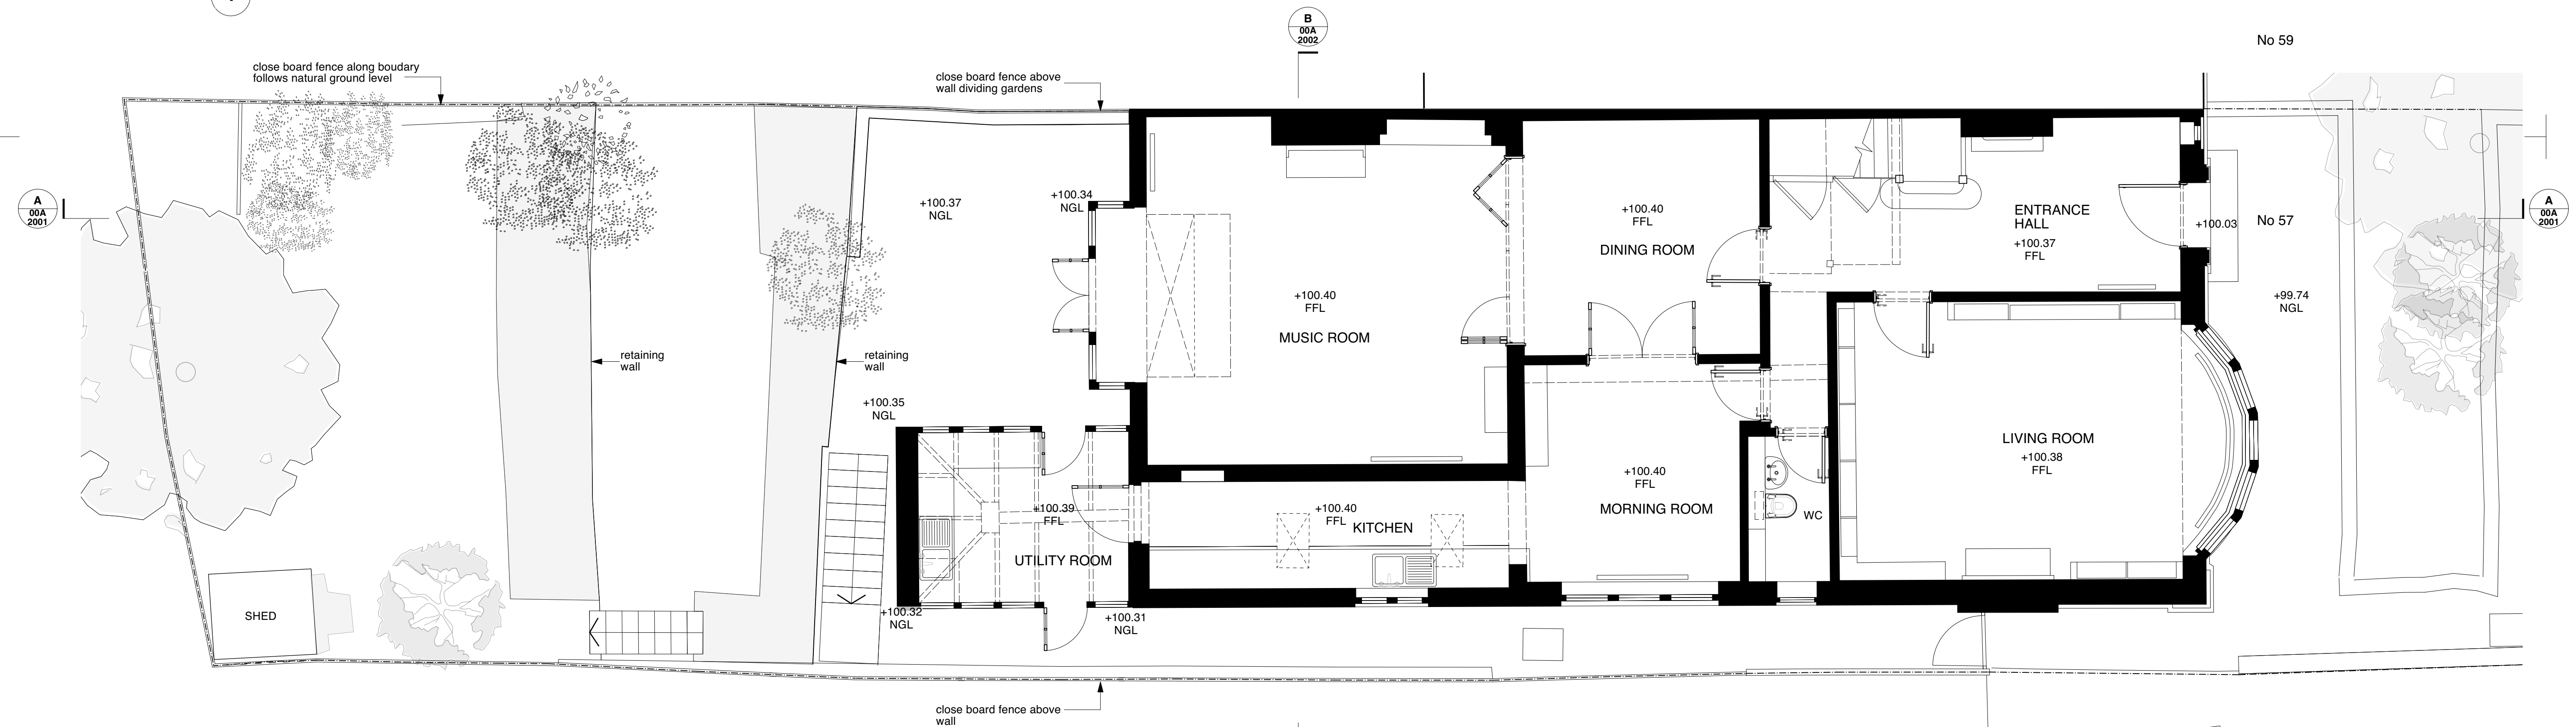

1 Existing first floor plan

 

2 Existing ground floor plan

no. date revision			no. date revision			no. date revision			Yabsley Stevens Architects Ltd shall have no responsibility made of this document other than for that which it was prepared and issued. Any drawing errors or divergences should be brought to the attention of Yabsley Stevens Architects. © YABSLEY STEVENS ARCHITECTS LTD	 YABSLEY STEVENS ARCHITECTS 18a Broadlands Road London N6 4AN T - 020 8341 5066 mail@ysa.uk.com www.ysa.uk.com	project title - client		drawing title		scale			
* * *			* * *			57 Cholmeley Crescent					Existing floor plans		1:50 @ A1 1:100 @ A3					
* * *			* * *			Kirsty Spellman							date					
* * *			* * *			57 Cholmeley Crescent, London, N6 5EX							15.11.22					
* * *			* * *								drawing status		project number		drawing no.		revision	
* * *			* * *								Planning		2116		00A1003		—	