



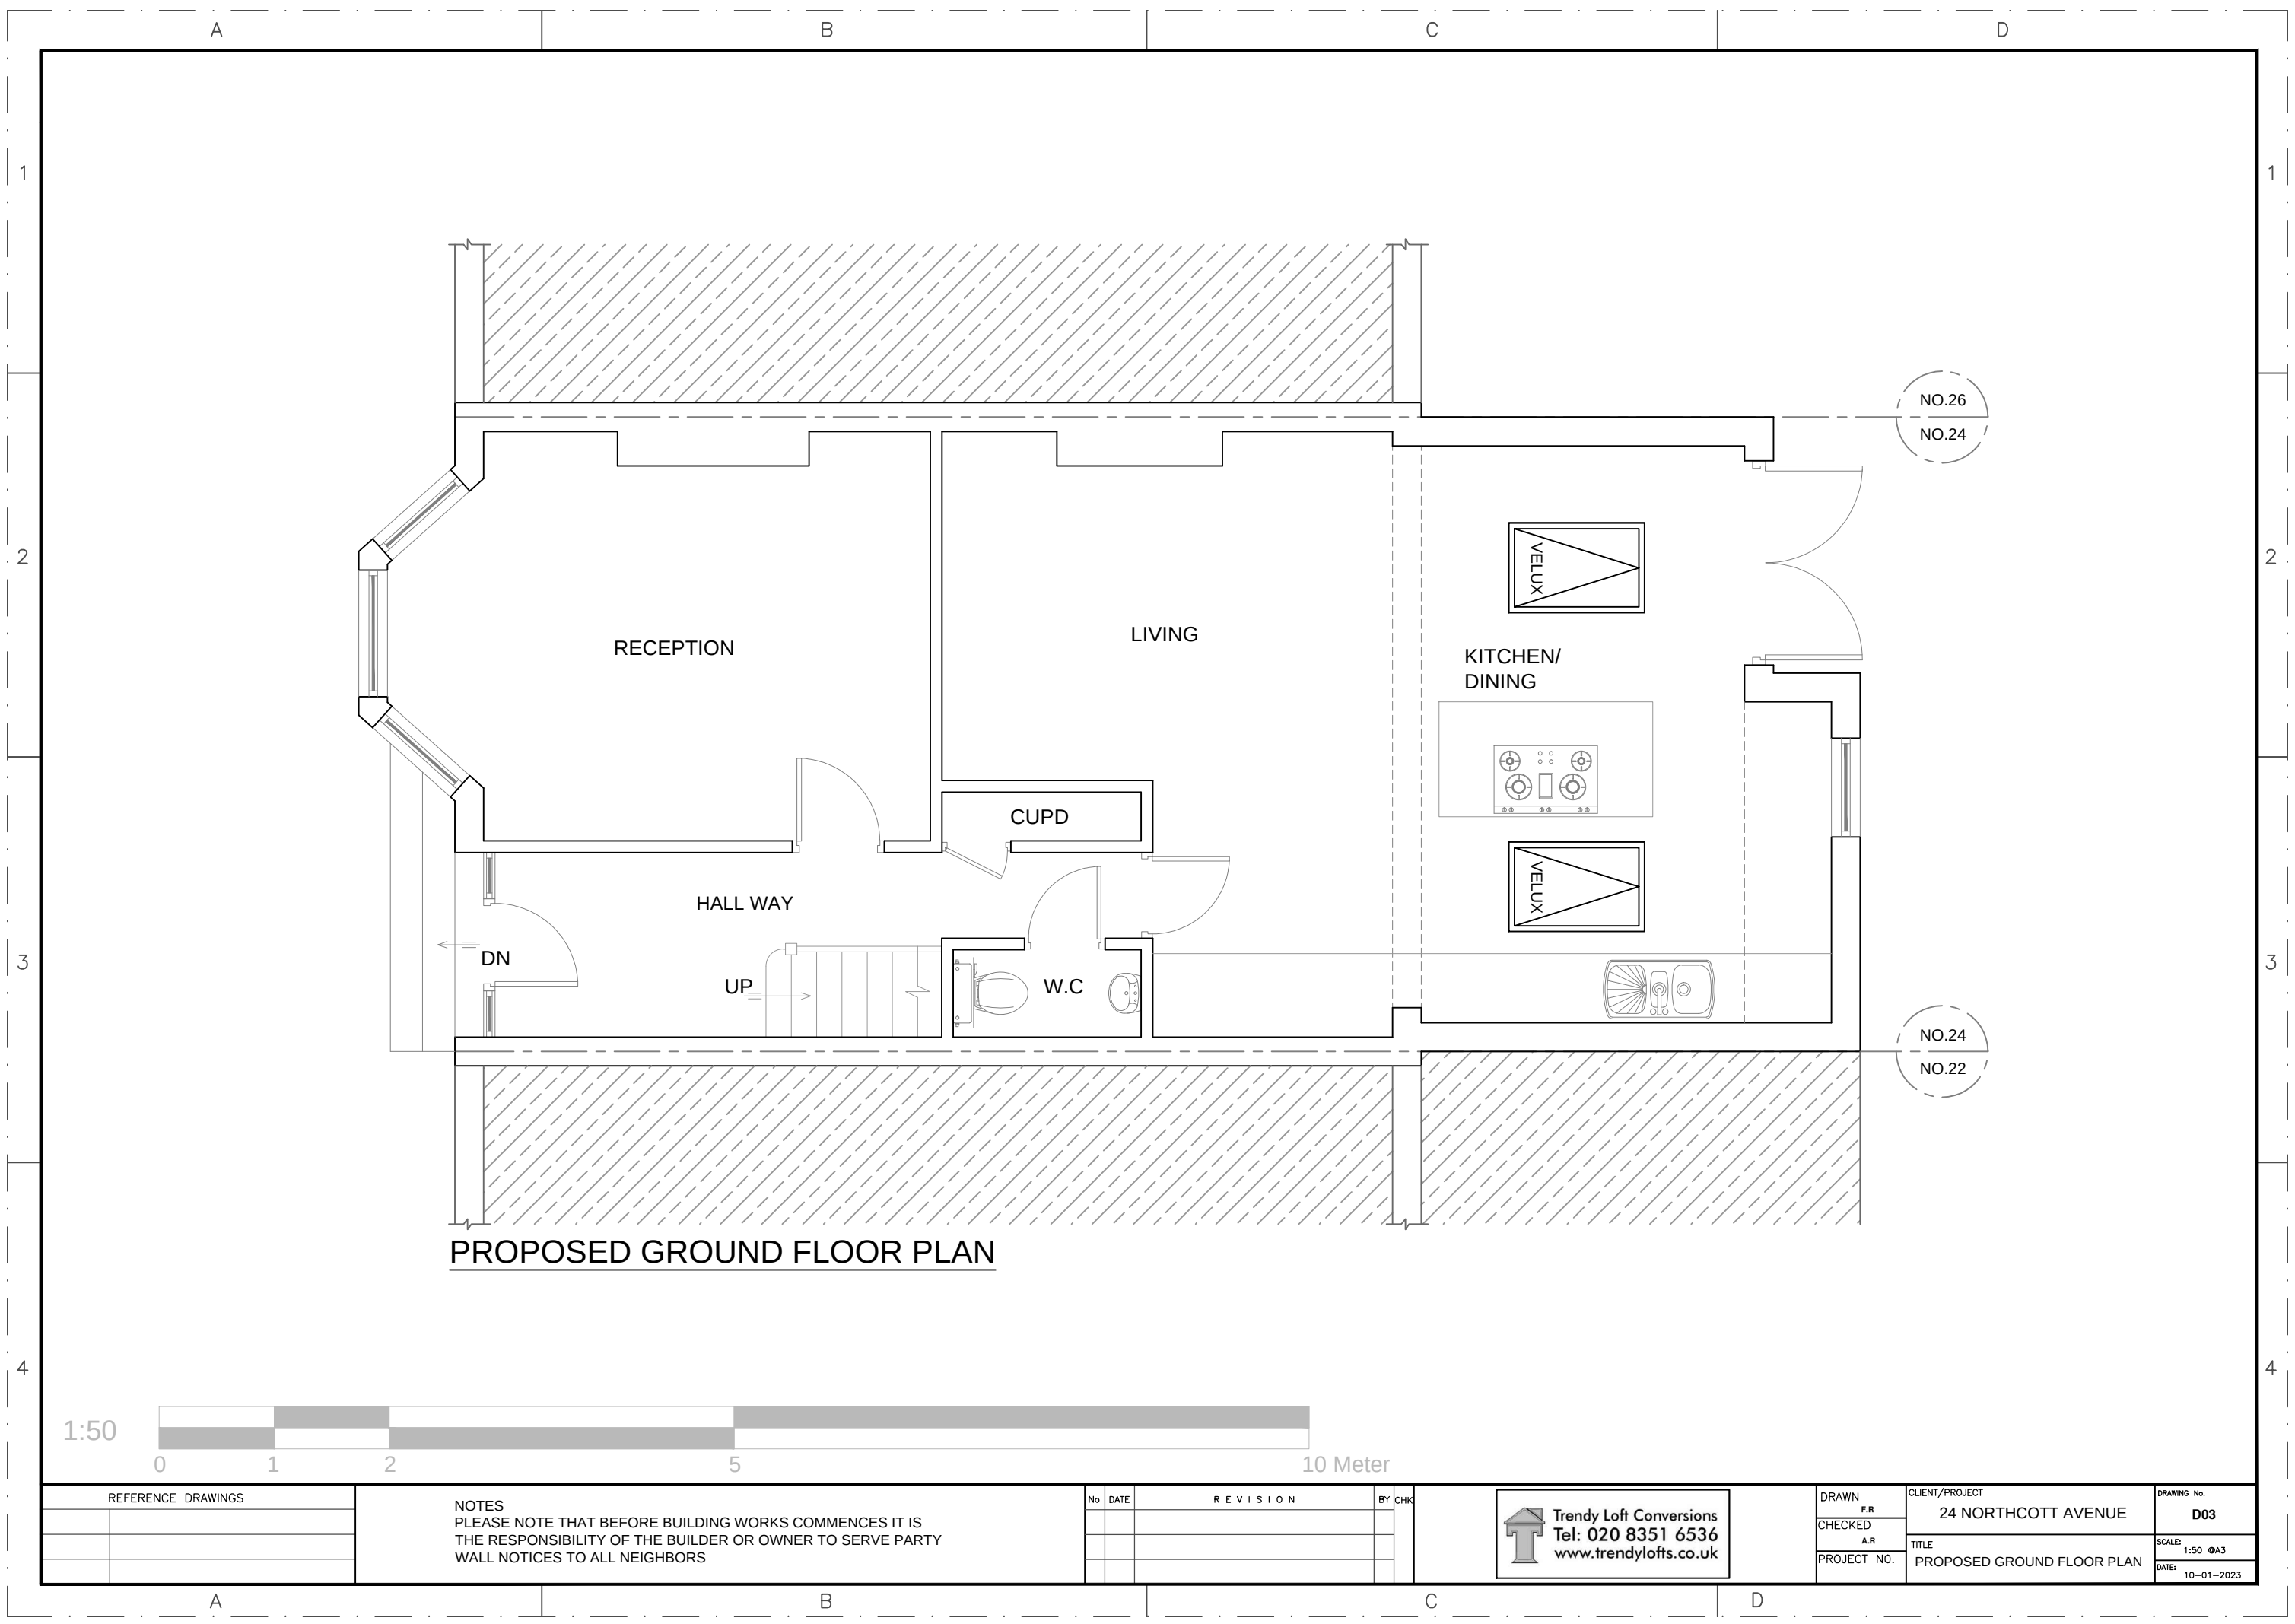

PROPOSED GROUND FLOOR PLAN

 

REFERENCE DRAWINGS		NOTES PLEASE NOTE THAT BEFORE BUILDING WORKS COMMENCES IT IS THE RESPONSIBILITY OF THE BUILDER OR OWNER TO SERVE PARTY WALL NOTICES TO ALL NEIGHBORS	No	DATE	REVISION	BY	CHK	 Trendy Loft Conversions Tel: 020 8351 6536 www.trendylofts.co.uk	DRAWN F.R		CLIENT/PROJECT 24 NORTHCOTT AVENUE	DRAWING No. D03
									CHECKED A.R	SCALE: 1:50 @A3		
										PROJECT NO.	TITLE PROPOSED GROUND FLOOR PLAN	DATE: 10-01-2023