



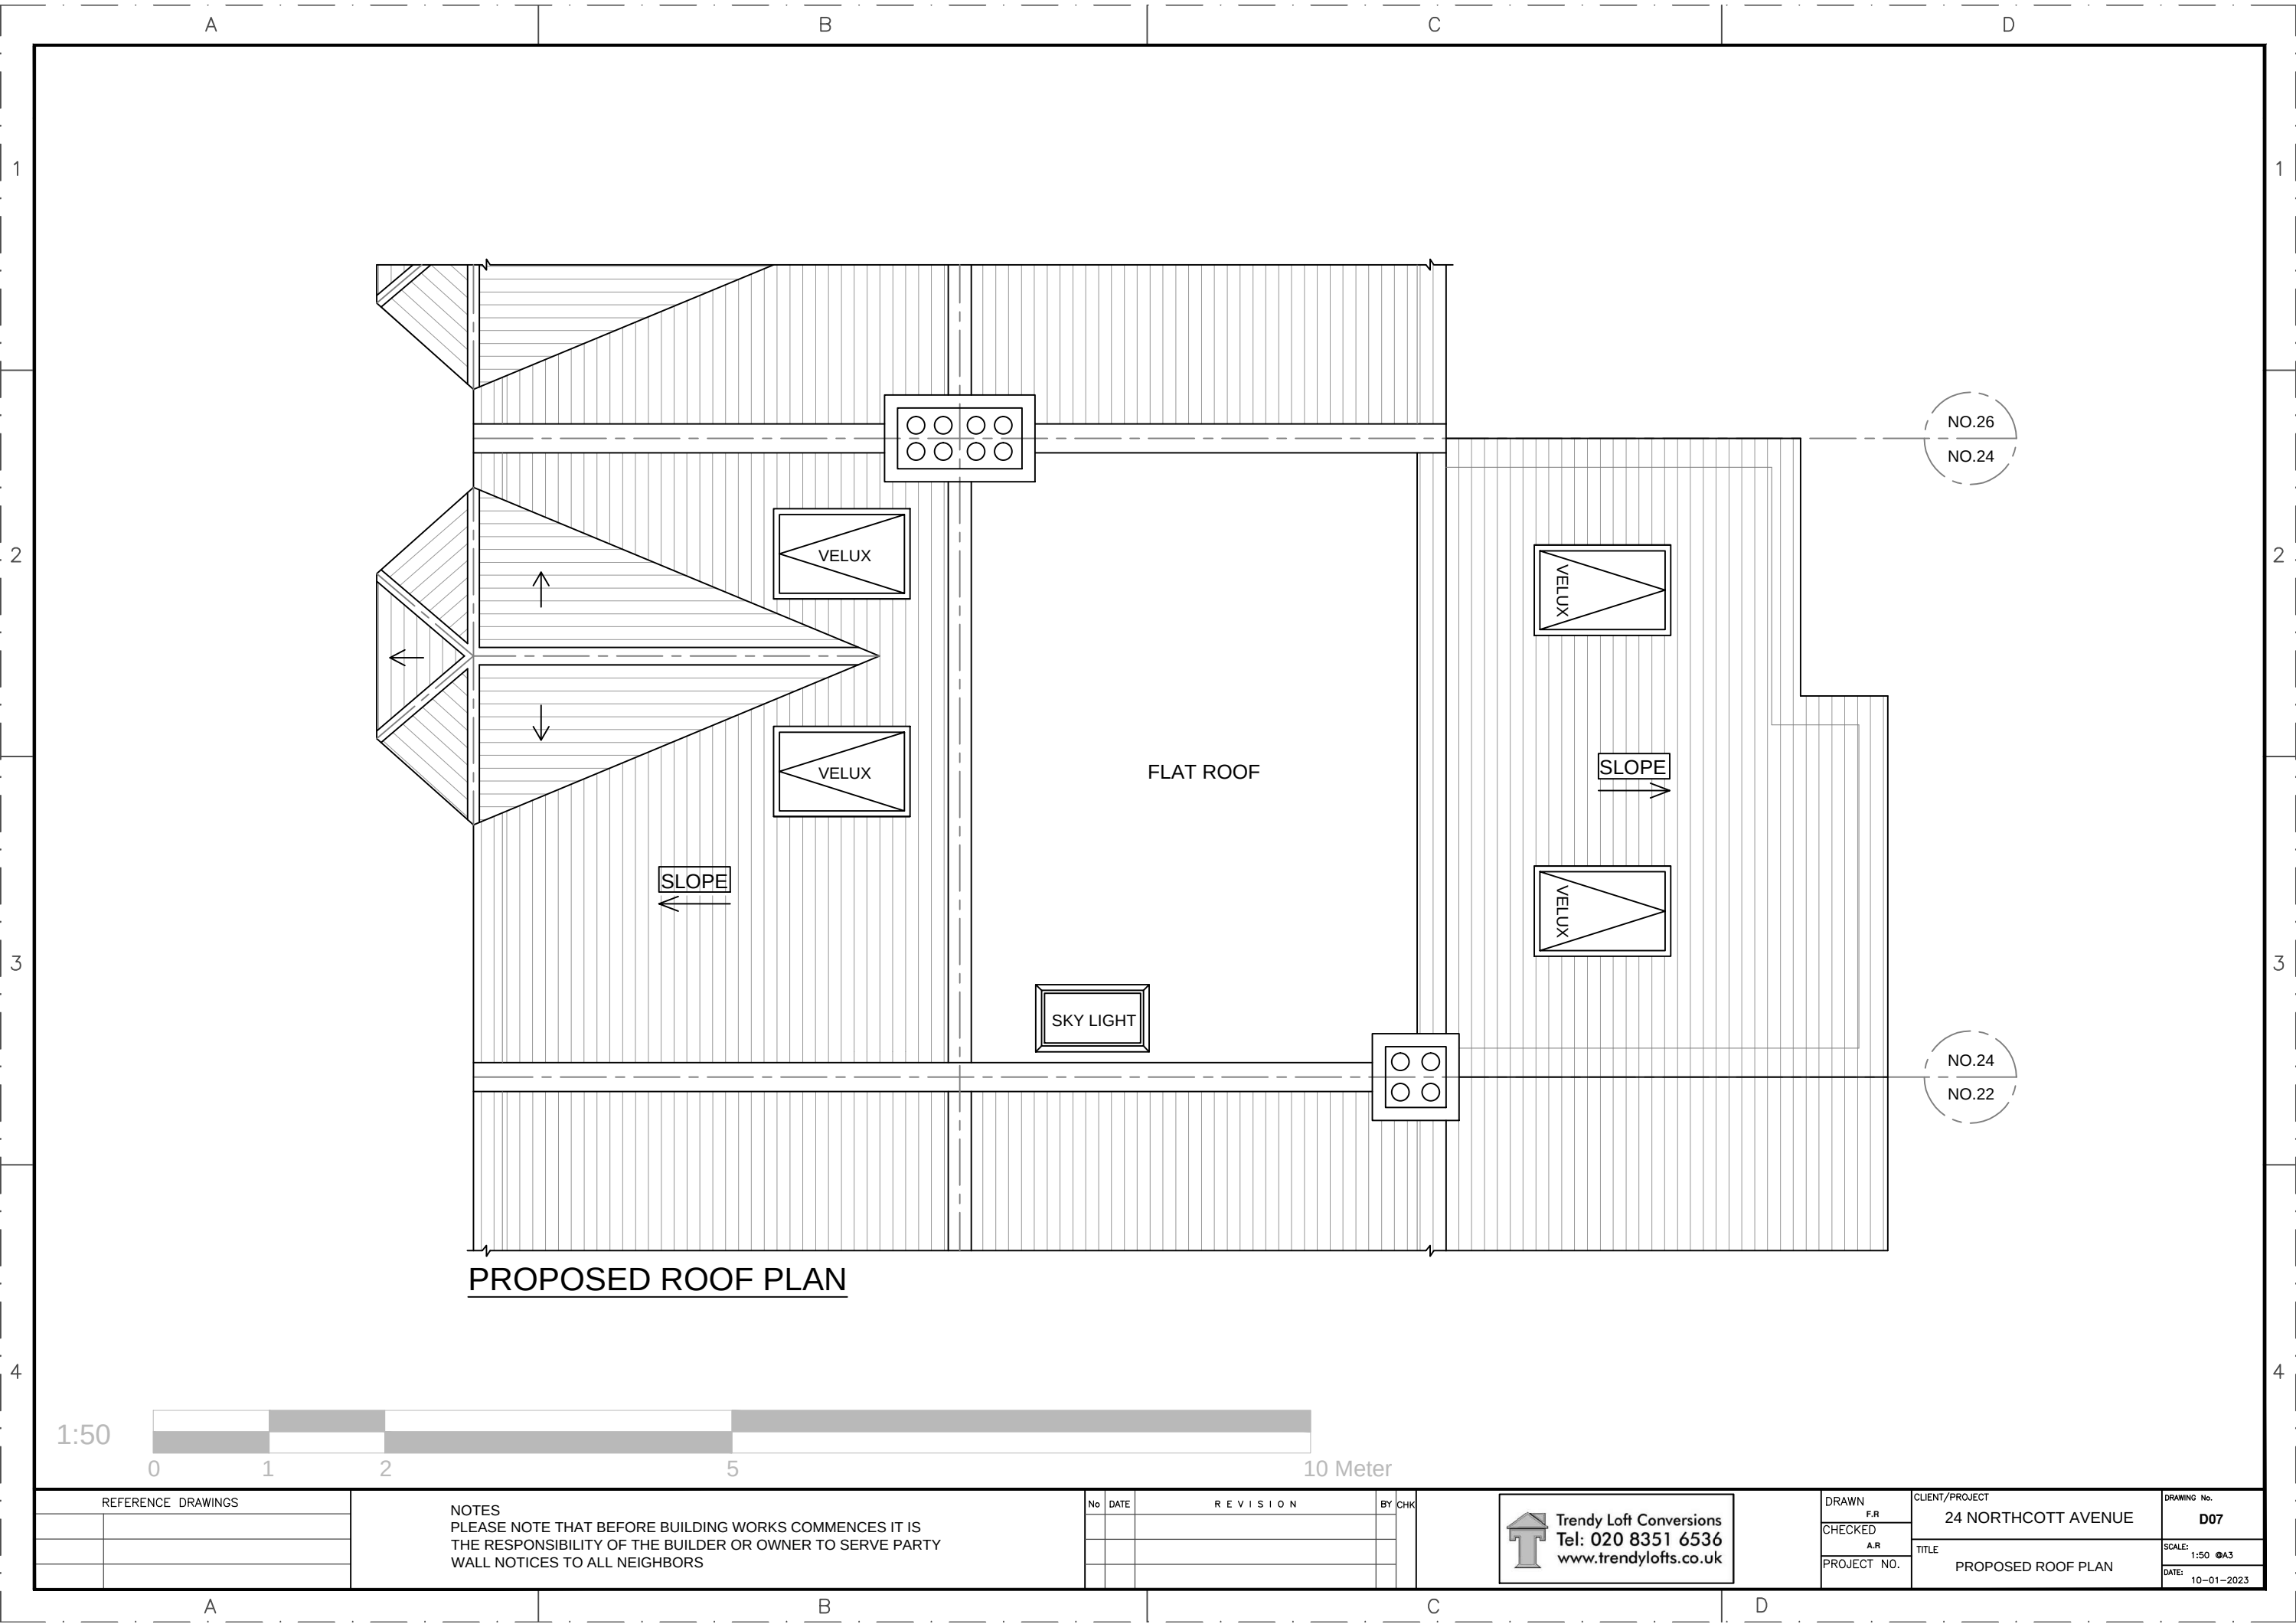

PROPOSED ROOF PLAN

1:50

 

10 Meter

REFERENCE DRAWINGS	

NOTES
PLEASE NOTE THAT BEFORE BUILDING WORKS COMMENCES IT IS
THE RESPONSIBILITY OF THE BUILDER OR OWNER TO SERVE PARTY
WALL NOTICES TO ALL NEIGHBORS

No	DATE	REVISION	BY	CHK



Trendy Loft Conversions
Tel: 020 8351 6536
www.trendylofts.co.uk

DRAWN F.R	CLIENT/PROJECT 24 NORTHCOTT AVENUE	DRAWING No. D07
CHECKED A.R	TITLE PROPOSED ROOF PLAN	SCALE: 1:50 @A3
PROJECT NO.		DATE: 10-01-2023