


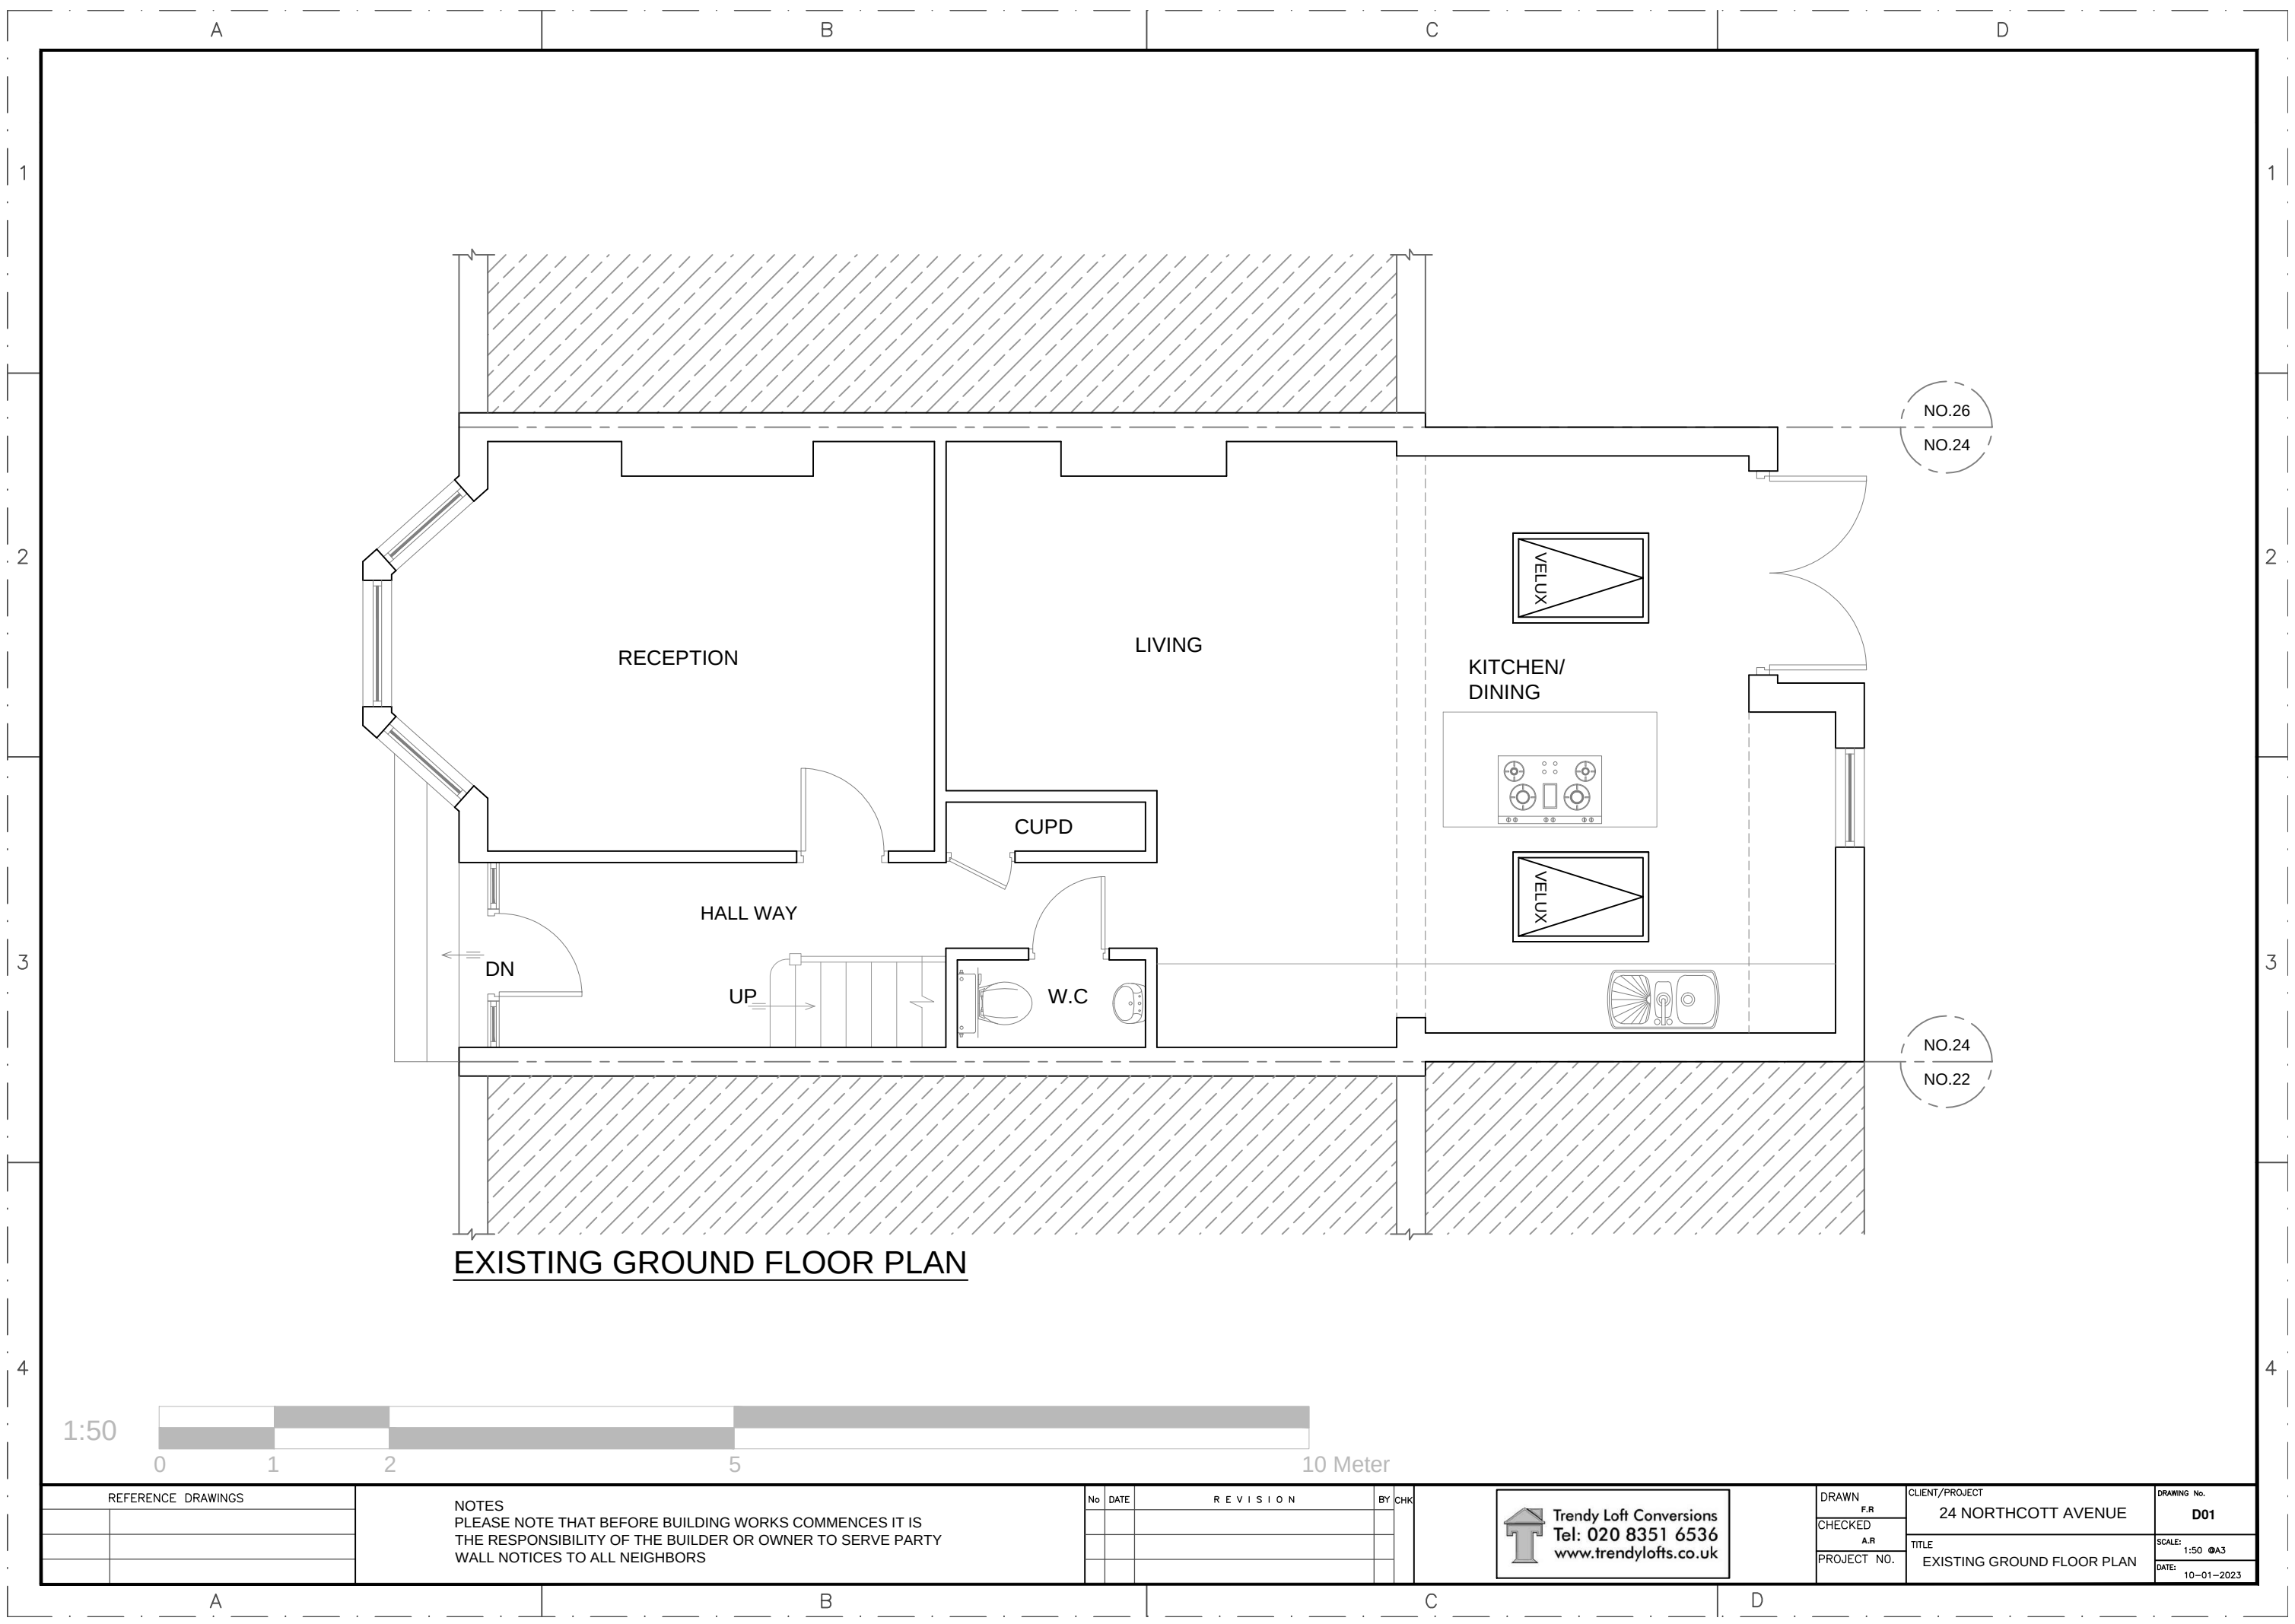

EXISTING GROUND FLOOR PLAN



REFERENCE DRAWINGS		NOTES PLEASE NOTE THAT BEFORE BUILDING WORKS COMMENCES IT IS THE RESPONSIBILITY OF THE BUILDER OR OWNER TO SERVE PARTY WALL NOTICES TO ALL NEIGHBORS	No		DATE	REVISION		BY	CHK	 Trendy Loft Conversions Tel: 020 8351 6536 www.trendylofts.co.uk	DRAWN F.R.		CLIENT/PROJECT		DRAWING No.	
											CHECKED A.R.		24 NORTHCOTT AVENUE		D01	
											PROJECT NO.		TITLE		SCALE: 1:50 @A3	
													EXISTING GROUND FLOOR PLAN		DATE: 10-01-2023	