

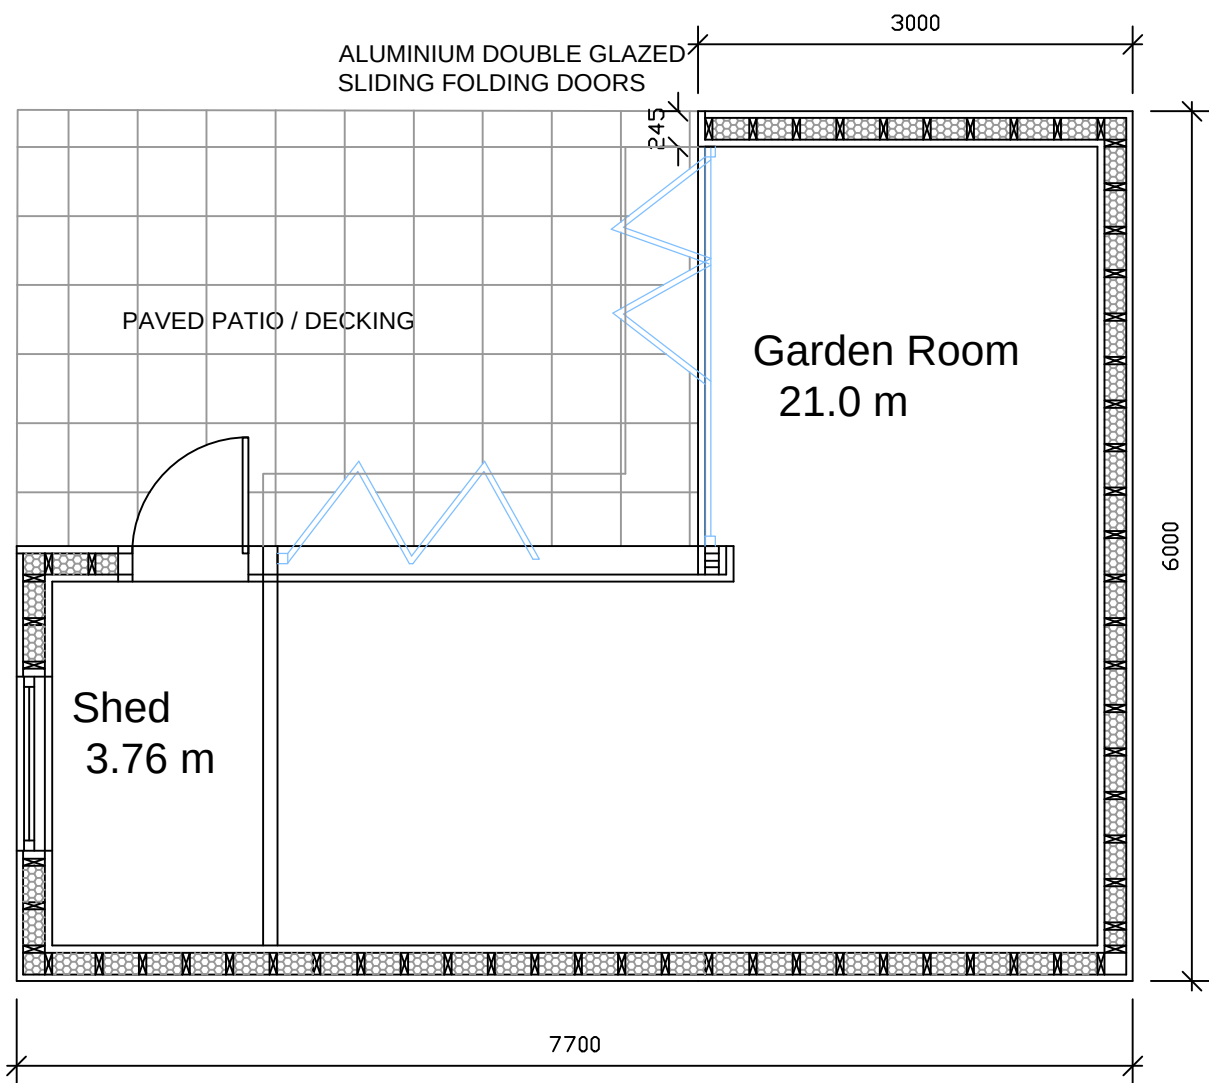



REVISION No.	REVISION NOTES	DATE

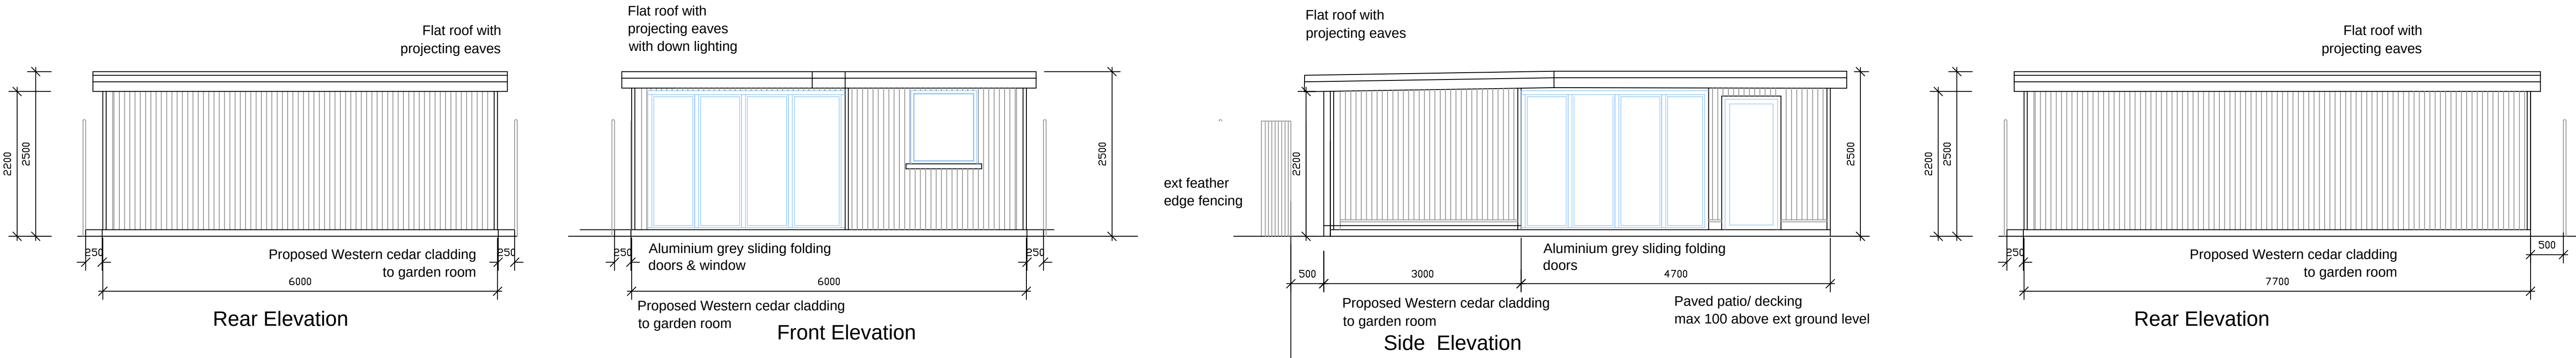

PROPOSED GARDEN ROOM

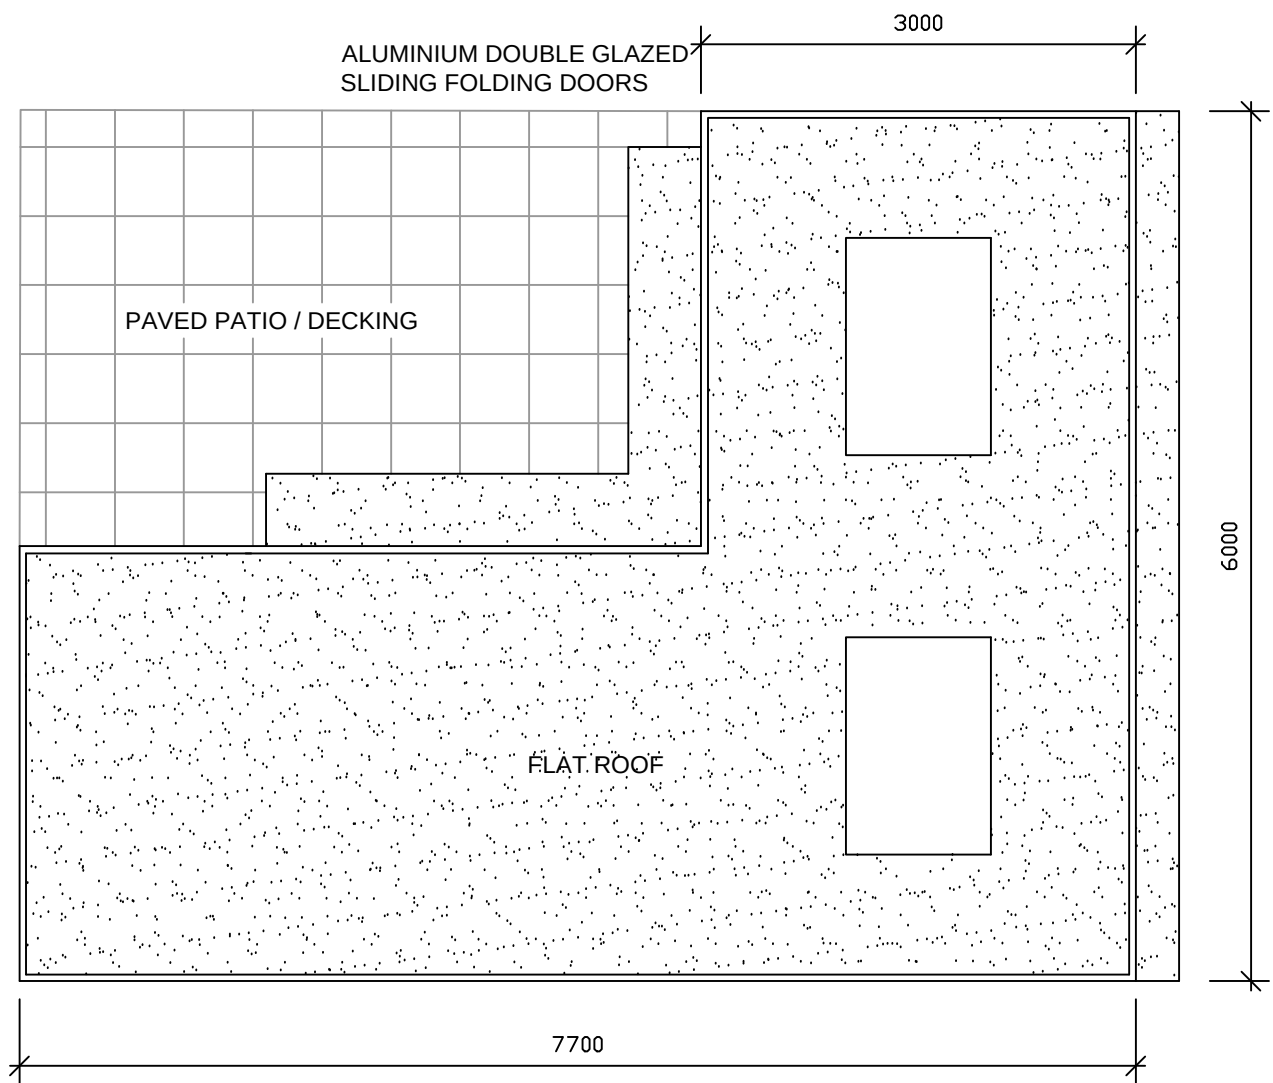


ROOF PLAN

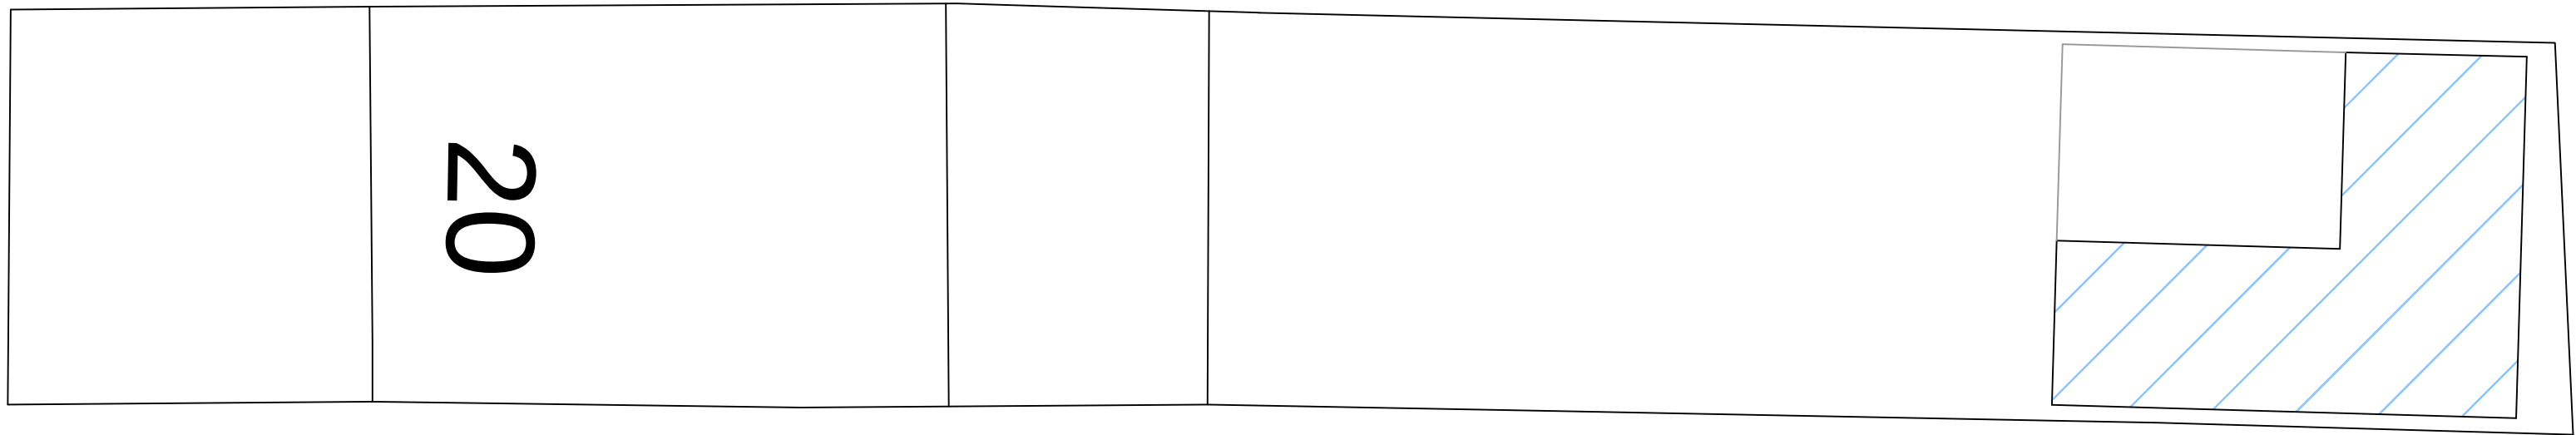

SITE PLAN 1:100

PLANNING ISSUE 10 01 2023

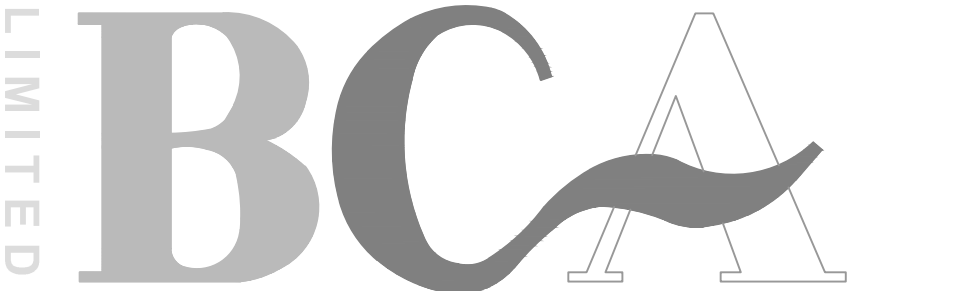

BRYAN CONNOR ASSOCIATES LIMITED

DESIGN & PLANNING CONSULTANTS

2 TREGARON AVENUE LONDON N8 9EY Tel: 020 8340 9294 Mob: 07958738247

Email: bryan.connor@outlook.com

Web: bca-design.net

THIS DRAWING IS THE PROPERTY OF BRYAN CONNOR ASSOCIATES LTD AND MAY NOT BE REPRODUCED WITHOUT WRITTEN CONSENT

PROJECT: 20 WARNER ROAD NORTH LONDON N8 7HD

CLIENT: MR & MRS PATEL

DESCRIPTION: PROPOSED STUDIO

DRAWING No. 2219 - 06

SCALE. 1:50 @ A1

REVISION. -

DATE. 02/09/22

NO DIMENSIONS TO BE SCALED FROM THIS DRAWING.