



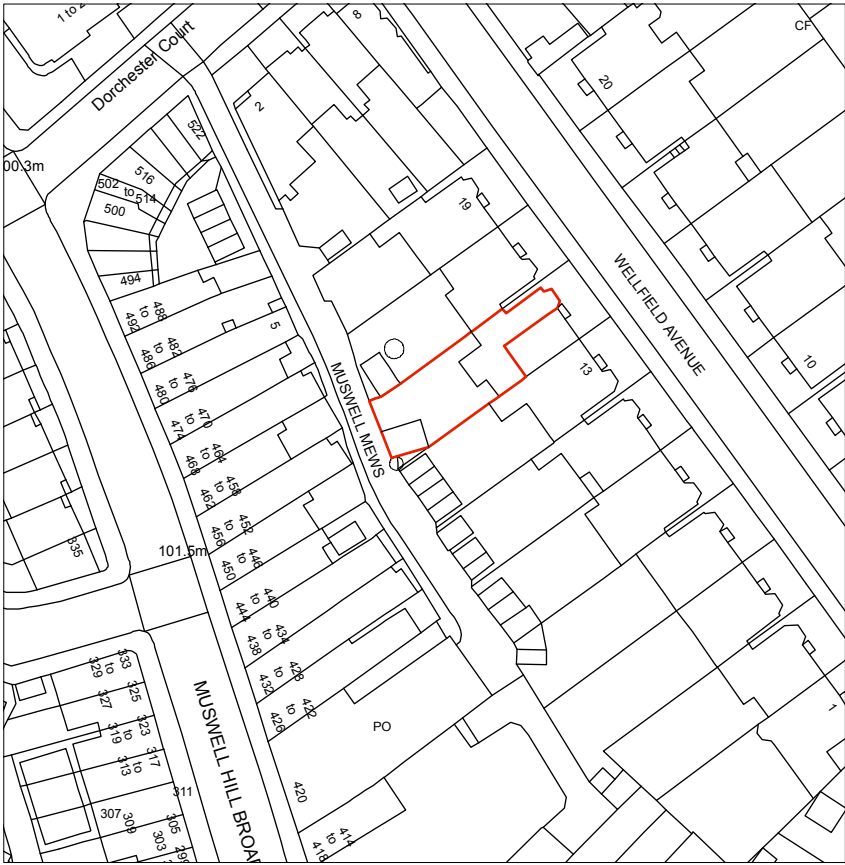



1
00

BLOCK SITE PLAN SCALE 1:500

 

2
00

LOCATION PLAN SCALE 1:1250

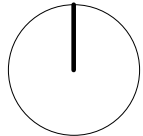 

DAVID COOK ARCHITECTS 56 Clerkenwell Road London EC1M 5PX Tel: 020 7490 5483 Fax: 020 7490 5486	Client PEDRO RUFINO CARVALHO	Scale 1:50 @ A3 Date 04/22 Drawn NM	Drawing Title EXISTING BLOCK AND LOCATION PLAN
	Job Title 15 WELLFIELD AVENUE	1819 E00B	