



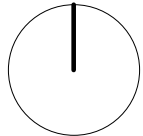

1 BLOCK SITE PLAN SCALE 1:500
P00

 

DAVID COOK ARCHITECTS

56 Clerkenwell Road
London EC1M 5PX

Tel: 020 7490 5483 Fax: 020 7490 5486

Client

PEDRO RUFINO CARVALHO

Scale 1:50 @ A3
Date 04/22
Drawn NM

Drawing Title

PROPOSED BLOCK PLAN

Job Title

15 WELLFIELD AVENUE

1819

P00D