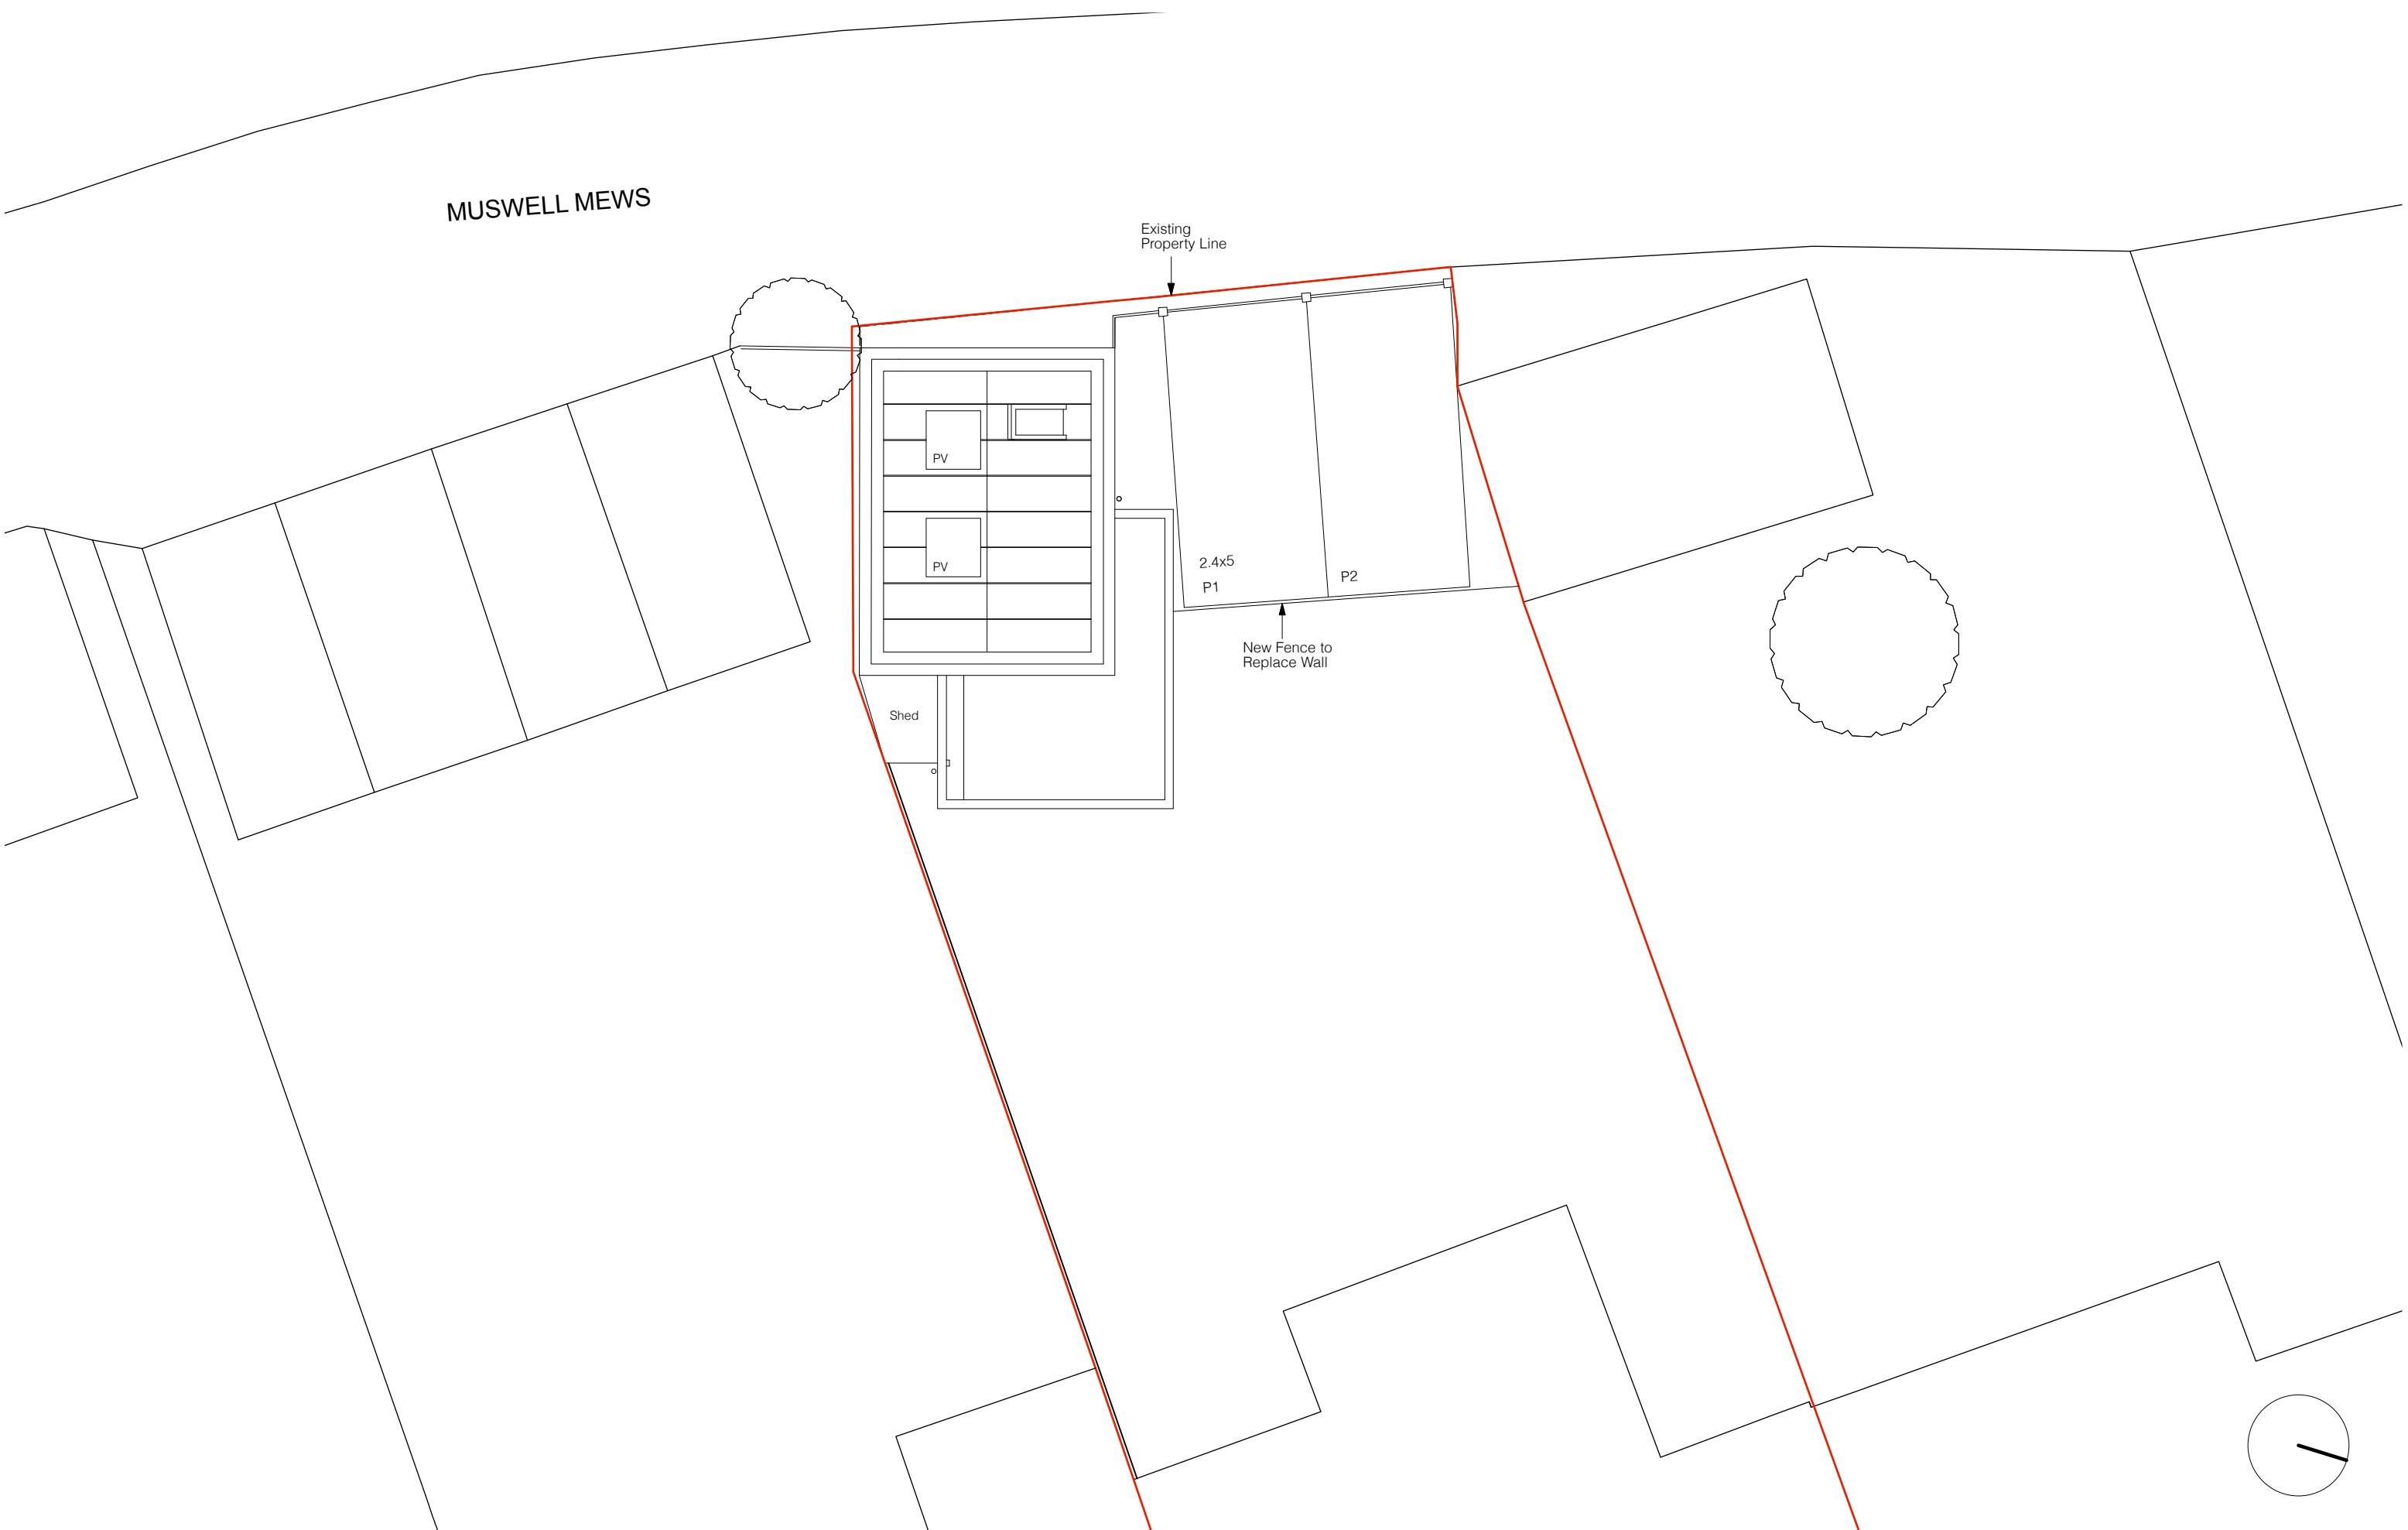


DAVID COOK ARCHITECTS 56 Clerkenwell Road London EC1M 5PX Tel: 020 7490 5483 Fax: 020 7490 5486	Client PEDRO RUFINO CARVALHO	Scale 1:100 @ A3 Date 04/22 Drawn IP	Drawing Title PROPOSED SITE PLAN
	Job Title 15 WELLFIELD AVENUE		
		1819	P100B