



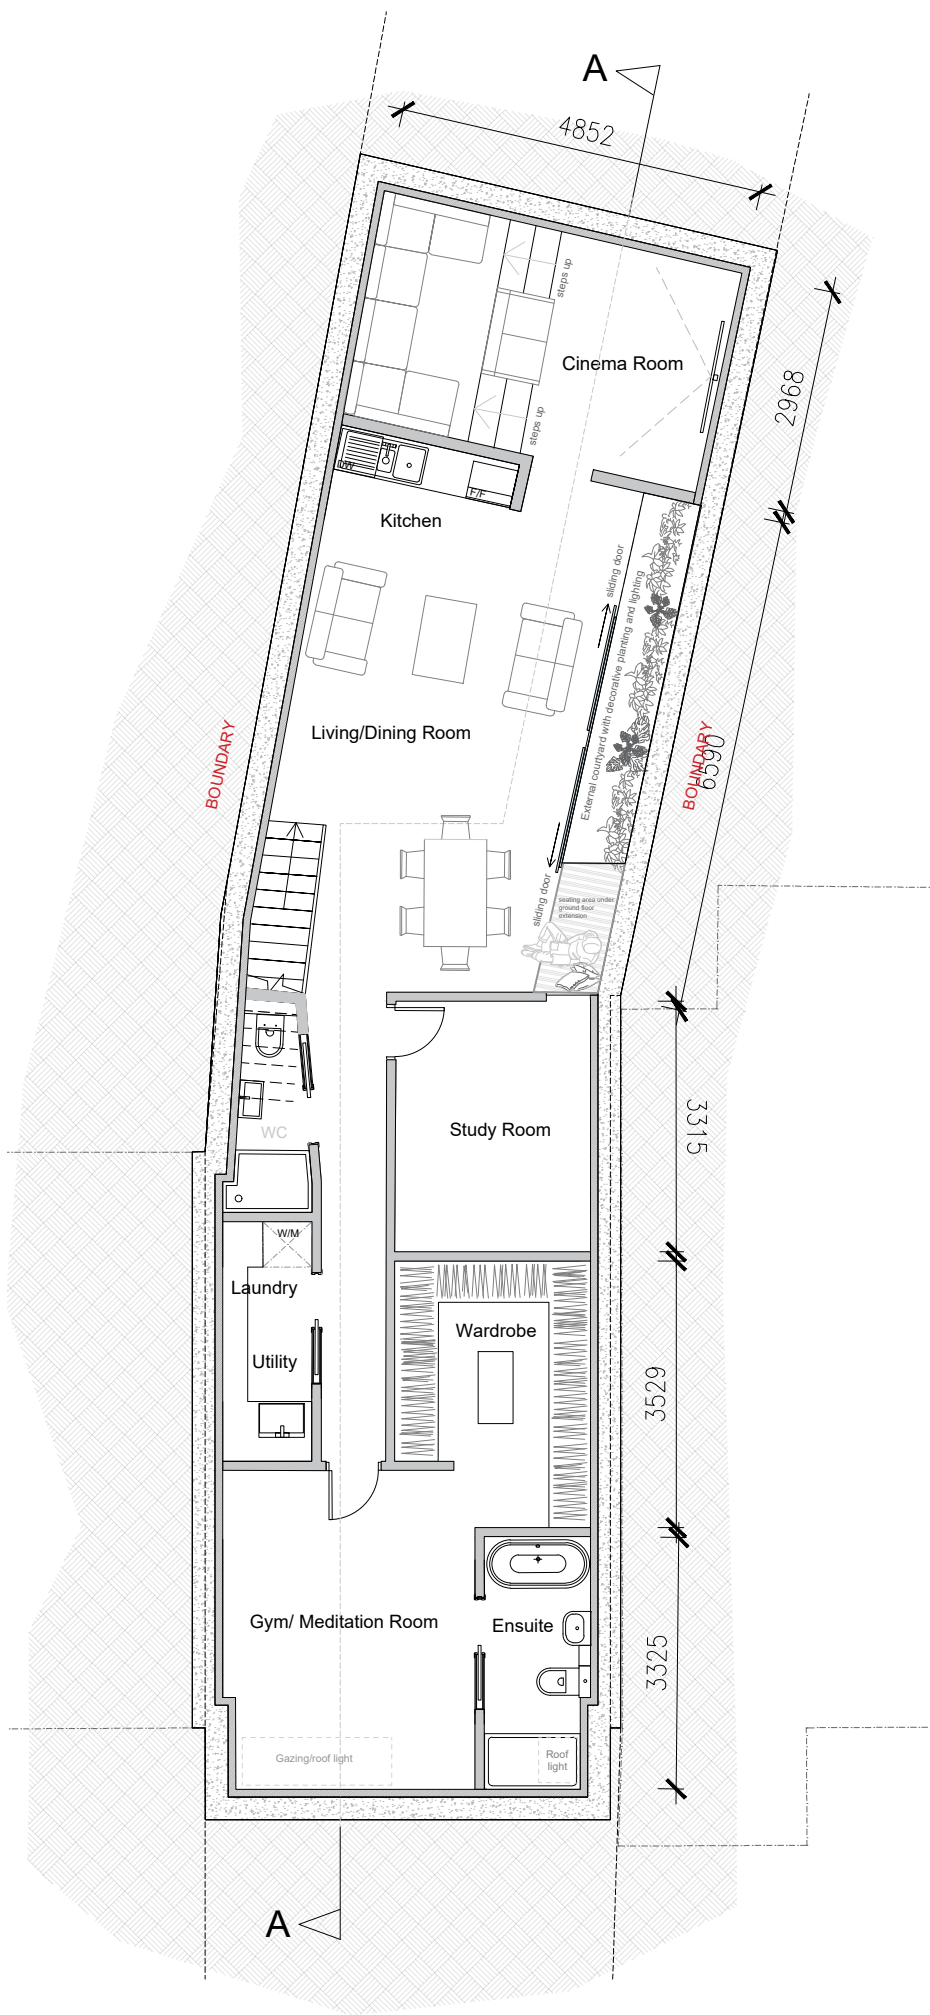

01 PROPOSED BASEMENT
SCALE: 1:100

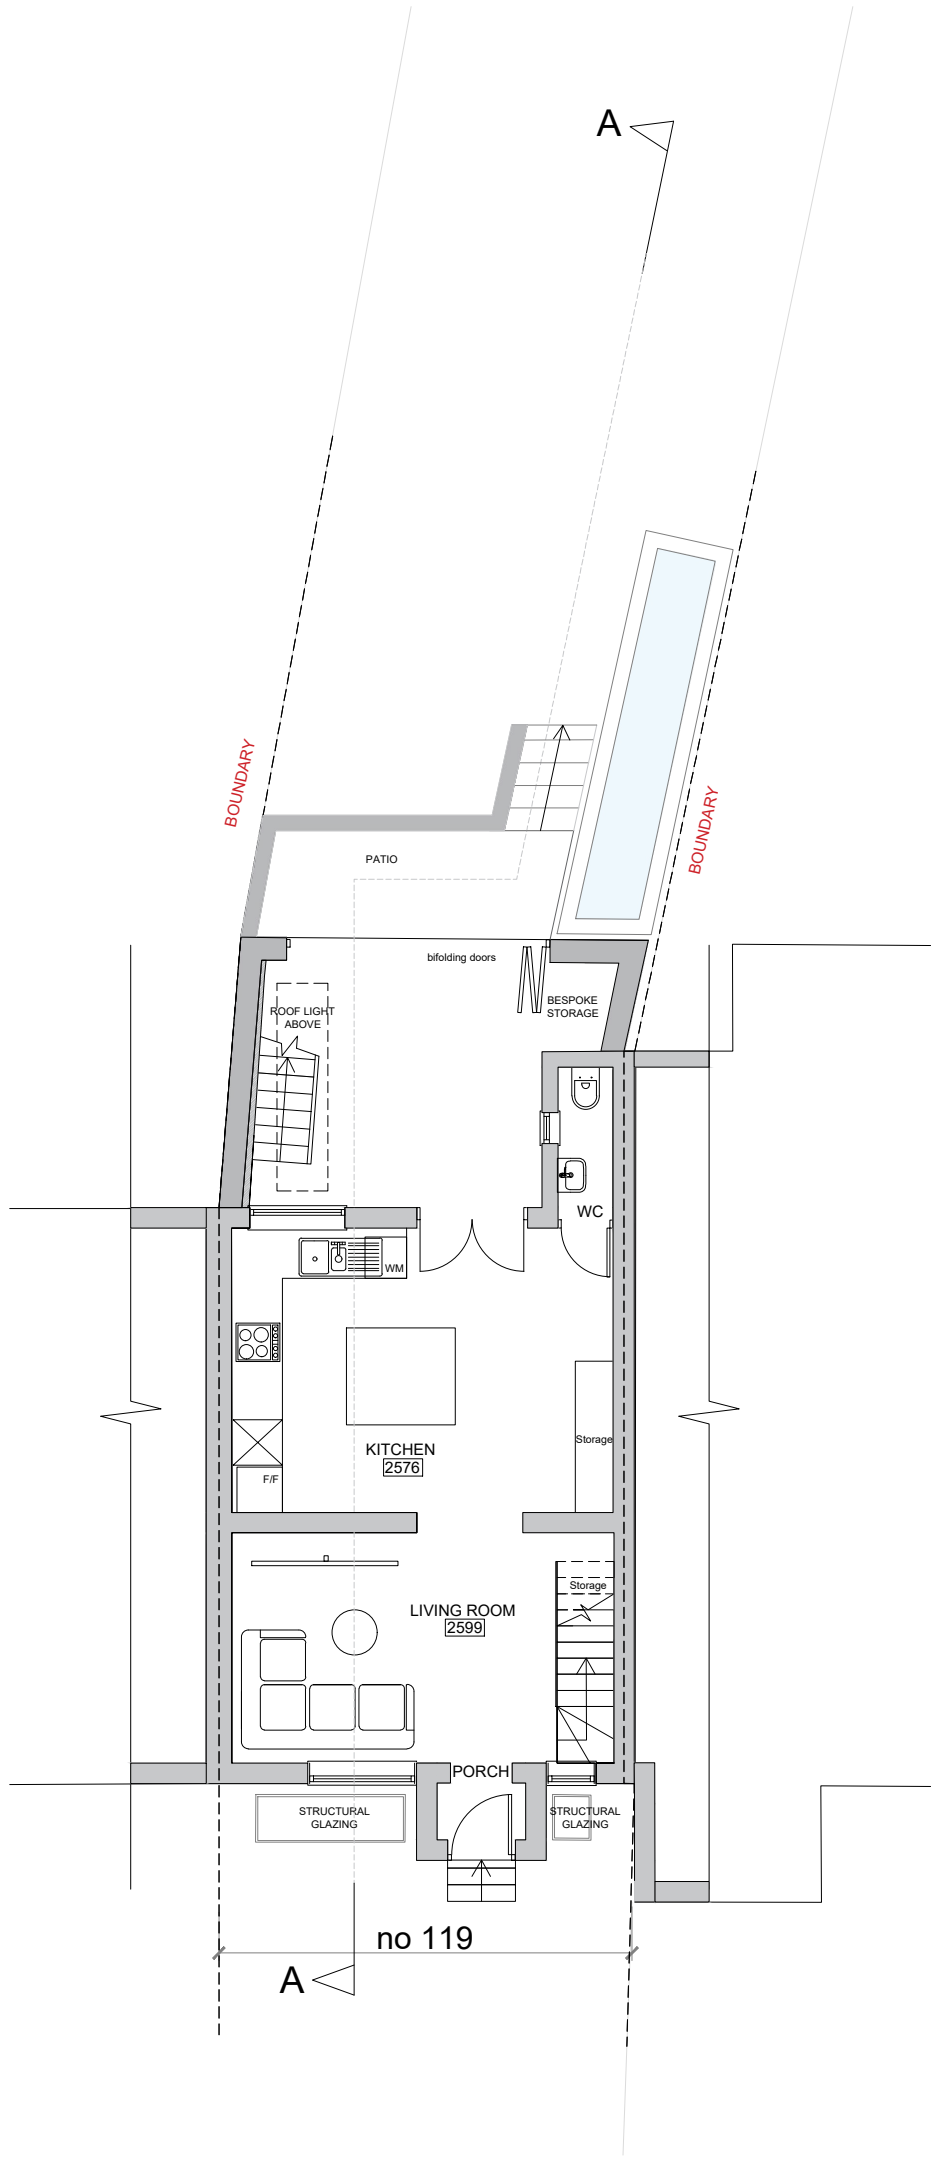

02 PROPOSED GROUND FLOOR PLAN
SCALE: 1:100

KEY

	BRICK WALLS
	WALLS
	GROUND
	ROOF TILING
	SITE BOUNDARY
	BUILDING BOUNDARY
	WALL UNDER

REVISION	DATE	COMMENTS	AUTHOR / CHECKED
1	NOV 2022	119A HIGH STREET EDGEWARE HAS 7EL	
2	NOV 2022	SOUTH STUDIO MATRIX STUDIOS 91 PETERBOROUGH ROAD LONDON SW6 3BU	
3	NOV 2022	design@dsquared.co.uk www.dsquared.co.uk 020 8732 5620	
4	NOV 2022	119 COPPETTS ROAD	
5	NOV 2022	PROPOSED BASEMENT AND GF PLAN	
6	NOV 2022	DATE: NOV 2022 SCALE: 1:100 PAPER SIZE: A3	AUTHOR / CHECKED: ID/KL
7	NOV 2022	DRAWING No. 22041S 02.03	REVISION: - STATUS: PLANNING
8	NOV 2022	CONTRACTORS MUST CHECK ALL DIMENSIONS ON SITE. ONLY FIGURED DIMENSIONS ARE TO BE WORKED FROM. DISCREPANCIES MUST BE REPORTED TO THE ARCHITECT BEFORE PROCEEDING. © THIS DRAWING IS COPYRIGHT.	
9	NOV 2022	SCALE: 1:100	