




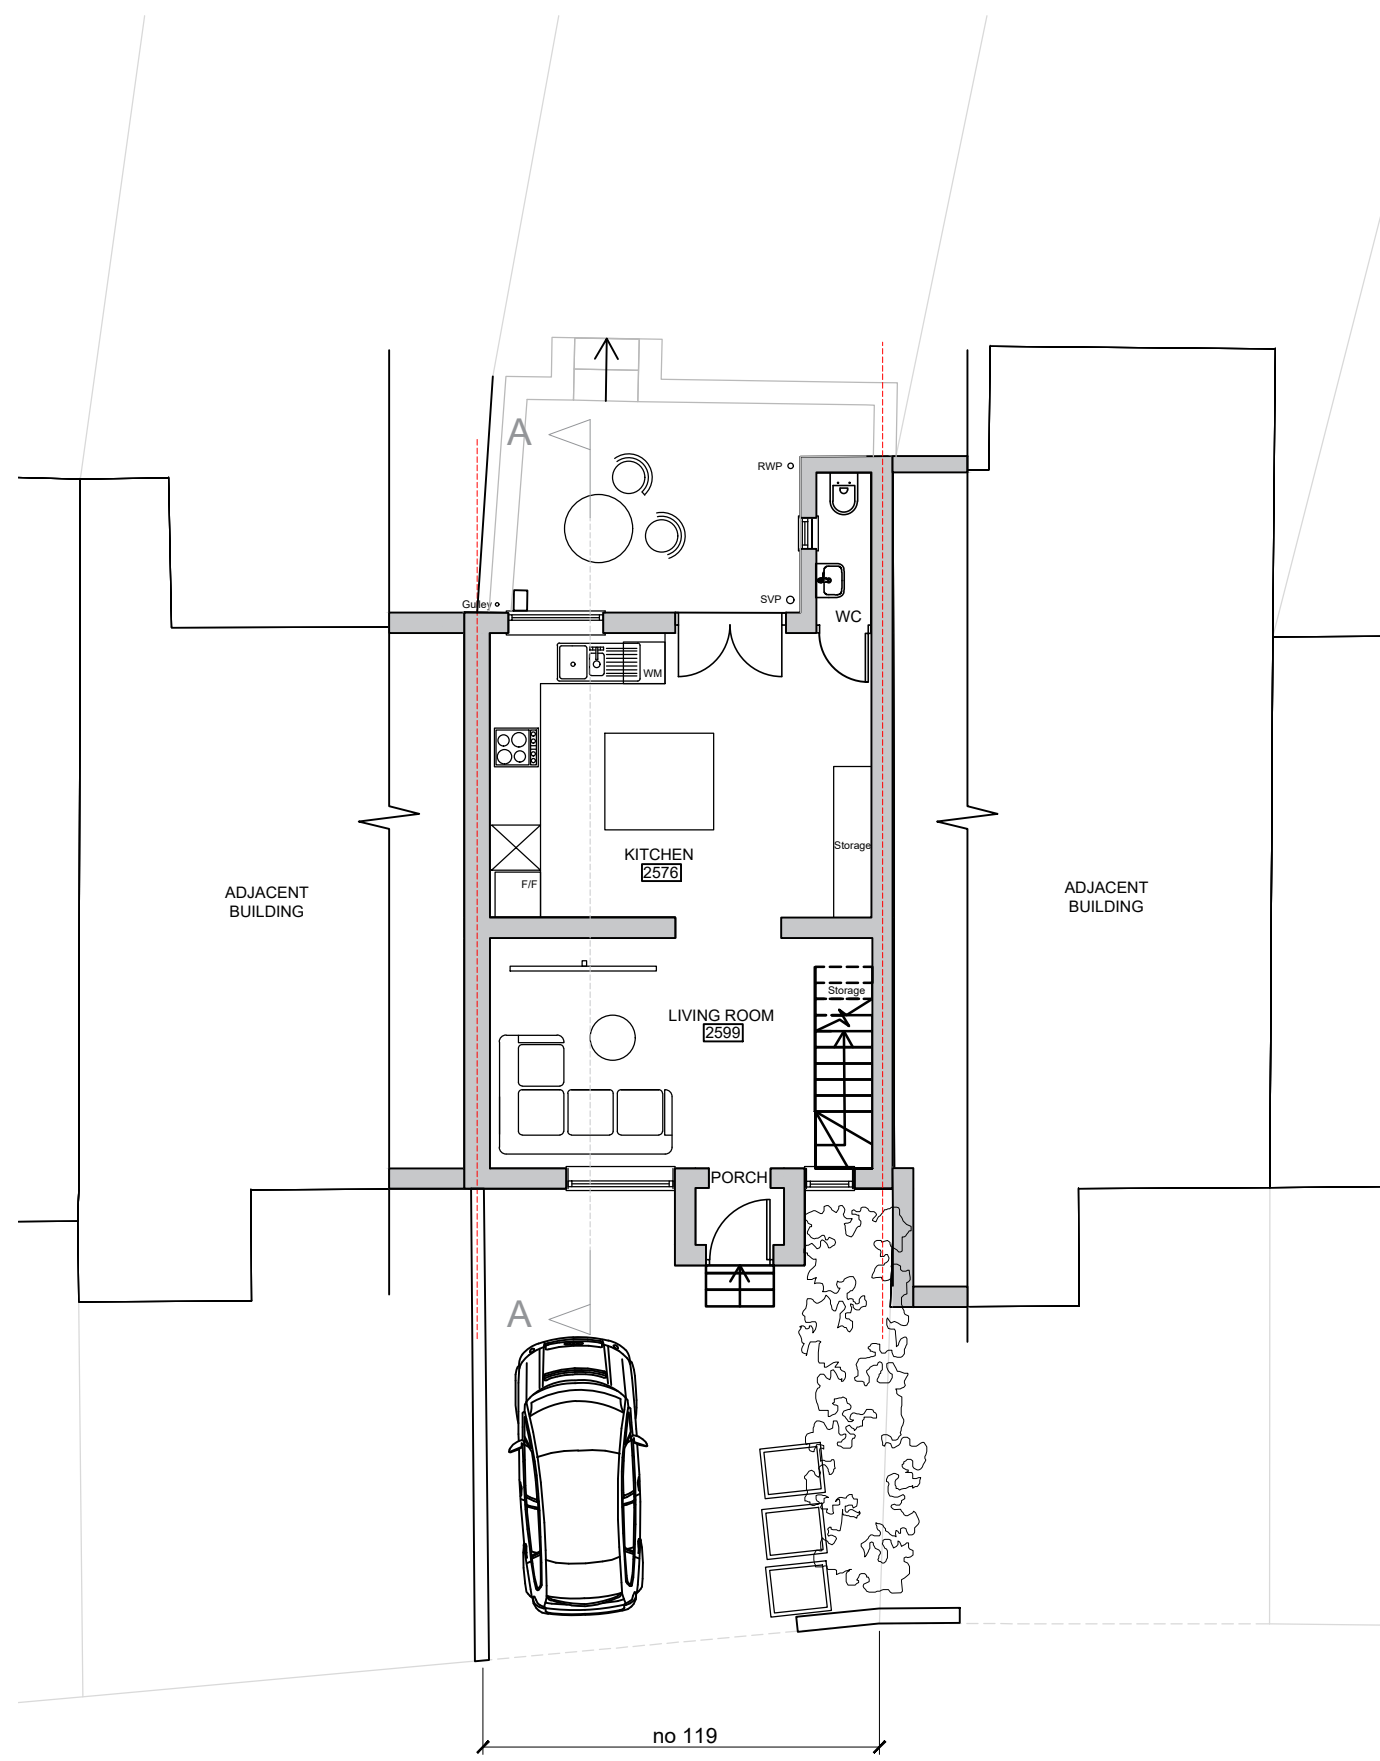


01 EXISTING GROUND FLOOR PLAN
SCALE: 1:100

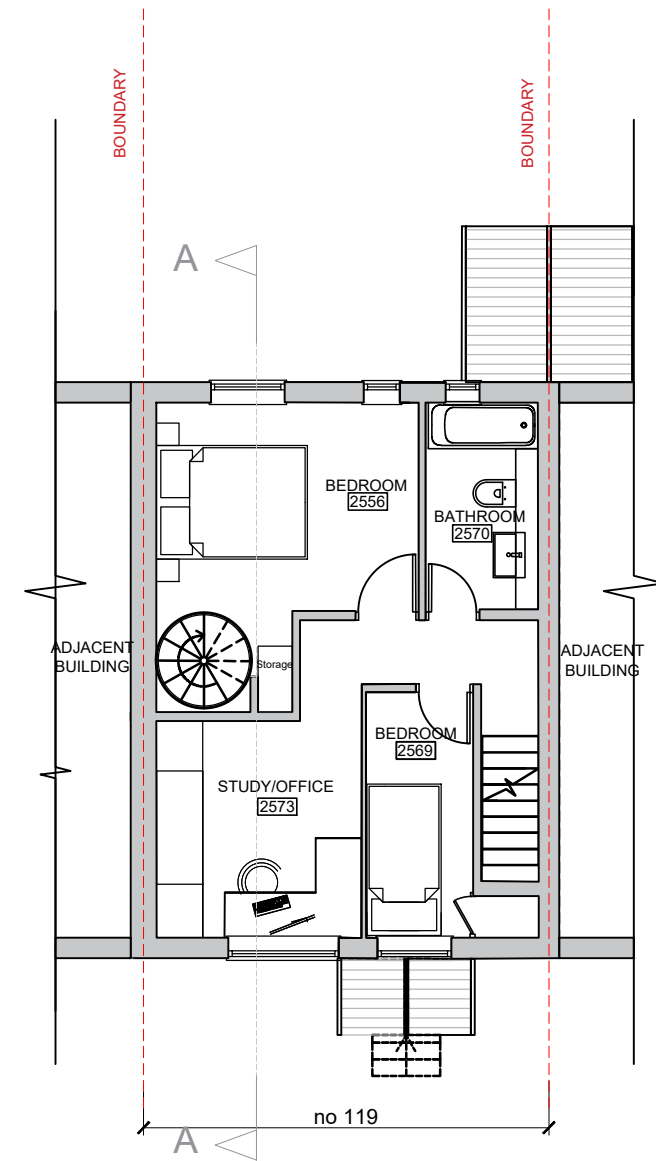


02 EXISTING FIRST FLOOR PLAN
SCALE: 1:100

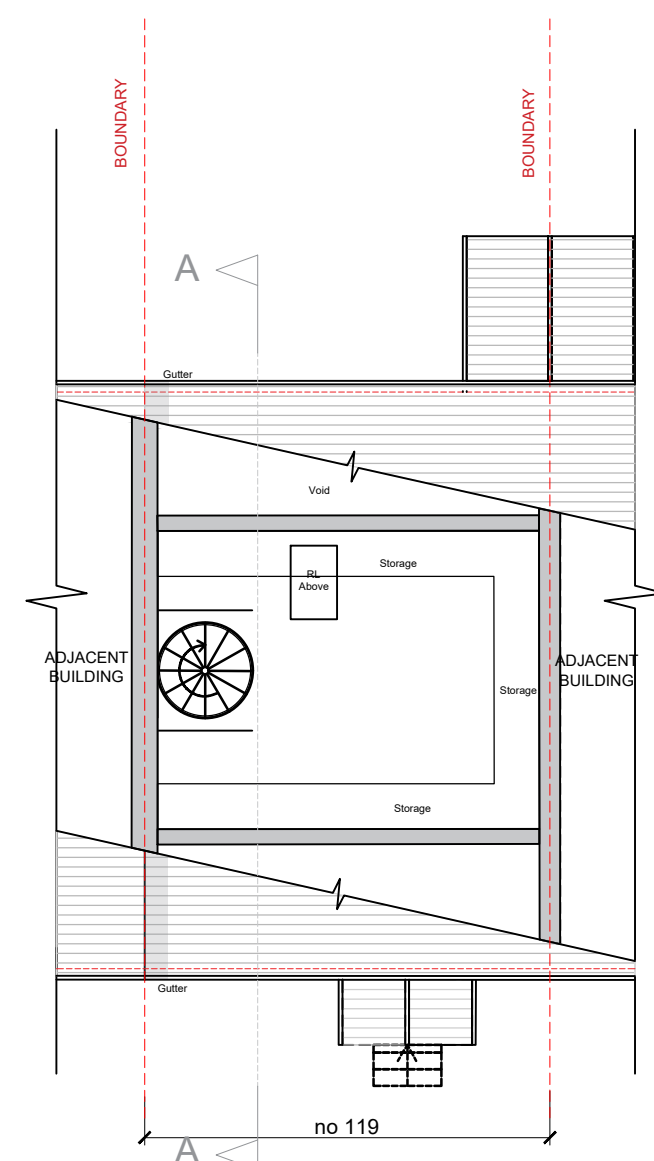


03 EXISTING SECOND FLOOR PLAN
SCALE: 1:100

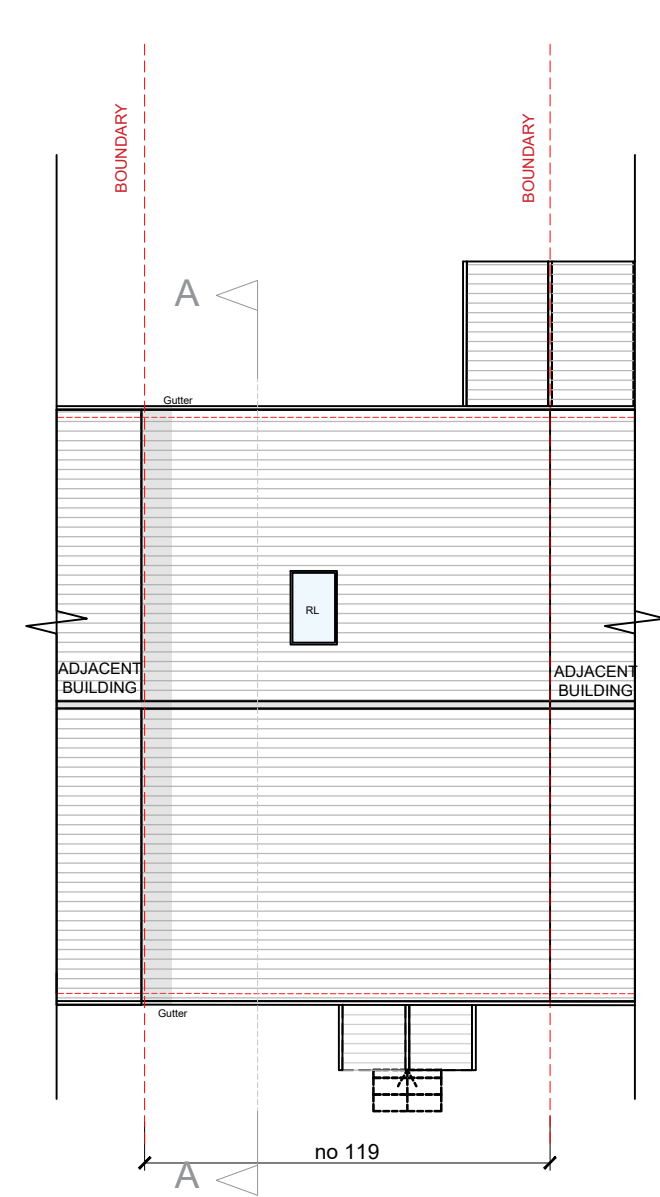


04 EXISTING ROOF PLAN
SCALE: 1:100

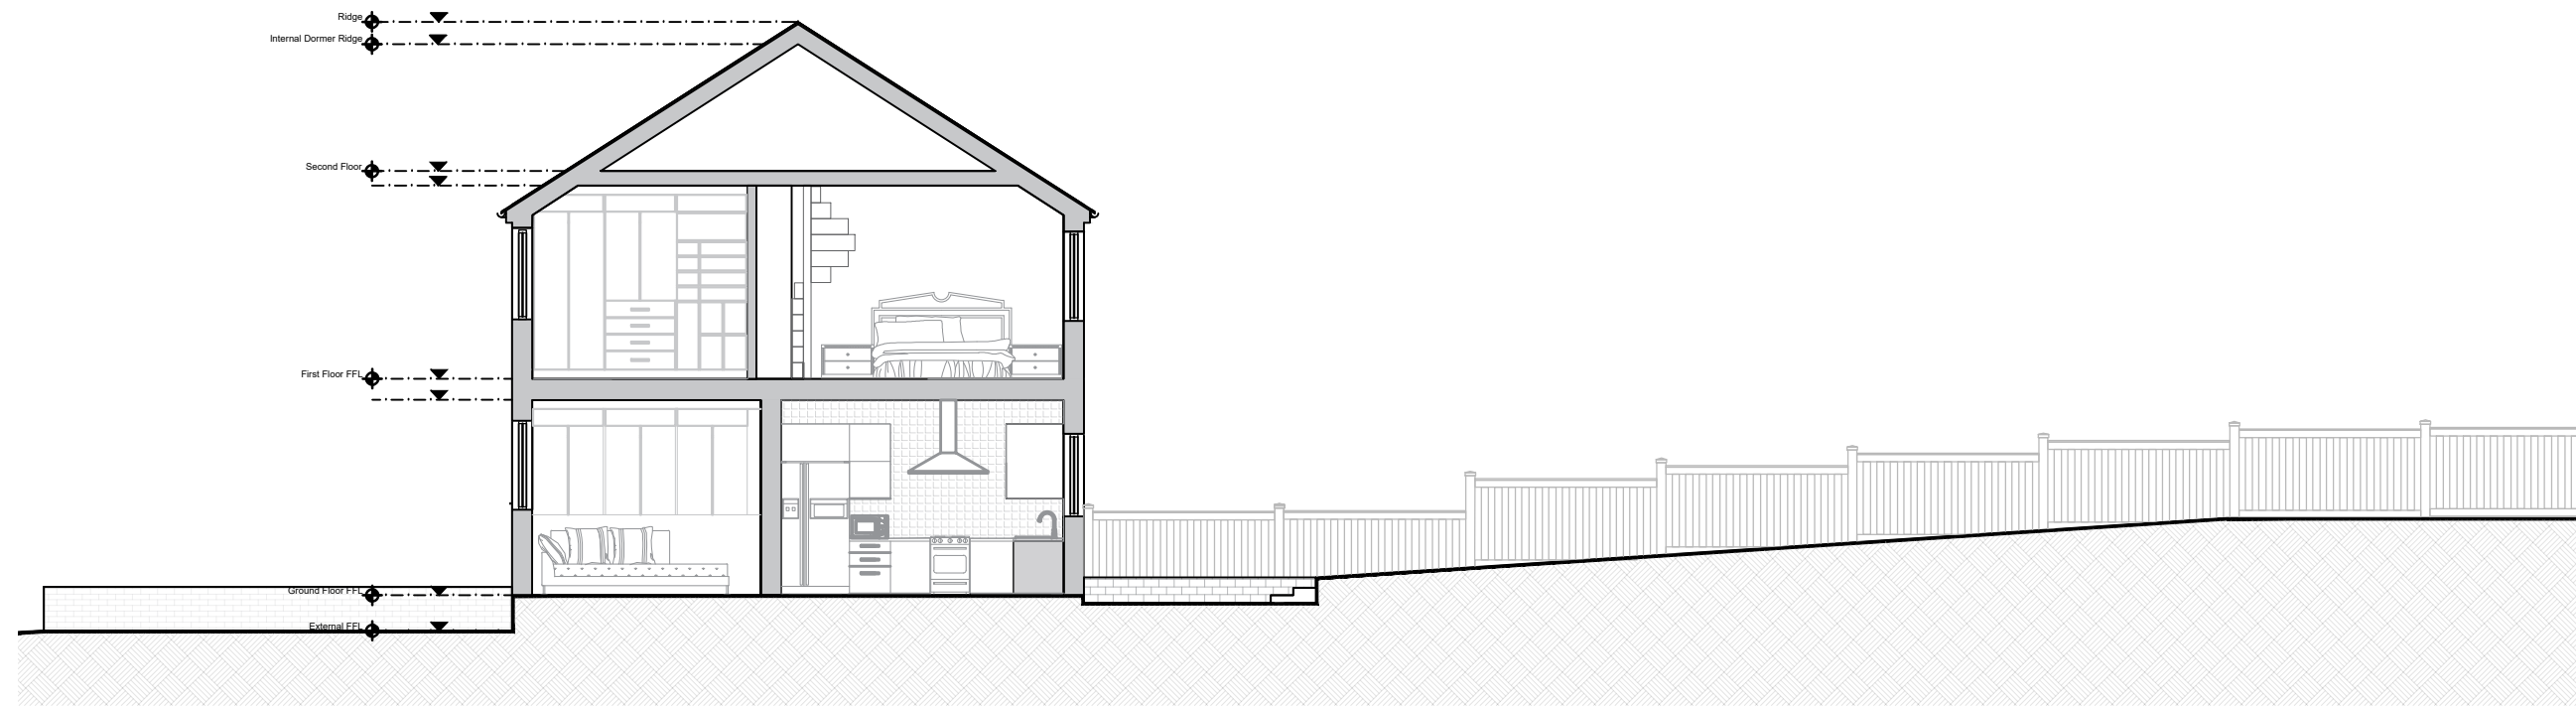

05 EXISTING SECTION
SCALE: 1:100

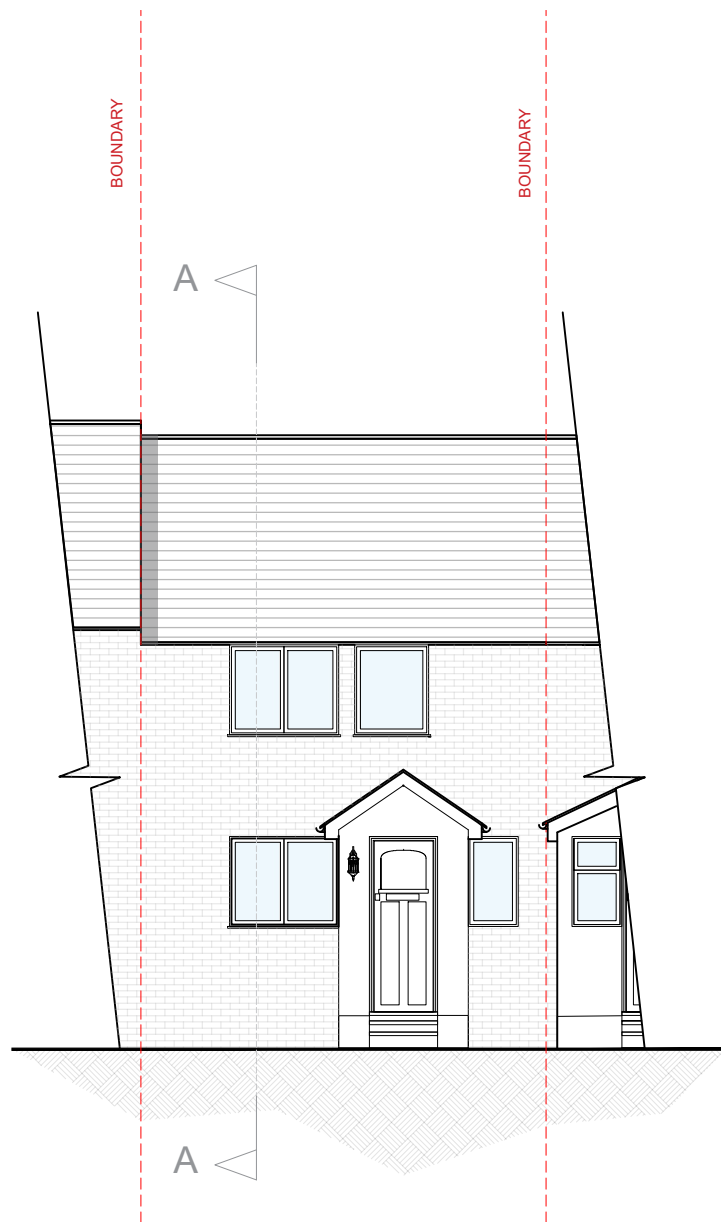


06 EXISTING FRONT ELEVATION
SCALE: 1:100

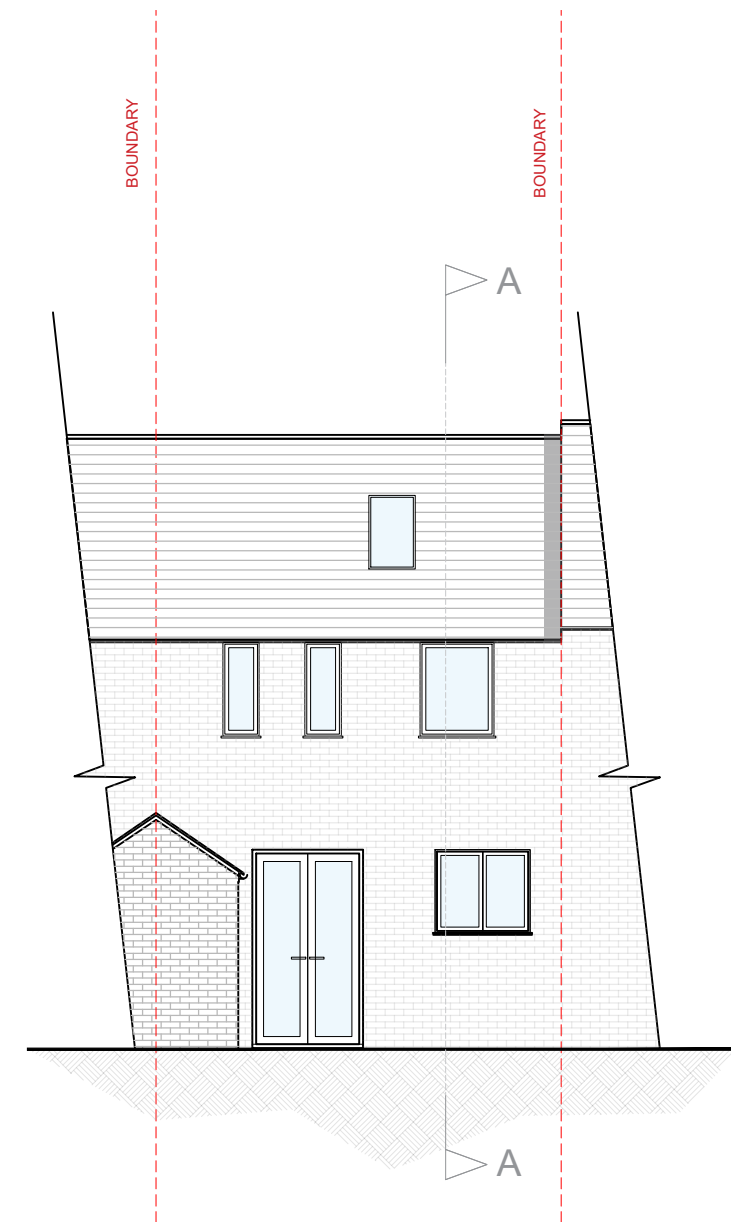

07 EXISTING REAR ELEVATION
SCALE: 1:100



08 SITE LOCATION PLAN
SCALE: 1:1250

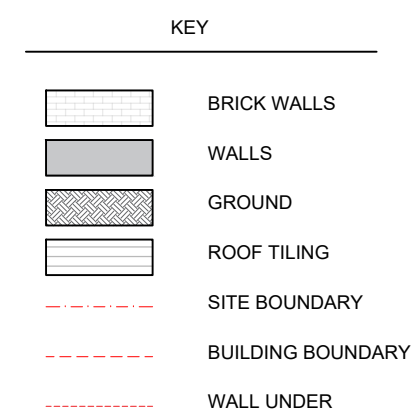

REVISION | DATE | COMMENTS | AUTHOR / CHECKED

■ NORTH STUDIO | 116A HIGH STREET | EDGEWARE | HA8 7EL

■ SOUTH STUDIO | MATRIX STUDIOS | 91 PETERBOROUGH ROAD | LONDON | SW6 3BU

■ design@dsquared.co.uk ■ www.dsquared.co.uk ■ 020 8732 5620

DS SQUARED architects

TITLE
119 COPPETTS ROAD, LONDON, N10 1JL

DETAIL
EXISTING DRAWINGS

DATE NOV 2022	SCALE 1:100	PAPER SIZE A1	AUTHOR / CHECKED ID/KL
DRAWING No. 22041S 02.01	REVISION -	STATUS PLANNING	

CONTRACTORS MUST CHECK ALL DIMENSIONS ON SITE. ONLY FIGURED DIMENSIONS ARE TO BE WORKED FROM. DISCREPANCIES MUST BE REPORTED TO THE ARCHITECT BEFORE PROCEEDING. © THIS DRAWING IS COPYRIGHT.

SCALE BAR	1	5	10	15
m				