



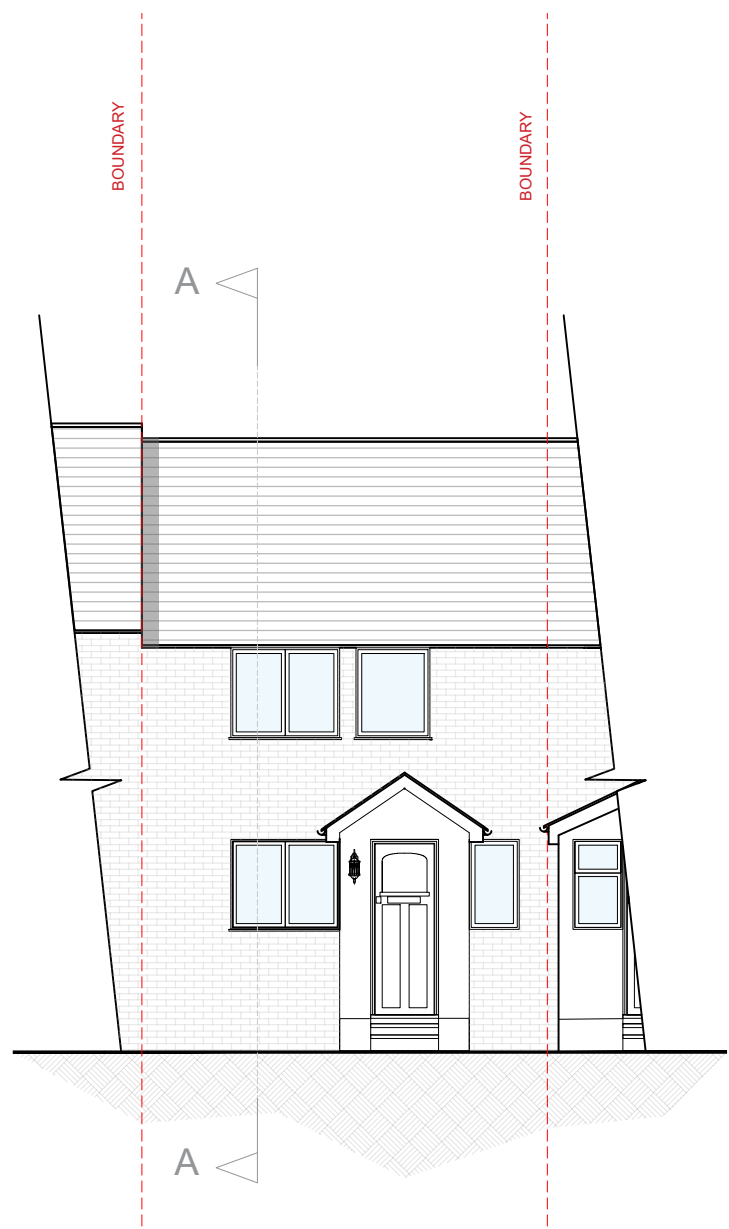


01 EXISTING FRONT ELEVATION
SCALE: 1:100

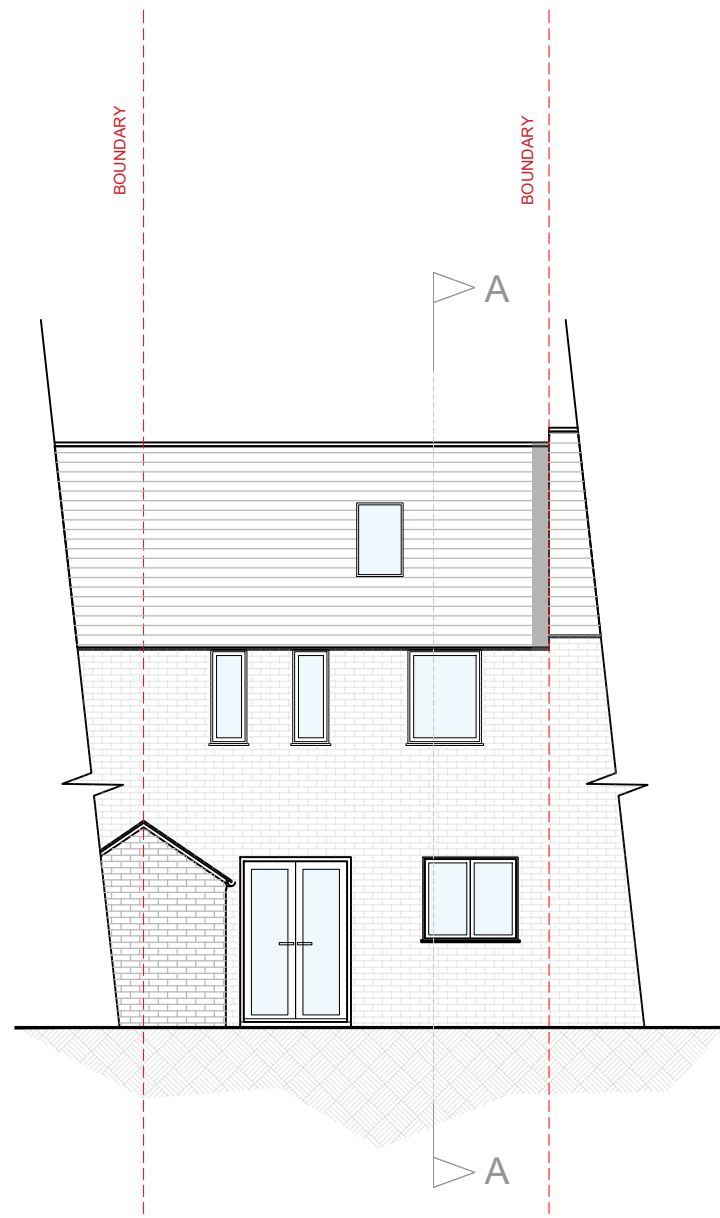

02 EXISTING REAR ELEVATION
SCALE: 1:100

KEY	
	BRICK WALLS
	WALLS
	GROUND
	ROOF TILING
	SITE BOUNDARY
	BUILDING BOUNDARY
	WALL UNDER

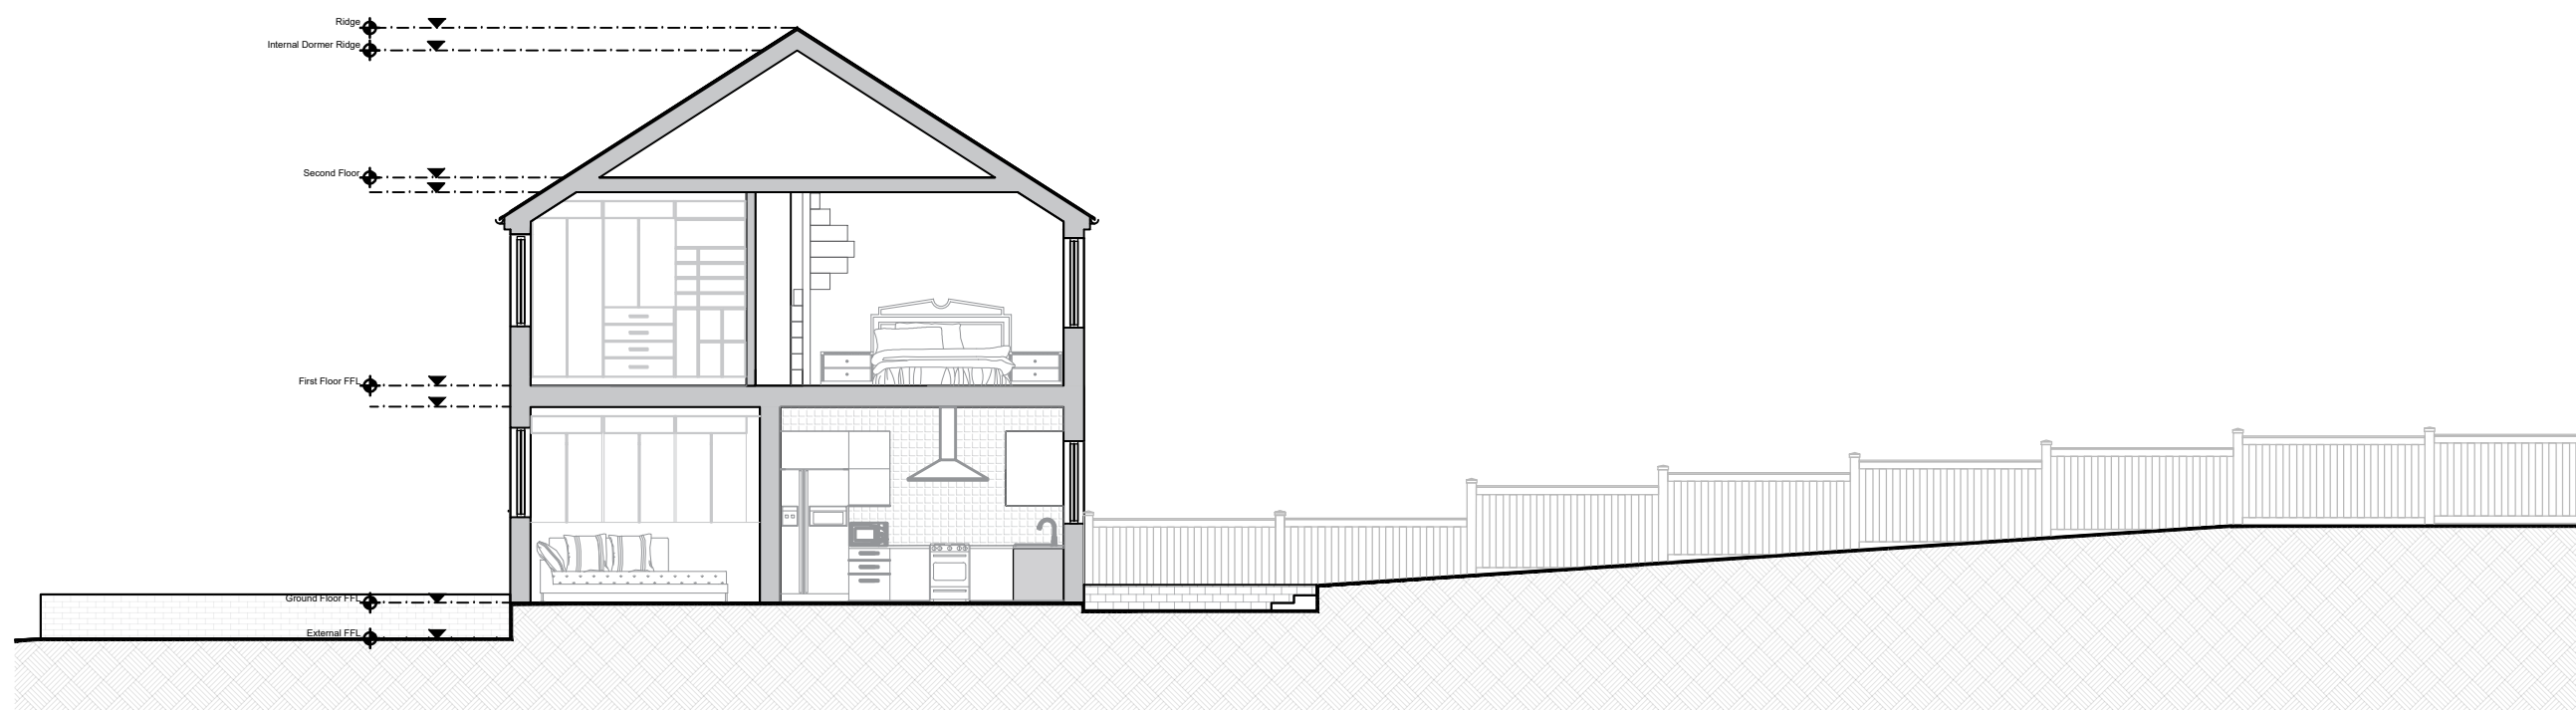

03 EXISTING SECTION AA
SCALE: 1:100

REVISION		DATE	COMMENTS		AUTHOR / CHECKED	
■ NORTH STUDIO 116A HIGH STREET EDGEWARE HA8 7EL						
■ SOUTH STUDIO MATRIX STUDIOS 91 PETERBOROUGH ROAD LONDON SW6 3BU						
■ design@dssquared.co.uk ■ www.dssquared.co.uk ■ 020 8732 5620						
			DS SQUARED architects			
TITLE						
119 COPPETTS ROAD						
DETAIL						
EXISTING ELEVATIONS						
DATE		SCALE		PAPER SIZE		
NOV 2022		1:100		A2		
				AUTHOR / CHECKED		
				ID/KL		
DRAWING No.			REVISION		STATUS	
22041S 04.01			-		PLANNING	
CONTRACTORS MUST CHECK ALL DIMENSIONS ON SITE. ONLY FIGURED DIMENSIONS ARE TO BE WORKED FROM. DISCREPANCIES MUST BE REPORTED TO THE ARCHITECT BEFORE PROCEEDING. © THIS DRAWING IS COPYRIGHT.						
SCALE						
BAR						
m	0.5	2.5	5	7.5		