




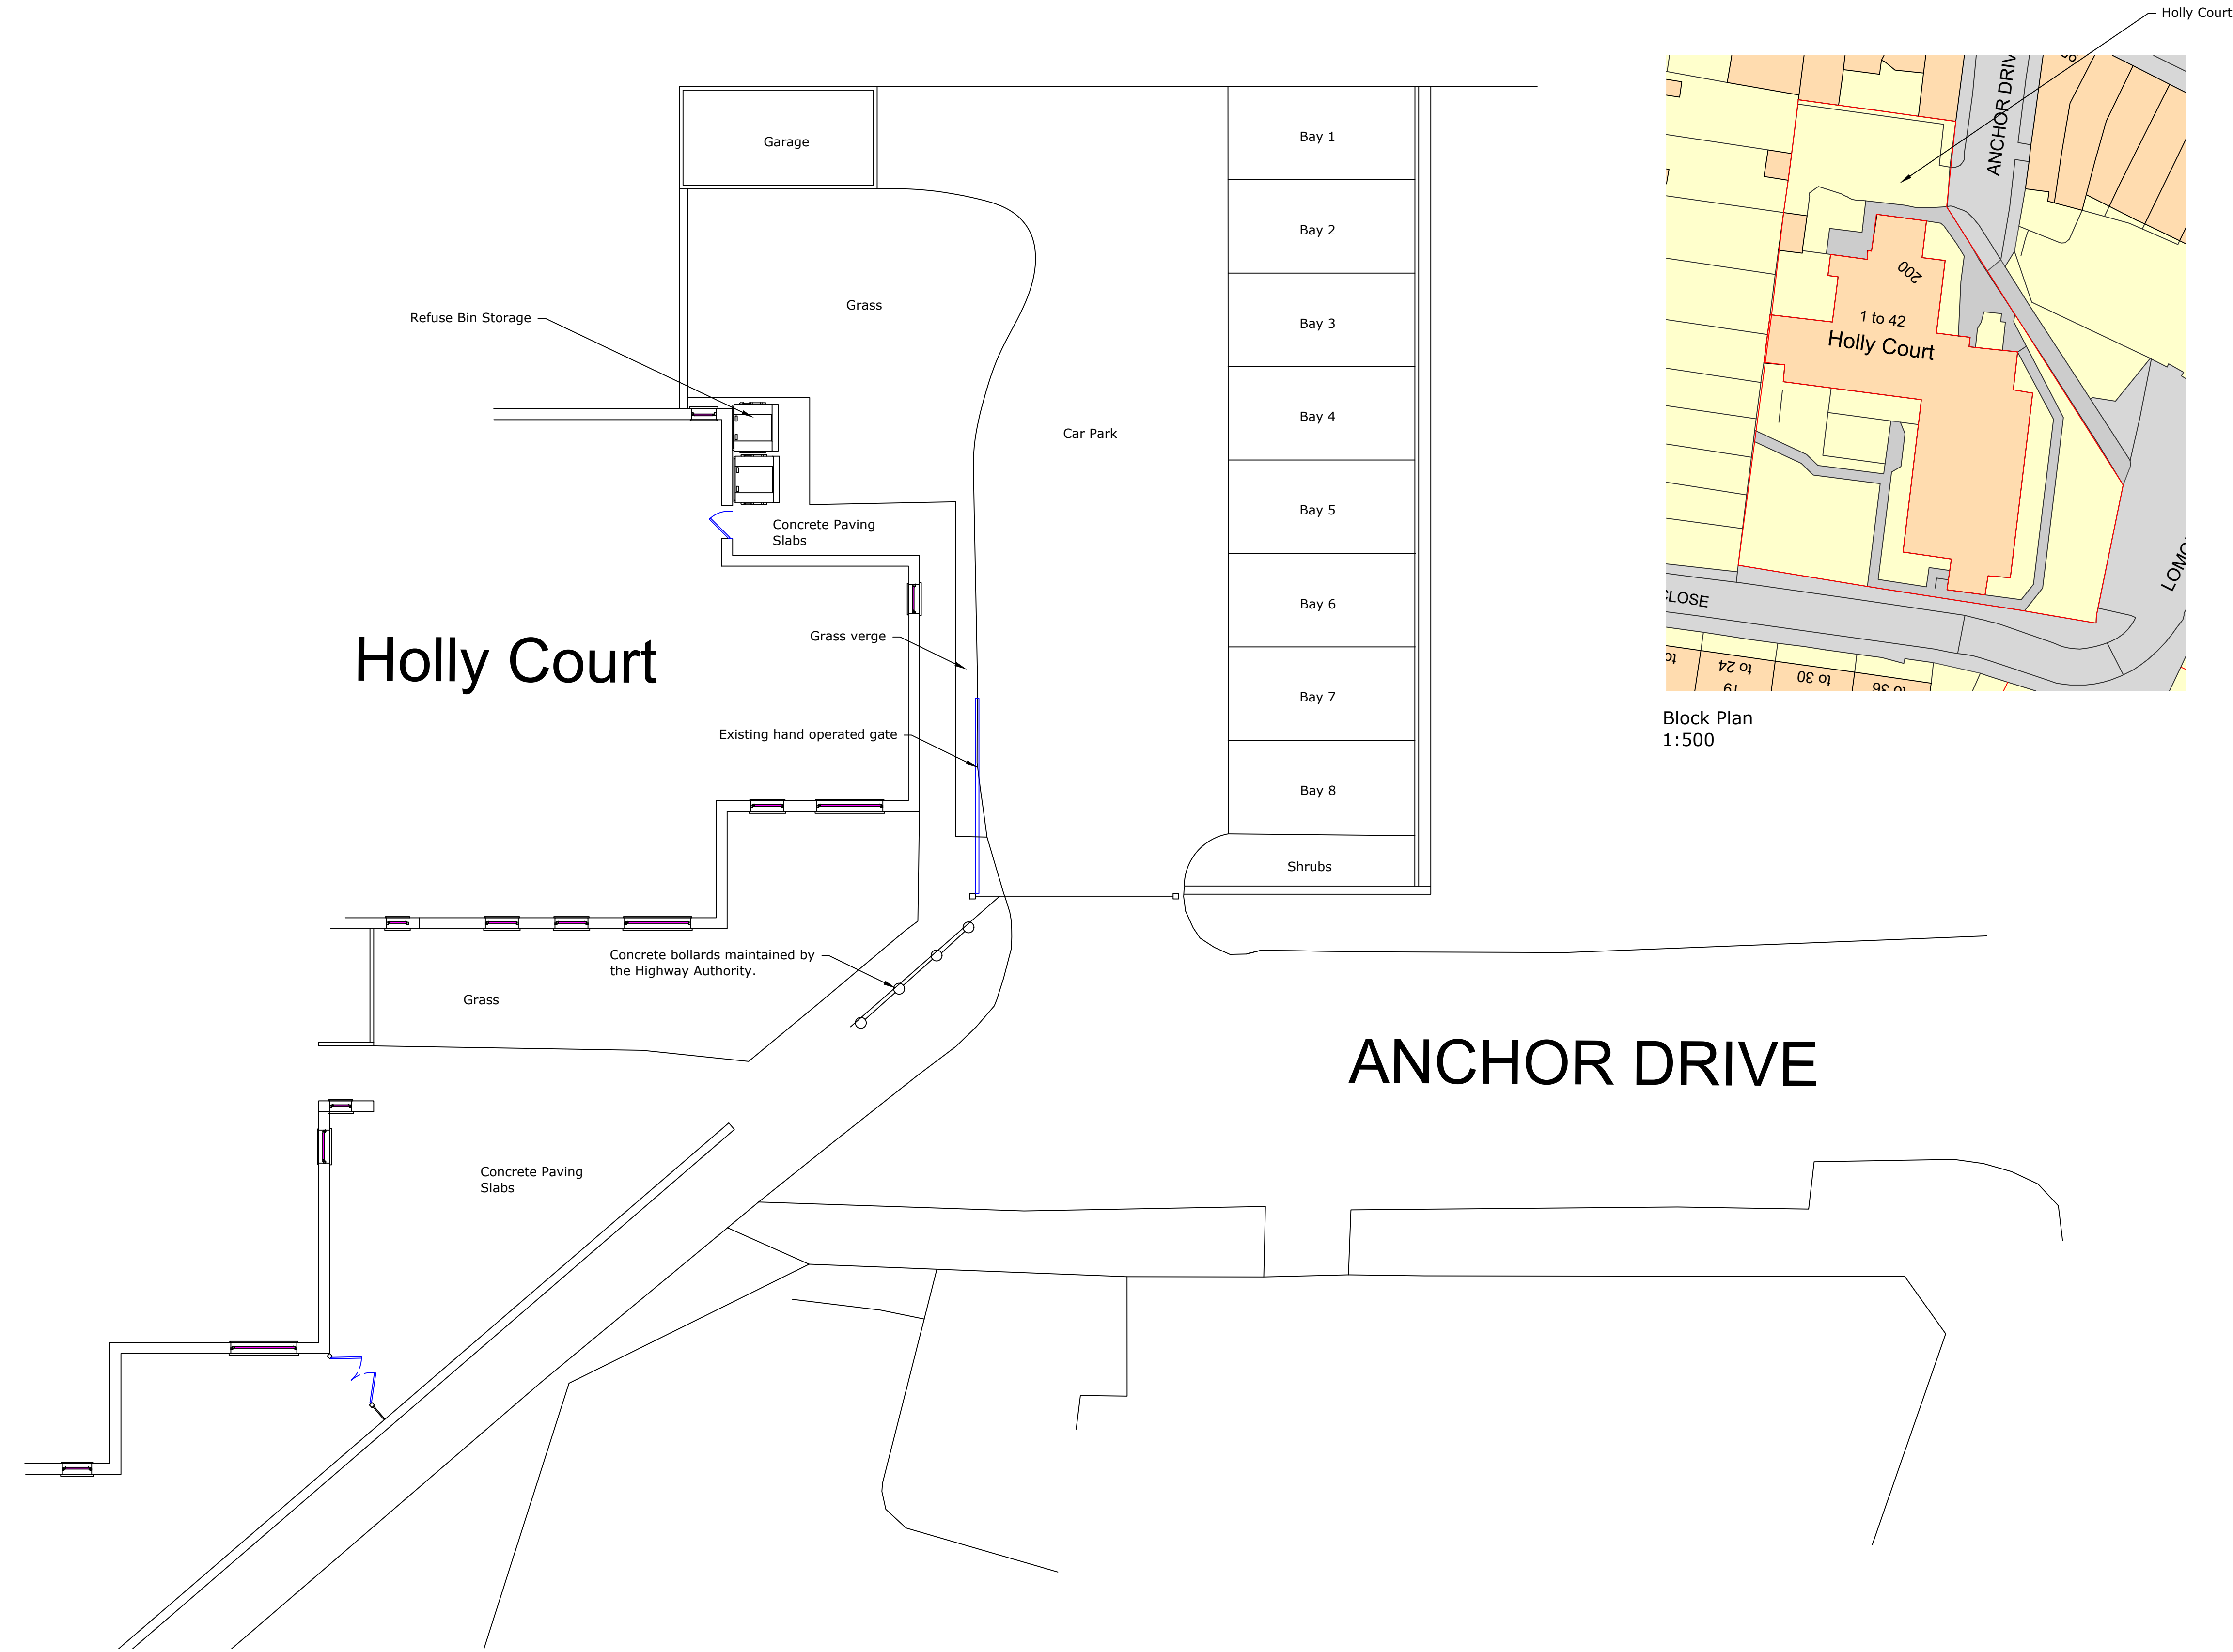

Site Plan - Existing Layout
1:100

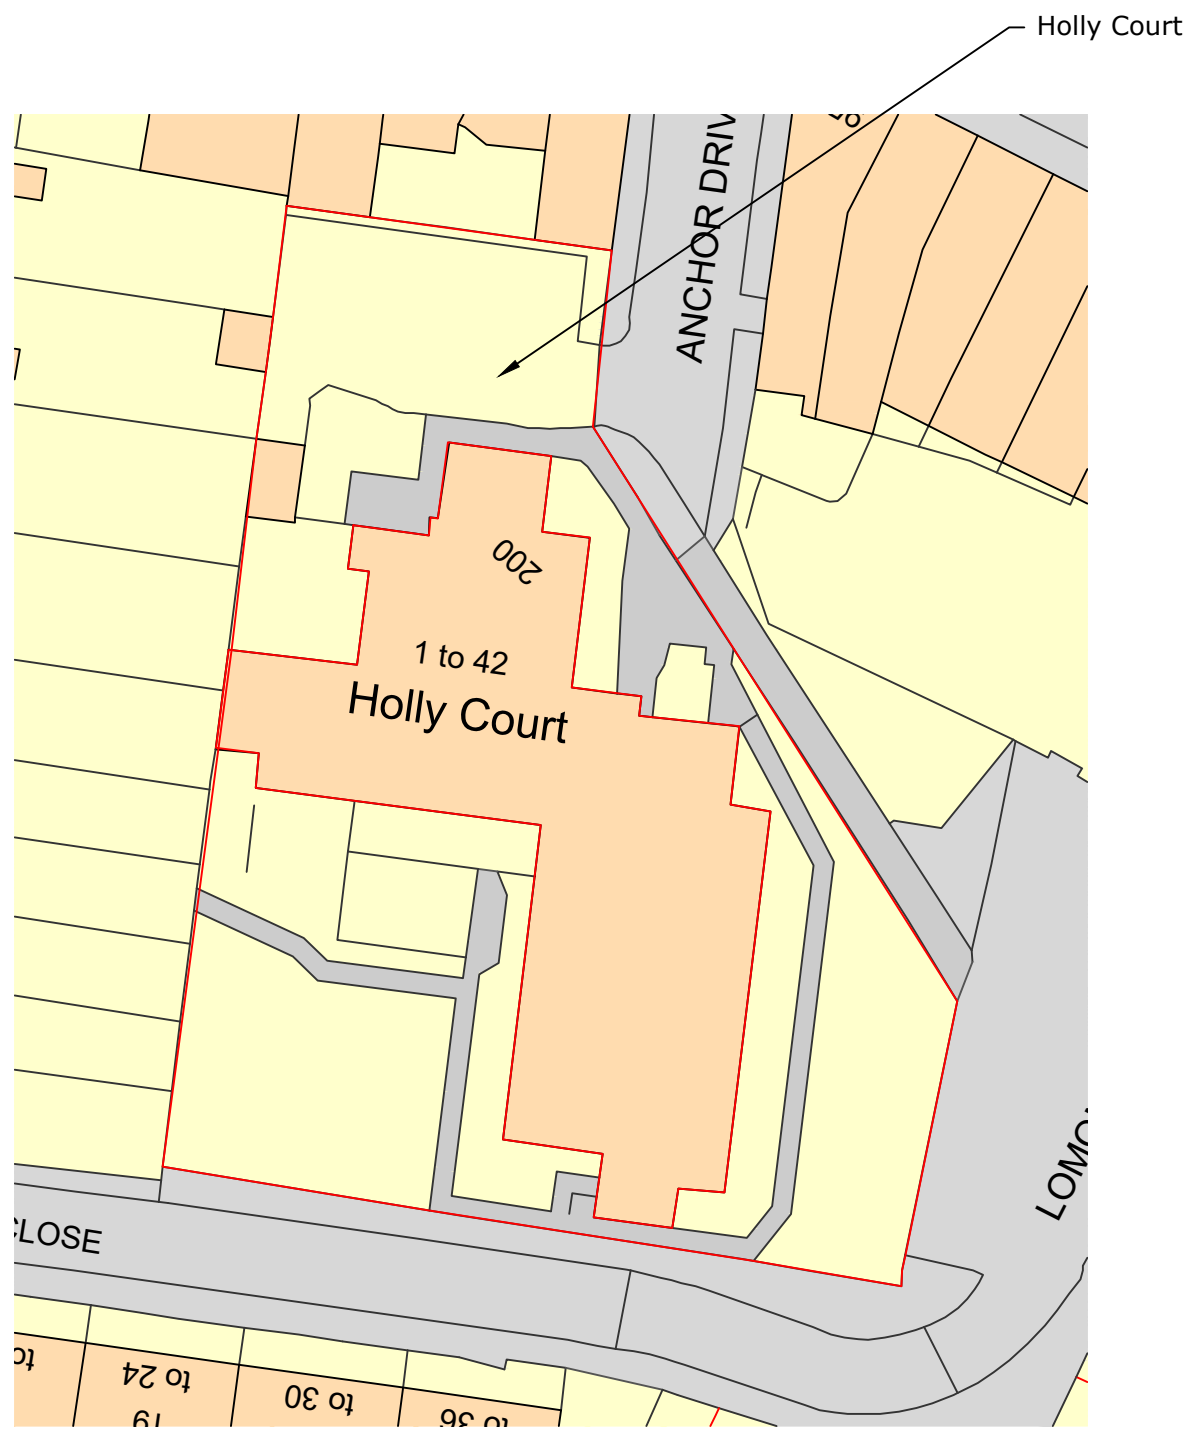

Block Plan
1:500

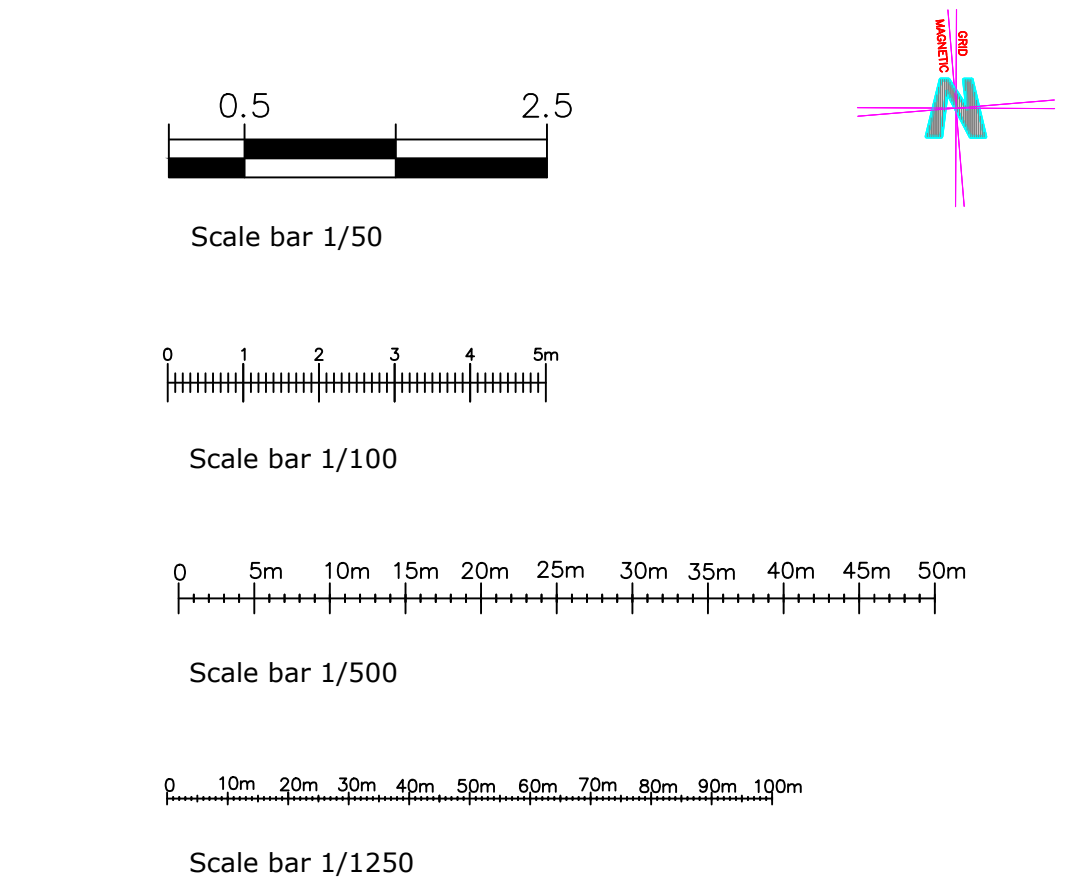

Site Plan
1:1250

newton | associates

ROOM 5, THE MALT HOUSE.
THE MALTINGS,
STATION ROAD,
SAWBRIDGEWORTH,
HERTS, CM21 9JX.
(T) 01279 833012
(E) info@na-surveyors.co.uk

Scale: Date: Drawn: Checked:


See Plan
Printed at A1

Title
**Holly Court
Totenham
London N15**

Project: **Proposed Security Gate &
Fencing Existing Layout
(Revised)**

Drawing Number:
Holly-Plan-004


Sht. 1
of 1
Rev.
-

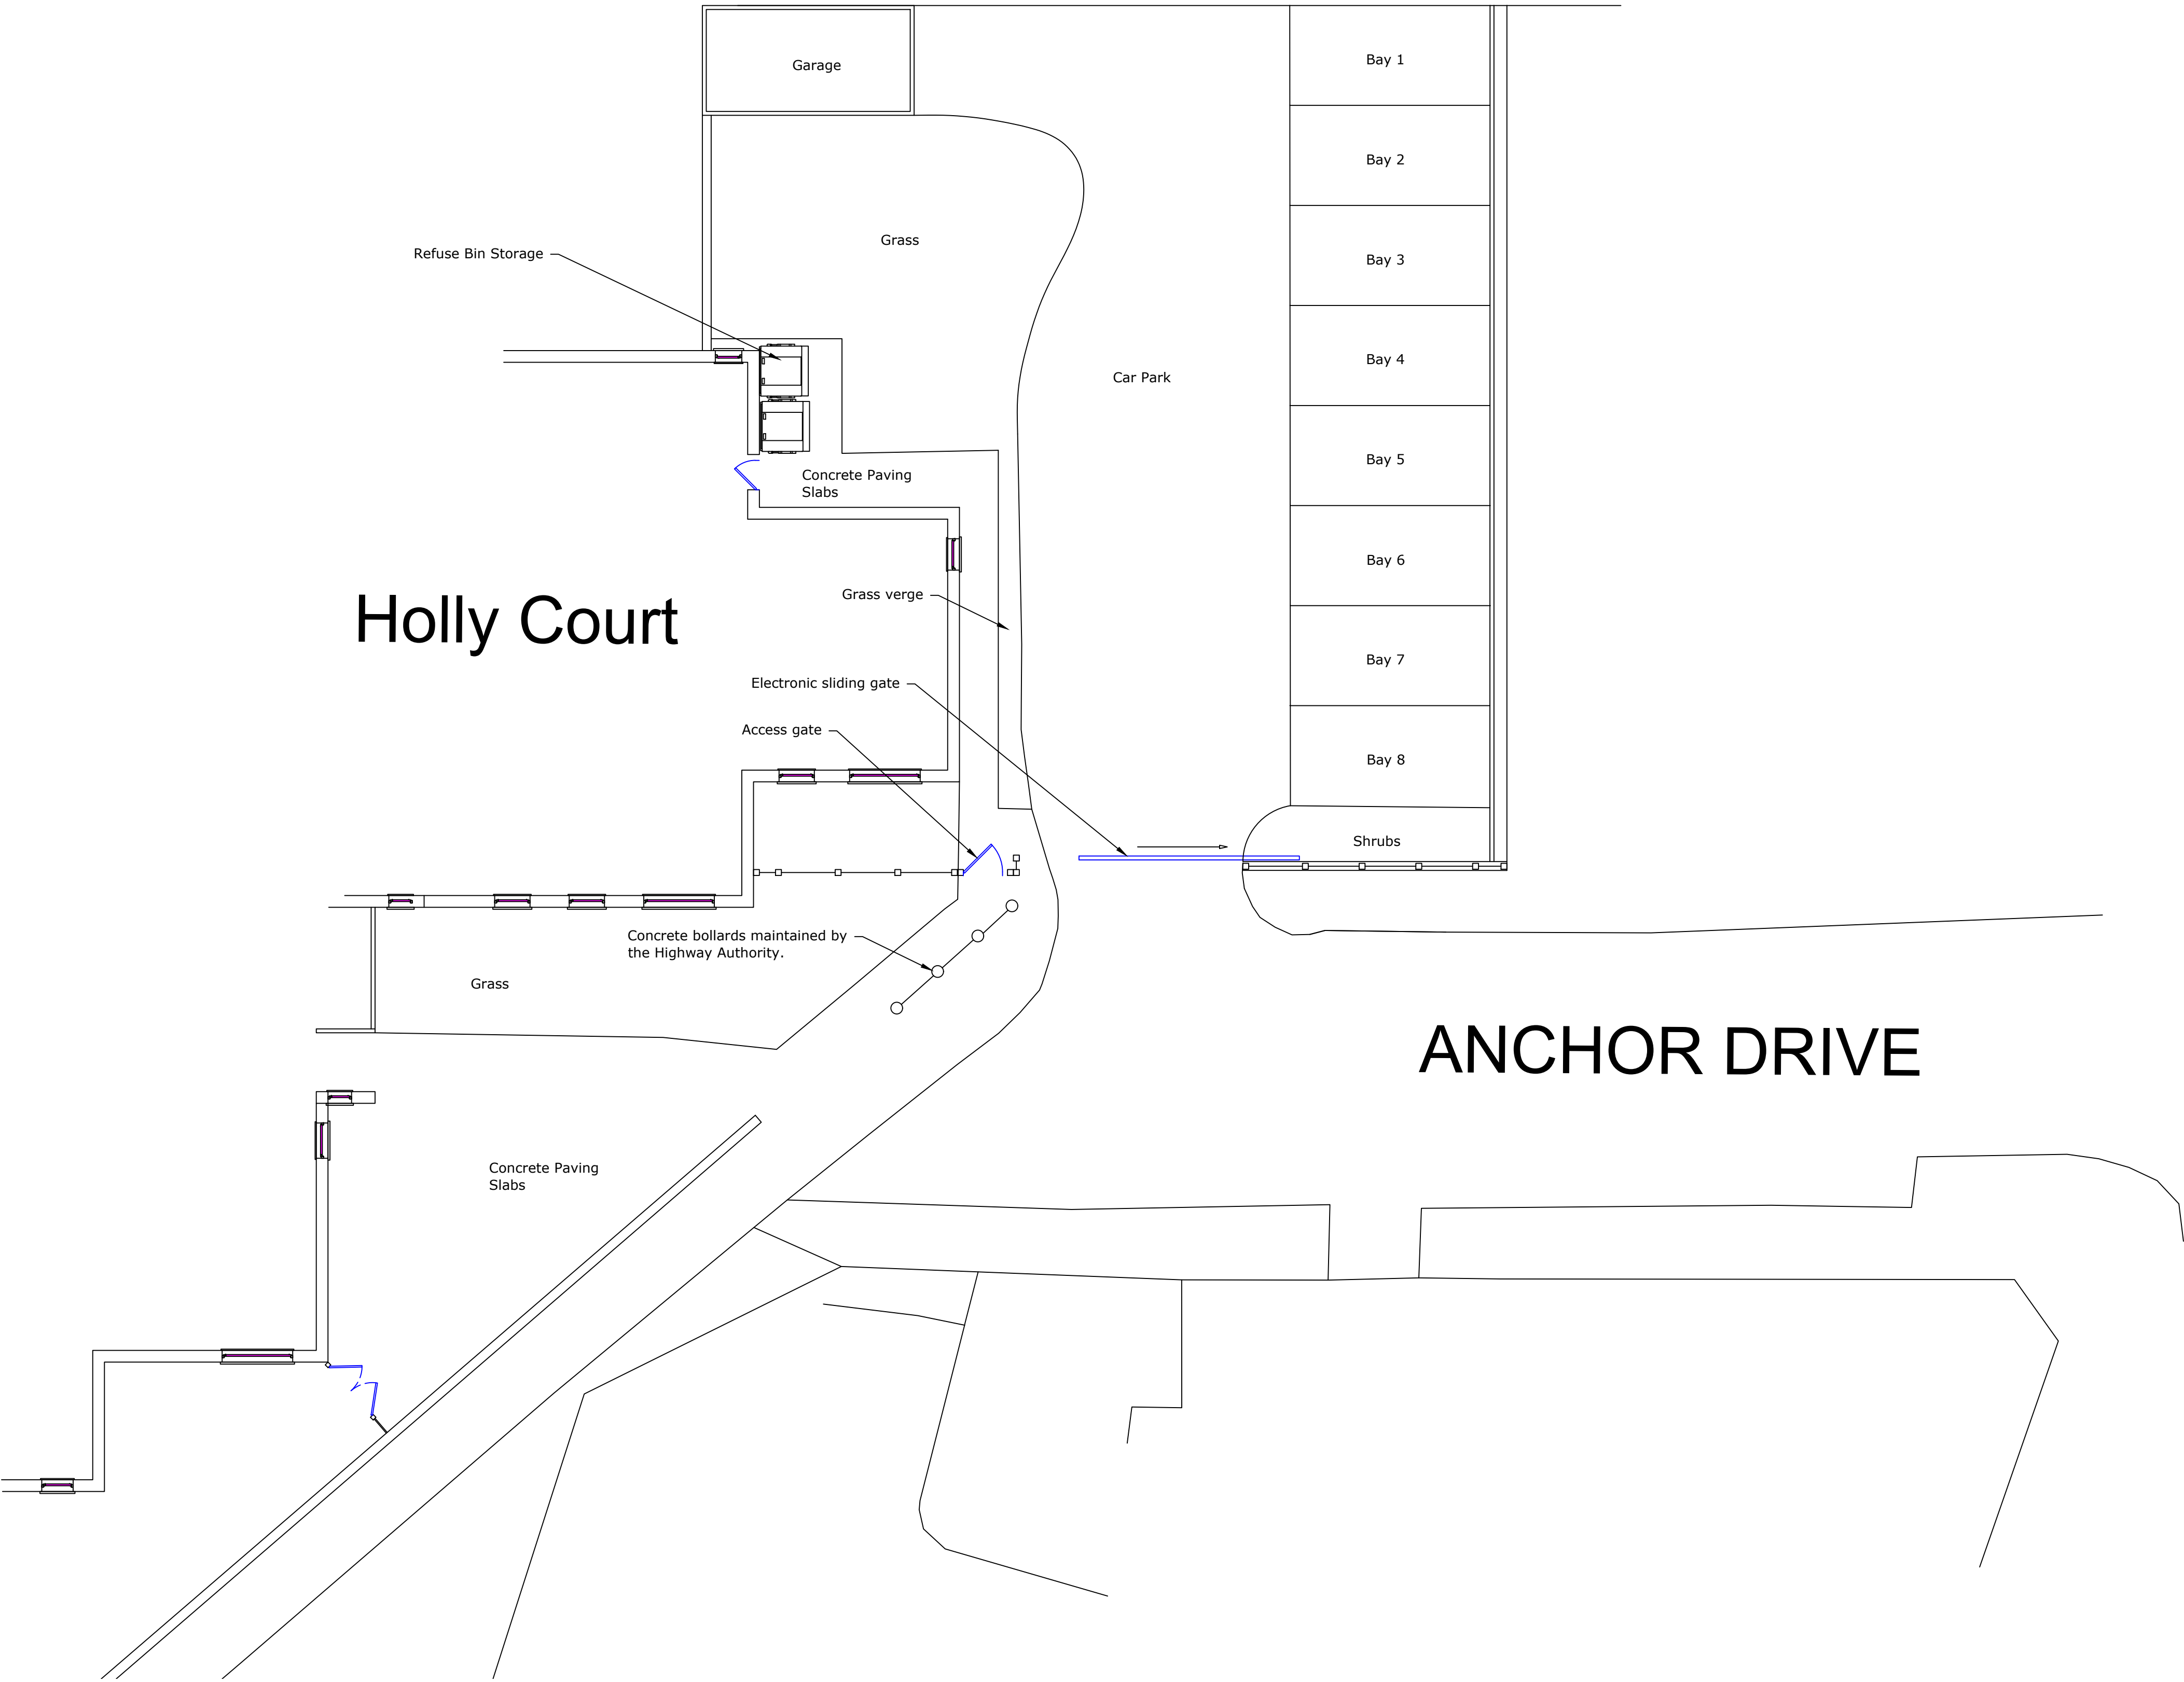


Site Plan - Proposed Layout
1:100




Scale bar 1/50

 


Scale bar 1/100

 

Scale bar 1/500

 

Scale bar 1/1250

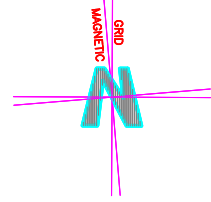

newton | associates

ROOM 5, THE MALT HOUSE,
THE MALTINGS,
STATION ROAD,
SAWBRIDGEWORTH,
HERTS, CM21 9JX.
(T) 01279 833012
(E) info@na-surveyors.co.uk

Scale: Date: Drawn: Checked:

See Plan Jan 2023 PAH
Printed at A1

Title
**Holly Court
Totenham
London N15**


Project: **Proposed Security Gate &
Fencing Existing Layout
(Revised)**

Drawing Number:
Holly-Plan-005

Sht. 1
of 1
Rev.
-



Existing Front Elevation
1:50

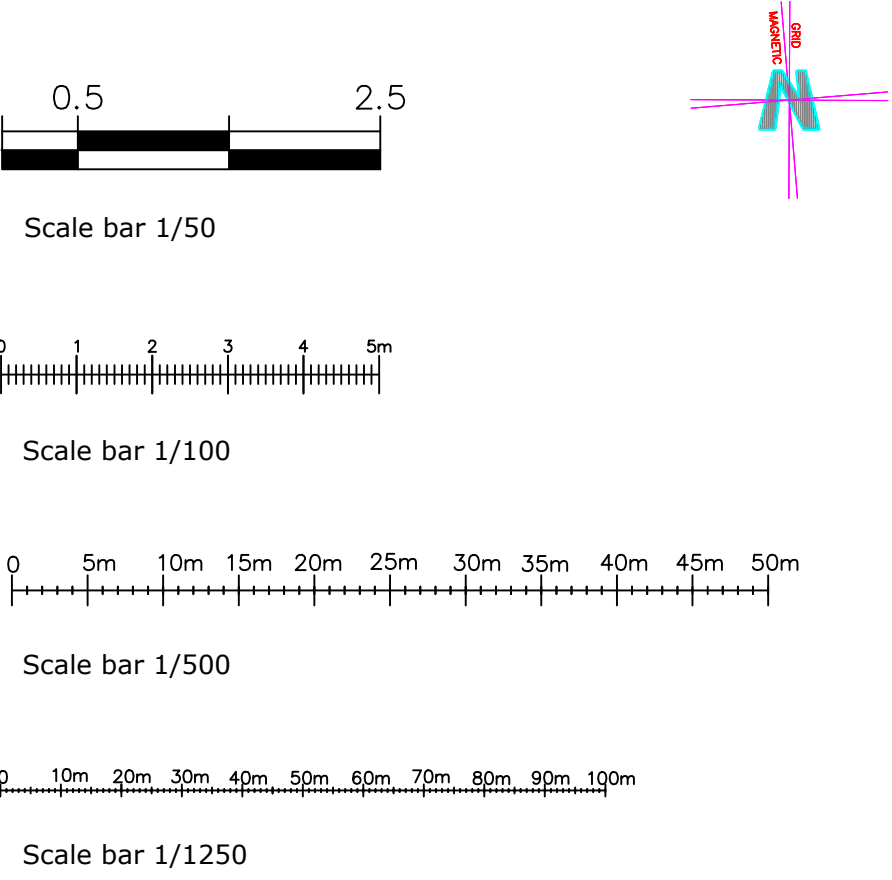

Existing Front Elevation
1:50

Existing brick wall and fence
to be retained.

Proposed new security up to
2m high fence powder
coated.

Access gate

Sliding roller gate, powder
coated.

Proposed new security up to
2m high fence - powder
coated.

Existing brick wall to be
retained and a new fence on
top max 2.m high

newton | associates
ROOM 5, THE MALT HOUSE,
THE MALTINGS,
STATION ROAD,
SAWBRIDGEWORTH,
HERTS, CM21 9JX.
(T) 01279 833012
(E) info@na-surveyors.co.uk

Scale: Jan 2023 PAH
Printed at A1

Title
**Holly Court
Totenham
London N15**

Project: **Proposed Security Gate &
Fencing Proposed Layout
(Revised)**

Drawing Number: Holly-Plan-006	Sht.1 of 1	Rev. -
--	---------------	-----------