



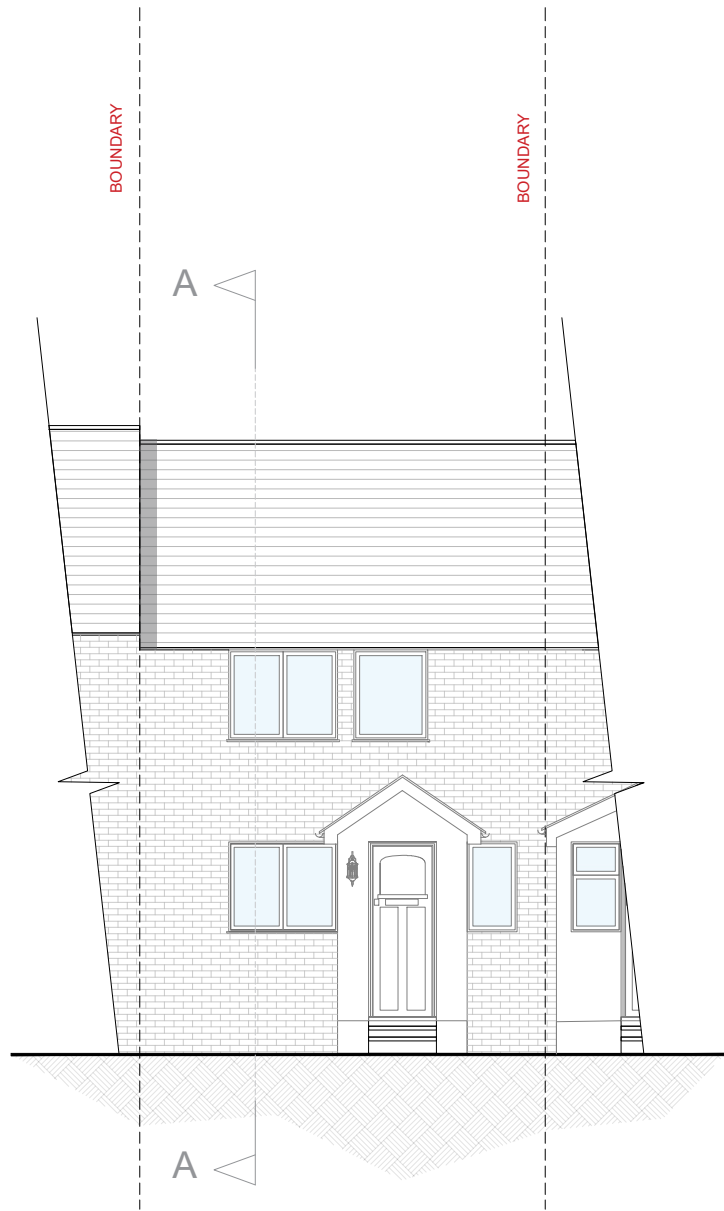


07 PROPOSED FRONT ELEVATION
SCALE: 1:100

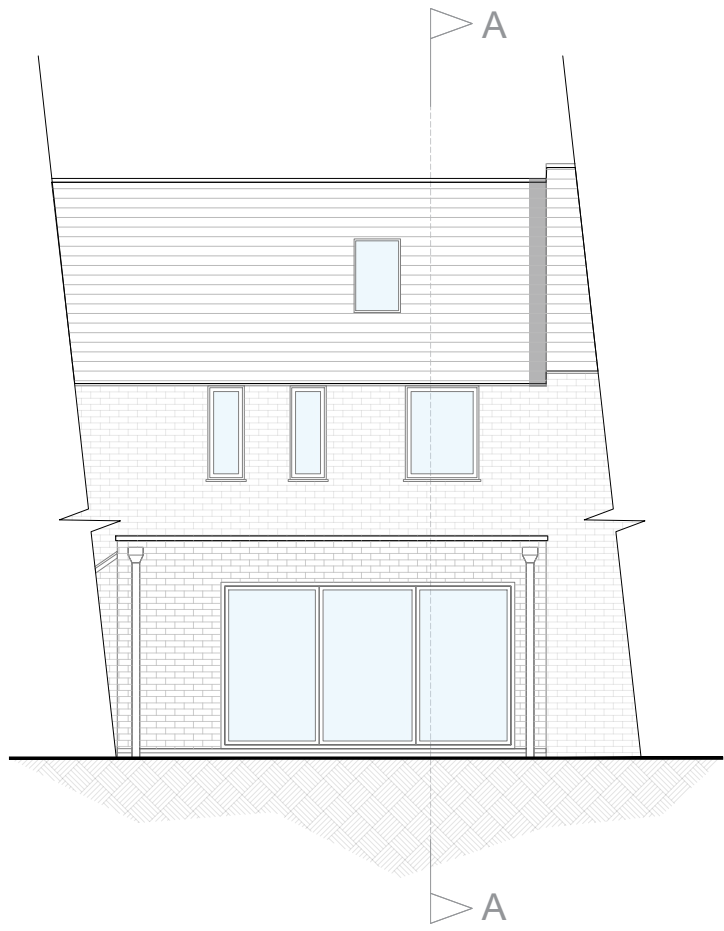

08 PROPOSED REAR ELEVATION
SCALE: 1:100

KEY	
	BRICK WALLS
	WALLS
	GROUND
	ROOF TILING
	SITE BOUNDARY
	BUILDING BOUNDARY
	WALL UNDER

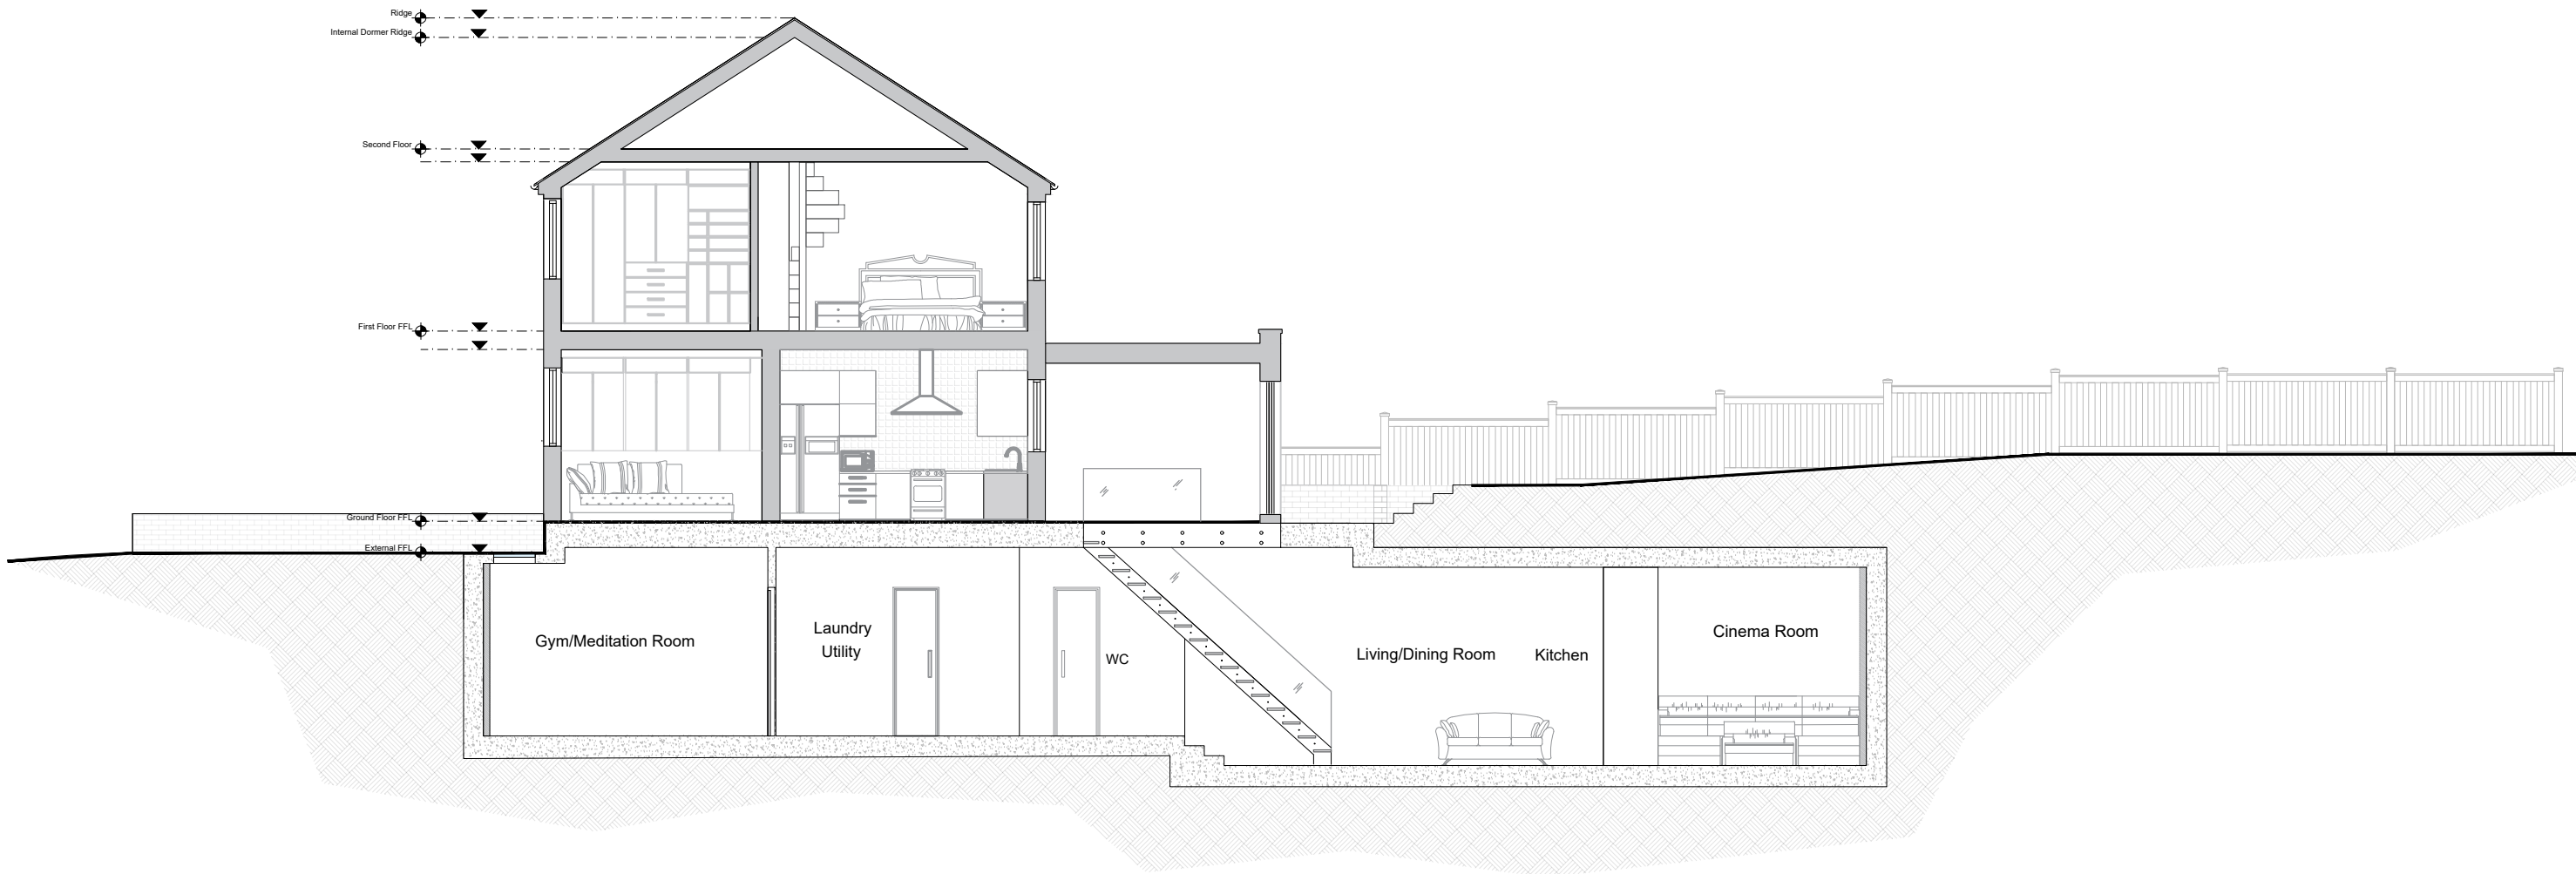

01 PROPOSED SECTION
SCALE: 1:100

REVISION	DATE	COMMENTS	AUTHOR / CHECKED
■ NORTH STUDIO 118A HIGH STREET EDGEWARE HA8 7EL			
■ SOUTH STUDIO MATRIX STUDIOS 91 PETERBOROUGH ROAD LONDON SW6 3BU			
■ design@dssquared.co.uk	■ www.dssquared.co.uk	■ 020 8732 5620	
DS SQUARED architects			
TITLE			
119 COPPETTS ROAD, LONDON, N10 1JL			
DETAIL			
PROPOSED SECTION DRAWING			
DATE	SCALE	PAPER SIZE	AUTHOR / CHECKED
NOV 2022	1:100	A2	ID/KL
DRAWING No.	REVISION	STATUS	
22041S 04.02	-	PLANNING	
CONTRACTORS MUST CHECK ALL DIMENSIONS ON SITE. ONLY FIGURED DIMENSIONS ARE TO BE WORKED FROM. DISCREPANCIES MUST BE REPORTED TO THE ARCHITECT BEFORE PROCEEDING. © THIS DRAWING IS COPYRIGHT.			
SCALE BAR			
m	0.5	2.5	5 7.5