


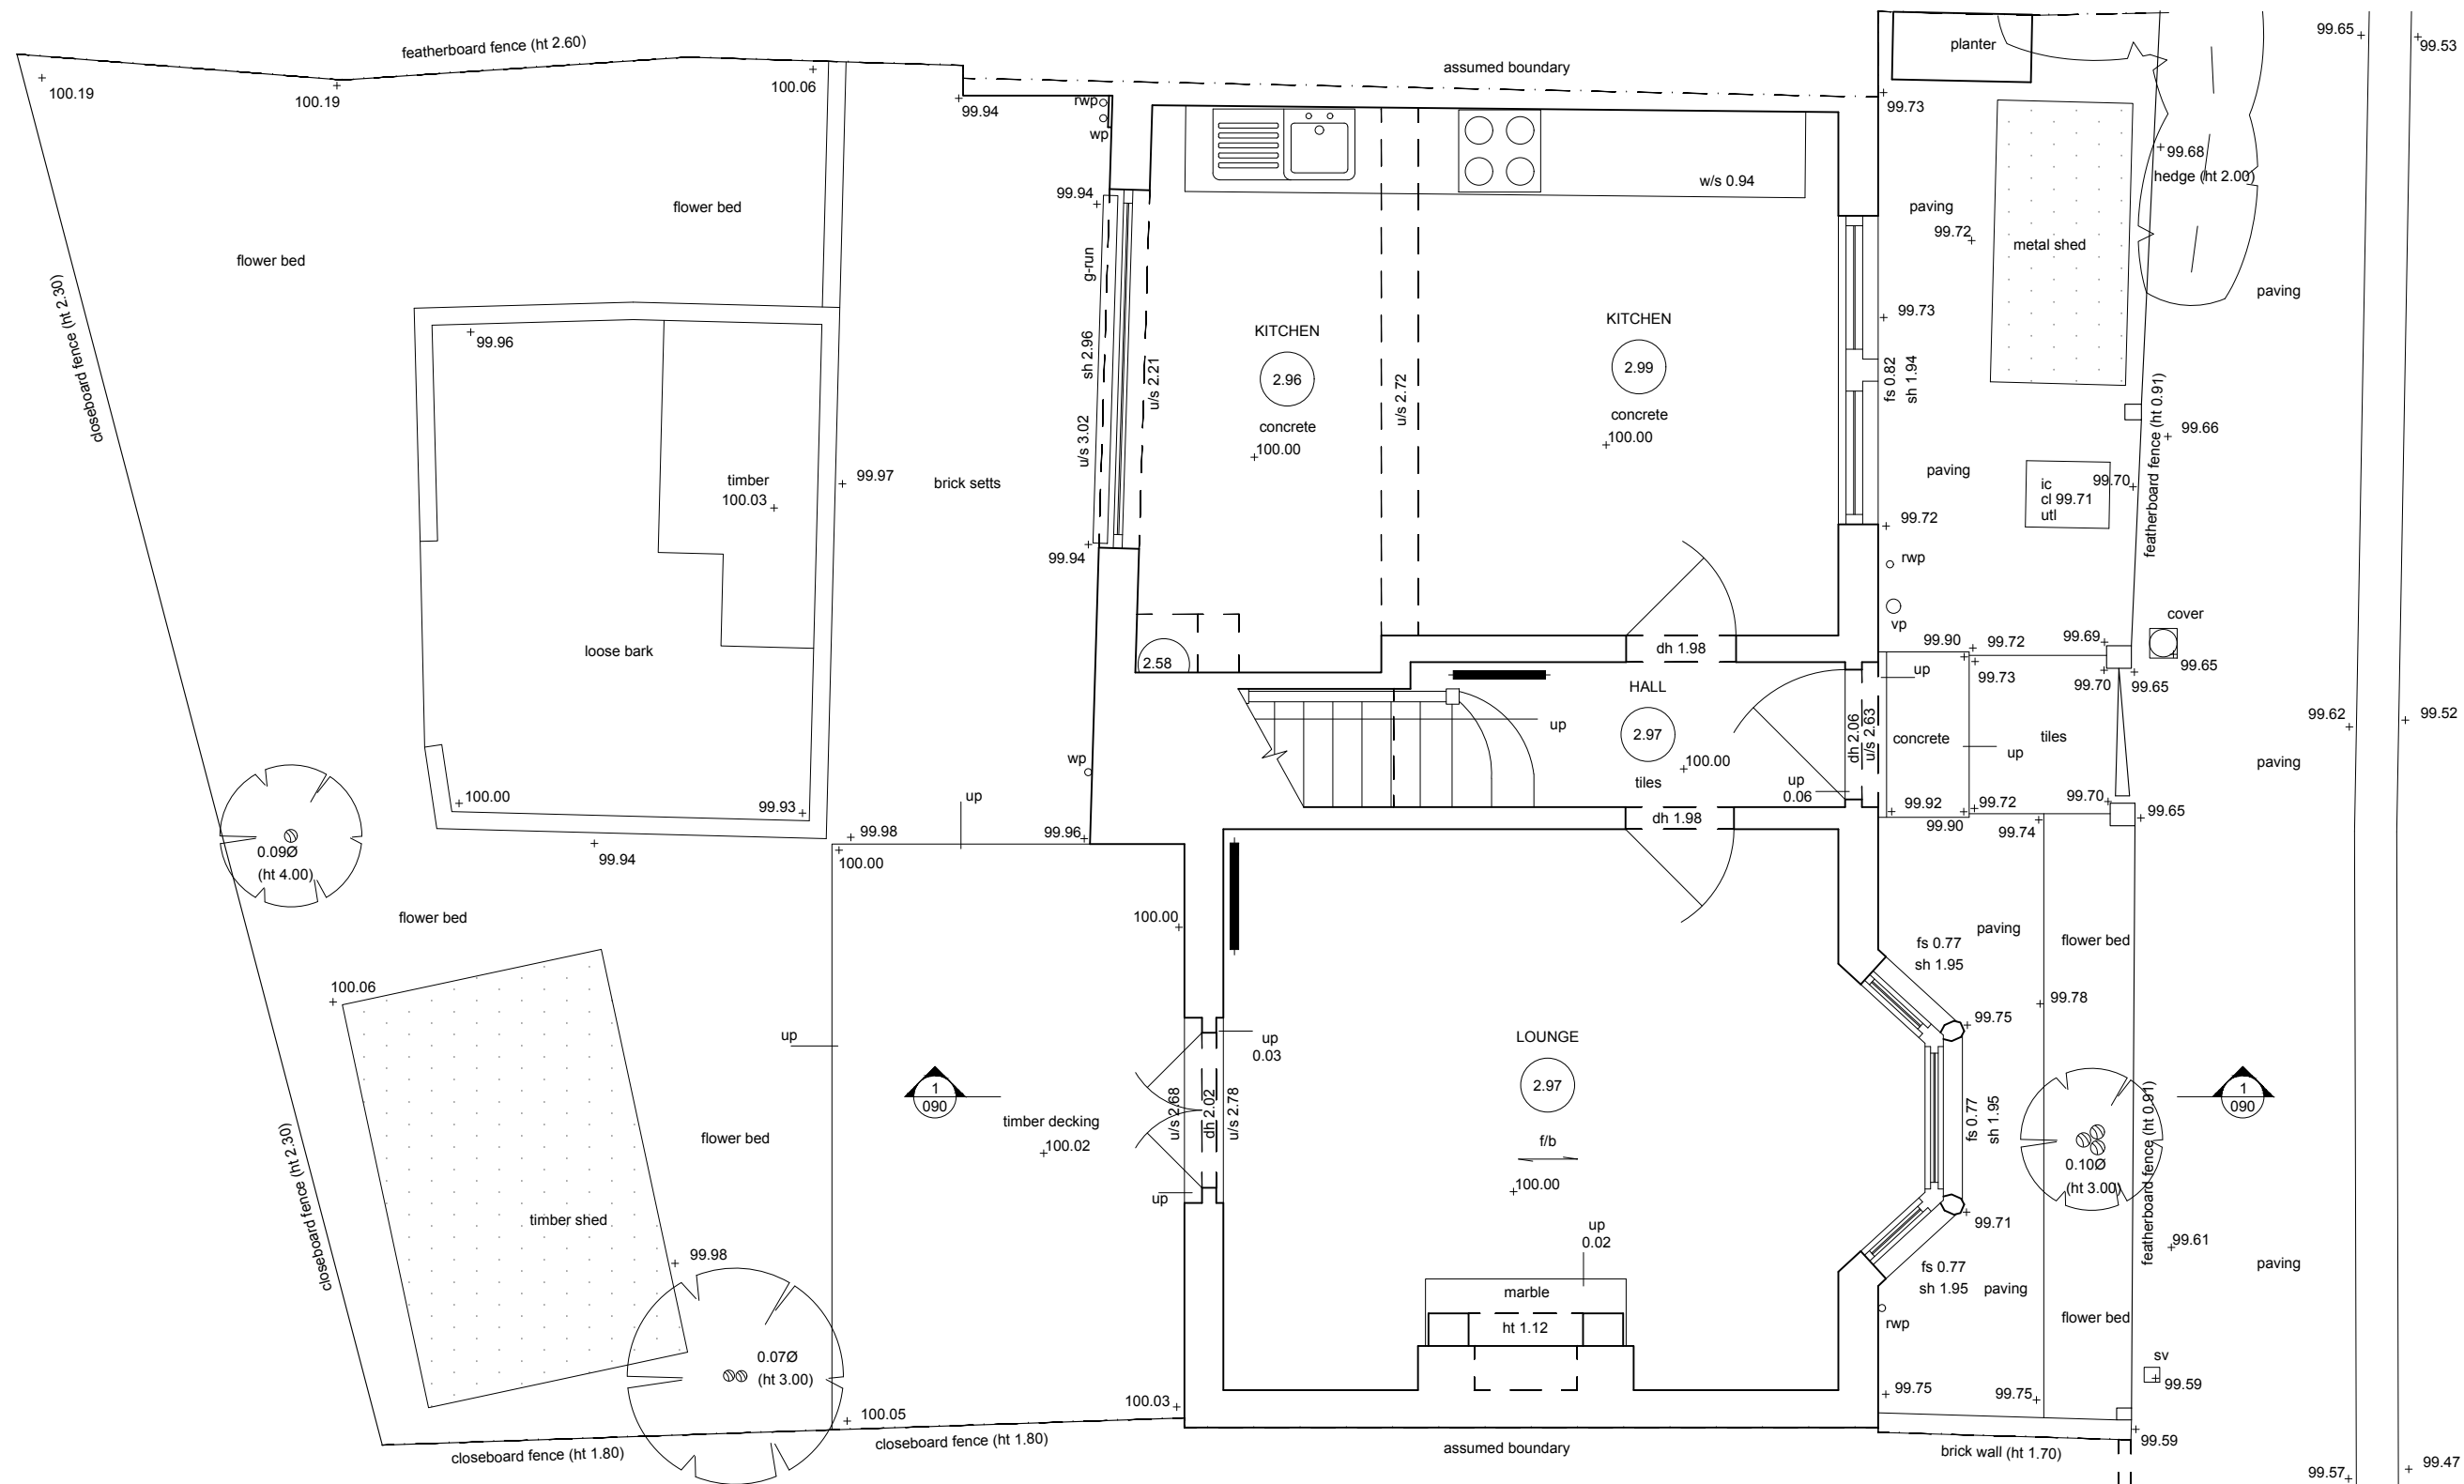


1 EXISTING GROUND FLOOR
Scale 1:50

TYPE

This drawing is prepared solely for design and planning submission purposes. It is not intended or suitable for either Building Regulations or Construction purposes and should not be used for such.

contact@typestudio.co.uk

 

Revision Date Description
- 12/01/23 ISSUED FOR PLANNING - NOT FOR CONSTRUCTION

Drawn Checked
OR MC



Project
3 Ranelagh Road, London, N17 6XY
Drawing Title
Existing Ground Floor Plan

Drawing Number
093.030
Status
Planning

Rev.
-
Scale
1:50@A3