


Rear full width dormer at no. 5
Ranelagh Road

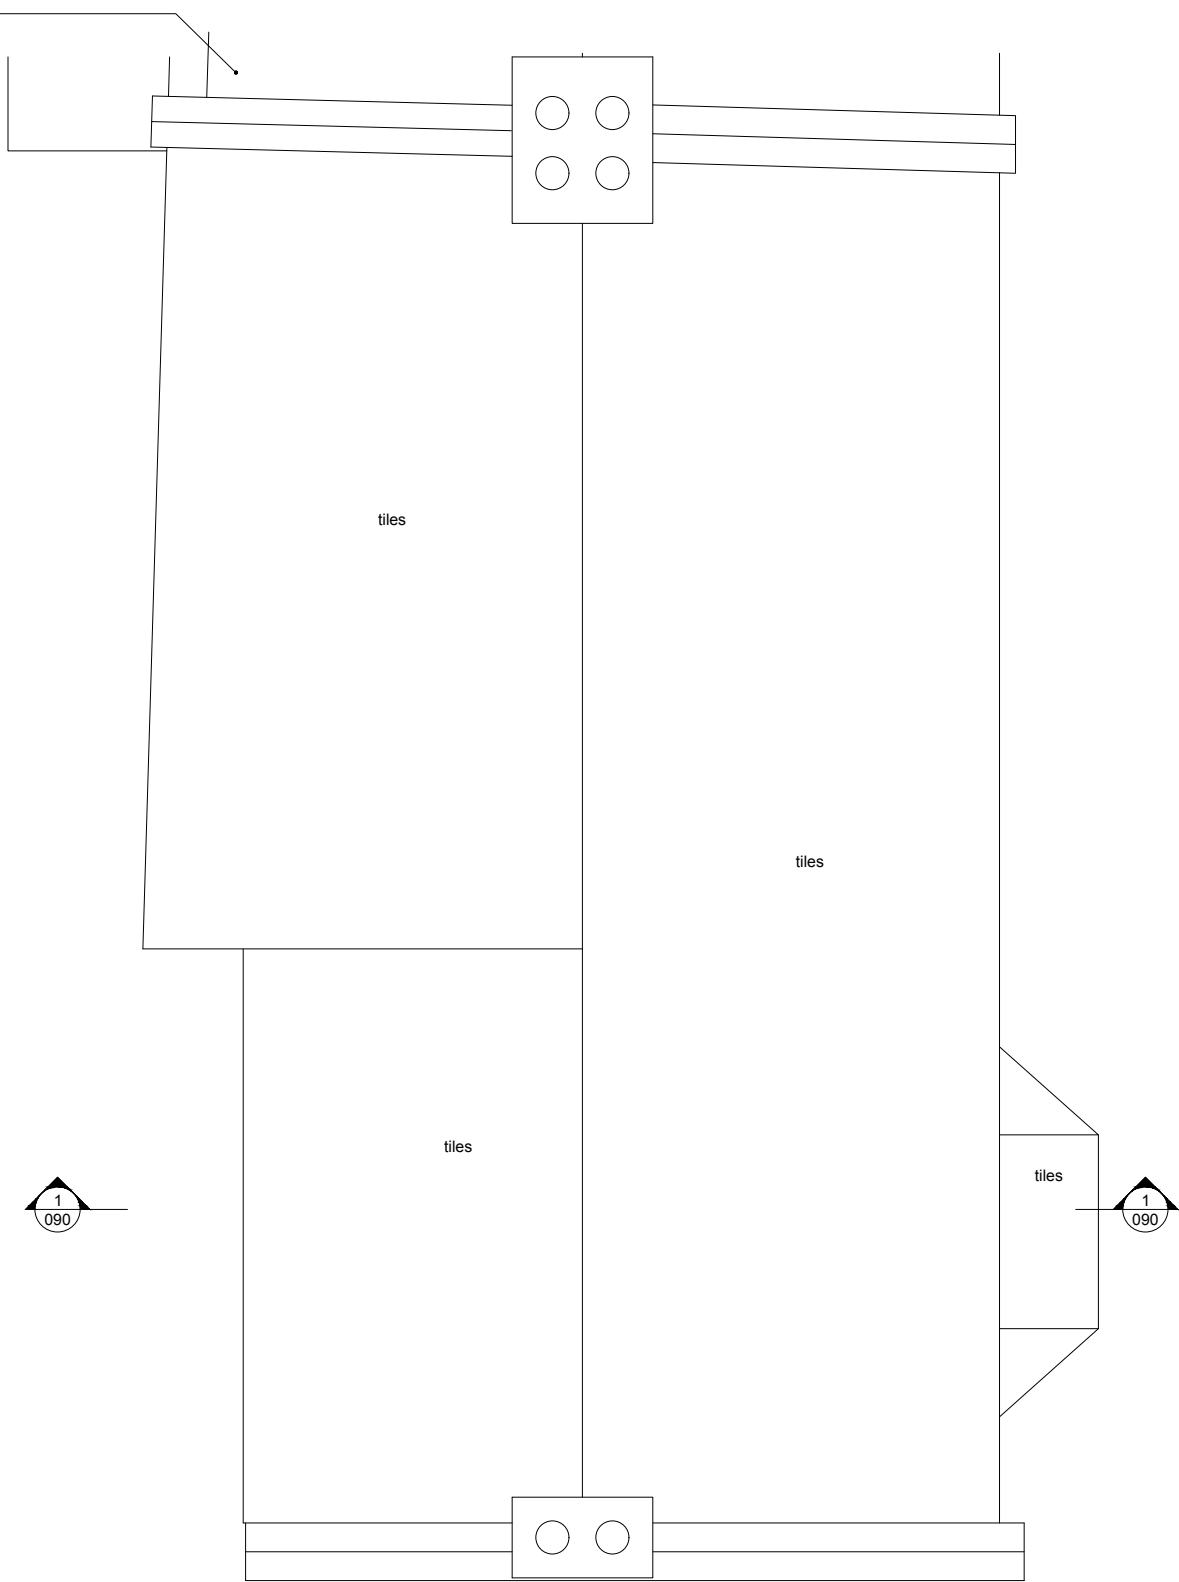


1 EXISTING ROOF
Scale 1:50

TYPE

www.typestudio.co.uk

contact@typestudio.co.uk

This drawing is prepared solely for design and planning submission purposes. It is not intended or suitable for either Building Regulations or Construction purposes and should not be used for such.

 

Revision	Date	Description
-	12/01/23	ISSUED FOR PLANNING - NOT FOR CONSTRUCTION

Drawn	Checked
OR	MC



Project	3 Ranelagh Road, London, N17 6XY
Drawing Title	Existing Roof Plan

Drawing Number	093.060
----------------	---------

Status	Planning
--------	----------

Scale	1:50@A3
-------	---------

Rev.	-
------	---