

REVISION 01	03/01/22	REV 01
FIRST ISSUE	10/10/22	—
DESCRIPTION	DATE	REV



PROJECT REFERENCE

CLIENT
ANATOLY ALEKSEEV

PROJECT ADDRESS
38 CHOMELEY PARK

DRAWING TITLE
PROPOSED GROUND FLOOR PLAN

DRAWING REFERENCE
CHO_PP_03

DRAWING FOR
PLANNING APPLICATION

REVISION	SCALE
REVISION 01	1:100 @ A3

DRAWN	CHECKED BY
CD	OA

THIS DRAWING SHALL BE READ IN CONJUNCTION WITH ALL OTHER DRAWINGS FORMING PART OF THE CONTRACT INCLUDING ARCHITECTURAL, STRUCTURAL AND OTHER SERVICES INSTALLATION DRAWINGS.

THIS DRAWING SHALL BE READ IN CONJUNCTION WITH THE RELEVANT SPECIFICATIONS AND TECHNICAL SCHEDULES FORMING PART OF THE CONTRACT.

DO NOT SCALE THIS DRAWING.


VERIFY ALL DIMENSIONS ON SITE.

ALL DIMENSIONS IN MM UNLESS OTHERWISE STATED.

ALL DRAWINGS HAVE BEEN PREPARED FROM DIGITAL SURVEY DETAILS OR "AS EXISTING" DRAWINGS PROVIDED BY OTHERS. ACCURACY CANNOT BE ASSUMED.

ANY DISCREPANCIES MUST BE REPORTED TO BLACK AND MILK LONDON LIMITED OR RESPONSIBLE PERSON(S) IMMEDIATELY.

THIS DRAWING IS ISSUED CONFIDENTIALLY AND MUST NOT BE DISCLOSED TO ANY THIRD PARTIES WITHOUT THE PRIOR WRITTEN CONSENT OF BLACK AND MILK.

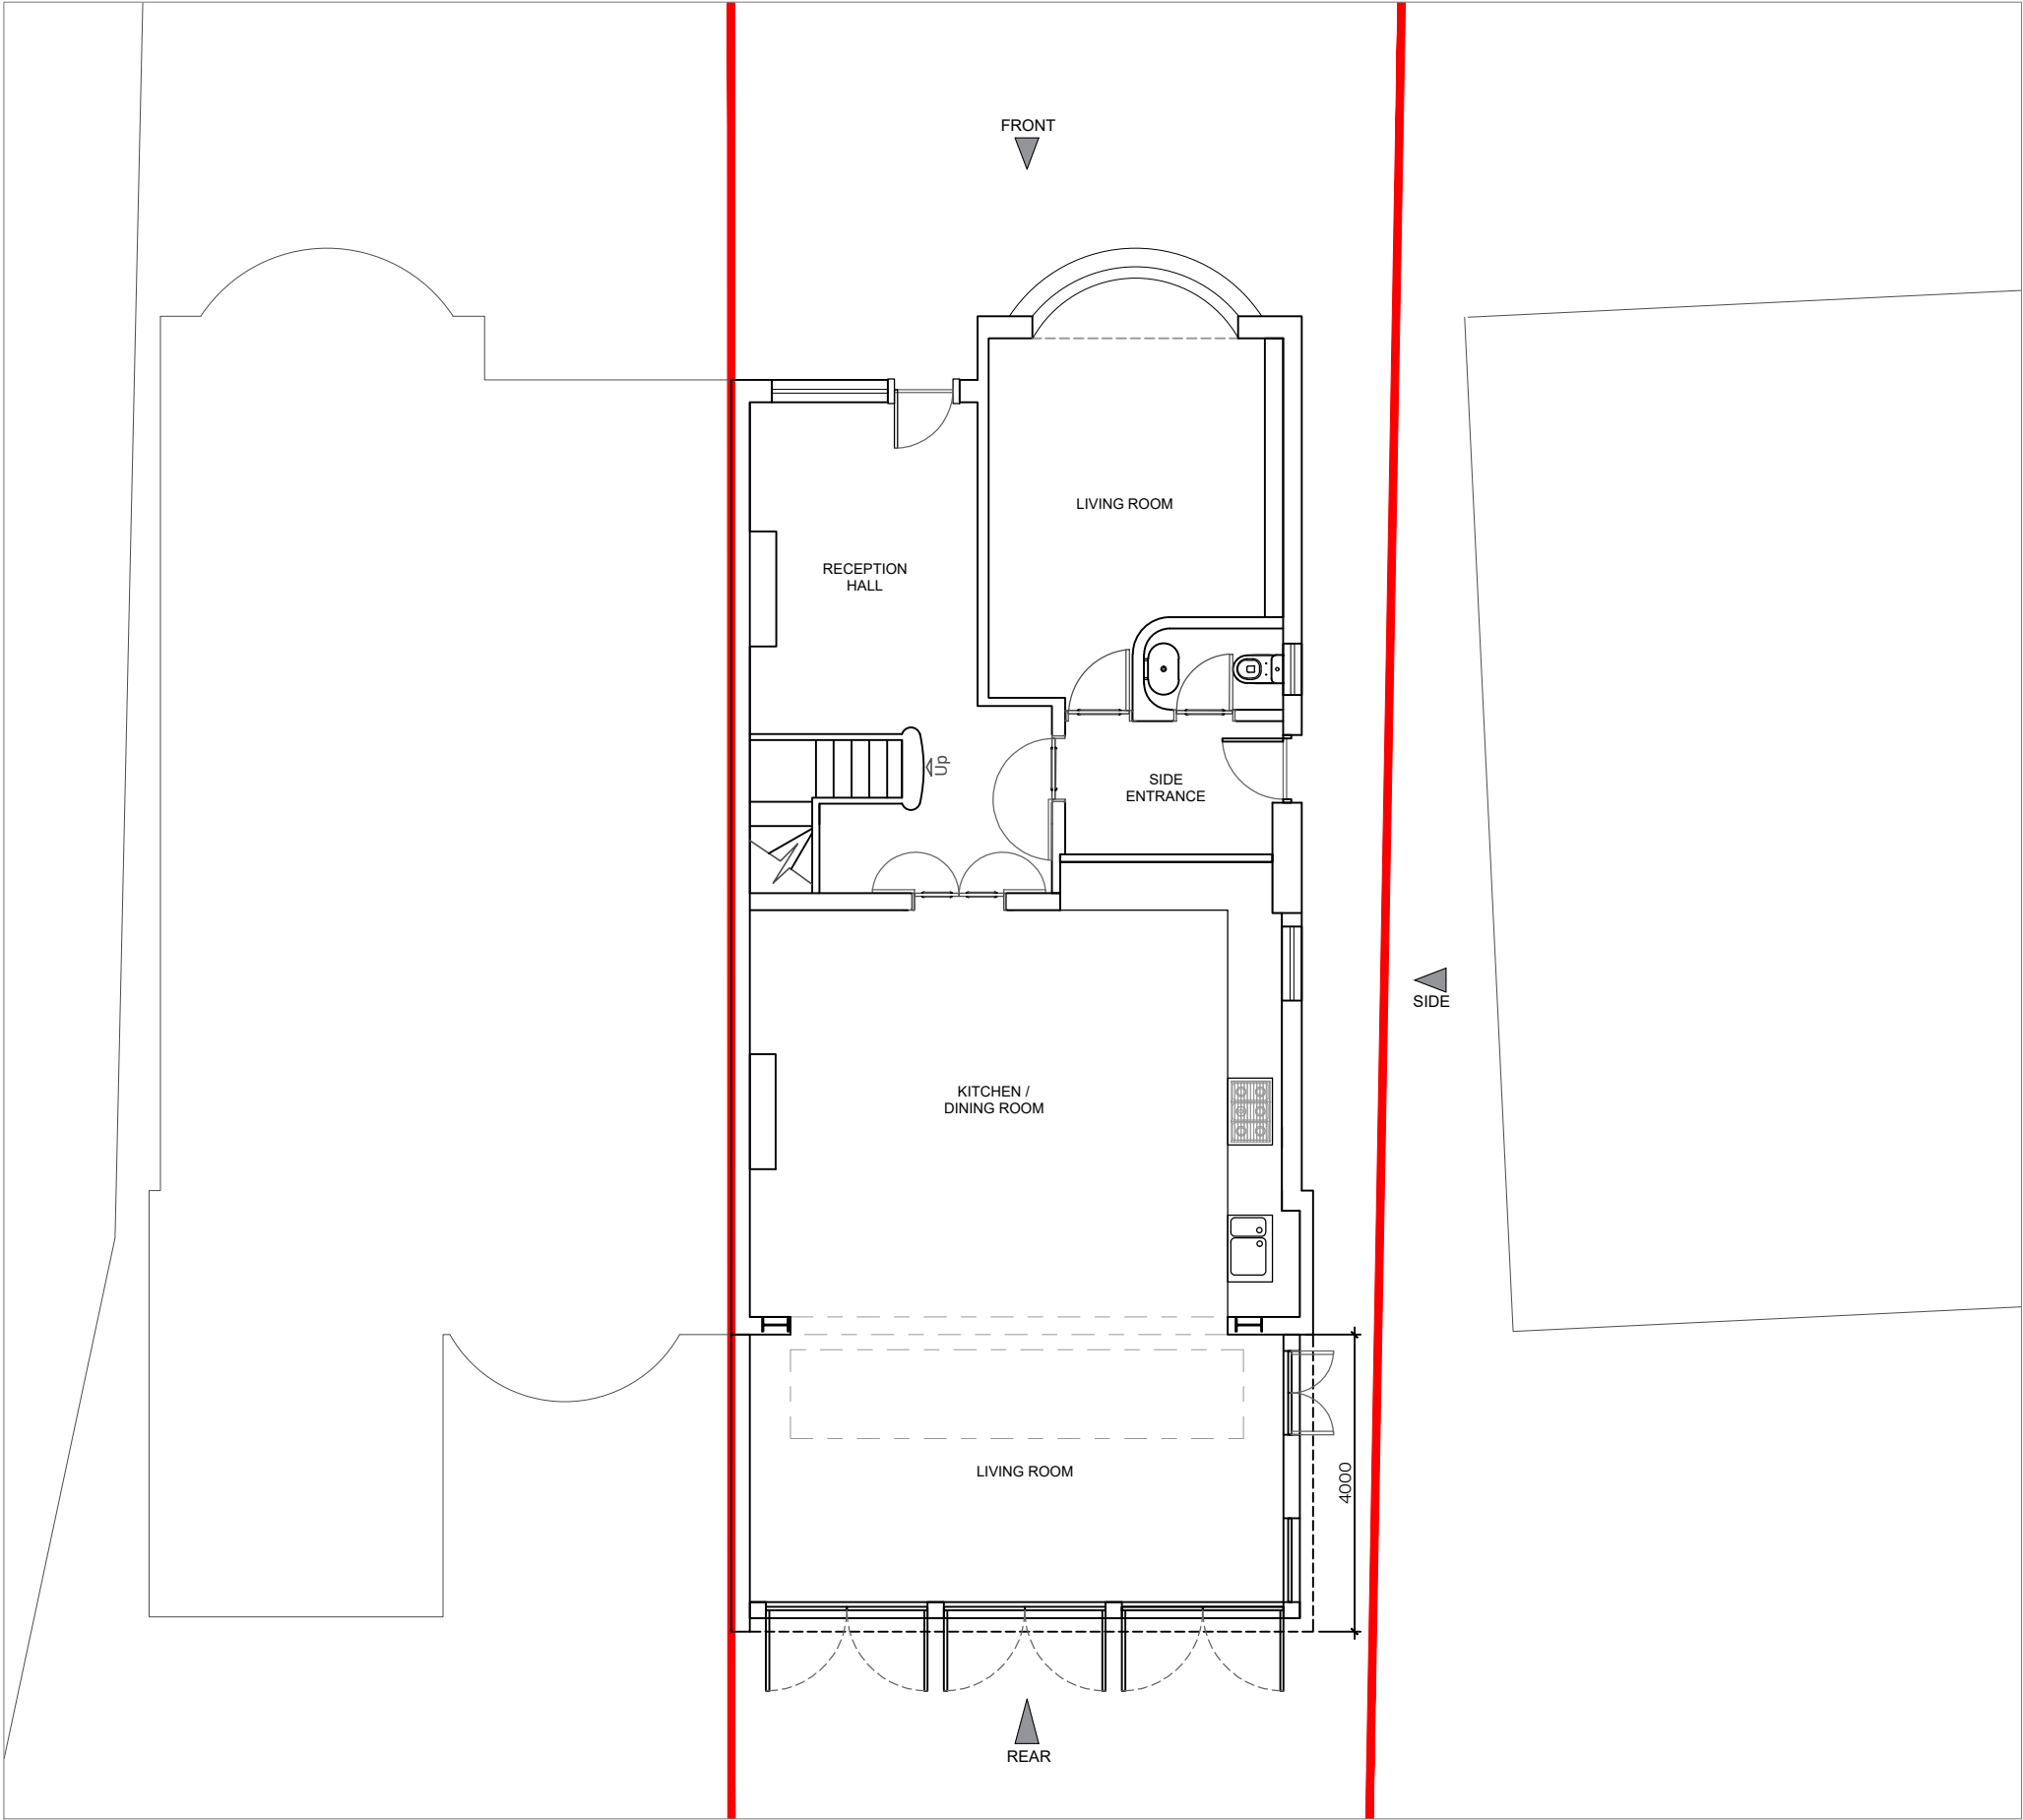

PROPOSED GROUND FLOOR

