

REVISION 02	12/01/23	REV 02
REVISION 01	03/01/22	REV 01
FIRST ISSUE	10/10/22	
DESCRIPTION	DATE	REV

PROJECT REFERENCE

CLIENT
ANATOLY ALEKSEEV

PROJECT ADDRESS
38 CHOMELEY PARK

DRAWING TITLE
PROPOSED ELEVATIONS

DRAWING REFERENCE
CHO_PP_07

DRAWING FOR
PLANNING APPLICATION

REVISION	SCALE
REVISION 02	1:100 @ A3

DRAWN	CHECKED BY
CD	OA

THIS DRAWING SHALL BE READ IN CONJUNCTION WITH ALL OTHER DRAWINGS FORMING PART OF THE CONTRACT INCLUDING ARCHITECTURAL, STRUCTURAL AND OTHER SERVICES INSTALLATION DRAWINGS.

THIS DRAWING SHALL BE READ IN CONJUNCTION WITH THE RELEVANT SPECIFICATIONS AND TECHNICAL SCHEDULES FORMING PART OF THE CONTRACT.

DO NOT SCALE THIS DRAWING. VERIFY ALL DIMENSIONS ON SITE. ALL DIMENSIONS IN MM UNLESS OTHERWISE STATED.


ALL DRAWINGS HAVE BEEN PREPARED FROM DIGITAL SURVEY DETAILS OR "AS EXISTING" DRAWINGS PROVIDED BY OTHERS. ACCURACY CANNOT BE ASSUMED.

ANY DISCREPANCIES MUST BE REPORTED TO BLACK AND MILK LONDON LIMITED OR RESPONSIBLE PERSON(S) IMMEDIATELY.

THIS DRAWING IS ISSUED CONFIDENTIALLY AND MUST NOT BE DISCLOSED TO ANY THIRD PARTIES WITHOUT THE PRIOR WRITTEN CONSENT OF BLACK AND MILK.



PROPOSED FRONT ELEVATION

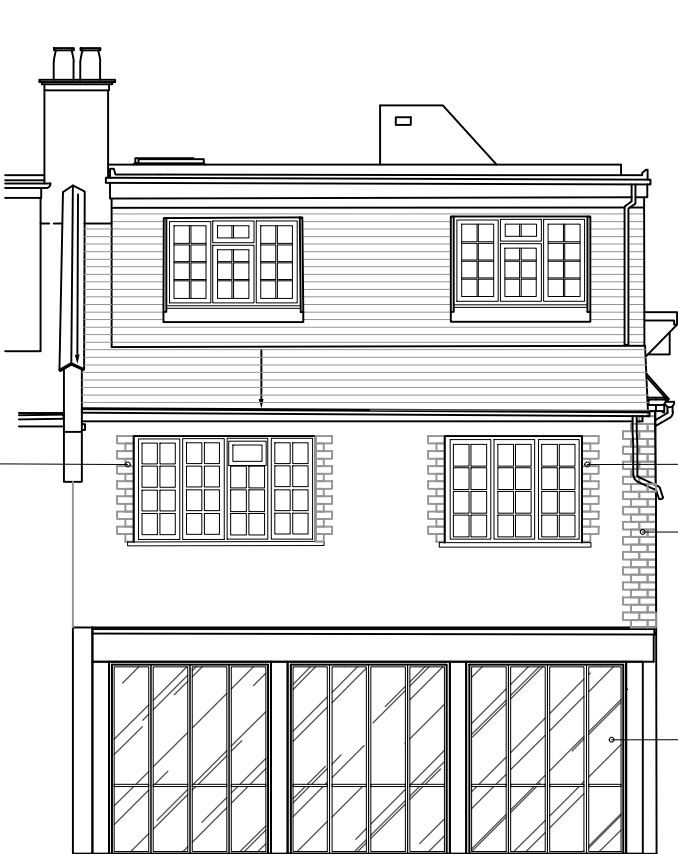


PROPOSED REAR ELEVATION

BRICK DETAIL
APPLIED AROUND
EXISTING WINDOW

BRICK DETAIL
APPLIED AROUND
EXISTING WINDOW

BRICK DETAIL
APPLIED TO CORNER

CRITTAL WINDOWS

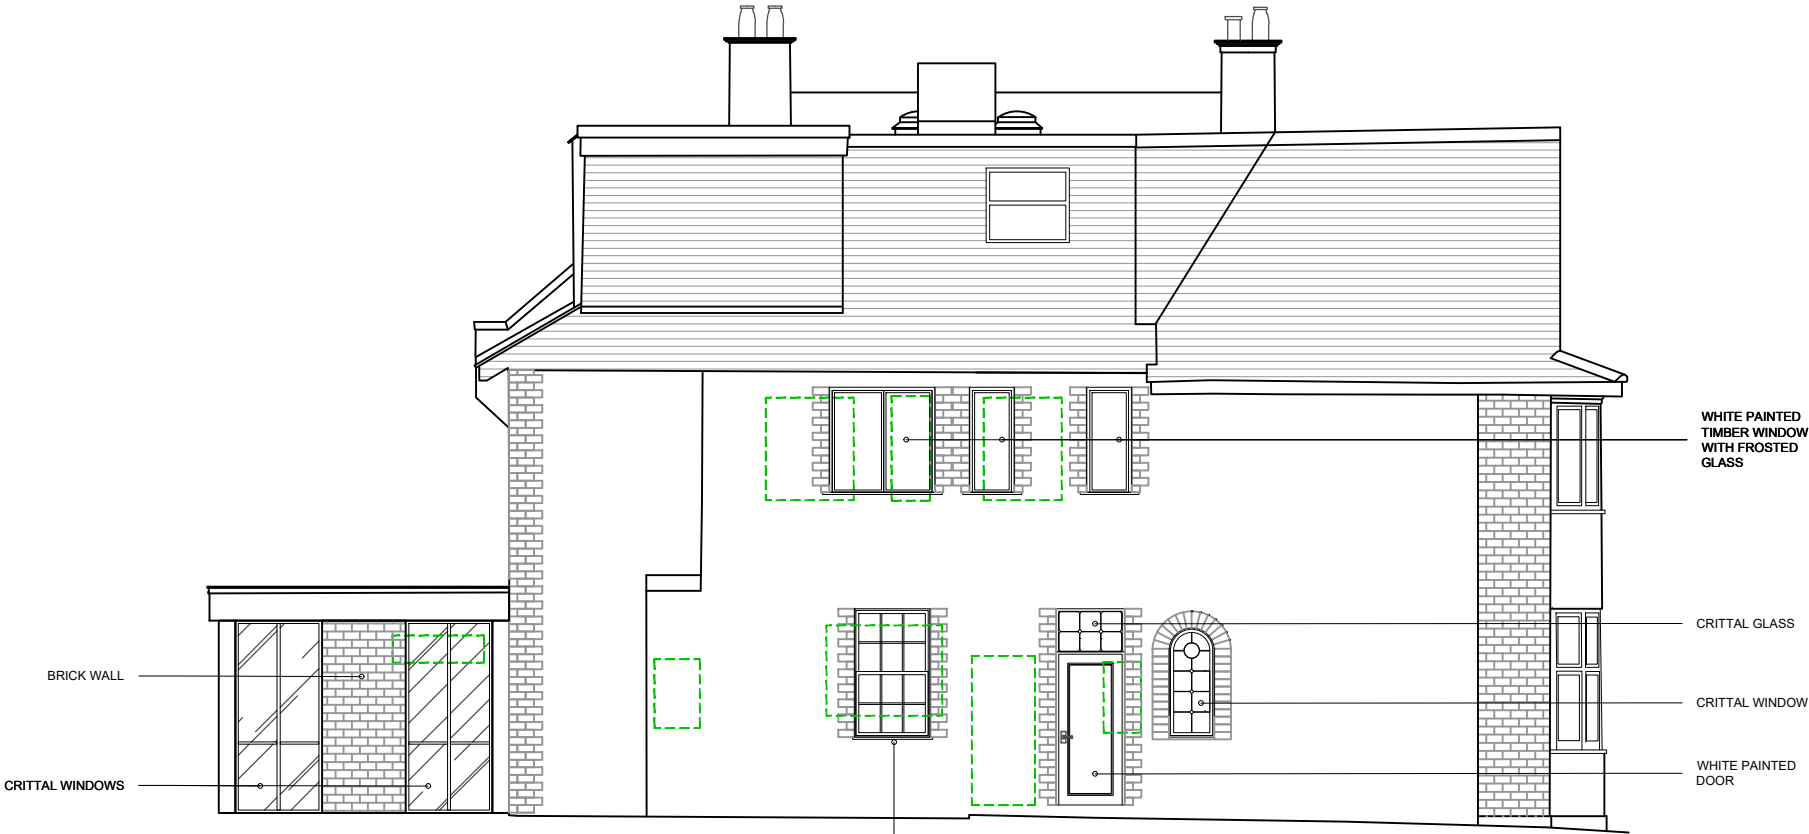

PROPOSED SIDE ELEVATION

BRICK WALL

CRITTAL WINDOWS

WHITE PAINTED
TIMBER WINDOW
WITH FROSTED
GLASS

CRITTAL GLASS

CRITTAL WINDOW

WHITE PAINTED
DOOR

WHITE PAINTED
WINDOW

--- EXISTING WINDOWS

