




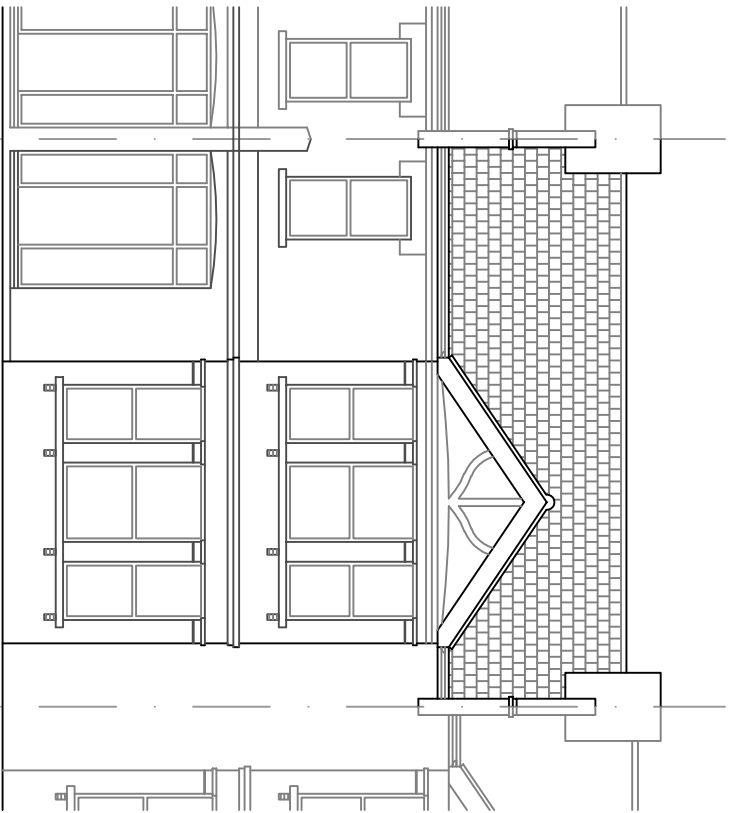


EXISTING FRONT ELEVATION

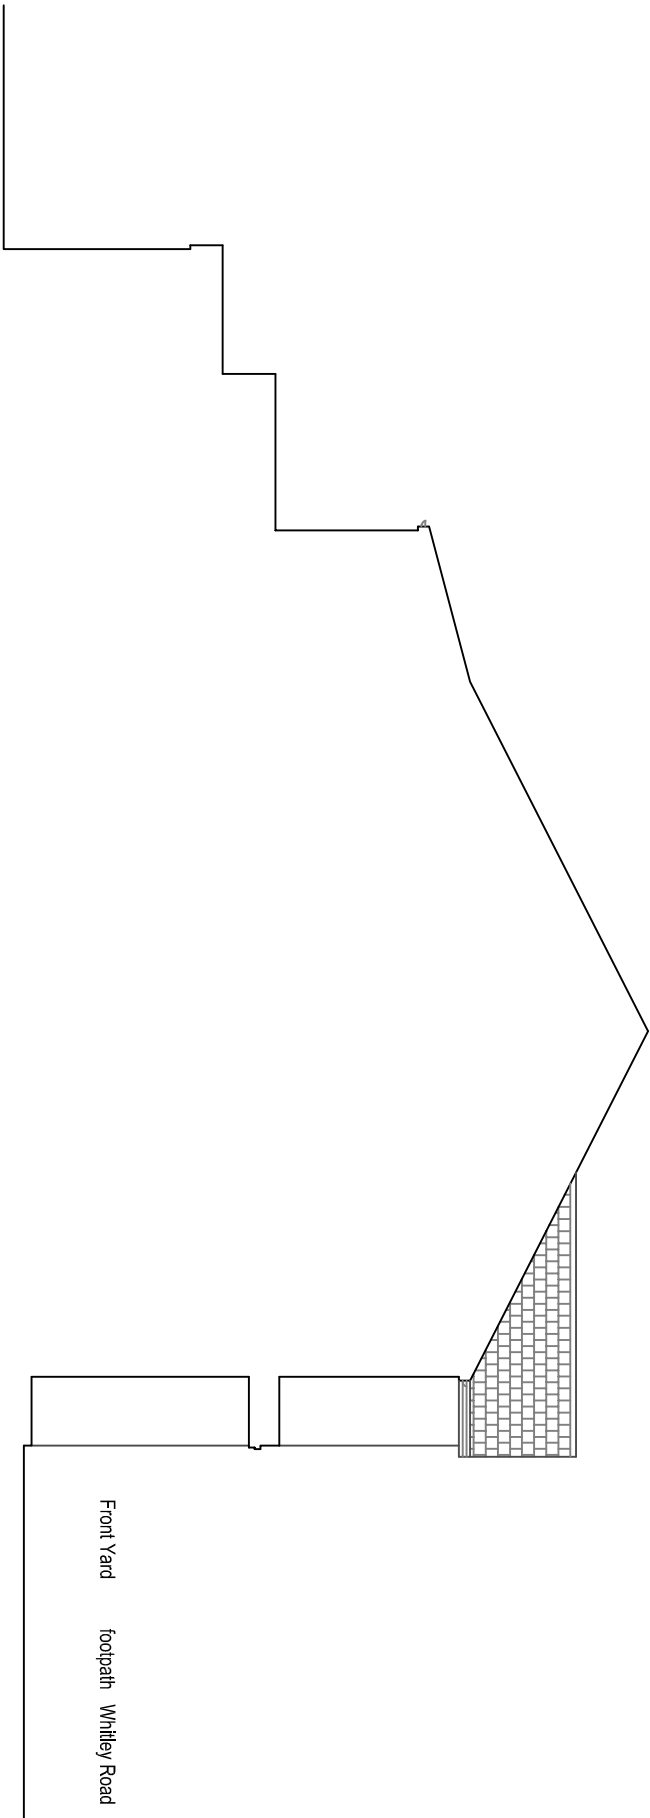

EXISTING LEFT SIDE ELEVATION

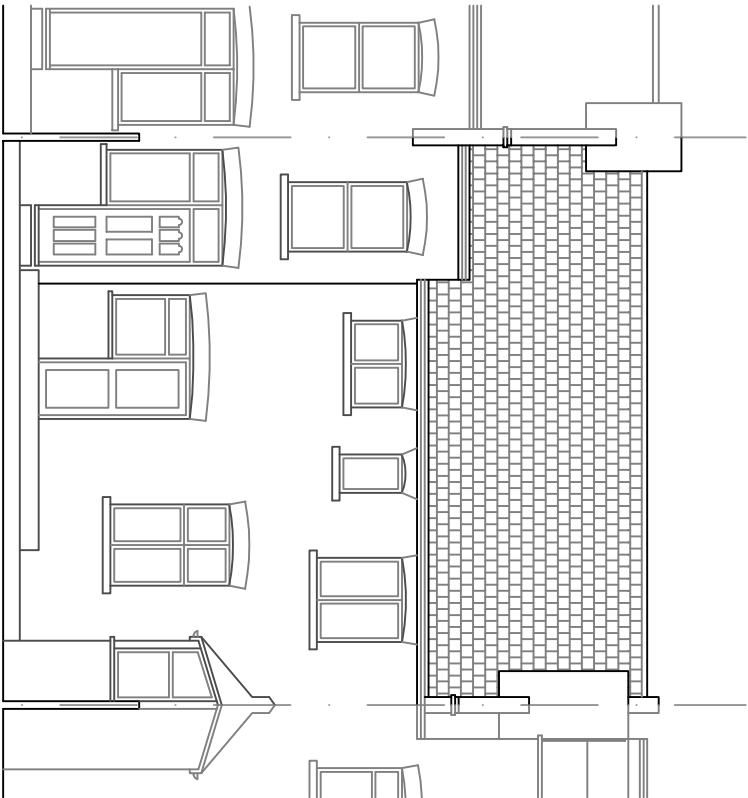

EXISTING REAR ELEVATION

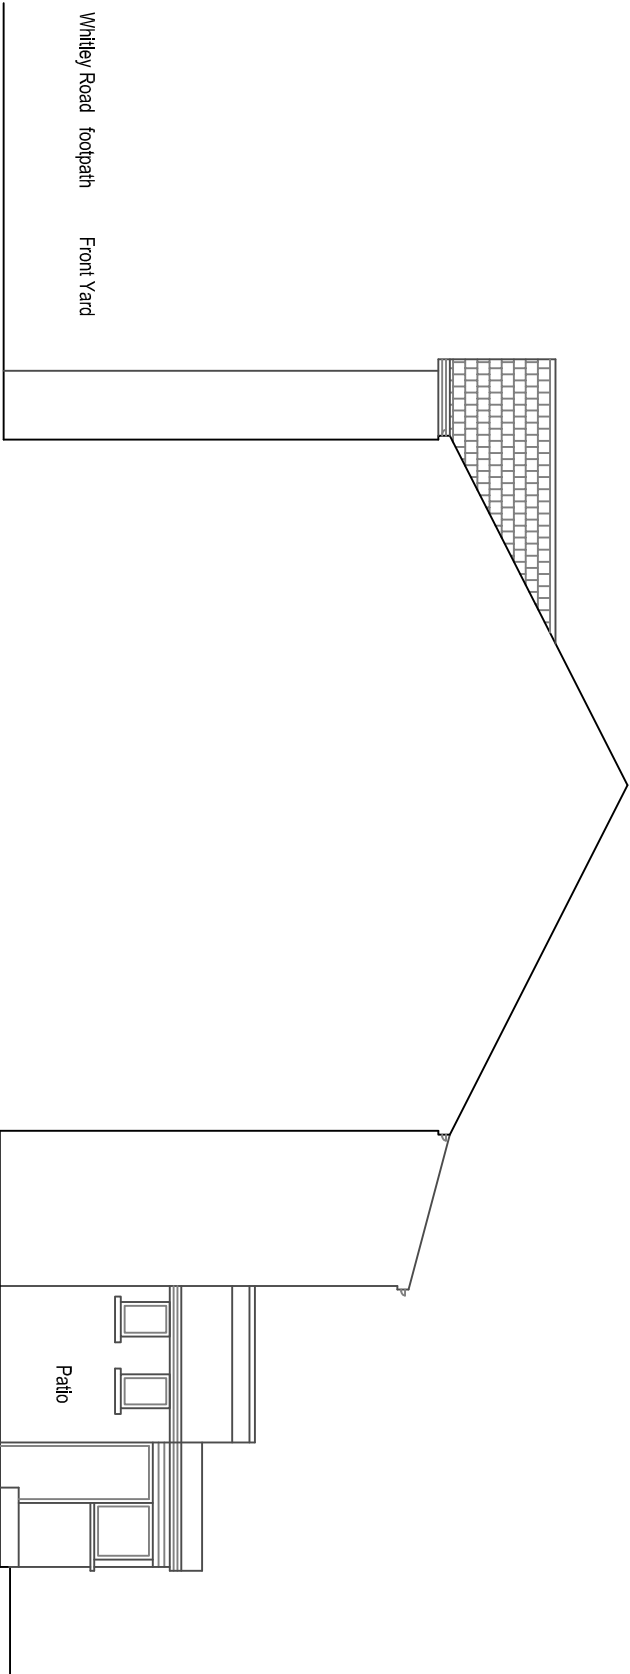

EXISTING RIGHT SIDE ELEVATION



Project
Proposed 3.0m Single Storey
Rear Extension & Roof
Terrace At 17 Whitley Road,
Tottenham, London, N17 6RJ

Sheet Title
Existing Elevations

Revisions

Notes

Do not scale these drawings. Any discrepancies noted are to be reported to RIBO Associates Ltd immediately

Drawn by RB

Scale 1:100 @ A3

Date Feb 2022

Job No. 17WR/P1



RIBO ASSOCIATES LTD
Architectural Consultants
Suite 129, Challenge House, 616 Mitcham Road
Croydon, Surrey, CR0 3AA
Tel: 020 8617 9182 / 020 8683 6463
E: ribo.arch@gmail.com