
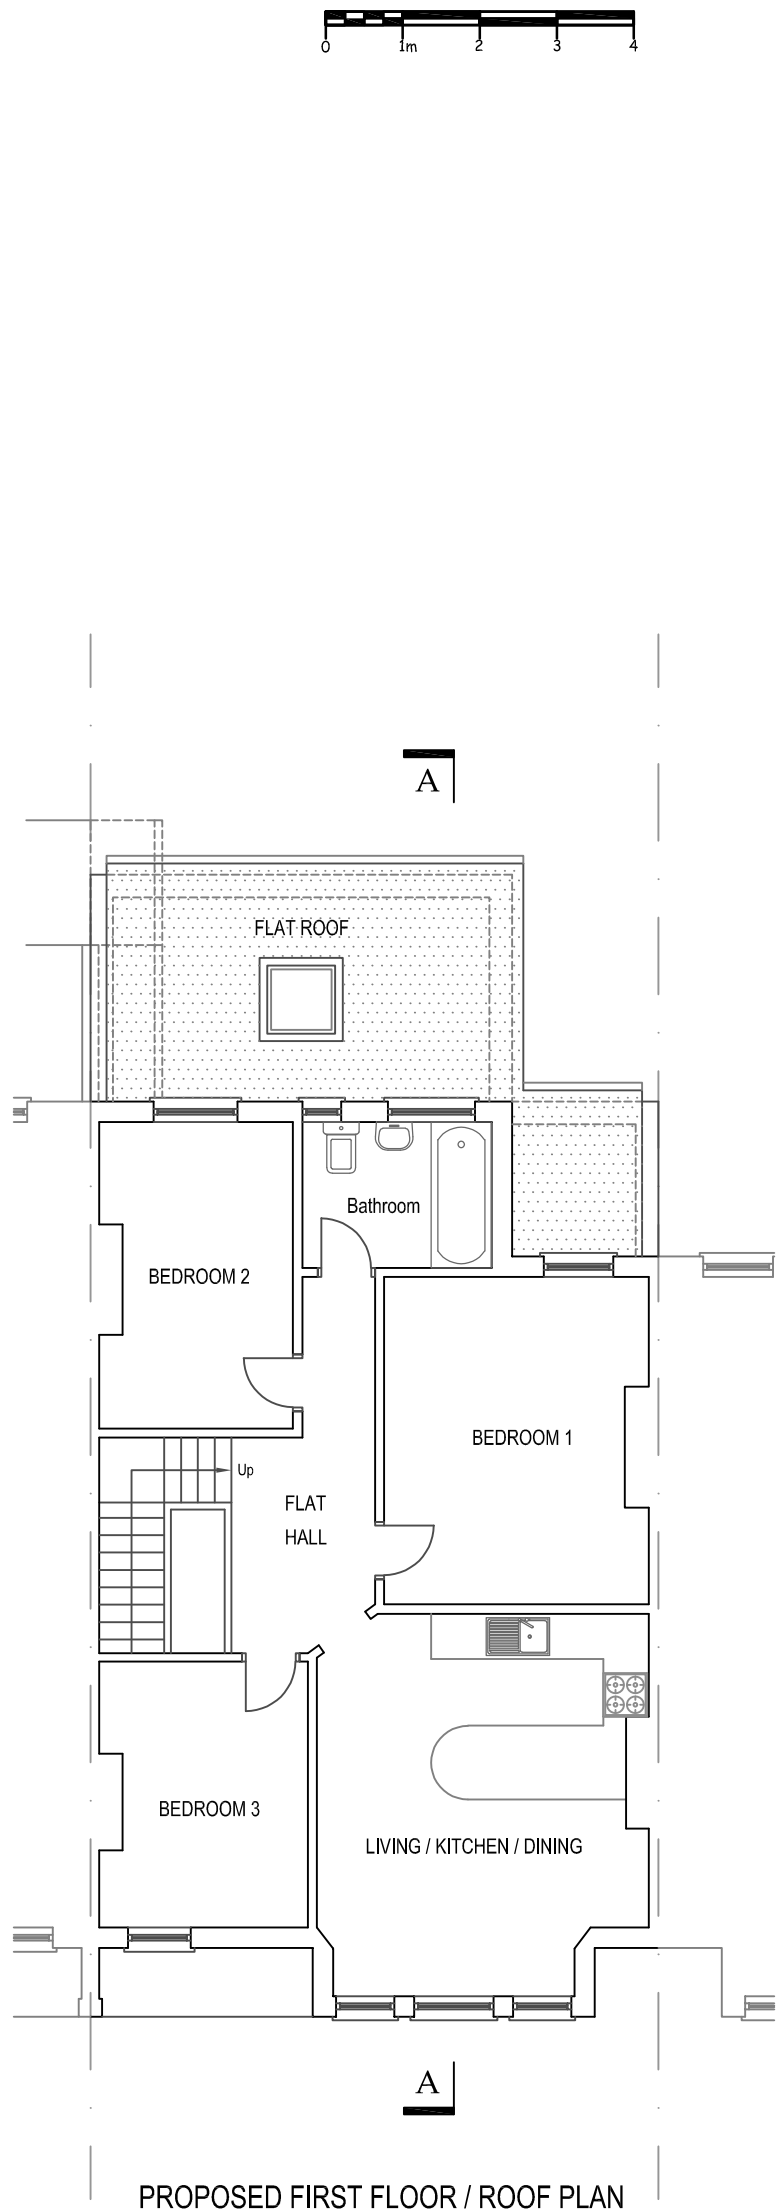


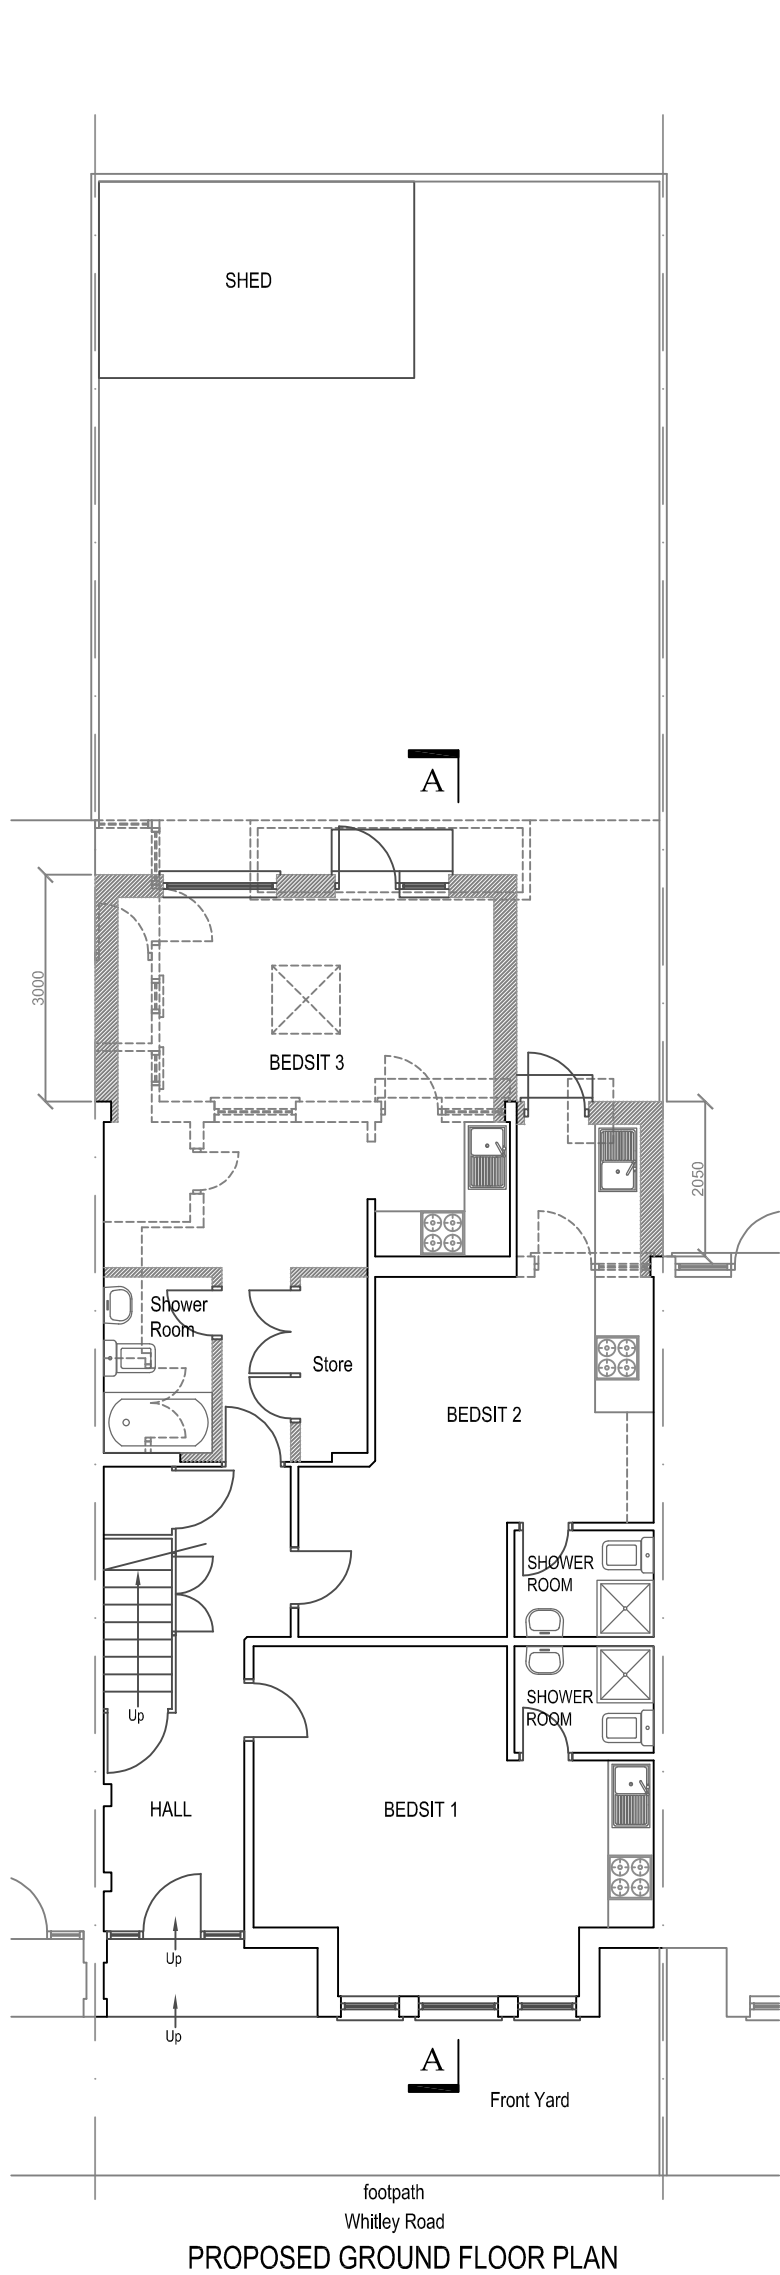

Project
Proposed 3.0m Single Storey
Rear Extension At 17 Whitley
Road, Tottenham, London, N17
6RJ

Sheet Title
Proposed Floor Plans

Revisions
A - Roof access removed - Oct-2022

Notes

Do not scale these drawings. Any
discrepancies noted are to be reported to
RIBO Associates Ltd immediately

Drawn by RB
Scale 1:100 @ A3
Date Sept 2022
Job No. 17WR/P2

RIBO ASSOCIATES LTD
Architectural Consultants
Suite 129, Challenge House, 616 Mitcham Road
Croydon, Surrey, CR0 3AA
Tel: 020 8617 9182 / 020 8683 6463
E: ribo.arch@gmail.com

Drawing No.
5A
of