




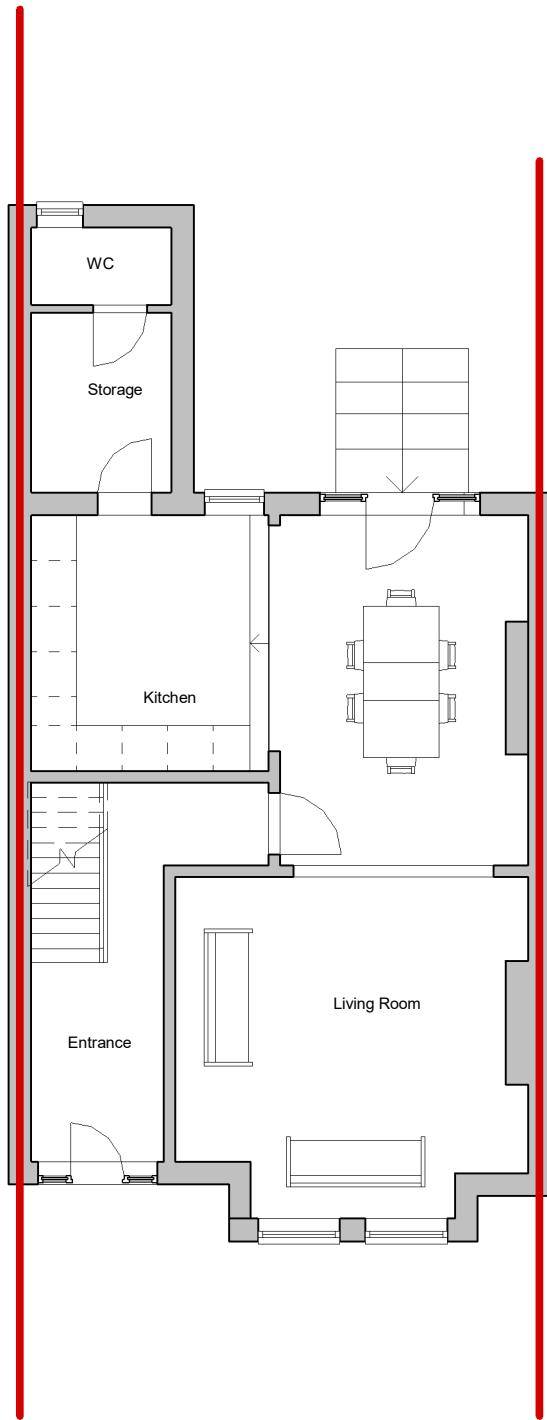


1 Ground Floor Plan
1 : 100

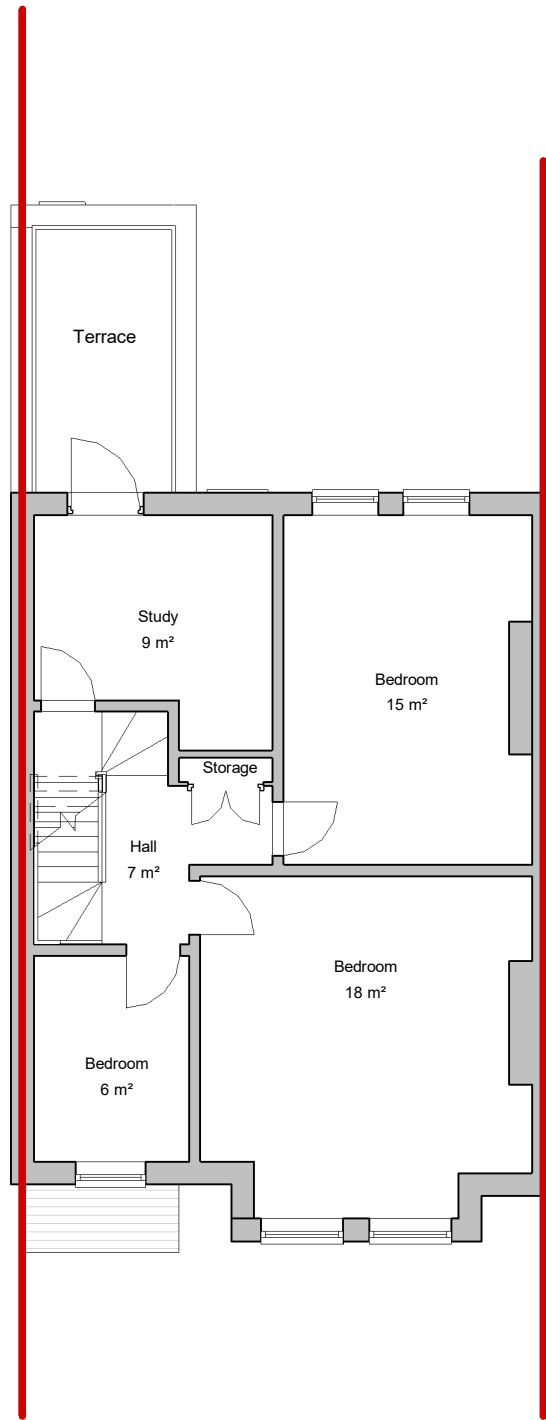

2 First Floor Plan
1 : 100

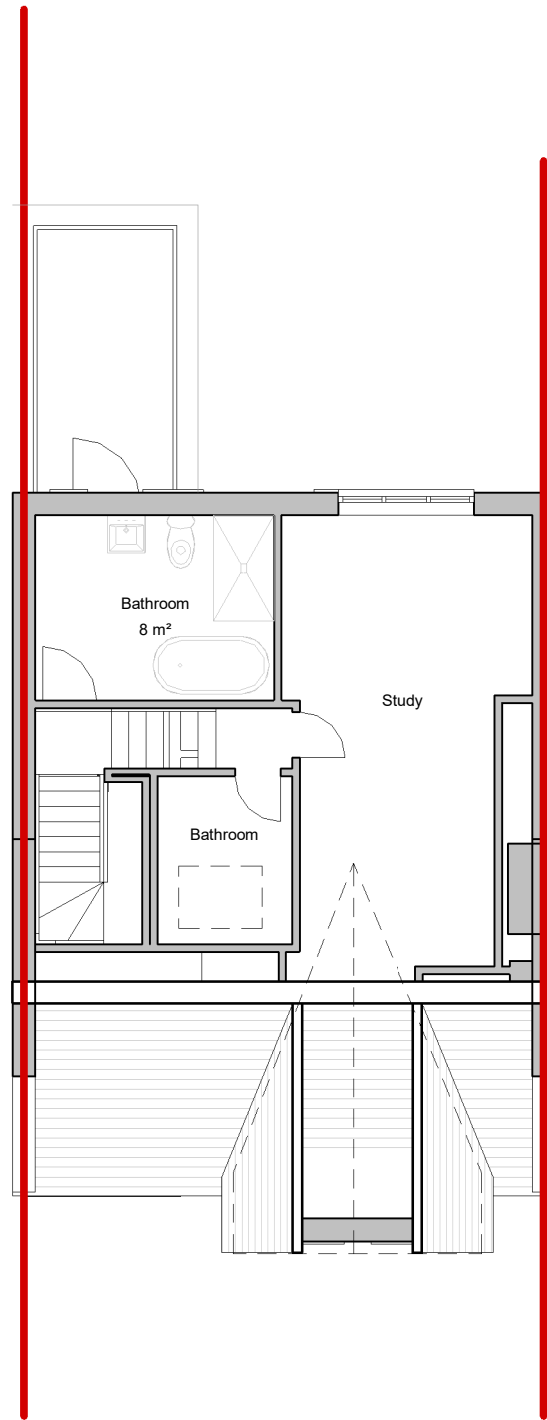

3 Second Floor Plan
1 : 100

 

GRAPHIC SCALE: 1:100

Notes:
For planning purposes only. Do not use for construction
All dimension indicative and to be checked on site prior to construction.
This drawing is the property of Build On Architecture Ltd, copyright reserved. This drawing is not to be copied, reproduced, retained or disclosed to any unauthorised person either wholly or in part without the specific consent in writing of Build On Architecture .

B	12.01.2023
A	21.12.2022
Rev	Date

LPA Issue
Client Issue Draft
Description

BUILD ON ARCHITECTS
9 Waterden Road, London, E20 3AN

Drawing Title:	Existing Plan	Status:	Stage 3
Project Address:	44 Uplands Road	Scale :	As indicated @ A3
		First Issue:	01.12.2022
		Drawing No.:	025-S3-E100
		Rev.:	B