



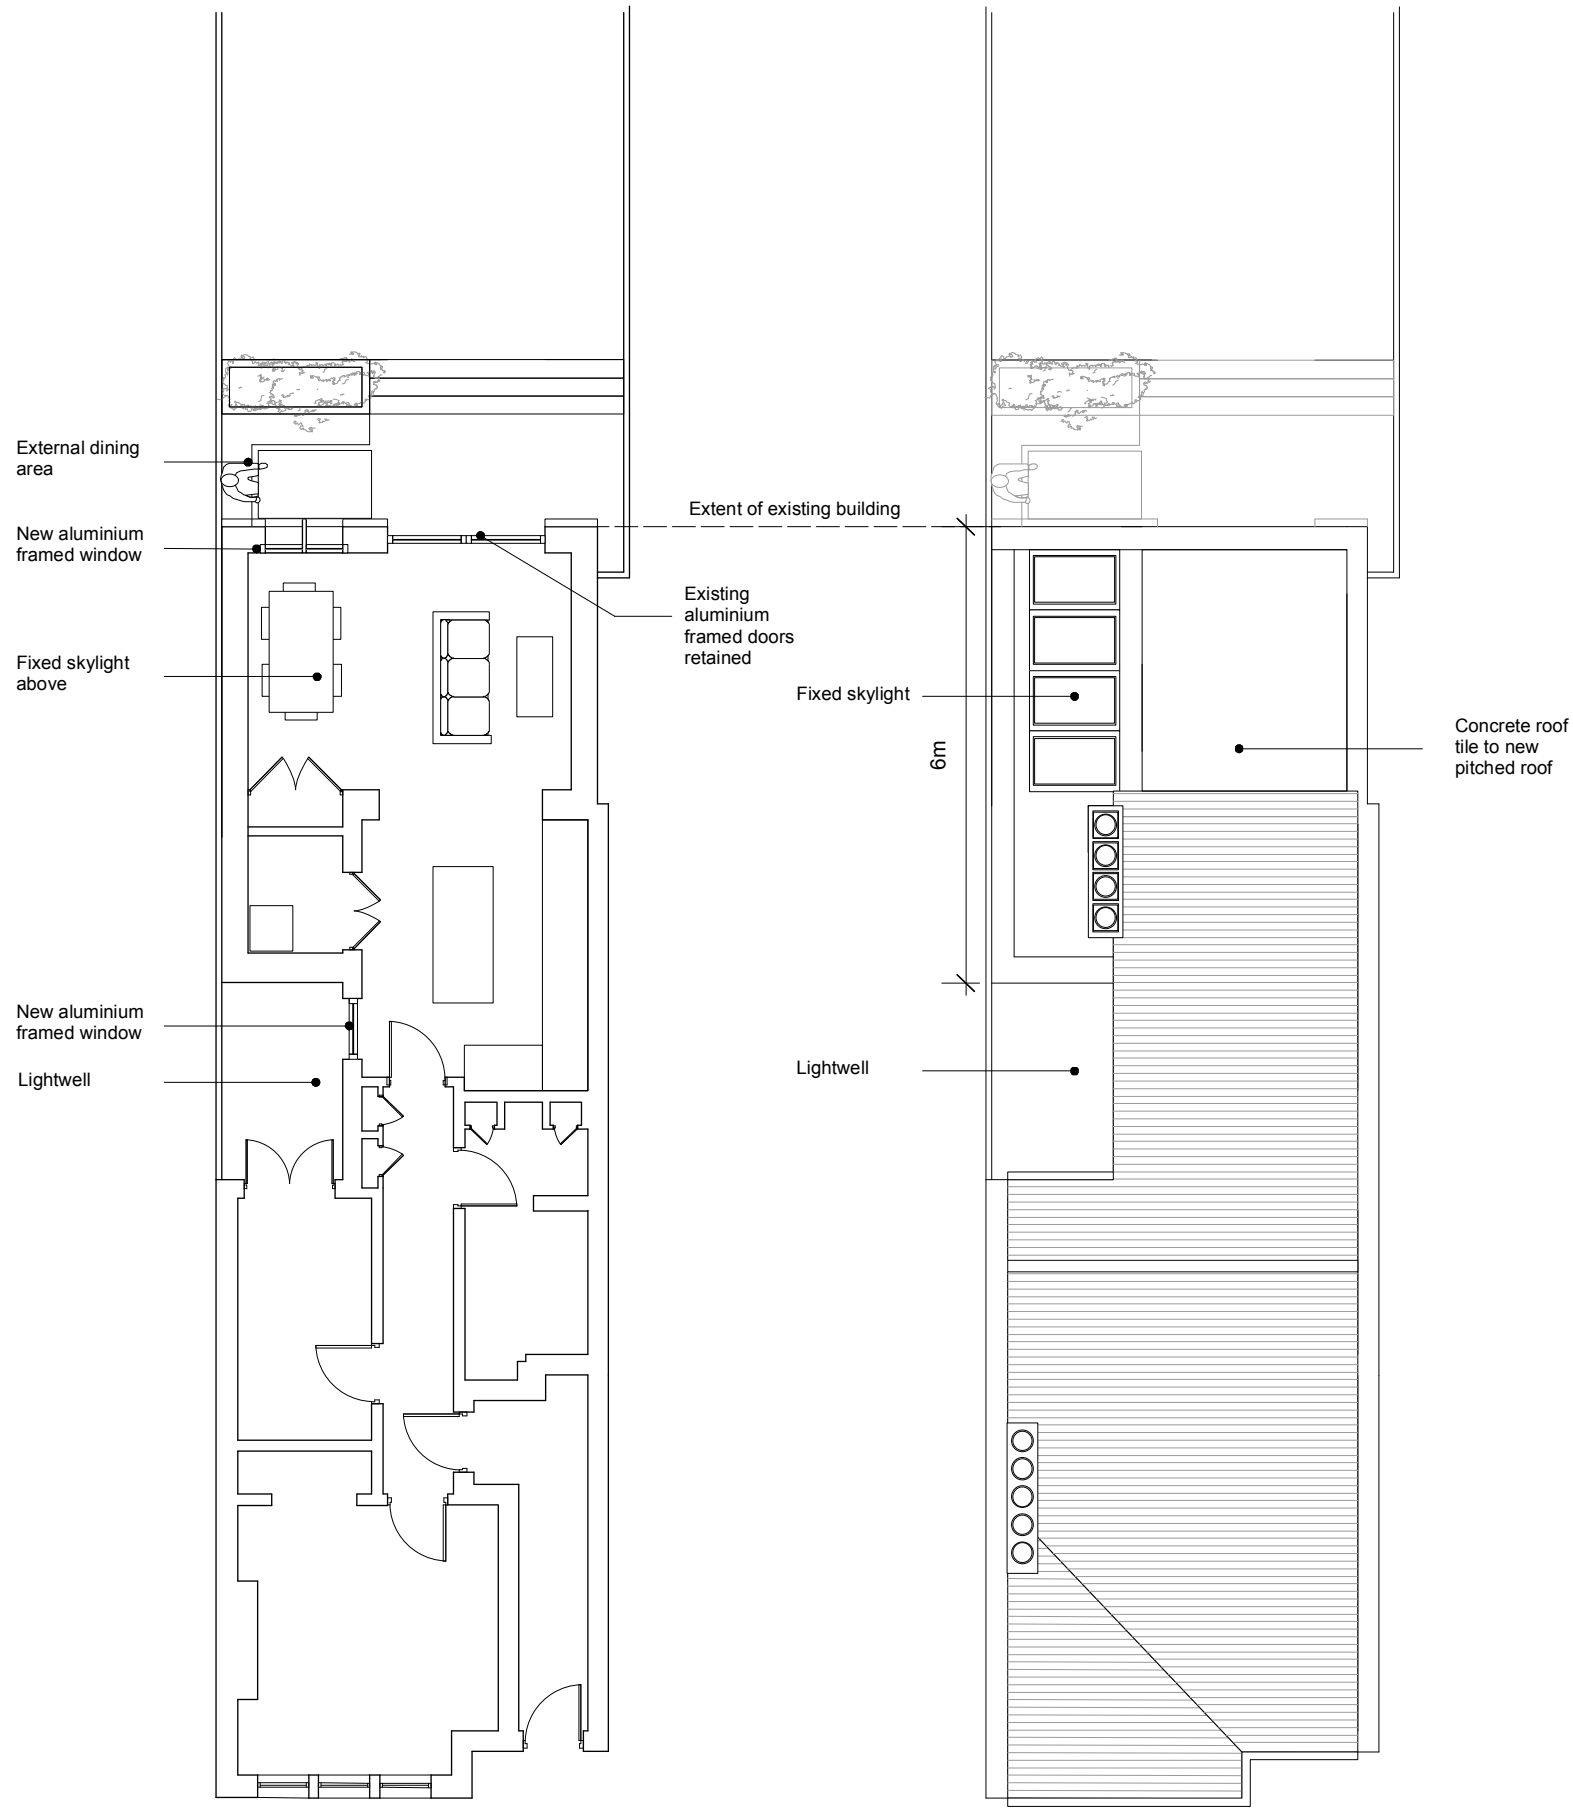

01 Proposed Ground Floor Plan
Scale @ A3 1:100

02 Proposed Roof Plan
Scale @ A3 1:100

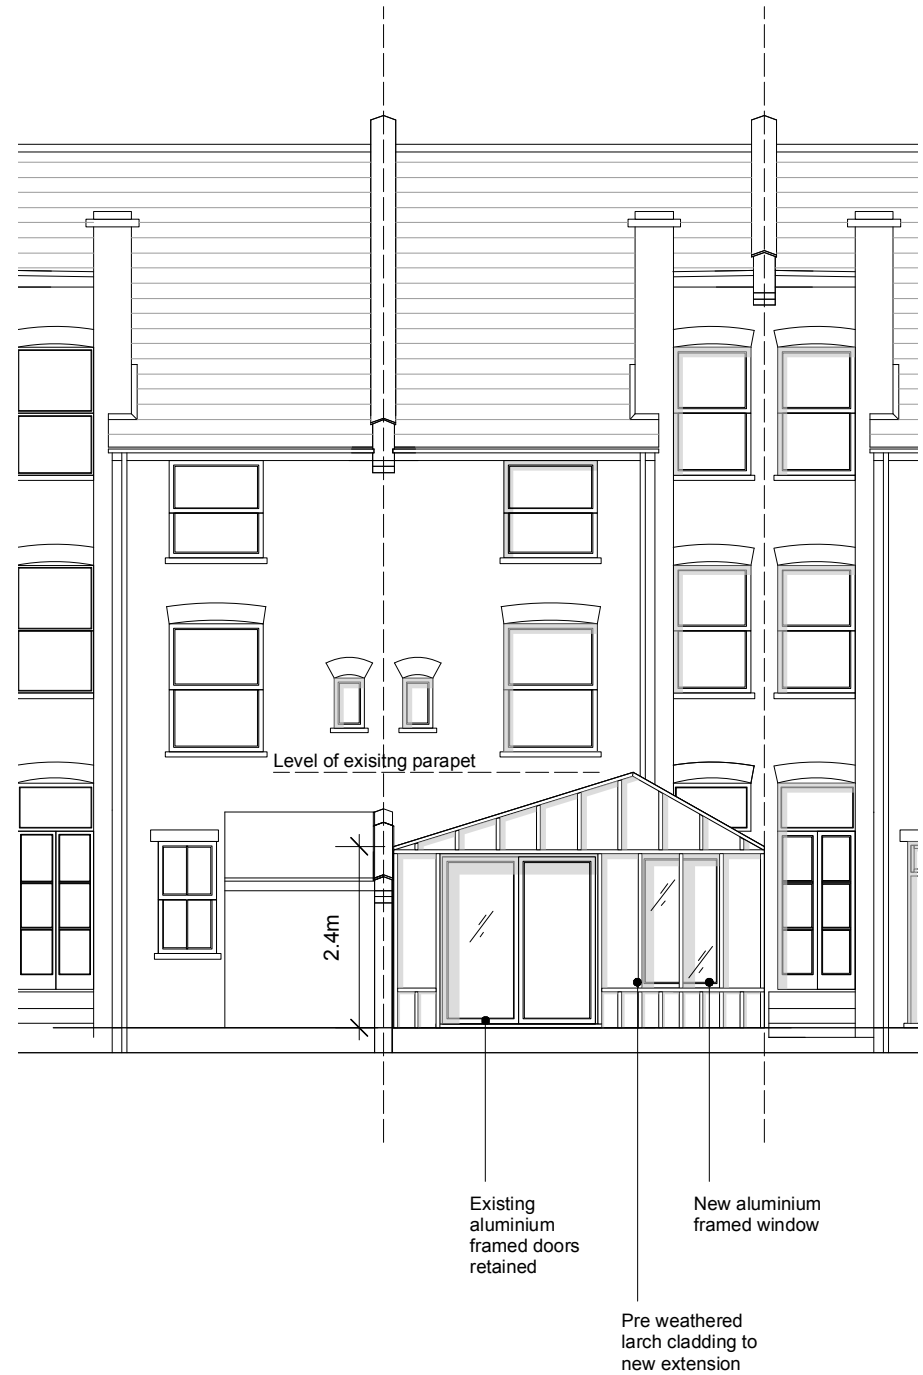

03 Proposed Rear Elevation
Scale @ A3 1:100

1. Do not scale this drawing.
2. For structural dimensions and details see Structural Engineers drawings.
3. All dimensions to be checked on site prior to commencement of any works or preparation of any shop drawings.
4. All errors in co-ordinates, levels and dimensions, are to be reported to the Architect.
5. All temporary works to be responsibility of the contractor.

Revision	Date	Description
-	02.12.22	Planning
A	12.01.23	Amended following planners comments
B	13.01.23	Dimensions added

Notes

 Scale Bar 0 1 2 3 1:100 @ A3	
Project Title 27Kimberley Gardens	Author JC Checked By JC
Date Created 12/10/22	Client Mr Fagbemi Ms Weigel
Drawing Title Proposed Plans and Elevation	Purpose of Issue Planning
Drawing Number 018/100/PR/01	Revision B

perit

24 Jerningham Road,
London SE15 5NX