


01 Proposed Ground Floor Plan
Scale @ A3 1:200

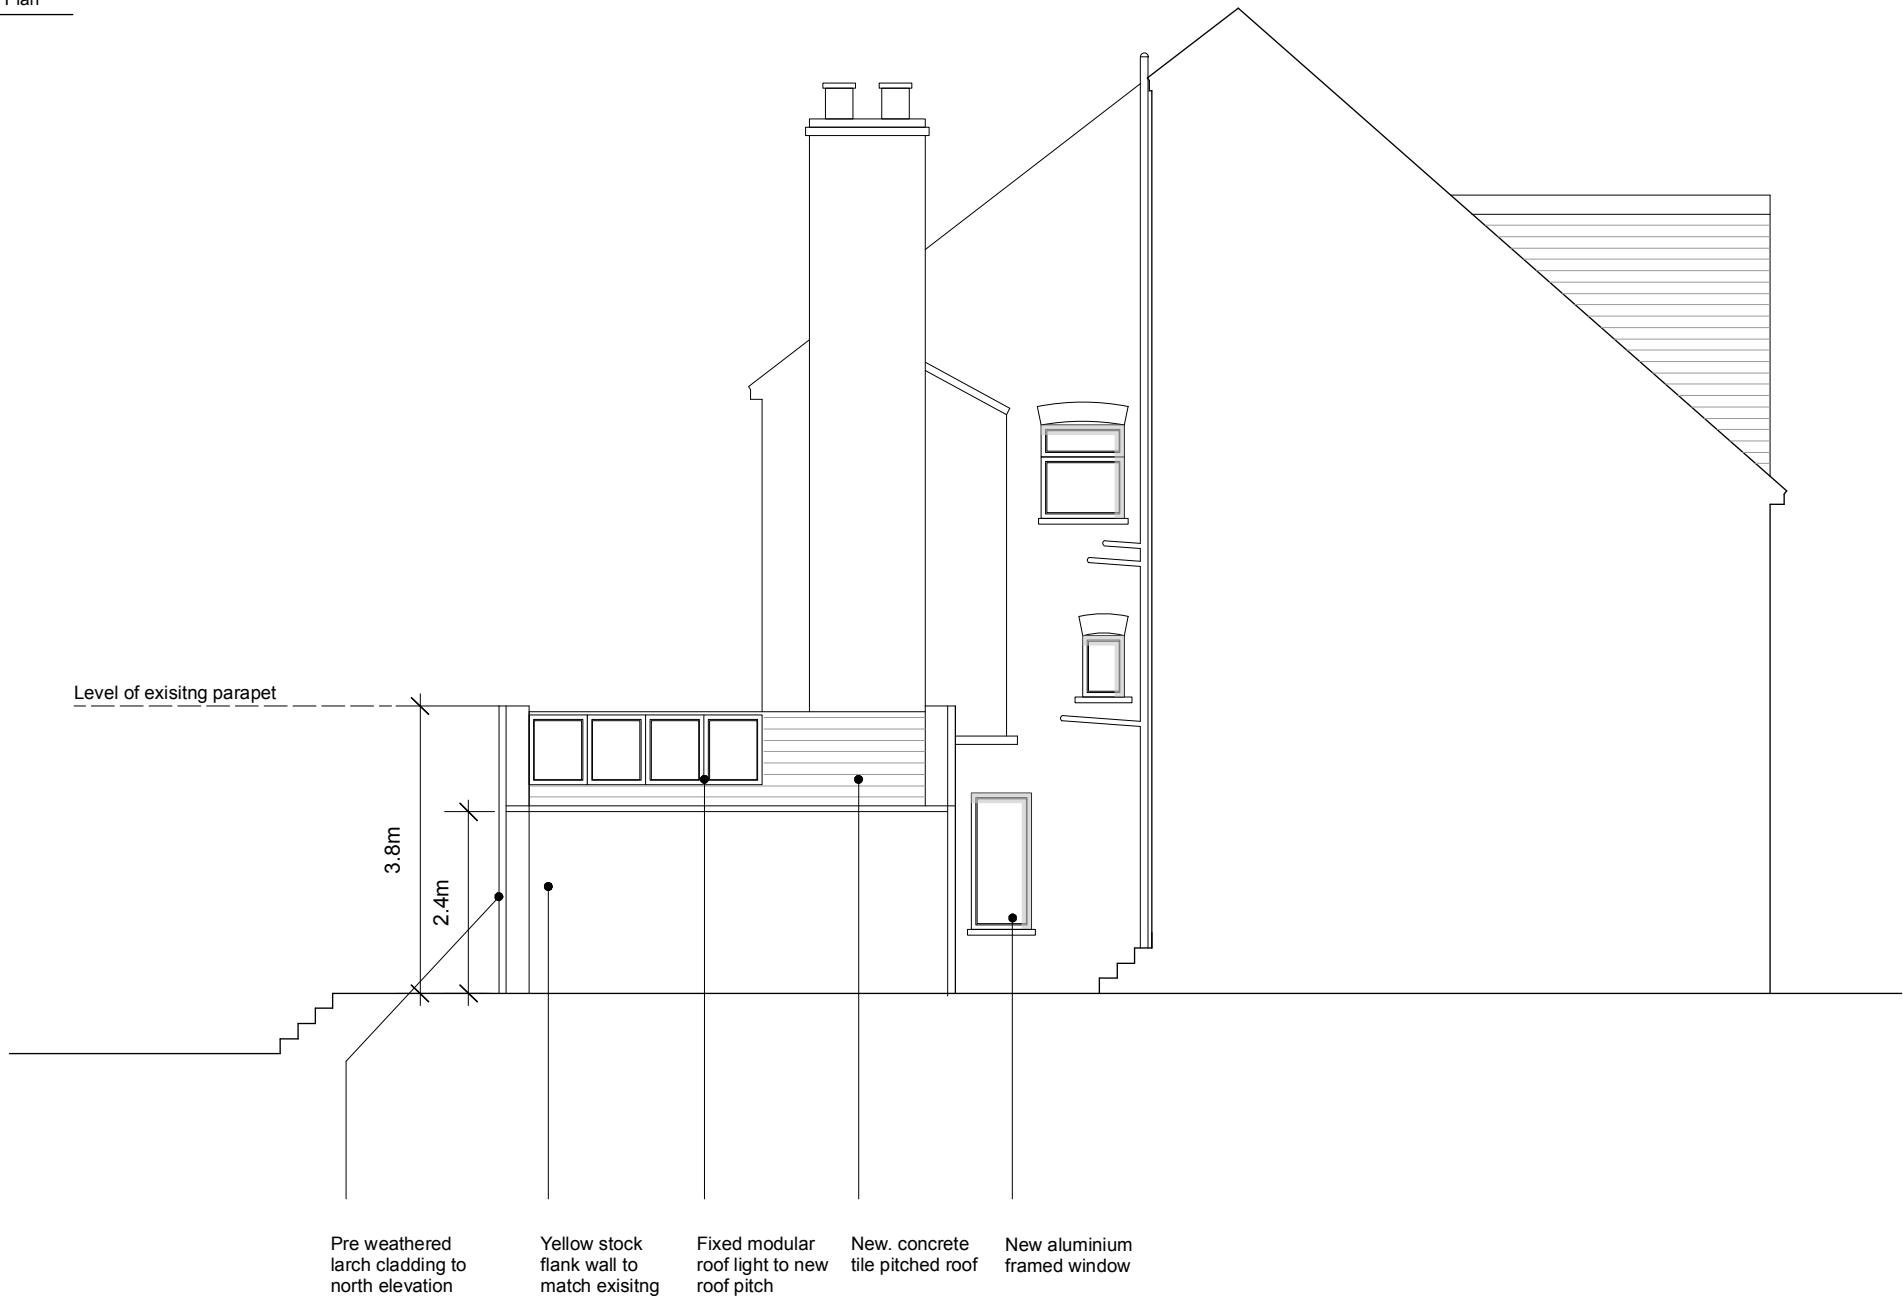

02 Proposed West Elevation - A
Scale @ A3 1:100

1. Do not scale this drawing.
2. For structural dimensions and details see Structural Engineers drawings.
3. All dimensions to be checked on site prior to commencement of any works or preparation of any shop drawings.
4. All errors in co-ordinates, levels and dimensions, are to be reported to the Architect.
5. All temporary works to be responsibility of the contractor.

Revision	Date	Description
-	02.12.22	Planning
A	12.01.23	Amended following planners comments
B	13.01.23	Dimensions added

Notes

		Scale Bar 0 1 2 3 1:100 @ A3	
Project Title 27Kimberley Gardens		Author	JC
Date Created 12/10/22		Checked By	JC
Drawing Title Proposed Side Elevation		Client Mr Fagbemi Ms Weigel	
Drawing Number 018/100/PR/02		Purpose of Issue Planning	
Revision B			

perit

24 Jerningham Road,
London SE15 5NX