


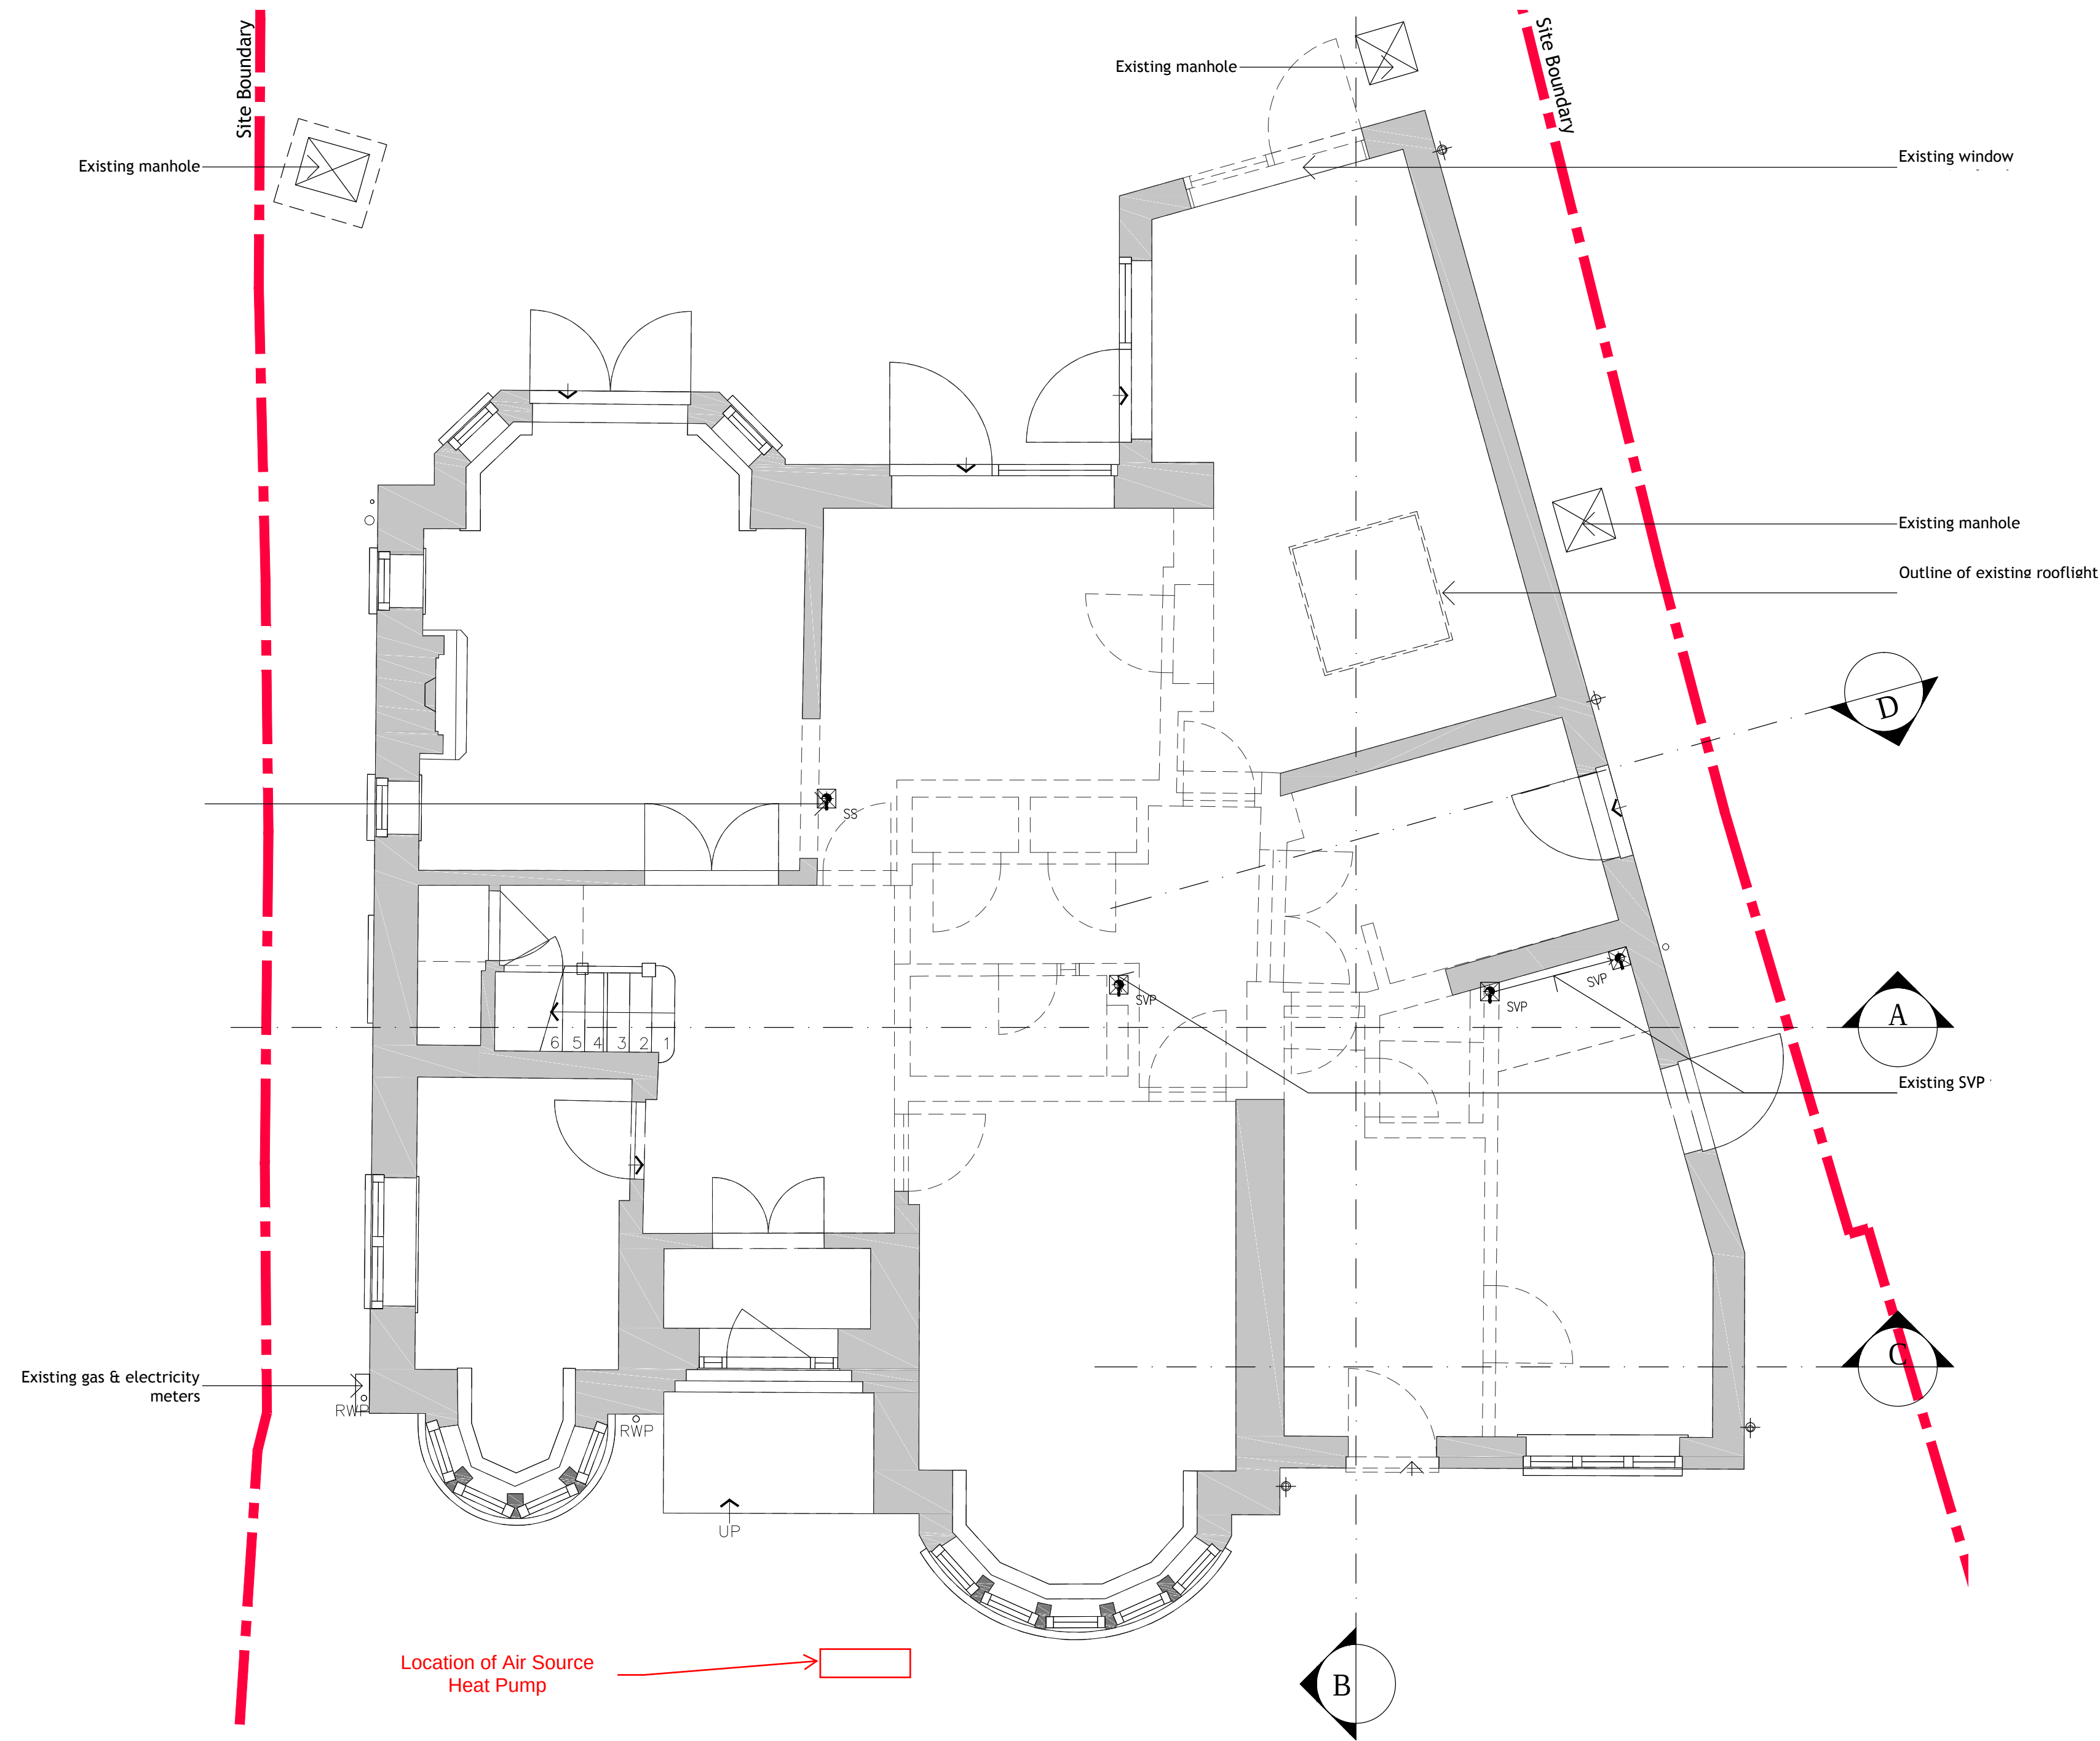

Status
TENDER

Notes
ALL DIMENSIONS, INCLUDING CHECKING EXISTING SITE LEVELS, ARE TO BE CHECKED AND VERIFIED ON SITE AND ALL DISCREPANCIES REPORTED PRIOR TO ANY CONSTRUCTION WORK TAKING PLACE. THE BUILDER IS TO CHECK AND/OR DETERMINE ALL CONSTRUCTION DETAILS. THIS DRAWING IS TO BE READ IN CONJUNCTION WITH ALL OTHER PROJECT DRAWINGS AND SPECIFICATIONS.

71 Connaught Gardens,
London N10 3LG

S2S
ARCHITECTS

DEMOLITION: GROUND FLOOR PLAN

Scale 1:50 @A1;1:100 @A3

Drawing No. 1824-10-01