



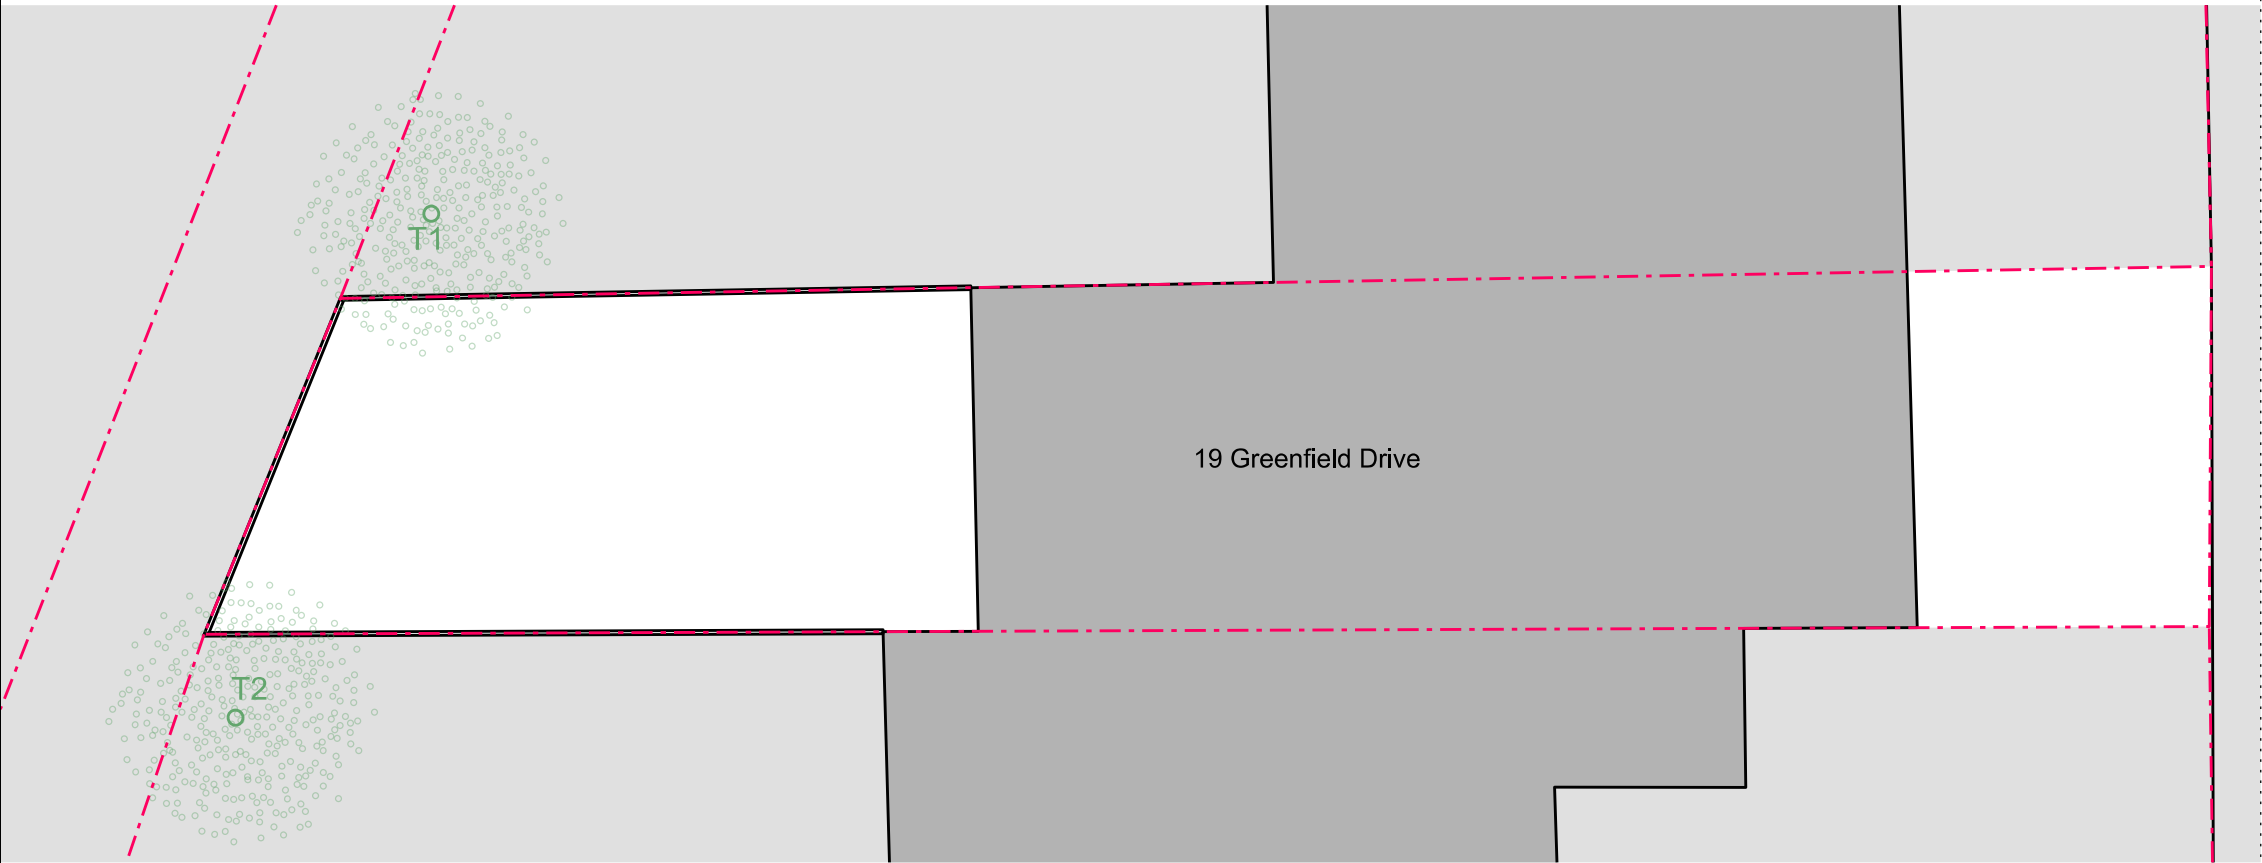

Existing Plan

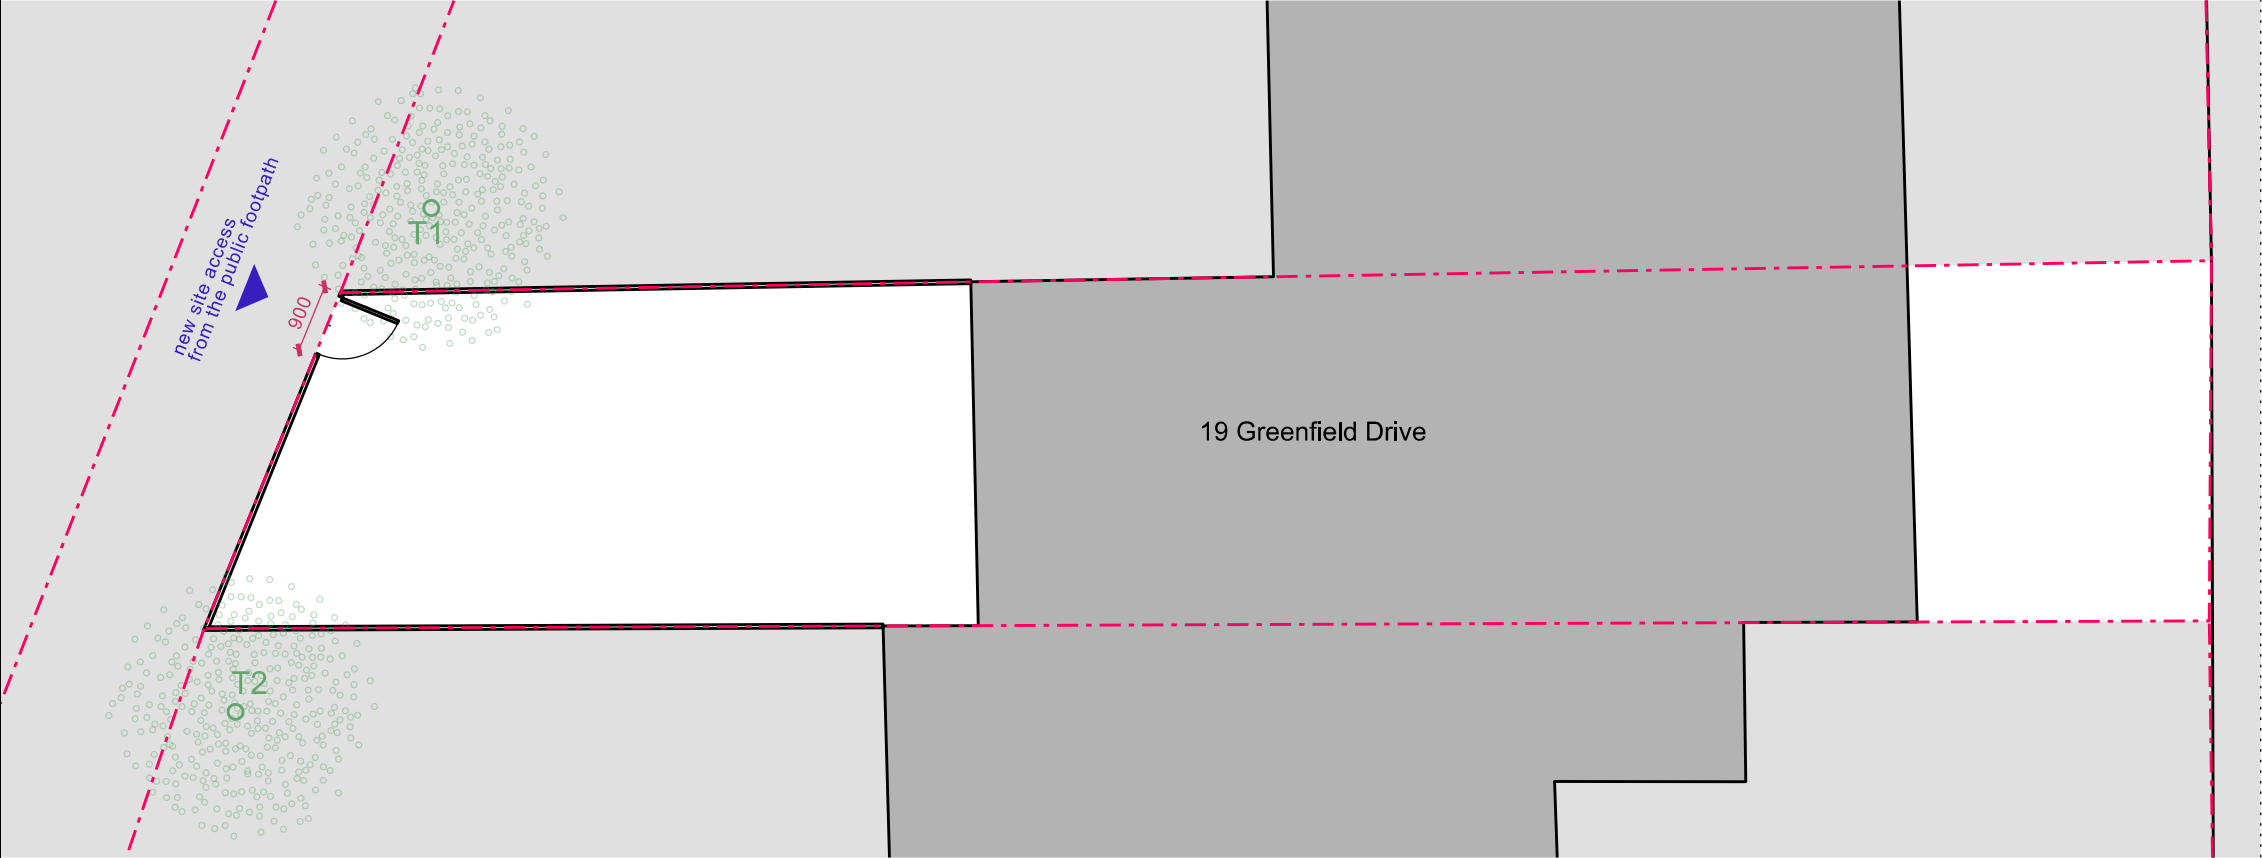

Proposed Plan

Copyright of this drawing is vested in ep_Architects and it must not be copied or reproduced without written consent. Figured dimensions only are to be taken from this drawing.

All contractors must visit the site and be responsible for taking and checking all dimensions relative to their work. ep_Architects are to be advised of any variation between drawings and site conditions.

Electronic data/ drawings issued as 'read only' and should not be interrogated for measurement. All dimensions and levels should be 'read only' from those values stated in text, on the drawings

KEY PLAN:

A 16/12/22 Amended for Planning
/ 31/10/22 Issued for Planning

REV:	DATE:	DETAILS:
------	-------	----------

Legend:

- Site Boundary
- Existing walls
- New walls



e. eva.plamadeala@gmail.com
m. 07787154328

PROJECT:
19 Greenfield Drive

TITLE:
Exisiting and Proposed Site Plan

SCALE	DATE:	DRAWN:	CHECKED:
1:100@A3	18.03.2022	EP	EP

STATUS:
Planning

DRAWING NO:
19GD_4_02_00

Architecture | Interiors

REV:
A