



Downtakings subject to structural survey and inspection by engineer

NOTE: All demolitions to be undertaken in line with standards outlined in BS 6817: 2011

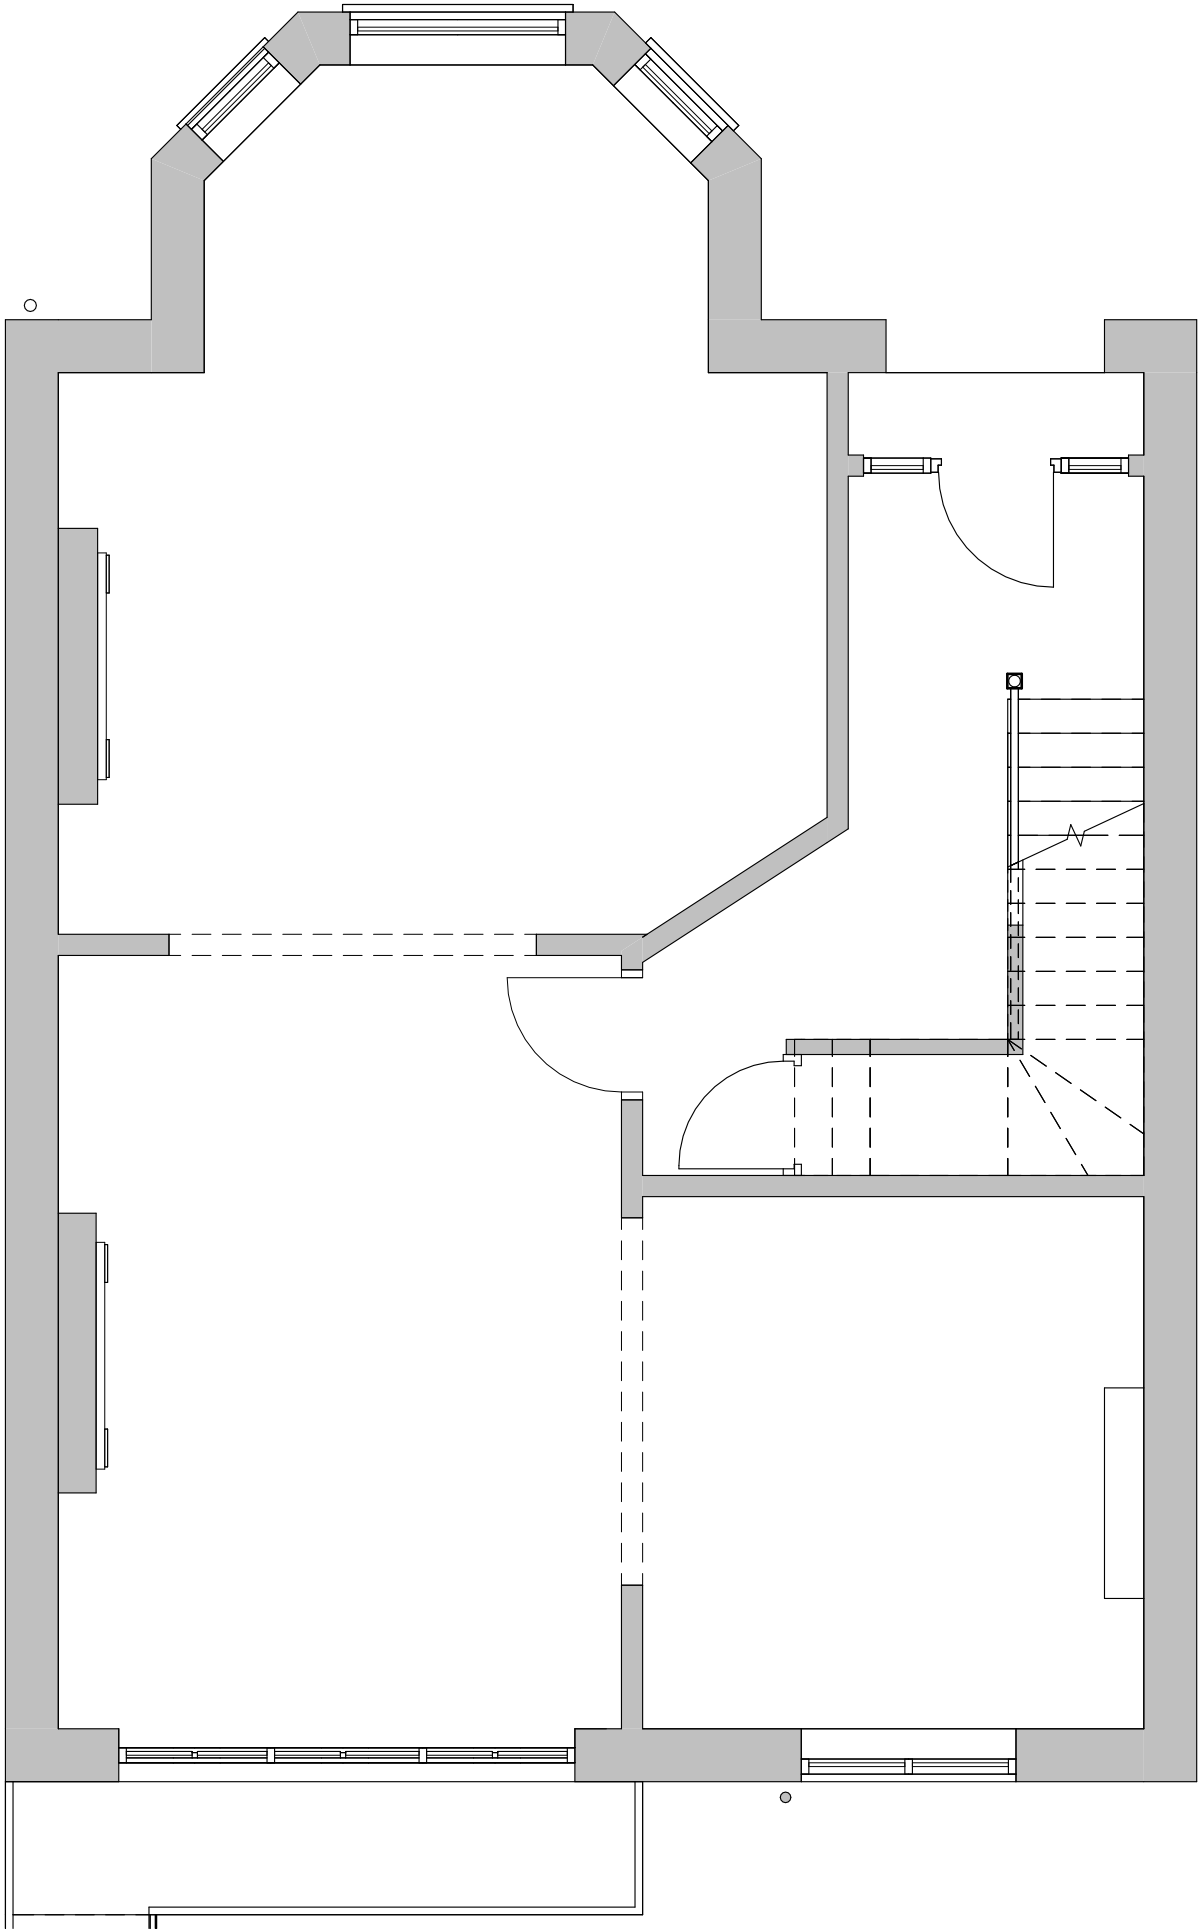


2 GROUND FLOOR PLAN - AS EXISTING
1 : 50

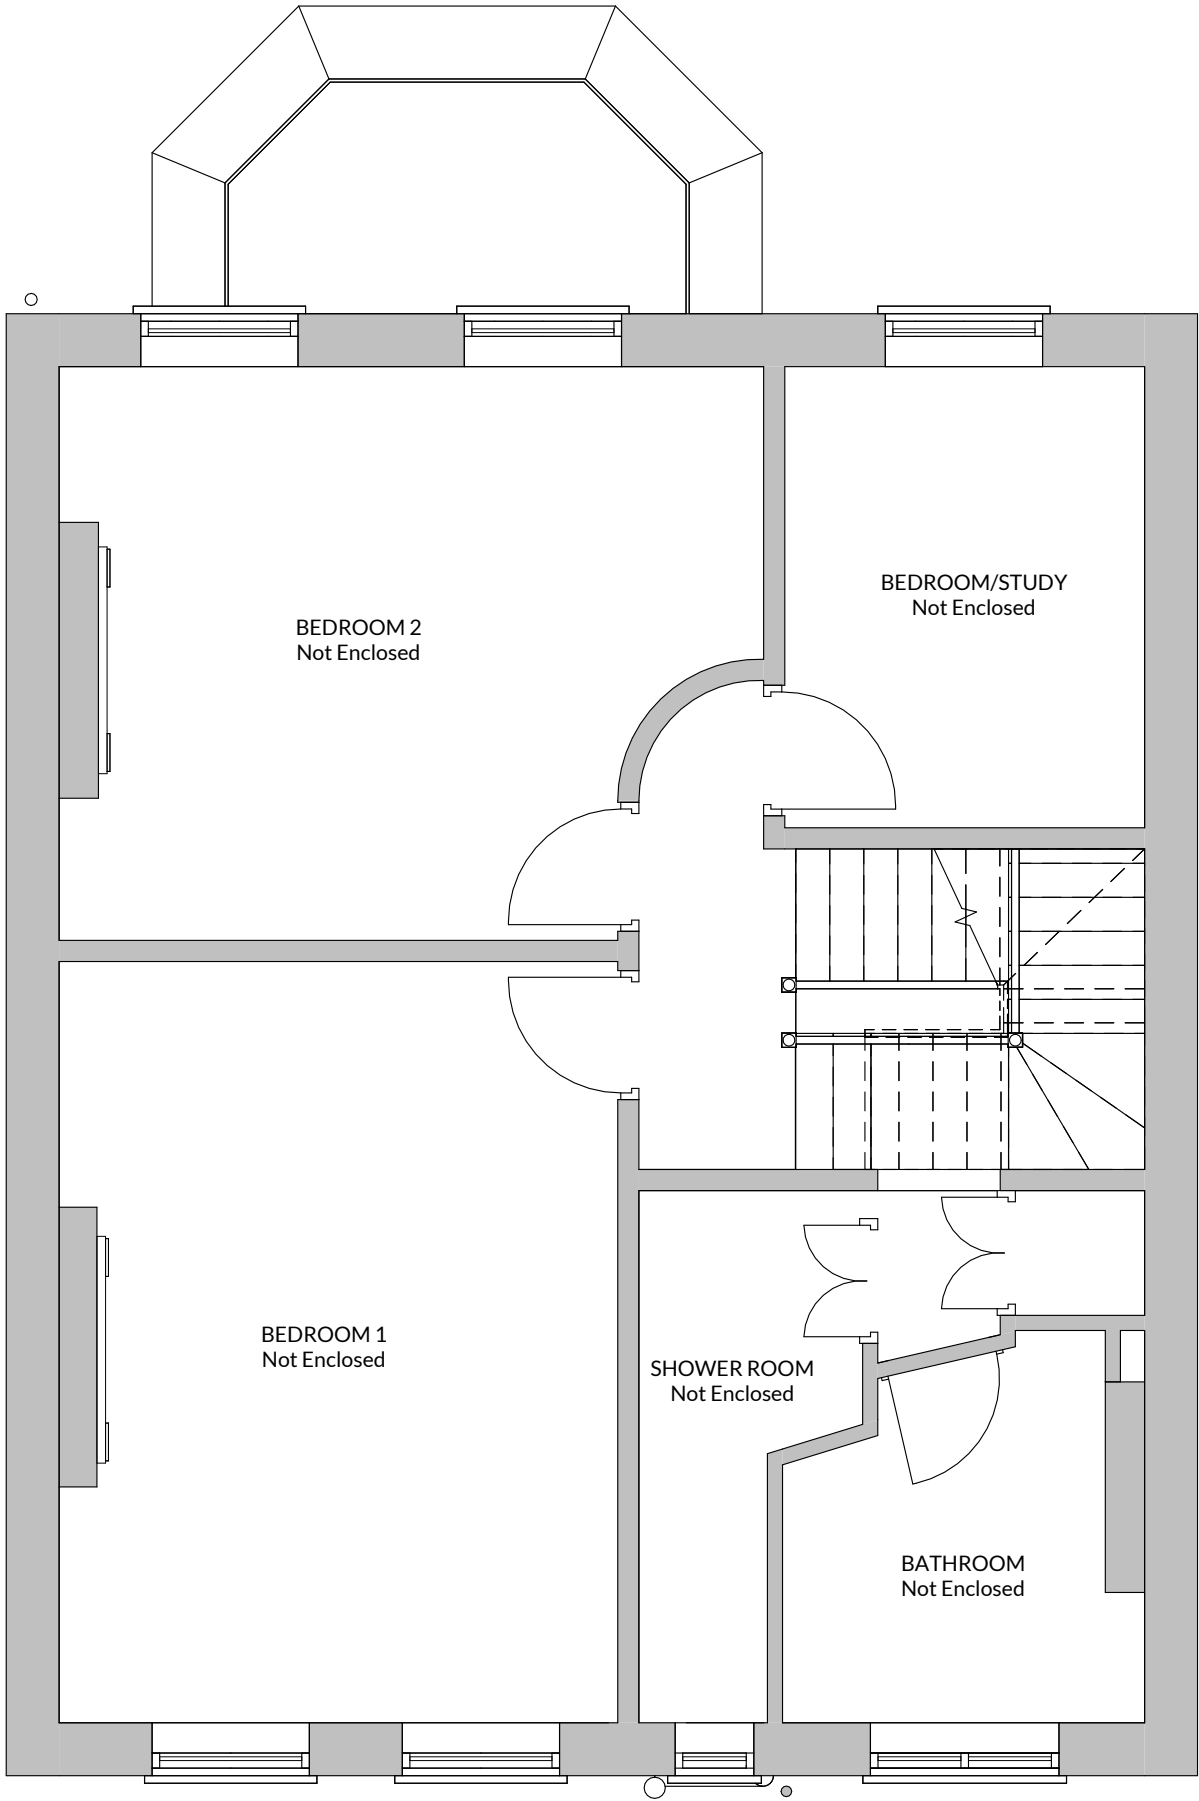

1 FIRST FLOOR PLAN - AS EXISTING
1 : 50

Do not scale from drawings. All dimensions are in millimetres unless otherwise stated. All dimensions to be verified on site before proceeding with the work. Any discrepancies to be notified in writing to Architect immediately

 

Revision History

Rev.	Description	Date	By
C2	CLIENT REVISION	12.12/22	AA
C1	PLANNING ISSUE	09.11.22	BC



HOKO
THE HOMEOWNERS ARCHITECT

Project 156 Stapleton Hall Road, N4 4QJ, UK

Client MARK DEVONSHIRE

Project No. L22017

Drawing No. 000

Title GROUND & FIRST FLOOR PLAN - AS EXISTING

Scale 1 : 50@A3

Revision C2

Status PLANNING

Drawn ARY

Date 24.02.22