



Revision History

Rev.	Description	Date	By
C3	CLIENT REVISION	12.12/22	AA
C2	PLANNING ISSUE	09.11.22	BC
C1	CONCEPT ISSUE	28.02.2022	SJT

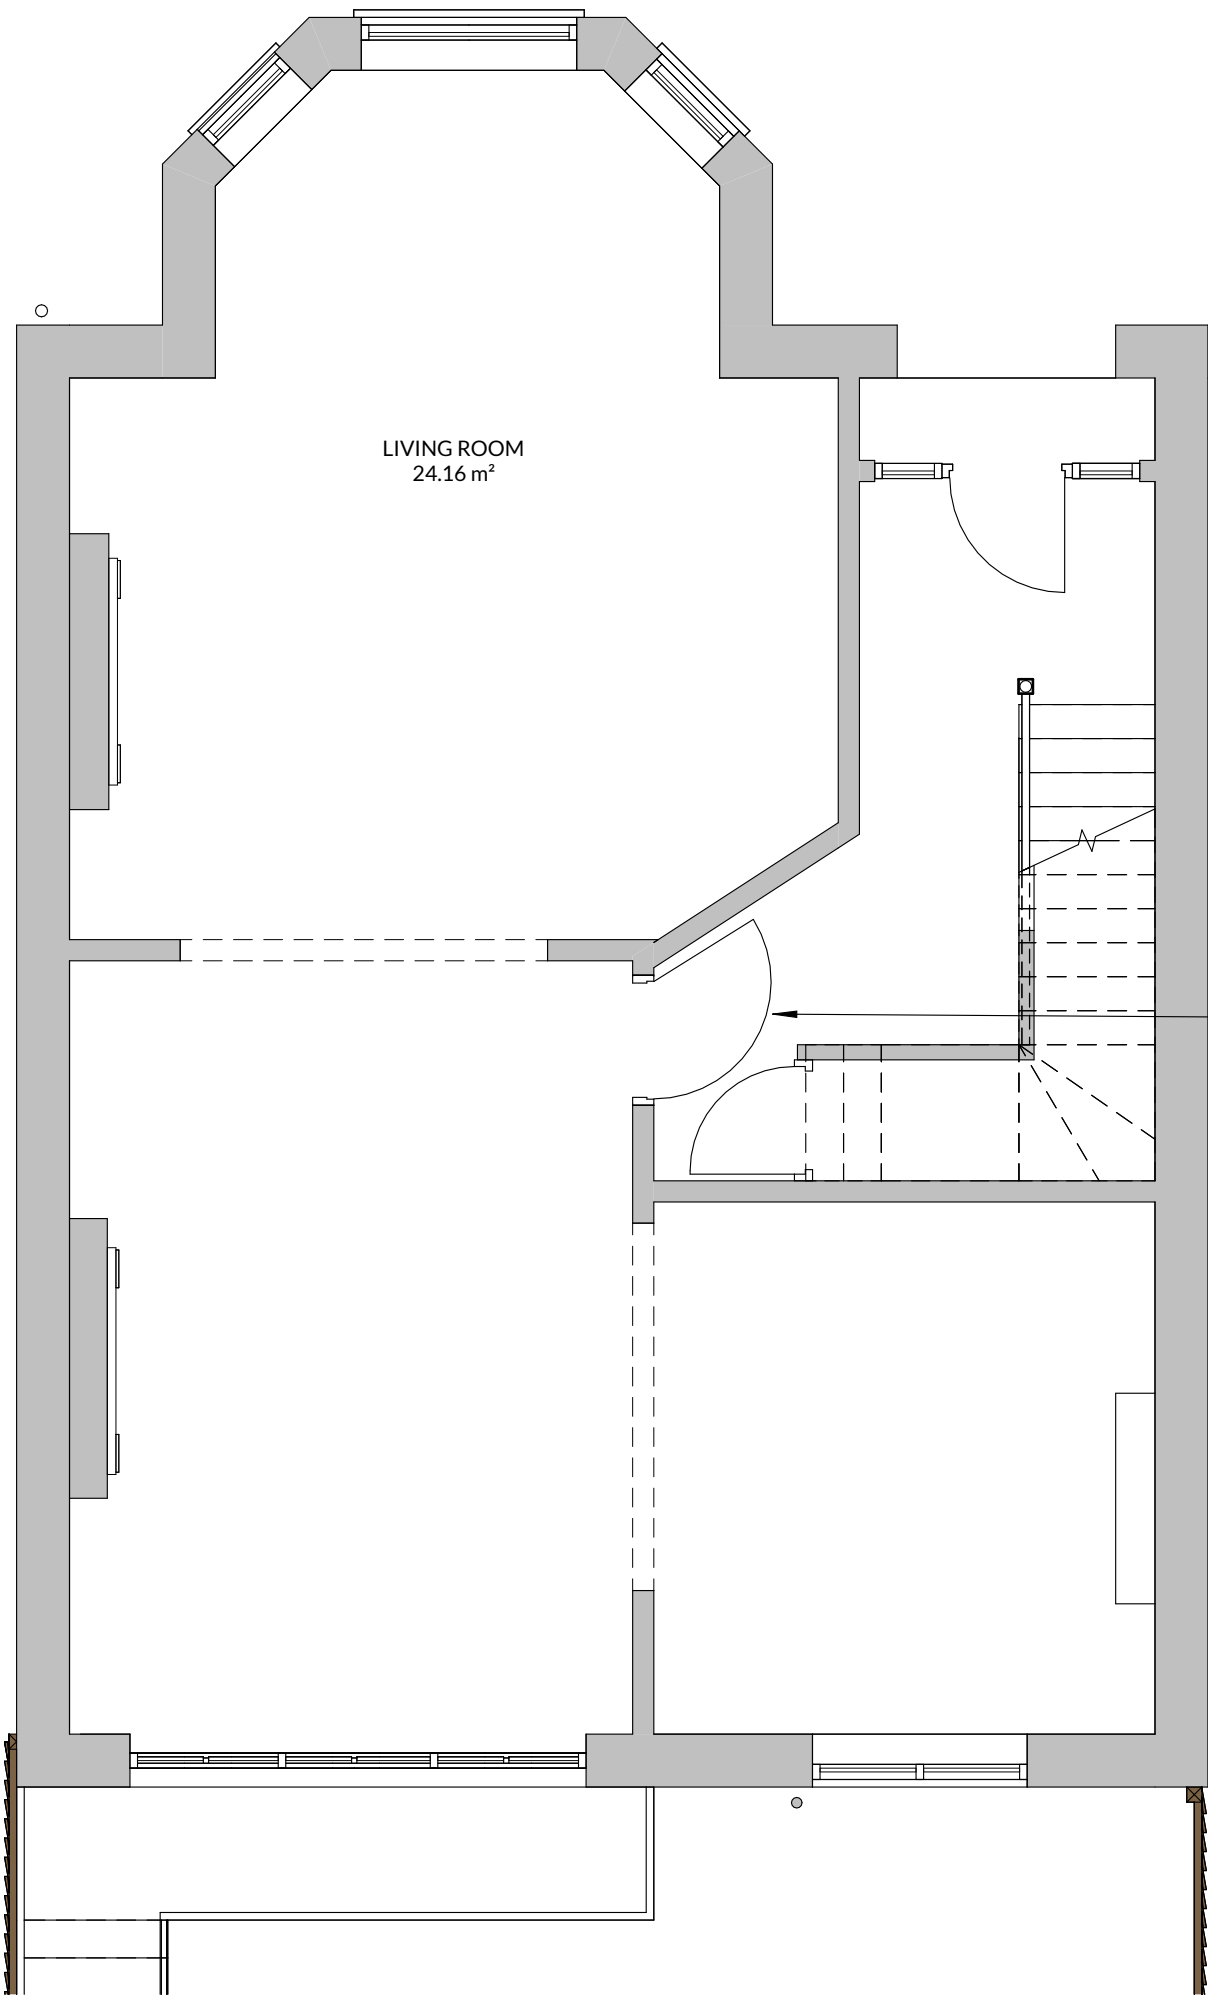

Existing door to be flipped

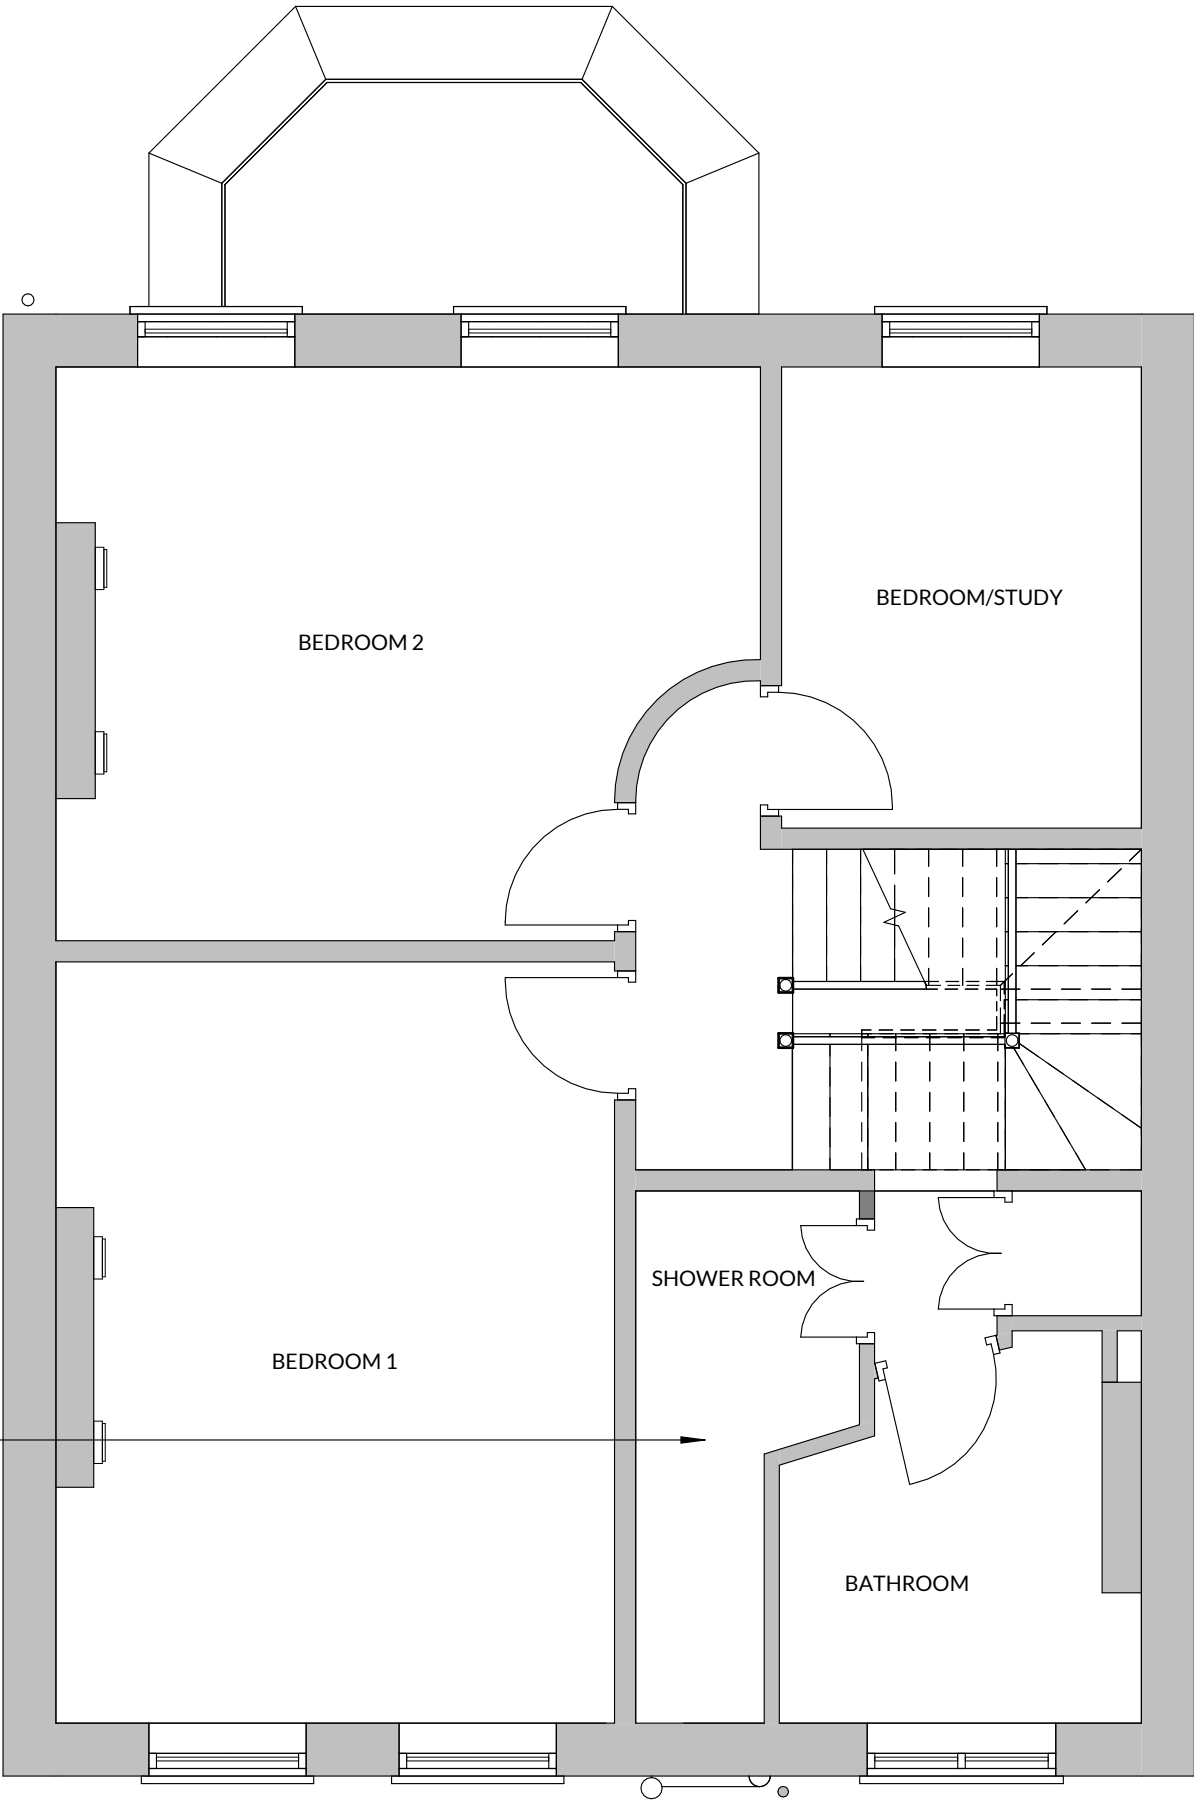

Existing shower room to be reconfigured

2 GROUND FLOOR PLAN

1:50

1 FIRST FLOOR PLAN

1:50



HOKO
THE HOMEOWNERS ARCHITECT

Project 156 Stapleton Hall Road, N4 4QJ, UK

Client MARK DEVONSHIRE

Project No. L22017

Drawing No. 200

Title GROUND & FIRST FLOOR PLAN

Scale 1:50@A2

Revision C3

Status PLANNING

Drawn SJT

Date 09.03.2022