

Revision History

Rev.	Description	Date	By
C2	CLIENT REVISION	12.12/22	AA
C1	PLANNING ISSUE	09.11.22	BC

Proposed conservation
style rooflights at
550x980mm




1 FRONT ELEVATION - AS PROPOSED
1 : 100



2 REAR ELEVATION - AS PROPOSED
1 : 100



3 RIGHT ELEVATION - AS PROPOSED
1 : 100

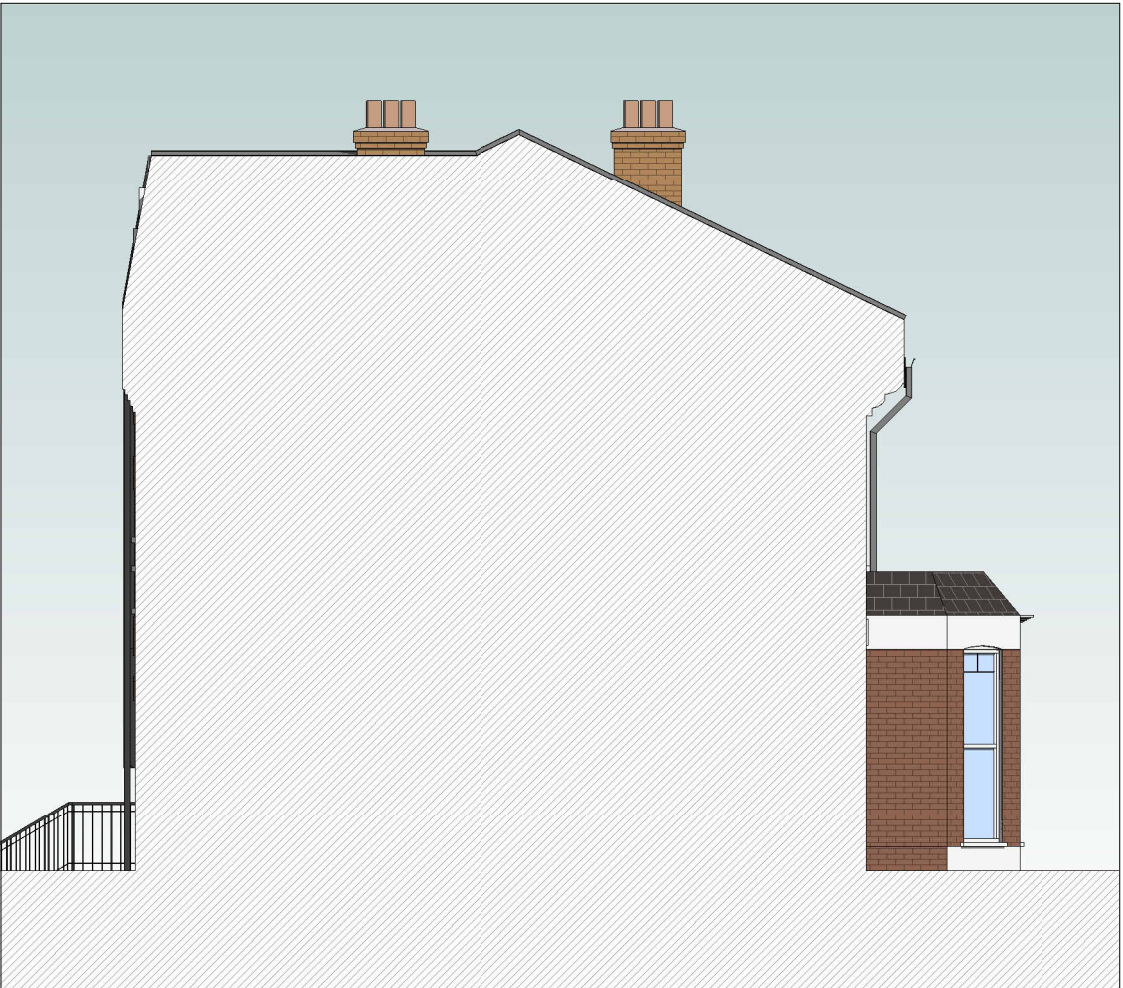

4 LEFT ELEVATION - AS PROPOSED
1 : 100



HOKO
THE HOMEOWNERS ARCHITECT

Project 156 Stapleton Hall Road, N4 4QJ, UK

Client MARK DEVONSHIRE

Project No. L22017

Drawing No. 300

Title ELEVATIONS

Scale 1 : 100@A2

Revision C2

Status PLANNING

Drawn SJT

Date 25.02.2022