



Revision History

Rev.	Description	Date	By
C2	CLIENT REVISION	12.12/22	AA
C1	PLANNING ISSUE	09.11.22	BC

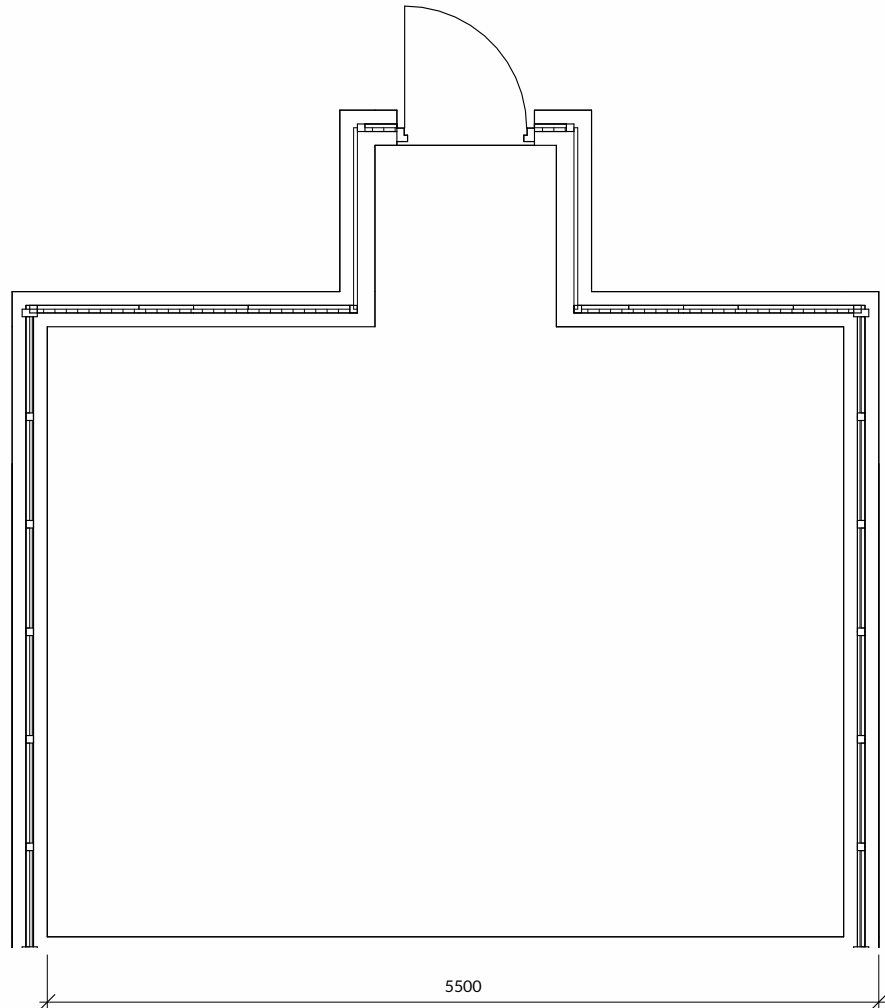

A GREENHOUSE FLOOR PLAN - AS PROPOSED
1:50

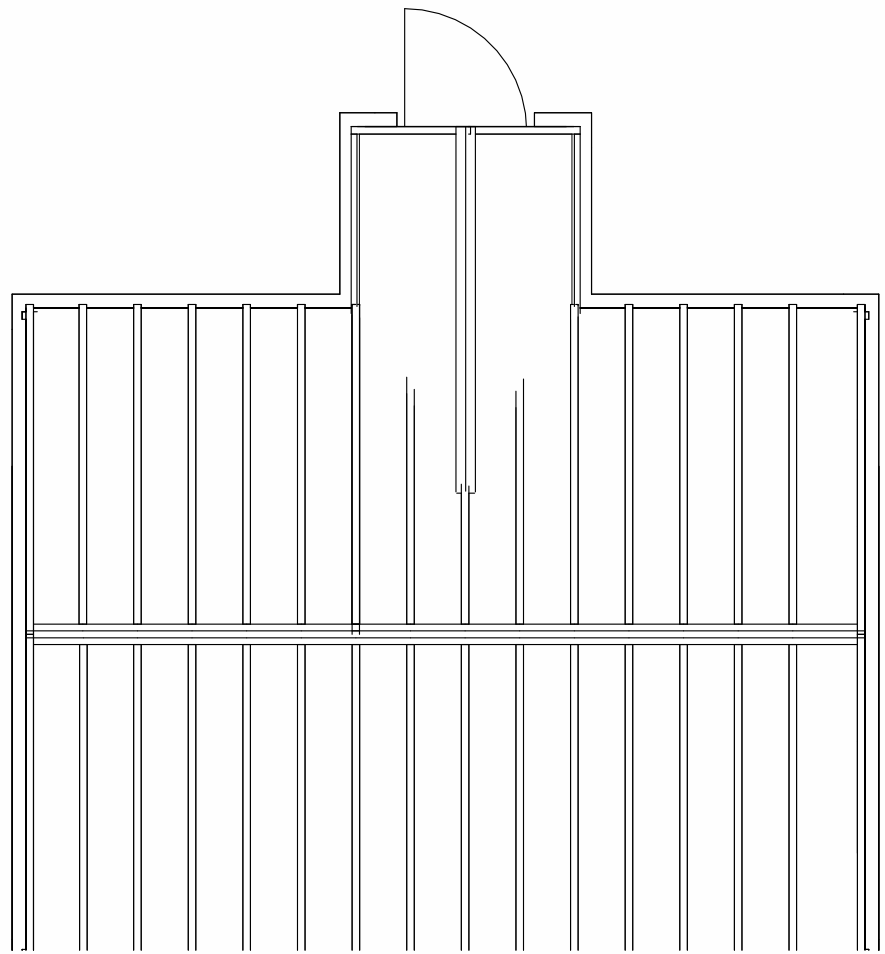


B GREENHOUSE ROOF PLAN - AS PROPOSED
1:50




EXAMPLE: WOODPECKER - TIMBER CLADDING HERITAGE GREENHOUSE


NOTE: Design shown indicative - design to be chosen and approved by client via manufacturer.
Sizes shown indicative, to use manufacturers design and spec.

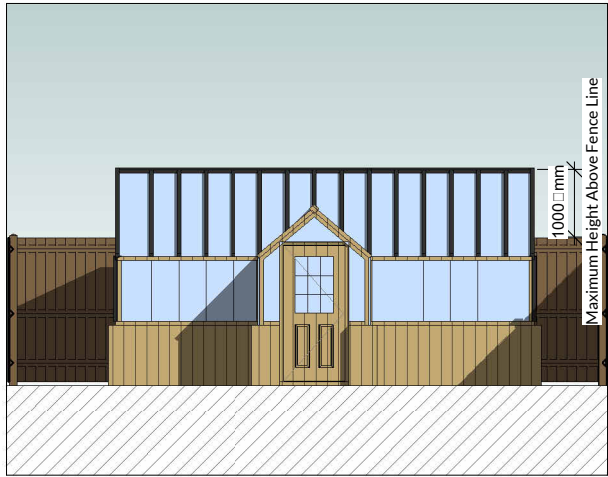


1 GREENHOUSE - FRONT ELEVATION
1:100

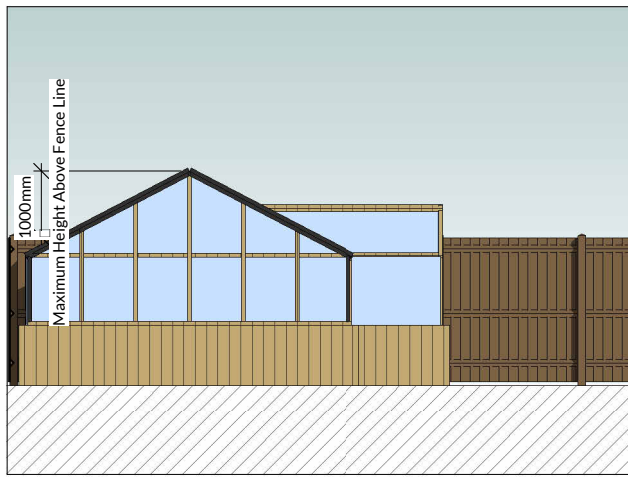

2 GREENHOUSE - SIDE ELEVATION 1
1:100

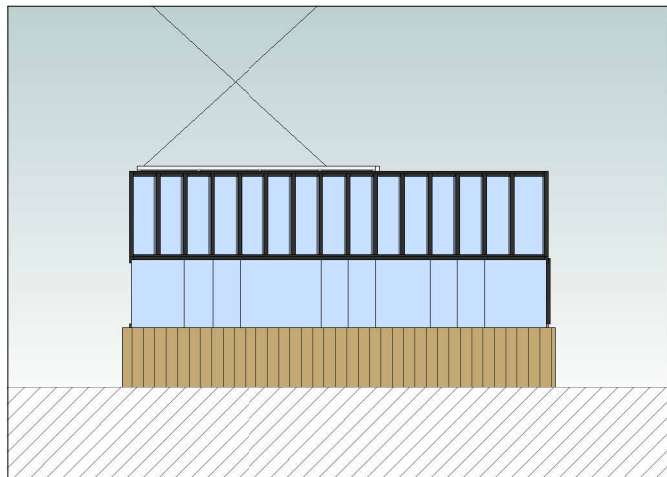

3 GREENHOUSE - BACK ELEVATION
1:100

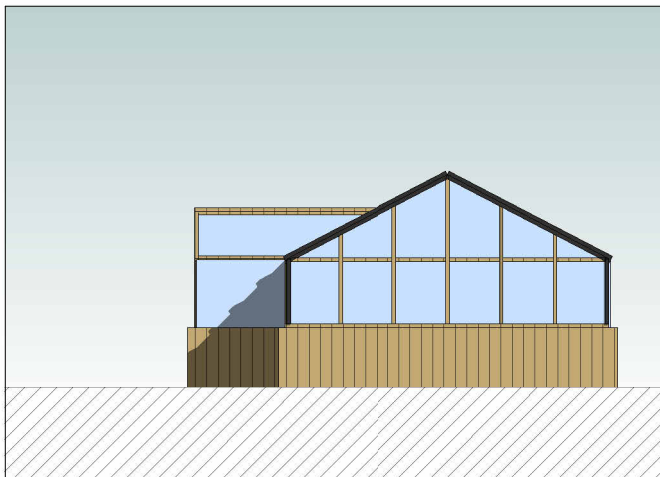

4 GREENHOUSE - SIDE ELEVATION 2
1:100



HOKO
THE HOMEOWNERS ARCHITECT

Project 156 Stapleton Hall Road, N4 4QJ, UK

Client MARK DEVONSHIRE

Project No. L22017

Drawing No. 202

Title GREENHOUSE DESIGN INTENT

Scale As indicated@A2

Revision C2

Status PLANNING

Drawn BC

Date 09/11/22