



Downtakings subject to structural survey and inspection by engineer

NOTE: All demolitions to be undertaken in line with standards outlined in BS 6817: 2011

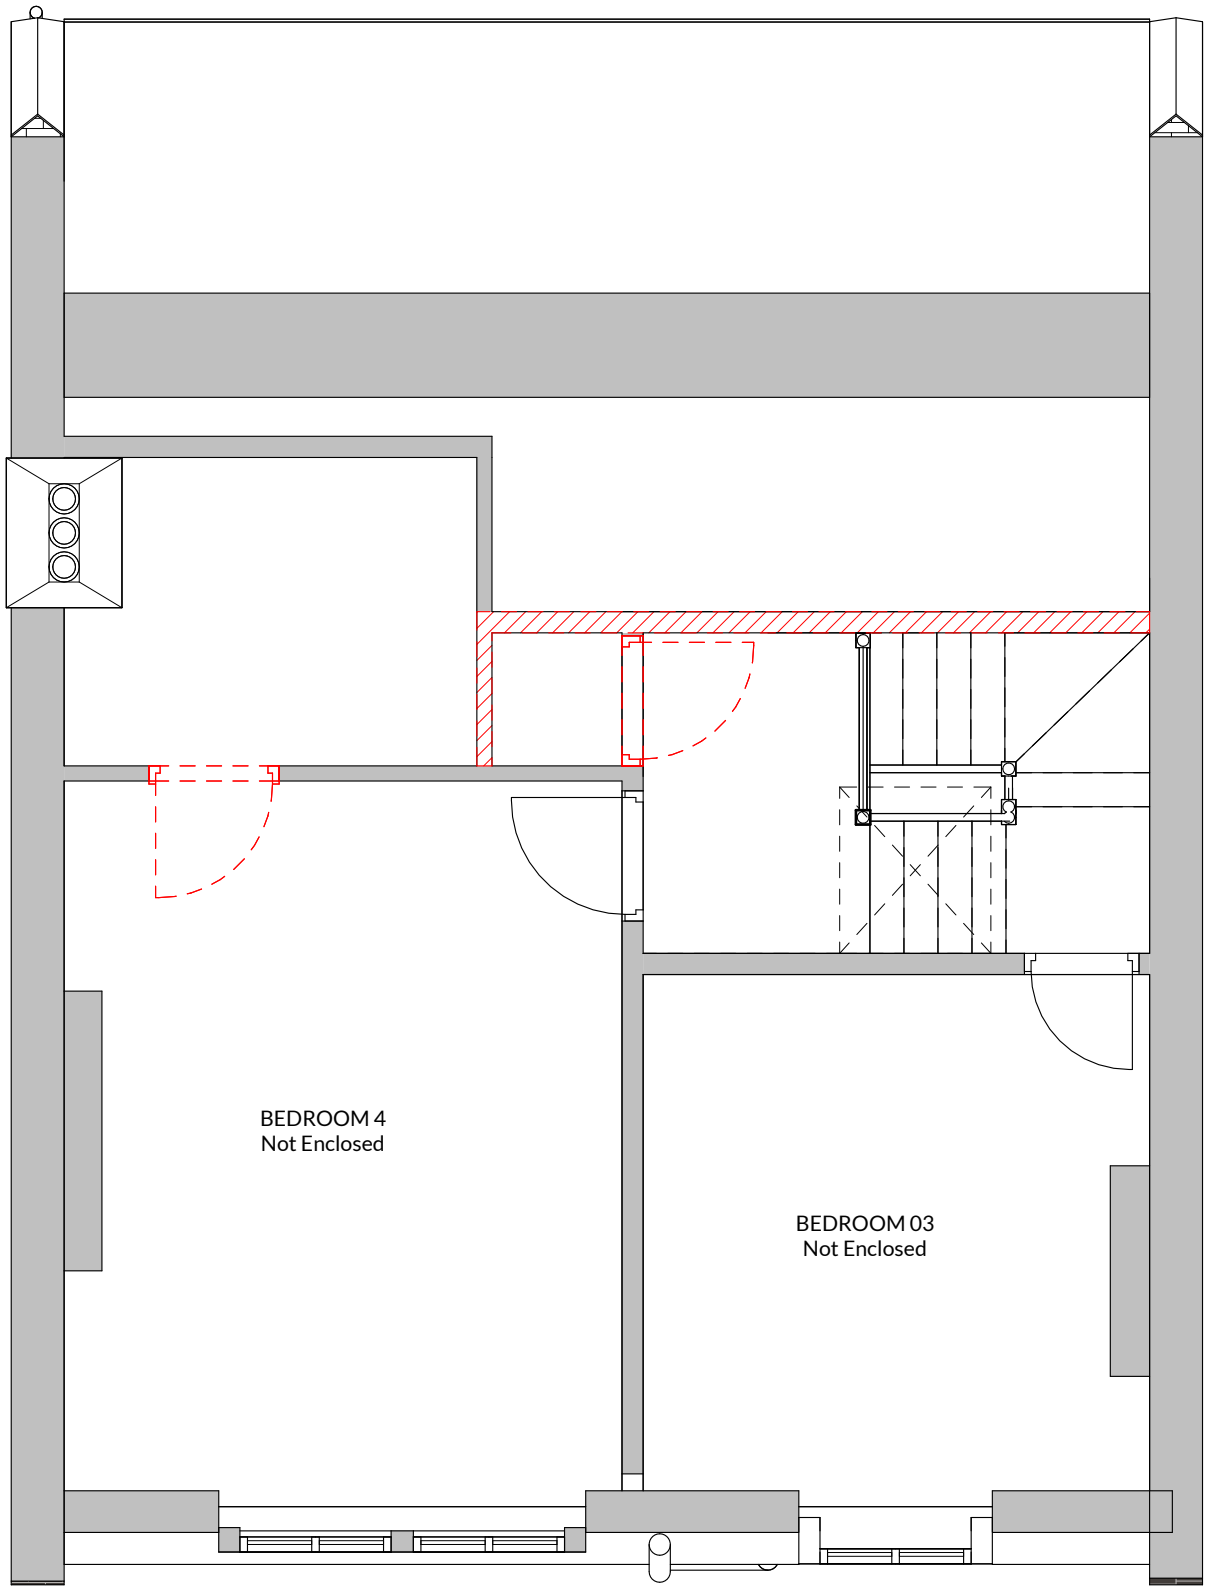


1 LOFT PLAN - AS EXISTING  
1:50

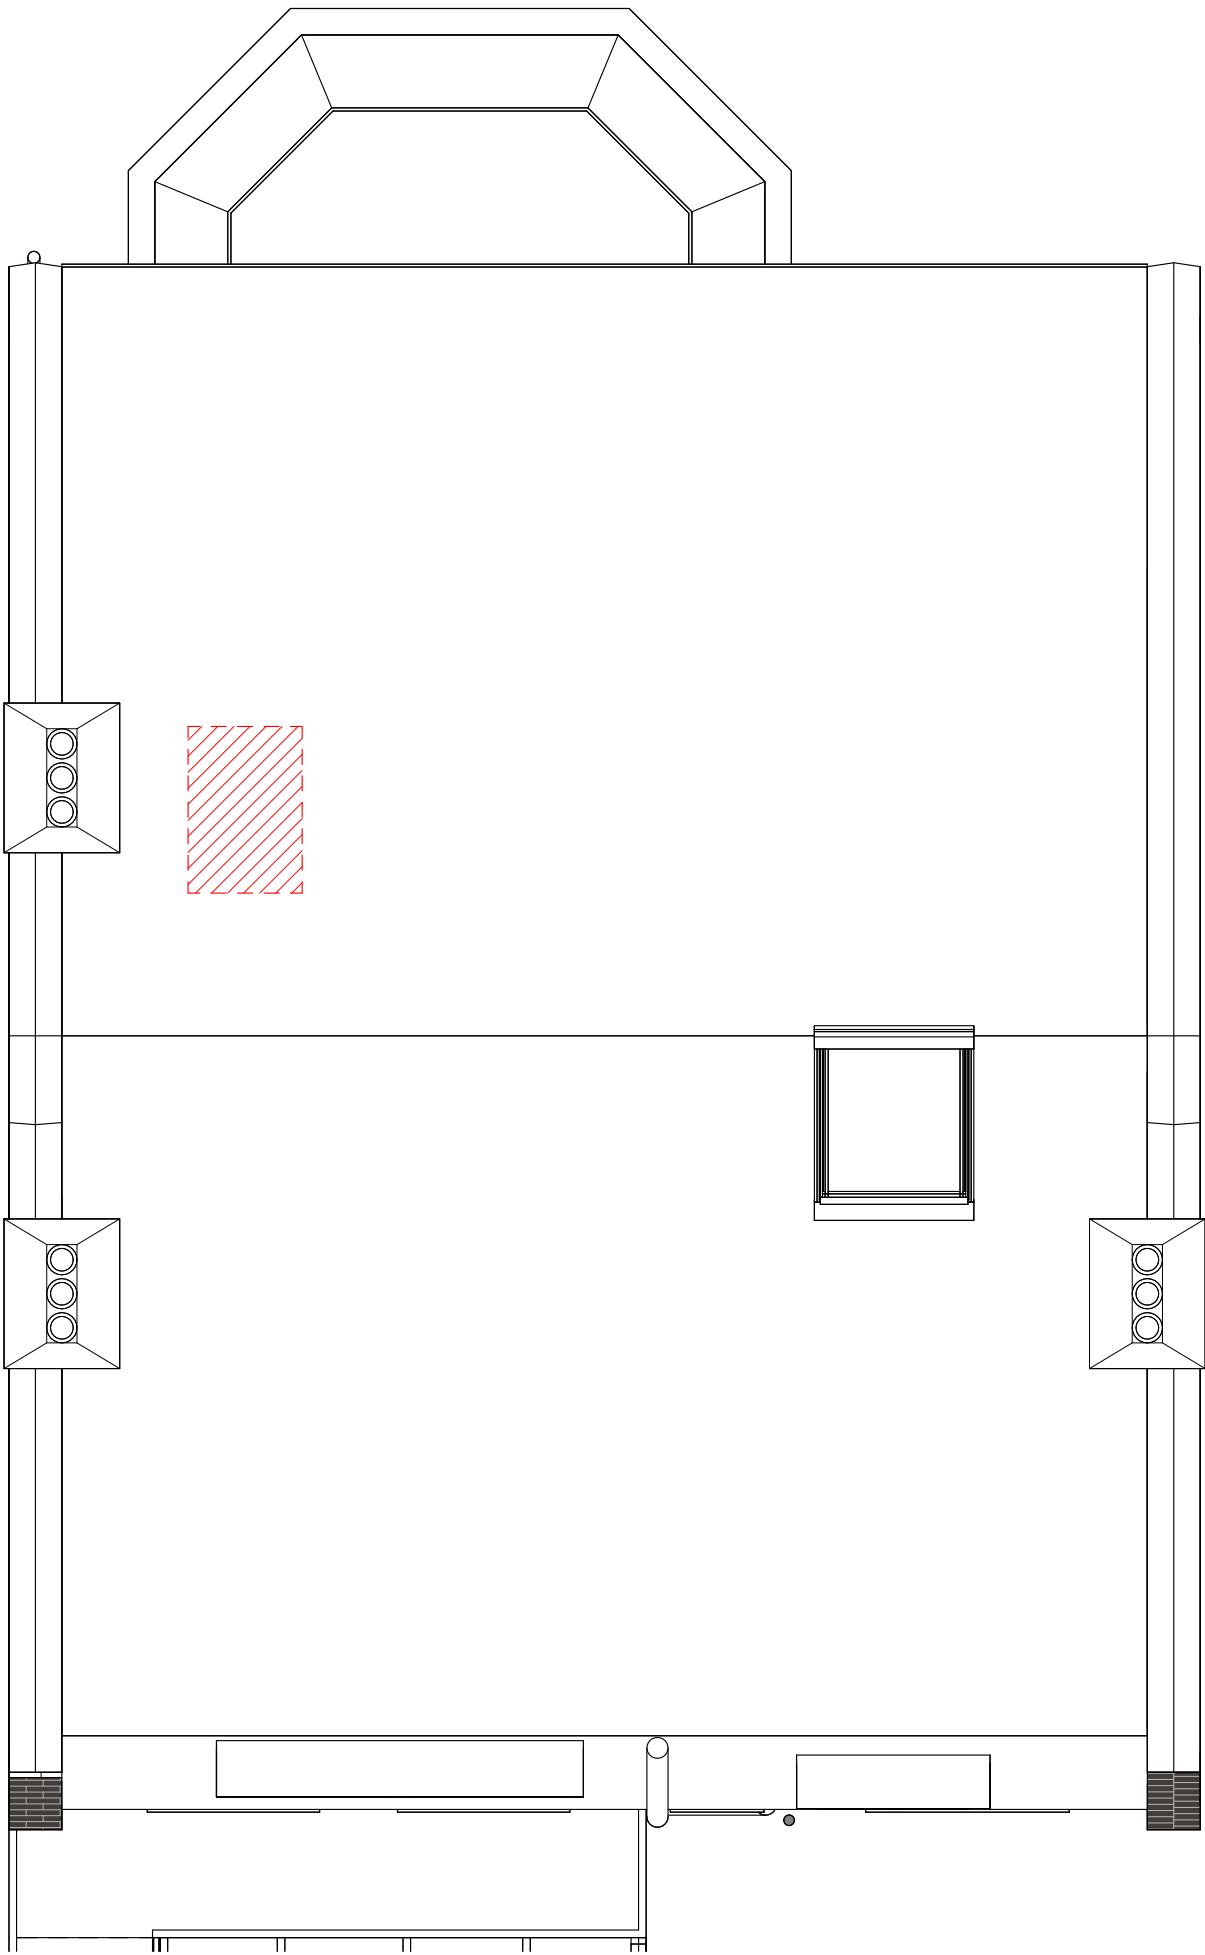

2 ROOF PLAN - AS EXISTING  
1:50

Do not scale from drawings. All dimensions are in millimetres unless otherwise stated. All dimensions to be verified on site before proceeding with the work. Any discrepancies to be notified in writing to Architect immediately

 

Revision History

| Rev. | Description     | Date     | By |
|------|-----------------|----------|----|
| C2   | CLIENT REVISION | 12.12/22 | AA |
| C1   | PLANNING ISSUE  | 09.11.22 | BC |



HOKO  
THE HOMEOWNERS ARCHITECT

Project 156 Stapleton Hall Road, N4 4QJ, UK

Client MARK DEVONSHIRE

Project No. L22017

Drawing No. 001

Title LOFT AND ROOF PLAN - AS EXISTING

Scale 1:50@A2

Revision C2

Status PLANNING

Drawn BC

Date 03/11/22