


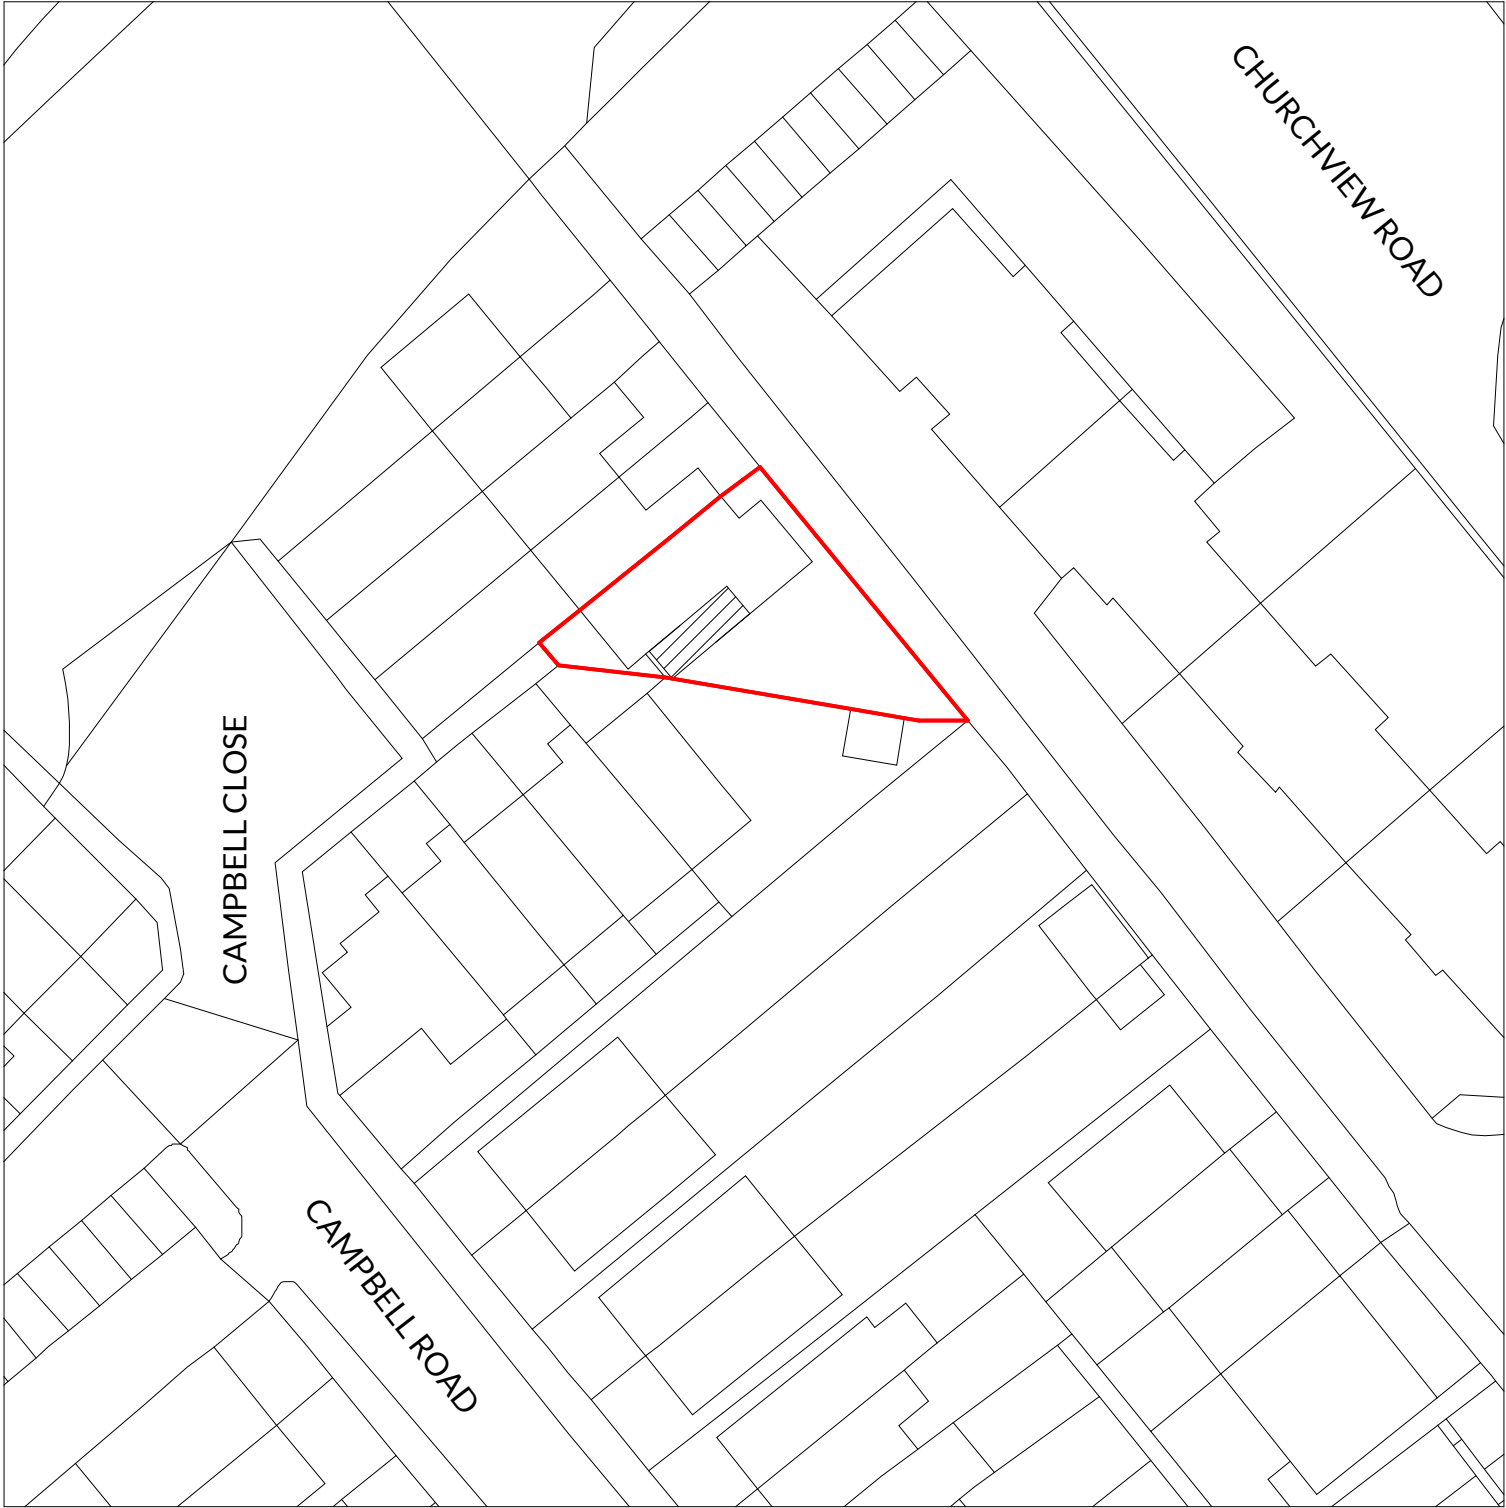


 

1 SITE PLAN - AS PROPOSED  
1:500

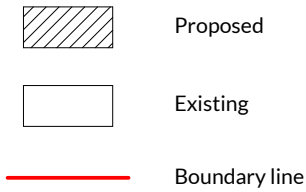

Do not scale from drawings. All dimensions are in millimetres unless otherwise stated. All dimensions to be verified on site before proceeding with the work. Any discrepancies to be notified in writing to Architect immediately

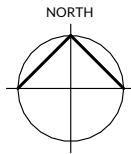

Revision History



| Rev. | Description    | Date       | By |
|------|----------------|------------|----|
| B    | PLANNING ISSUE | 16/11/22   | BC |
| A    | CONCEPT ISSUE  | 30/03/2022 | RM |



**HOKO**  
THE HOMEOWNERS ARCHITECT

Project 16 Campbell Close Twickenham TW2 5BZ

|             |                        |
|-------------|------------------------|
| Client      | ELOISE CUMMINS         |
| Project No. | L22030                 |
| Drawing No. | 100                    |
| Title       | SITE AND LOCATION PLAN |
| Scale       | As indicated@A3        |
| Revision    | B                      |
| Status      | PLANNING               |
| Drawn       | RM                     |
| Date        | 30/03/22               |

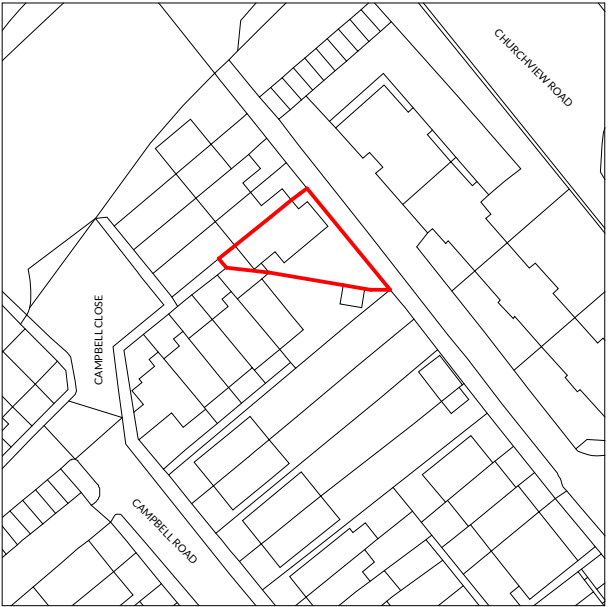 

2 LOCATION PLAN - AS EXISTING  
1:1250