





Existing Front elevation
Scale 1:100




Existing Rear elevation
Scale 1:100

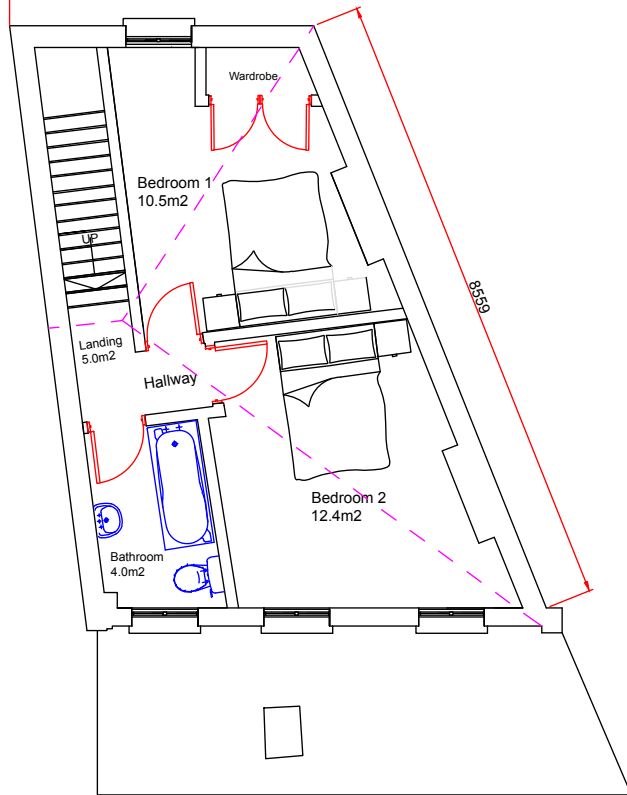

Existing First Floor Plan
Scale 1:100

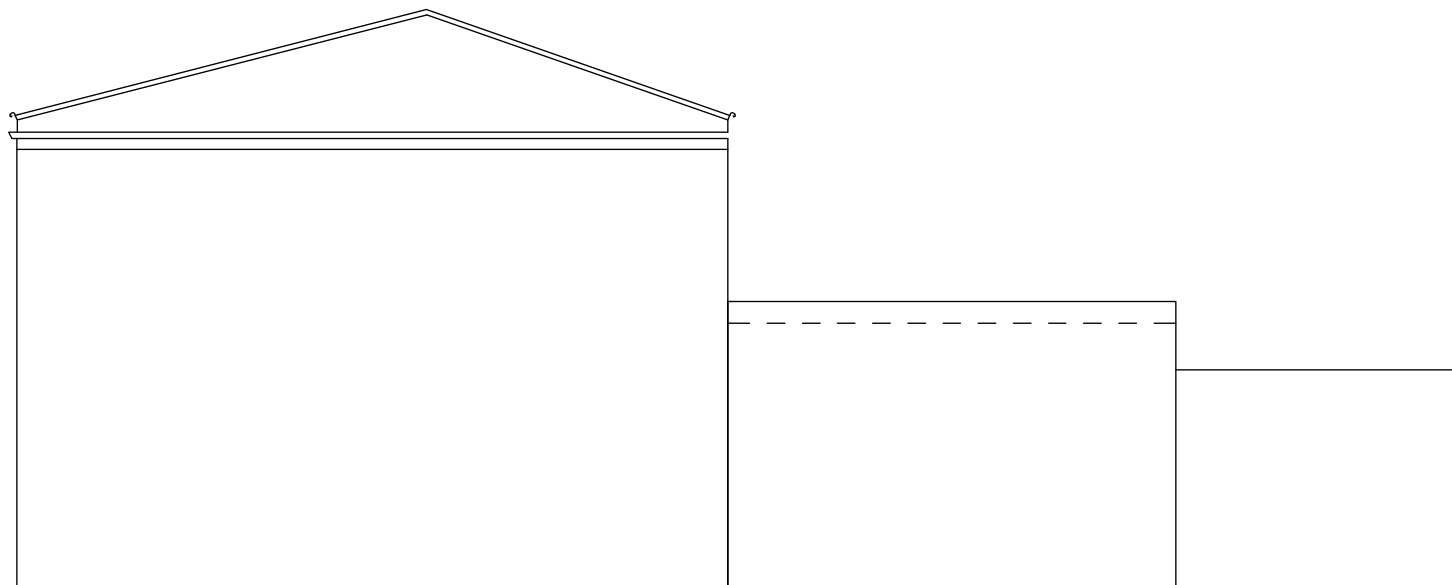

Existing Side Elevation
Scale 1:100

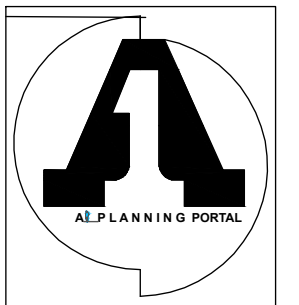

architectural technicians

Crouch End Office
1 Roden Court, 115 Hornsey Lane N65EF
t: 07927051495

PLANNING PERMISSION

PROJECT

1:100
@ A3

SCALE BAR
M 1:100

DRAWING

SCALE	DATE	AUTHOR	CHK'D
1:100 @ A3	07-JAN-2021	abc	de
JOB NO.	DRAWING NO.	REV	
CD0000-00	DRAWING_NO 1	REV	
CLIENT REF			
EXISTING DRAWINGS			