


EXISTING GROUND FLOOR PLAN
SCALE 1:50

Permission granted
for rear external spiral
staircase
(HGY/2022/2543)

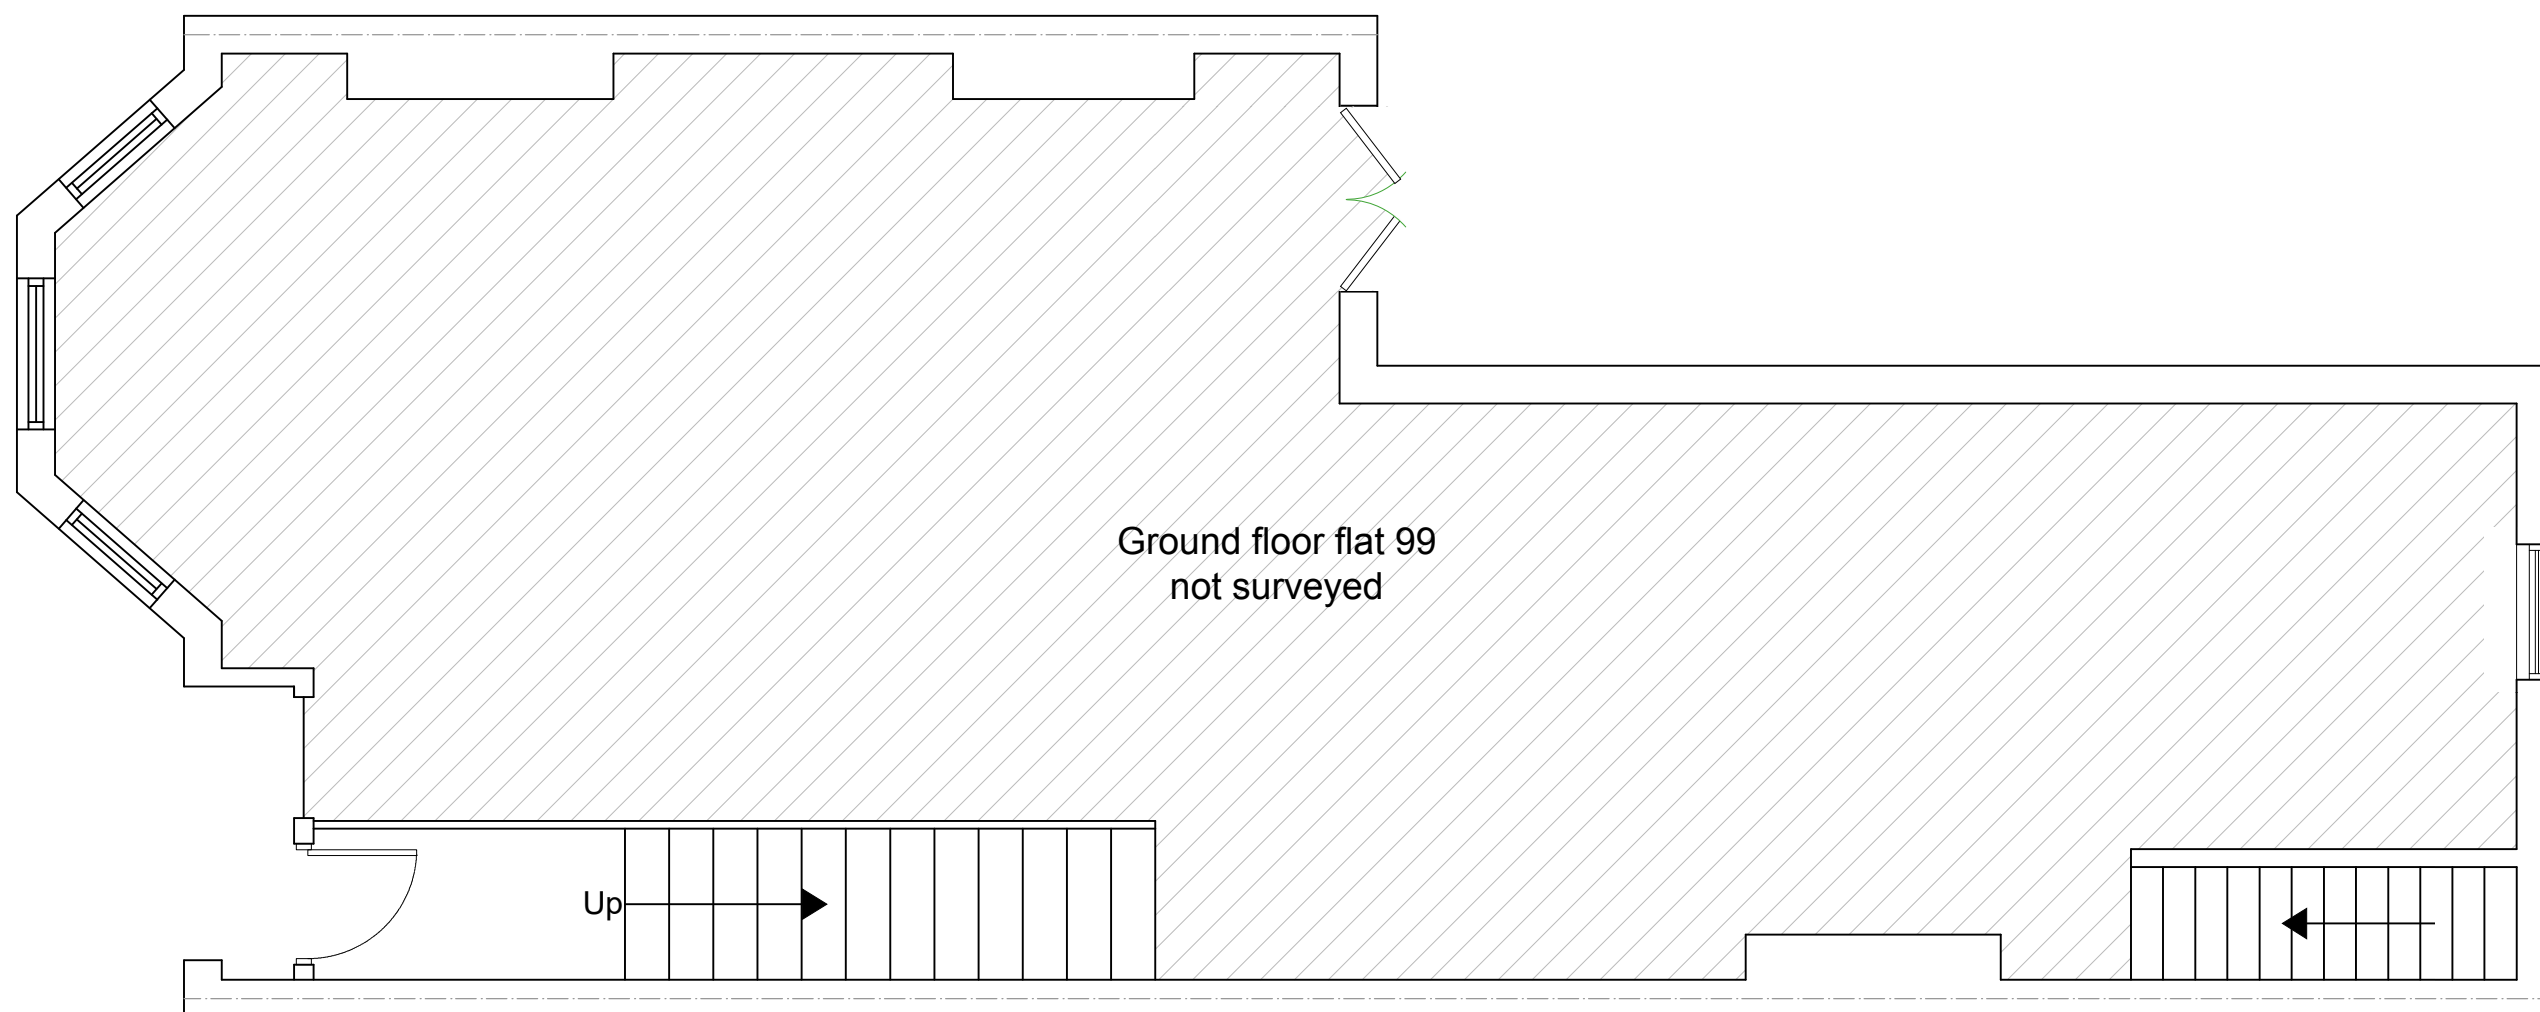

www.FastPlansUK.co.uk

Project:
Replacement of window, relocation and
enlargement of window opening


Address:
101 ALBERT RD, N22 7AG

Scale: 1:50 @ A3 Dwg. no: A01 REV-1

Drawn by: O.B.S Date Drawn: 12-JAN-2023


For Drawings Tel: 020 3542 1777

E-mail: plans@FastPlansUK.co.uk

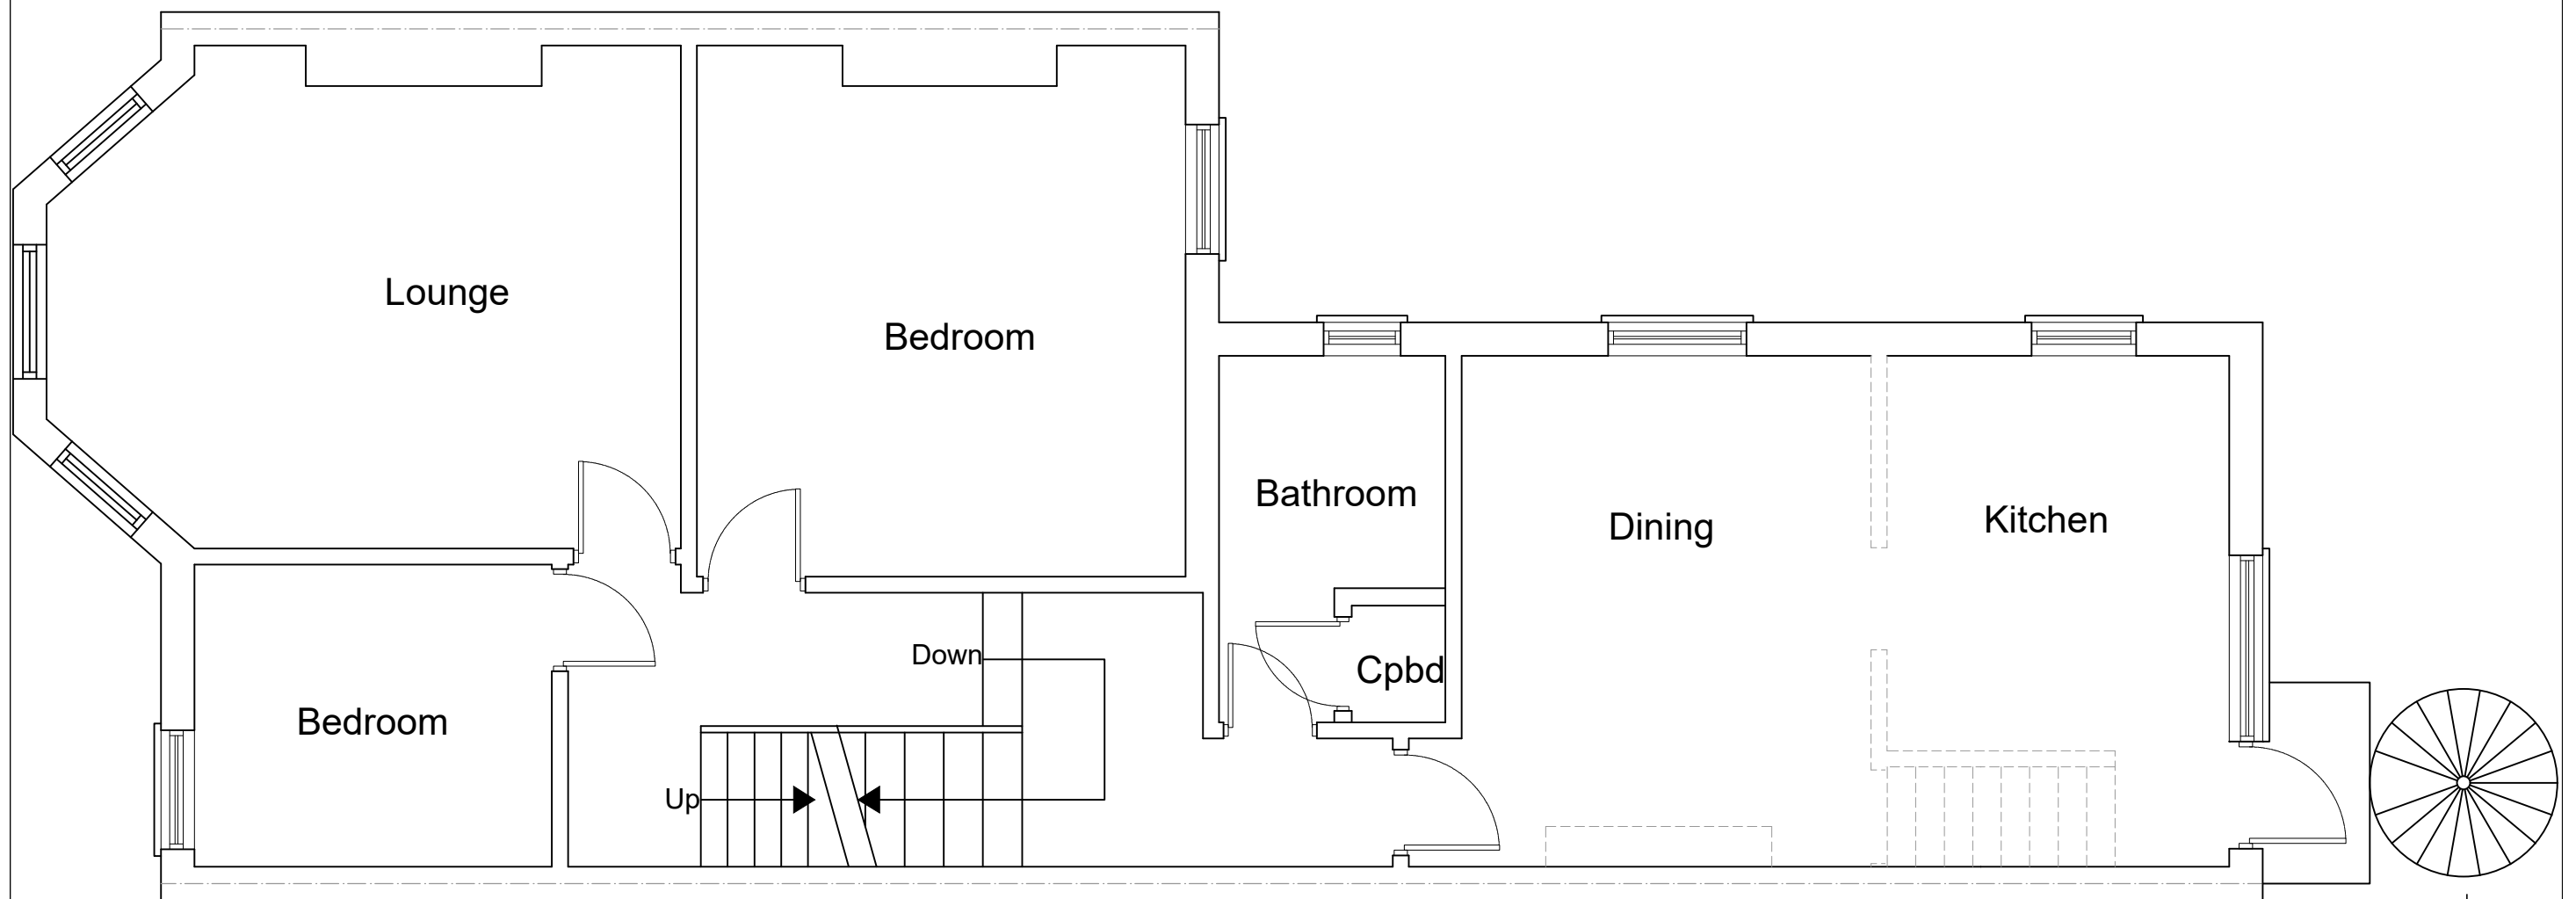

EXISTING FIRST FLOOR PLAN
SCALE 1:50

Permission granted
for rear external spiral
staircase
(HGY/2022/2543)

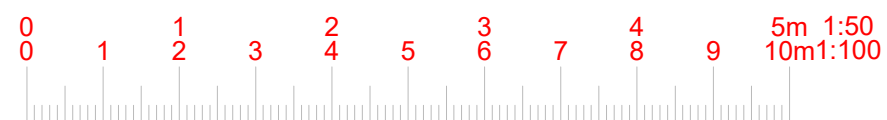

www.FastPlansUK.co.uk

Project:
Replacement of window, relocation and
enlargement of window opening


Address:
101 ALBERT RD, N22 7AG

Scale: 1:50 @ A3 Dwg. no: A02 REV-1

Drawn by: O.B.S Date Drawn: 12-JAN-2023

For Drawings Tel: 020 3542 1777

E-mail: plans@FastPlansUK.co.uk

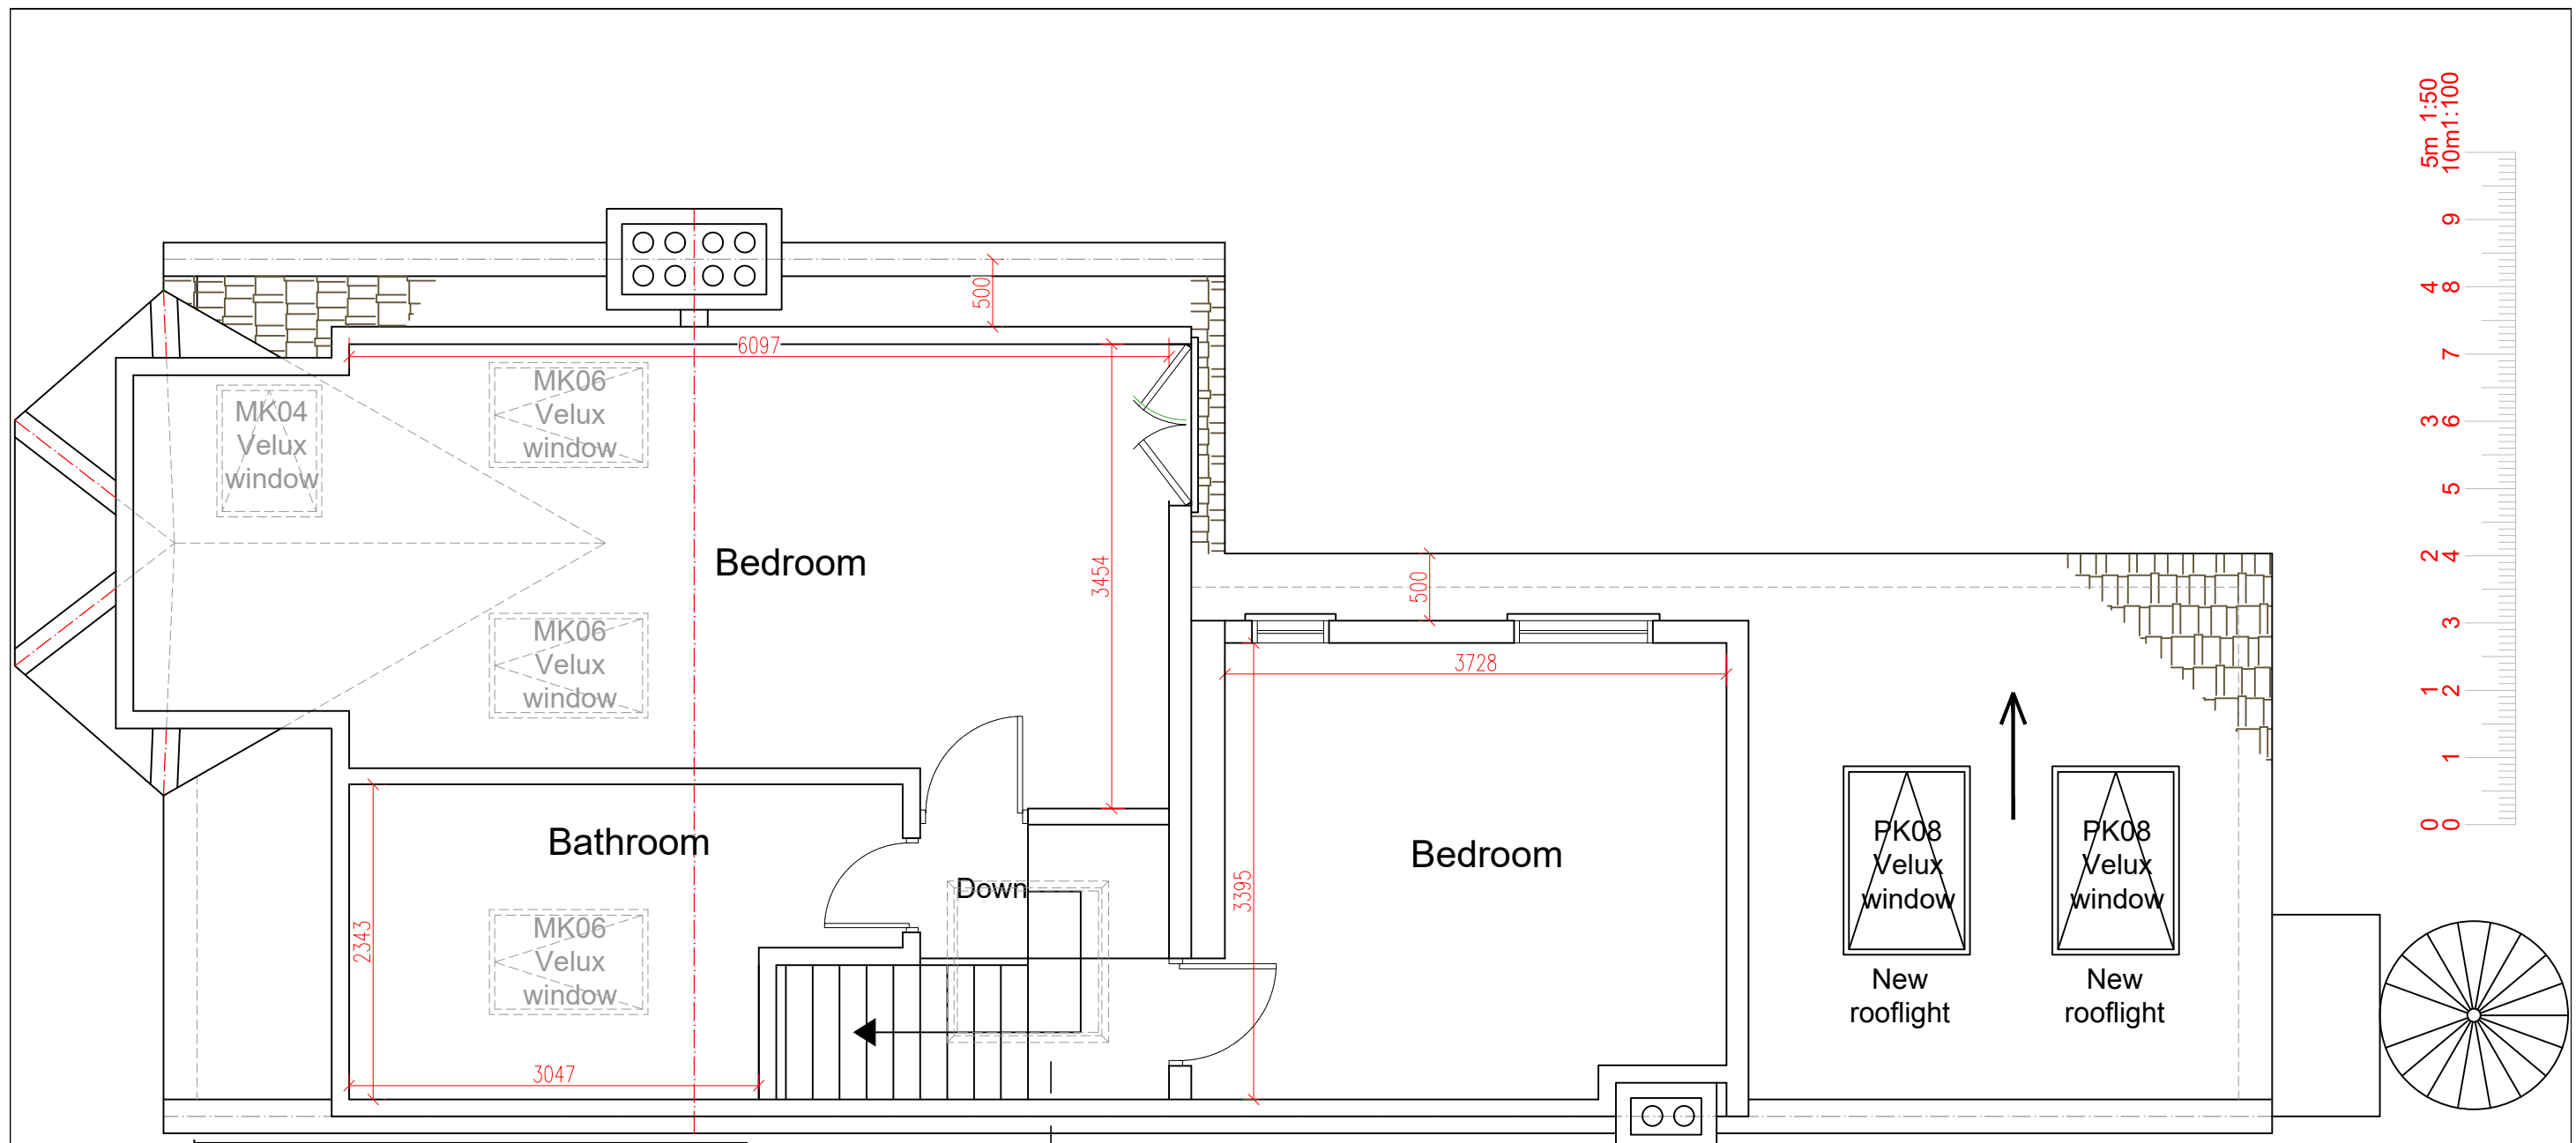

EXISTING LOFT PLAN
SCALE 1:50

Permission granted
for L-shaped dormer
loft conversion
(HGY/2022/2543)

Permission granted
for rear external spiral
staircase
(HGY/2022/2543)



www.FastPlansUK.co.uk

Project:

Replacement of window, relocation and enlargement of window opening


Address:

101 ALBERT RD,N22 7AG

Scale:	1:50 @ A3	Dwg. no:	A03 REV-1
Drawn by:	O.B.S	Date Drawn:	12-JAN-2023

For Drawings Tel: 020 3542 1777

E-mail: plans@FastPlansUK.co.uk

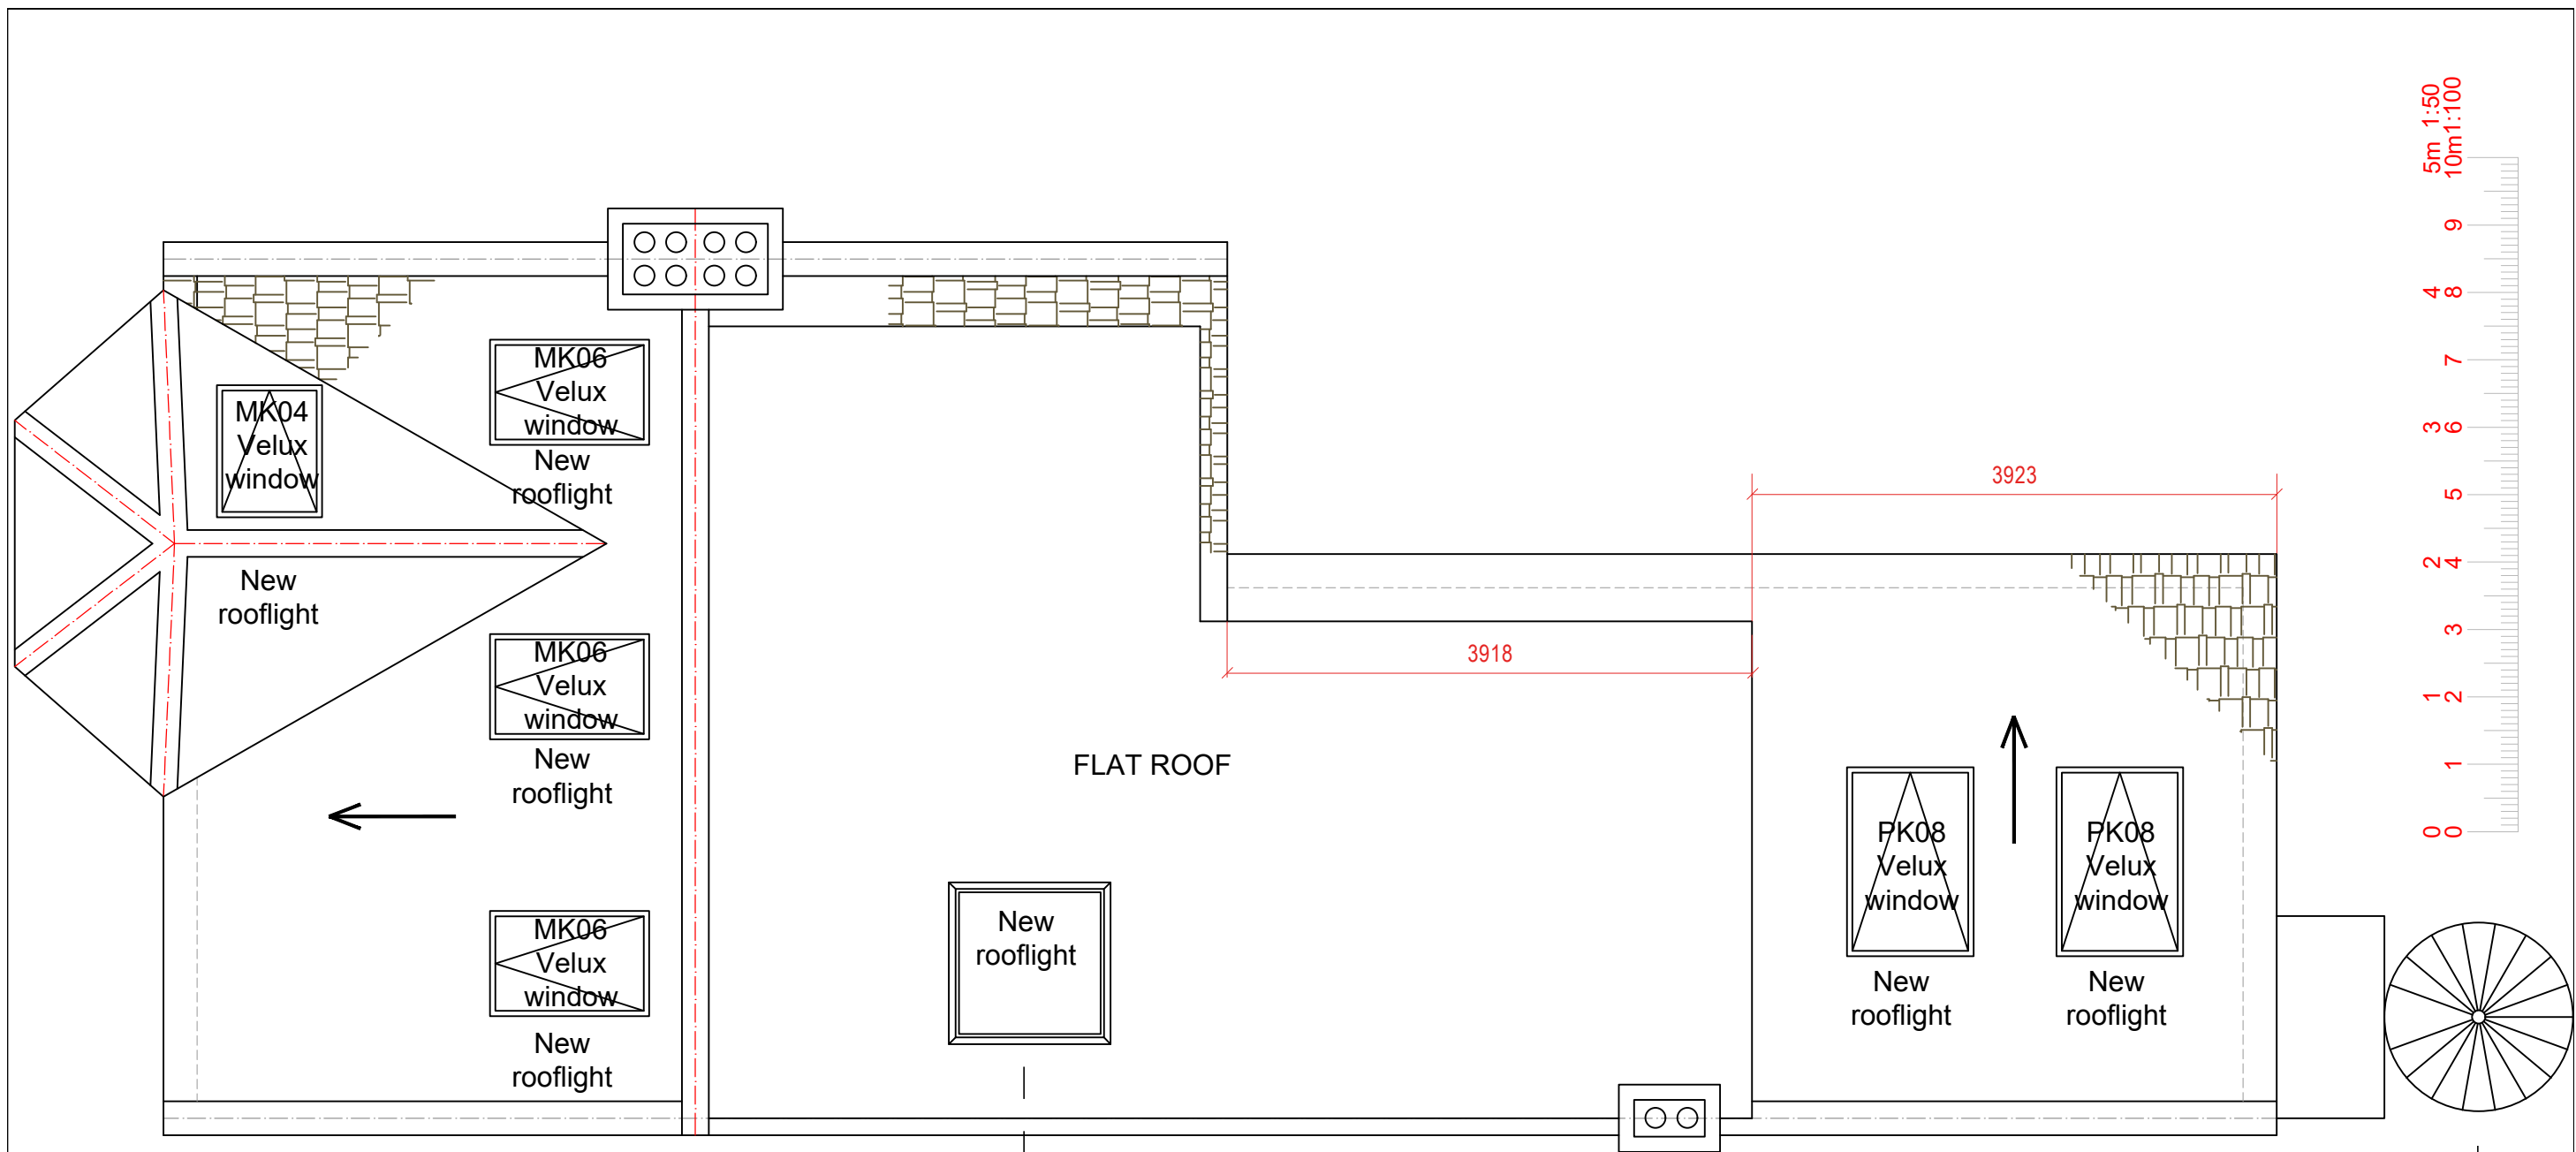

EXISTING ROOF PLAN
SCALE 1:50

Permission granted
for L-shaped dormer
loft conversion
(HGY/2022/2543)

Permission granted
for rear external spiral
staircase
(HGY/2022/2543)



www.FastPlansUK.co.uk

Project:

Replacement of window, relocation and enlargement of window opening

Address:

101 ALBERT RD,N22 7AG

Scale:	1:50 @ A3	Dwg. no:	A04 REV-1
Drawn by:	O.B.S	Date Drawn:	12-JAN-2023

For Drawings Tel: 020 3542 1777

E-mail: plans@FastPlansUK.co.uk



EXISTING FRONT ELEVATION
SCALE 1:100

Permission granted
for rear external spiral
staircase
(HGY/2022/2543)




EXISTING ELEVATION SIDE A
SCALE 1:100

Permission granted
for L-shaped dormer
loft conversion
(HGY/2022/2543)



EXISTING REAR ELEVATION
SCALE 1:100

Permission granted for
L-shaped dormer loft
conversion
(HGY/2022/2543)

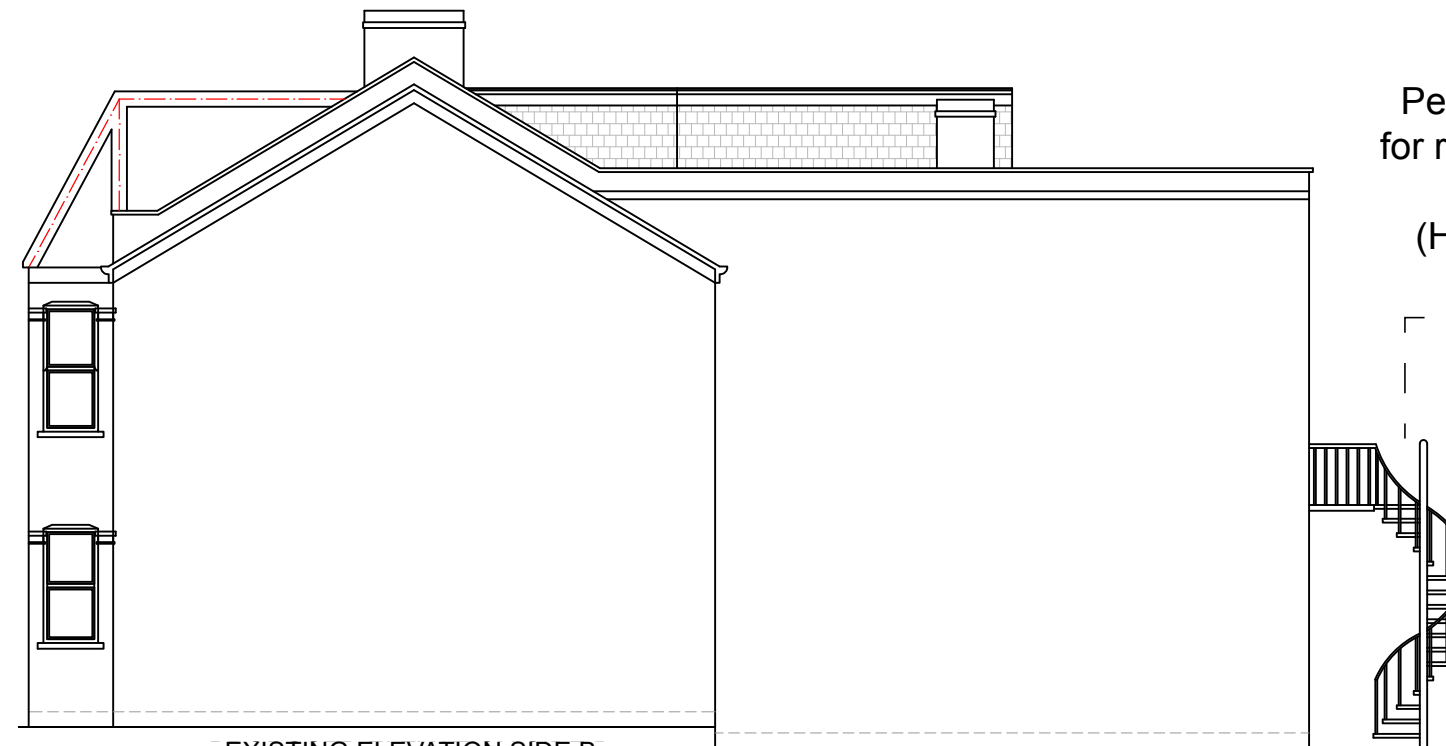


EXISTING ELEVATION SIDE B
SCALE 1:100

Permission granted
for rear external spiral
staircase
(HGY/2022/2543)

Permission granted
for rear external spiral
staircase
(HGY/2022/2543)

Ground floor flat 99 not
surveyed

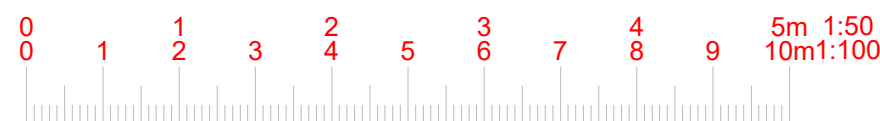

 **fastPlans**

www.FastPlansUK.co.uk

Project:
Replacement of window, relocation and
enlargement of window opening


Address:
101 ALBERT RD,N22 7AG

Scale: 1:100 @ A3 Dwg. no: A05 REV-1

Drawn by: O.B.S Date Drawn: 12-JAN-2023


For Drawings Tel: 020 3542 1777

E-mail: plans@FastPlansUK.co.uk

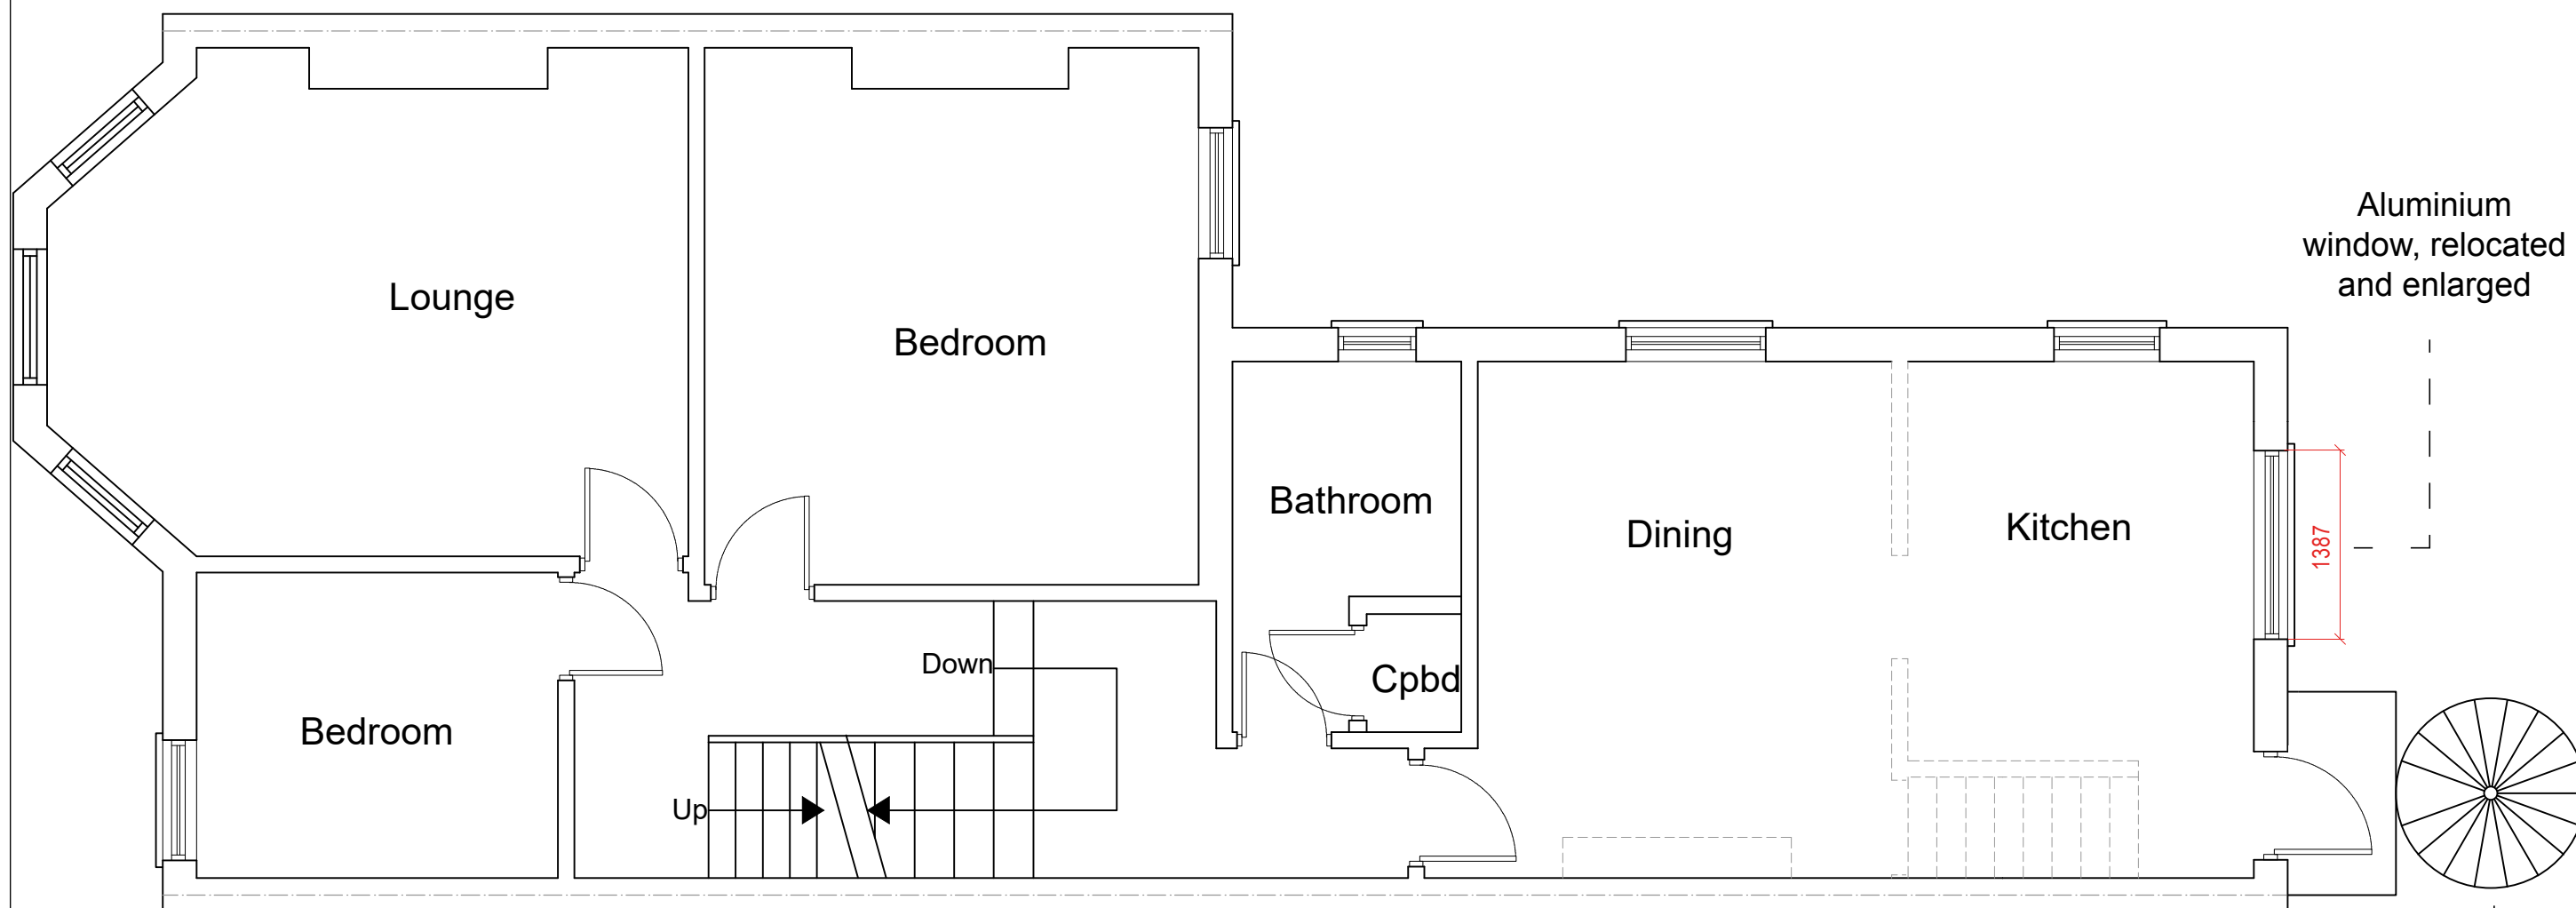

PROPOSED FIRST FLOOR PLAN
SCALE 1:50

Permission granted
 for rear external spiral
 staircase
 (HGY/2022/2543)

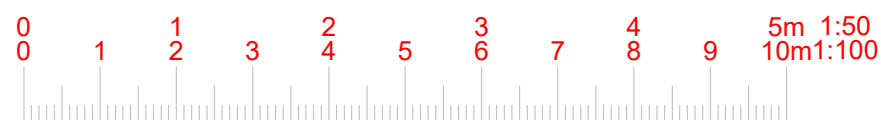

www.FastPlansUK.co.uk

Project:
 Replacement of window, relocation and
 enlargement of window opening

Address:
 101 ALBERT RD, N22 7AG

Scale: 1:50 @ A3 Dwg. no: A06 REV-1

Drawn by: O.B.S Date Drawn: 12-JAN-2023

For Drawings Tel: 020 3542 1777


E-mail: plans@FastPlansUK.co.uk

Permission granted
for rear external spiral
staircase
(HGY/2022/2543)

Permission granted
for L-shaped dormer
loft conversion
(HGY/2022/2543)




PROPOSED FRONT ELEVATION
SCALE 1:100

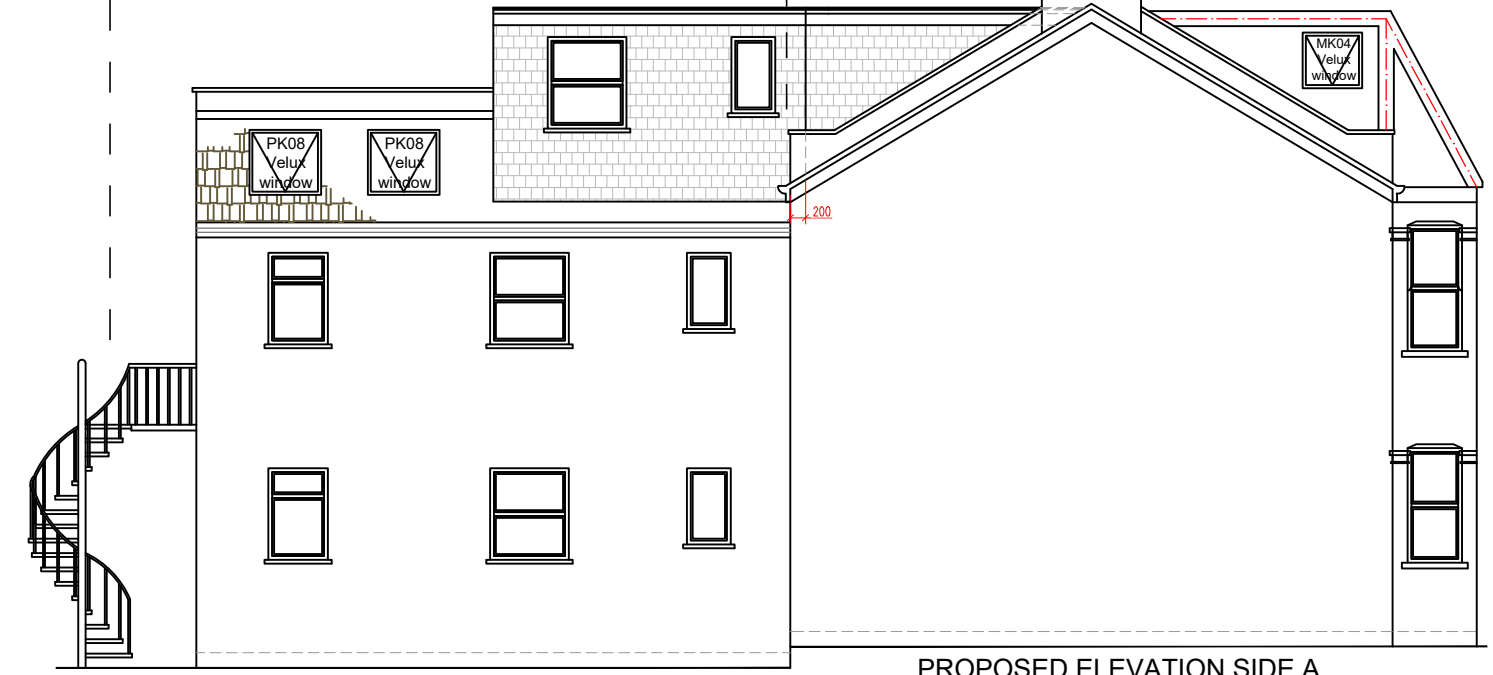


PROPOSED ELEVATION SIDE A
SCALE 1:100


Aluminium
window relocated
and enlarged,
centred on
window below

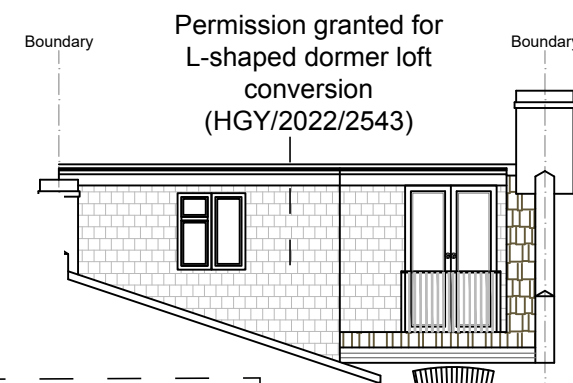

Permission granted for
L-shaped dormer loft
conversion
(HGY/2022/2543)

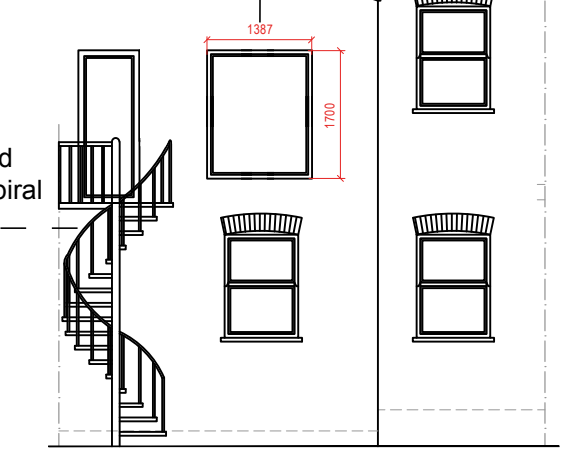


PROPOSED REAR ELEVATION
SCALE 1:100

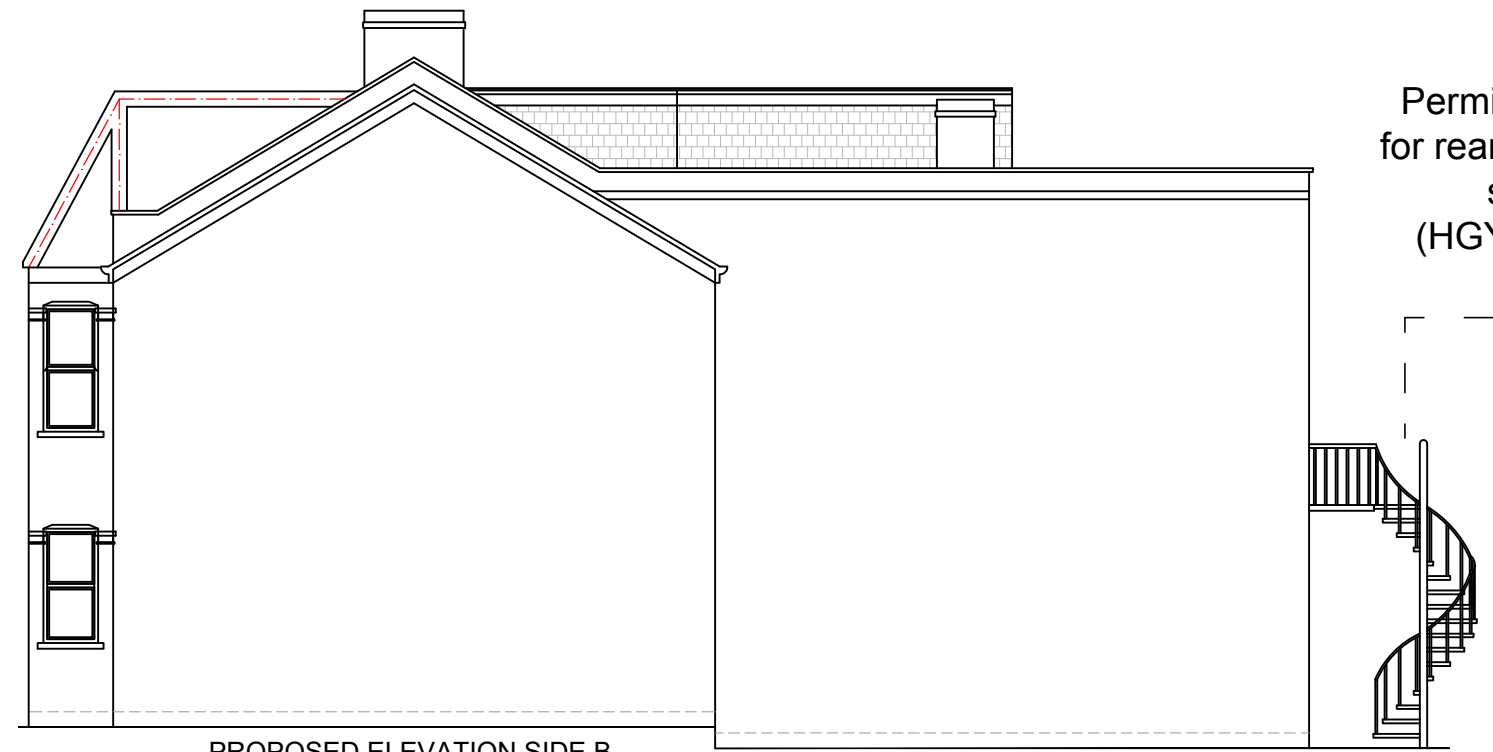

PROPOSED ELEVATION SIDE B
SCALE 1:100

Permission granted
for rear external spiral
staircase
(HGY/2022/2543)

Permission granted
for rear external spiral
staircase
(HGY/2022/2543)

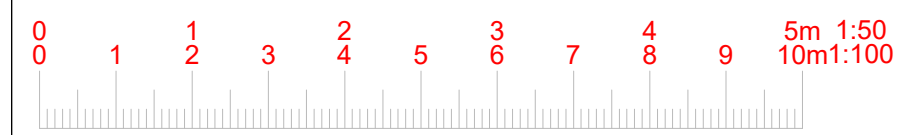

www.FastPlansUK.co.uk

Project:
Replacement of window, relocation and
enlargement of window opening

Address:
101 ALBERT RD,N22 7AG

Scale: 1:100 @ A3 Dwg. no: A07 REV-1

Drawn by: O.B.S Date Drawn: 12-JAN-2023

For Drawings Tel: 020 3542 1777


E-mail: plans@FastPlansUK.co.uk



BLOCK PLAN
SCALE 1:500



LOCATION PLAN
SCALE 1:1250

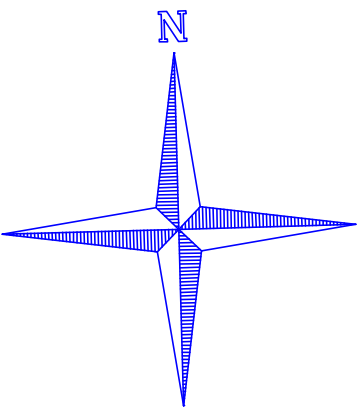

www.FastPlansUK.co.uk

Project:
Replacement of window, relocation and
enlargement of window opening

Address:

101 ALBERT RD,N22 7AG

Scale: 1:500 @ A3	Dwg. no: A08 REV-1
----------------------	-----------------------

Drawn by: O.B.S	Date Drawn: 12-JAN-2023
--------------------	----------------------------

For Drawings Tel: 020 3542 1777

E-mail: plans@FastPlansUK.co.uk