

DOWEN FARMER ARCHITECTS

Unit 601, Level 6,
Peckham Levels,
95A Rye Ln,
London
SE15 4ST

T: 020 8058 7997
W: www.dowenfarmer.com

Project

Methuen Park

Project address

Methuen Park
London
N10 2JS

Client

Artform Group

Sheet number

1086 - EL - 05001 - Methuen Park

Sheet name

Proposed Refuse and Cycle Store

Sheet scale

1:20 @ A1

Date/time

15/12/2022 17:10:27

Rev	Description	Date	Issued	Checked
-----	-------------	------	--------	---------

Site Boundary

Project status

Planning

GENERAL NOTES:

This drawing is not for construction and is for information purposes only. Contractor to provide detailed design and construction information. This drawing is to be read in conjunction with all relevant architects' and engineers' drawings and specifications. Drawings to be read in line with the approved inspectors plan check and all dimensions to be checked on site with any discrepancies reported to the architect.

OS information no accurate and not to be used for measurements.


Down Farmer Architects Ltd is incorporated in England & Wales. Company registration number 10861309.




East Elevation
1 : 20




North Elevation
1 : 20

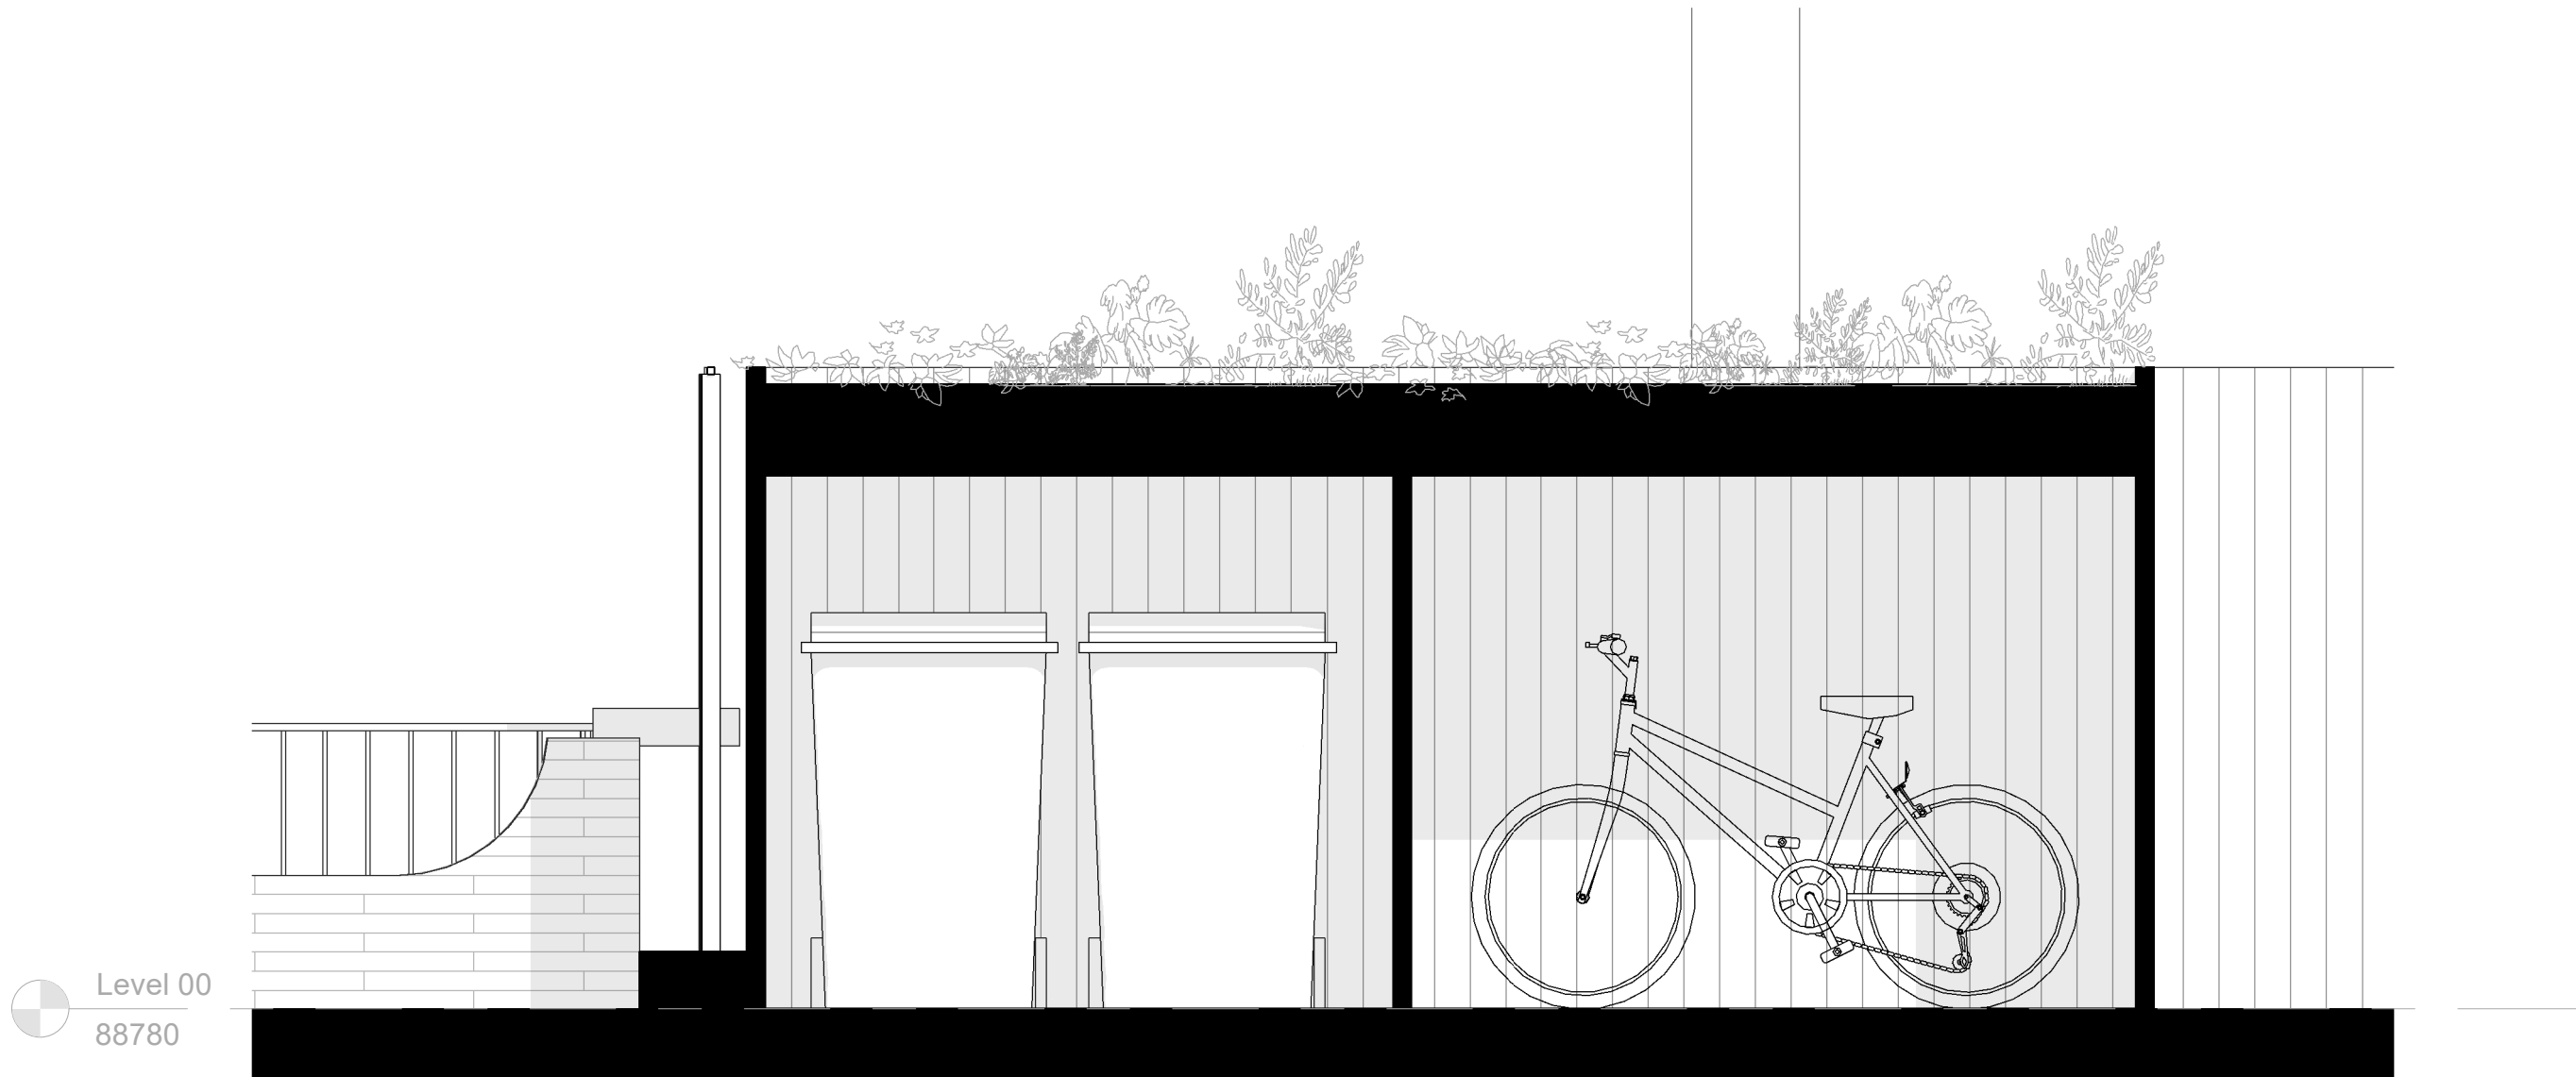

Refuse and Cycle Store Section A-A
1 : 20

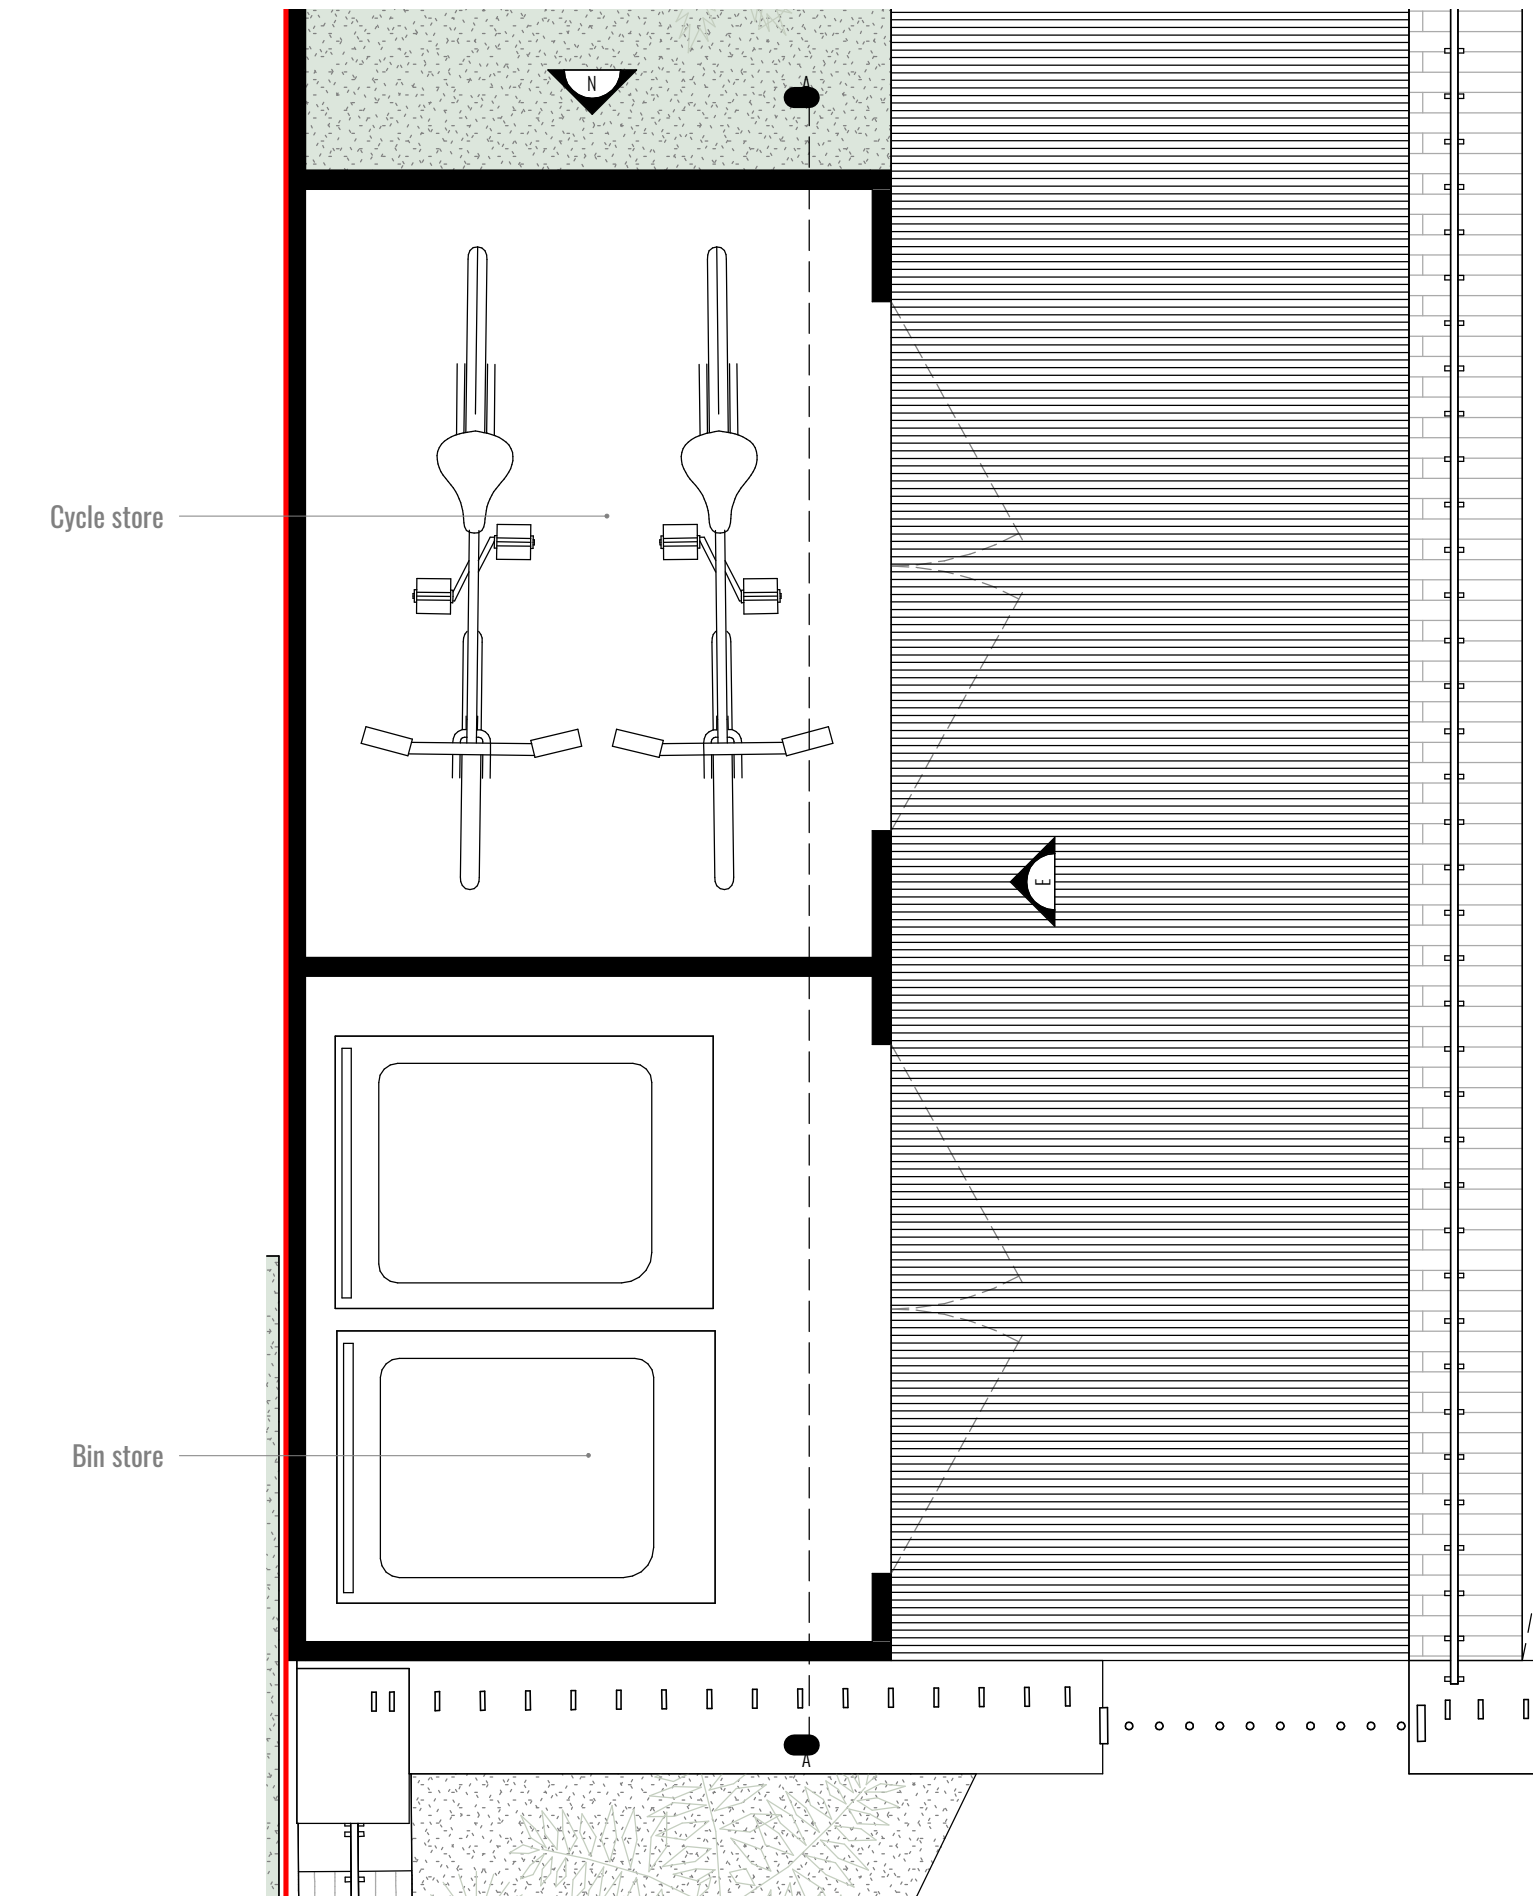

Proposed Refuse and Cycle Store - Level 00
1 : 20

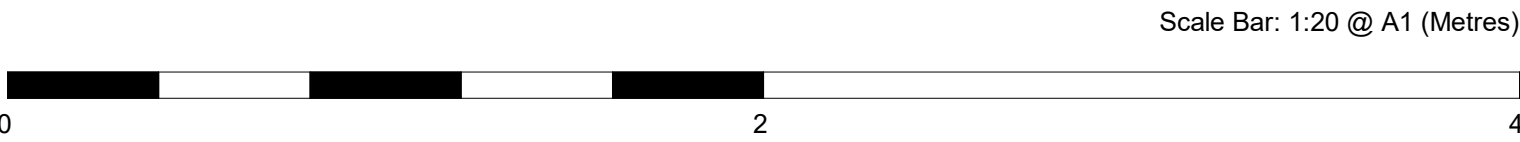

DOWEN FARMER ARCHITECTS

Unit 601, Level 6,
Peckham Levels,
95A Rye Ln,
London
SE15 4ST

T: 020 8058 7997
W: www.dowenfarmer.com

Project

Methuen Park

Project address

Methuen Park
London
N10 2JS

Client

Artform Group

Sheet number

1086 -LP- 01001 - Methuen Park

Sheet name

Site Location Plan

Sheet scale

1:1250 @ A1

Date/time

09/12/2022 14:57:36

Rev	Description	Date	Issued	Checked
-----	-------------	------	--------	---------

— Site Boundary

Project status

Planning

GENERAL NOTES:


This drawing is not for construction and is for information purposes only. Contractor to provide detailed design and construction information. This drawing is to be read in conjunction with all relevant architects' and engineers' drawings and specifications. Drawings to be read in line with the approved inspectors plan check and all dimensions to be checked on site with any discrepancies reported to the architect.

OS information no accurate and not to be used for measurements.

Down Farmer Architects Ltd is incorporated in England & Wales.
Company registration number 10861309.



Scale Bar: 1:1250 @ A1 (Metres)

 

DOWEN FARMER ARCHITECTS

Unit 601, Level 6,
Peckham Levels,
95A Rye Ln,
London
SE15 4ST

T: 020 8058 7997
W: www.dowenfarmer.com

Project

Methuen Park

Project address

Methuen Park
London
N10 2JS

Client

Artform Group

Sheet number

1086 -LP- 01002 - Methuen Park

Sheet name

Existing Block Plan

Sheet scale

1:500 @ A1

Date/time

09/12/2022 14:57:38

Rev	Description	Date	Issued	Checked
-----	-------------	------	--------	---------

— Site Boundary

Project status

Planning

GENERAL NOTES:


This drawing is not for construction and is for information purposes only. Contractor to provide detailed design and construction information. This drawing is to be read in conjunction with all relevant architects' and engineers' drawings and specifications. Drawings to be read in line with the approved inspectors plan check and all dimensions to be checked on site with any discrepancies reported to the architect.

OS information no accurate and not to be used for measurements.

Downen Farmer Architects Ltd is incorporated in England & Wales.
Company registration number 10861309.

N



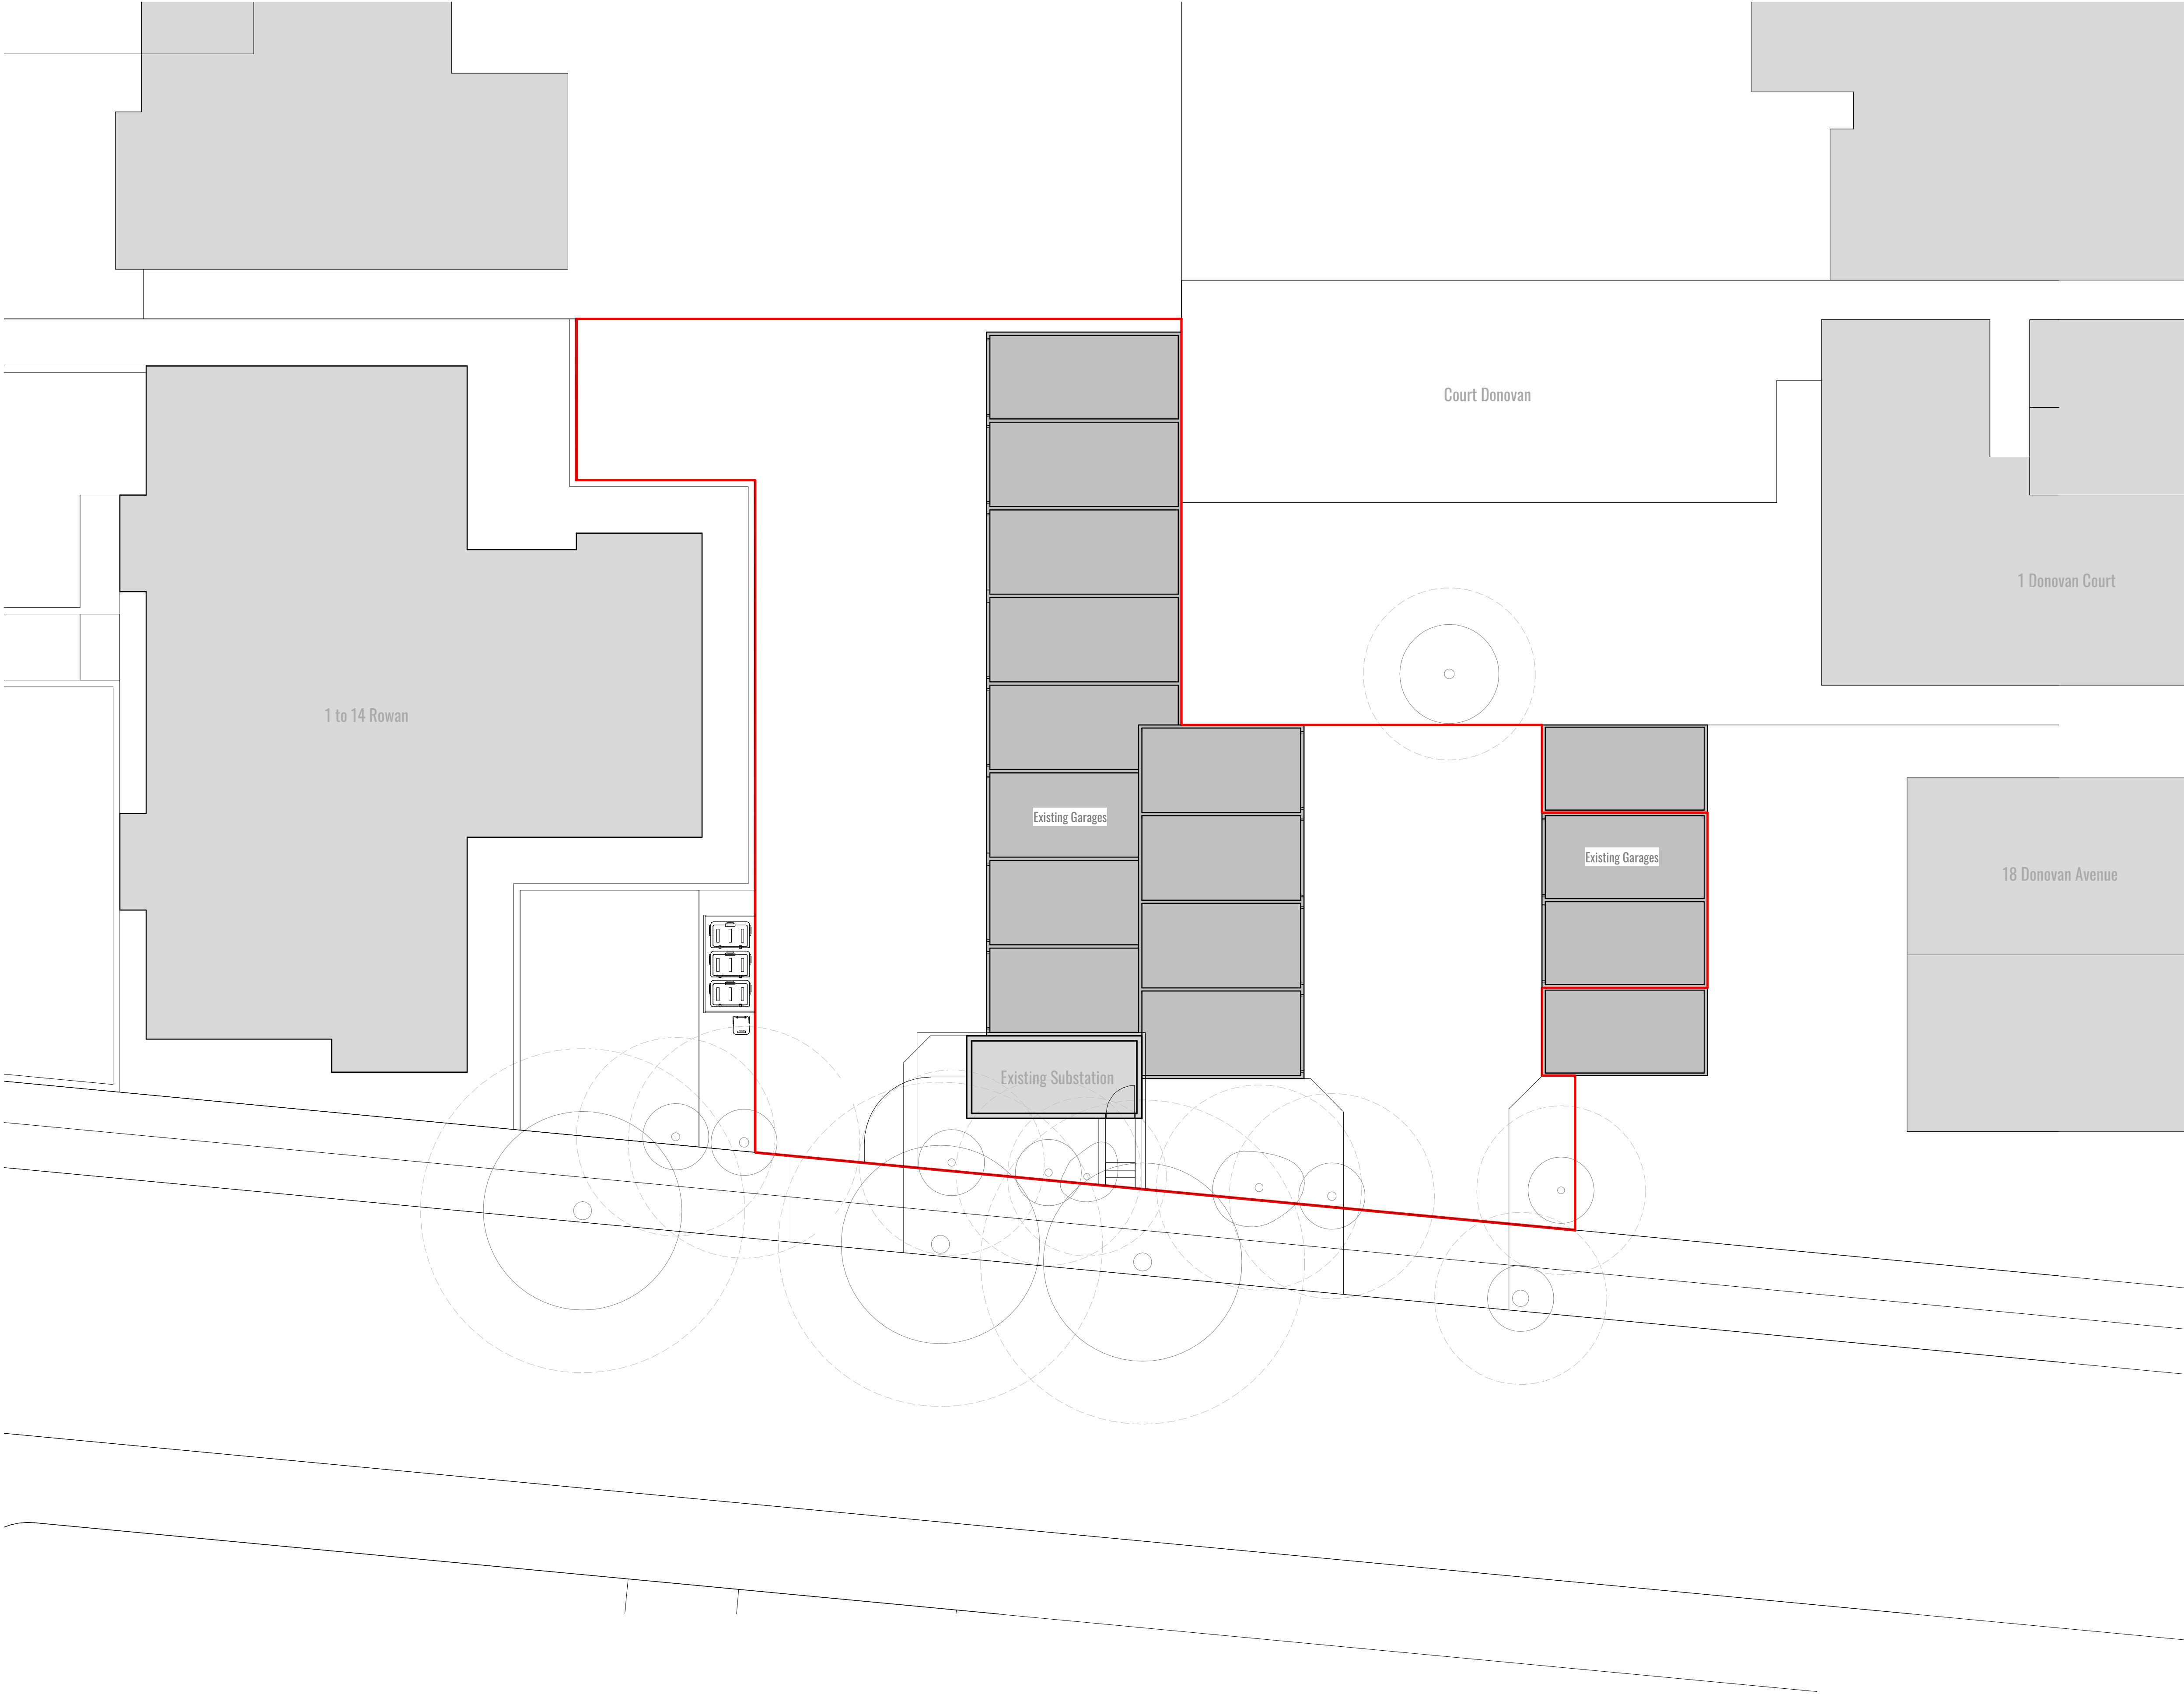

DOWEN FARMER ARCHITECTS

Unit 601, Level 6,
Peckham Levels,
95A Rye Ln,
London
SE15 4ST

T: 020 8058 7997
W: www.dowenfarmer.com

Project

Methuen Park

Project address

Methuen Park
London
N10 2JS

Client

Artform Group

Sheet number

1086 -GA - 02100 - Methuen Park

Sheet name

Existing Level 00 Plan

Sheet scale

1:100 @ A1

Date/time

09/12/2022 14:57:33

Rev	Description	Date	Issued	Checked
-----	-------------	------	--------	---------

— Site Boundary

Project status

Planning


GENERAL NOTES:

This drawing is not for construction and is for information purposes only. Contractor to provide detailed design and construction information. This drawing is to be read in conjunction with all relevant architects' and engineers' drawings and specifications. Drawings to be read in line with the approved inspectors plan check and all dimensions to be checked on site with any discrepancies reported to the architect.

OS information no accurate and not to be used for measurements.

Down Farmer Architects Ltd is incorporated in England & Wales.
Company registration number 10861309.

Scale Bar: 1:100 @ A1 (Metres)

 



DOWEN FARMER ARCHITECTS

Unit 601, Level 6,
Peckham Levels,
95A Rye Ln,
London
SE15 4ST

T: 020 8058 7997
W: www.dowenfarmer.com

Project

Methuen Park

Project address

Methuen Park
London
N10 2JS

Client

Artform Group

Sheet number

1086 -GA - 02101 - Methuen Park

Sheet name

Existing Roof Plan

Sheet scale

1:100 @ A1

Date/time

09/12/2022 14:57:34

Rev	Description	Date	Issued	Checked
-----	-------------	------	--------	---------

— Site Boundary

Project status


Planning

GENERAL NOTES:

This drawing is not for construction and is for information purposes only. Contractor to provide detailed design and construction information. This drawing is to be read in conjunction with all relevant architects' and engineers' drawings and specifications. Drawings to be read in line with the approved inspectors plan check and all dimensions to be checked on site with any discrepancies reported to the architect.

OS information no accurate and not to be used for measurements.

Downen Farmer Architects Ltd is incorporated in England & Wales.
Company registration number 10861309.

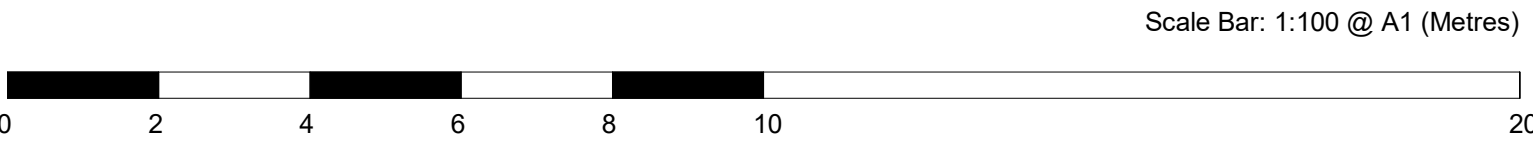

DOWEN FARMER ARCHITECTS

Unit 601, Level 6,
Peckham Levels,
95A Rye Ln,
London
SE15 4ST

T: 020 8058 7997
W: www.dowenfarmer.com

Project

Methuen Park

Project address

Methuen Park
London
N10 2JS

Client

Artform Group

Sheet number

1086 -EL - 04101 - Methuen Park

Sheet name

Existing North & South Elevations


Sheet scale

As indicated @ A1

Date/time

09/12/2022 14:57:16

Rev	Description	Date	Issued	Checked
-----	-------------	------	--------	---------

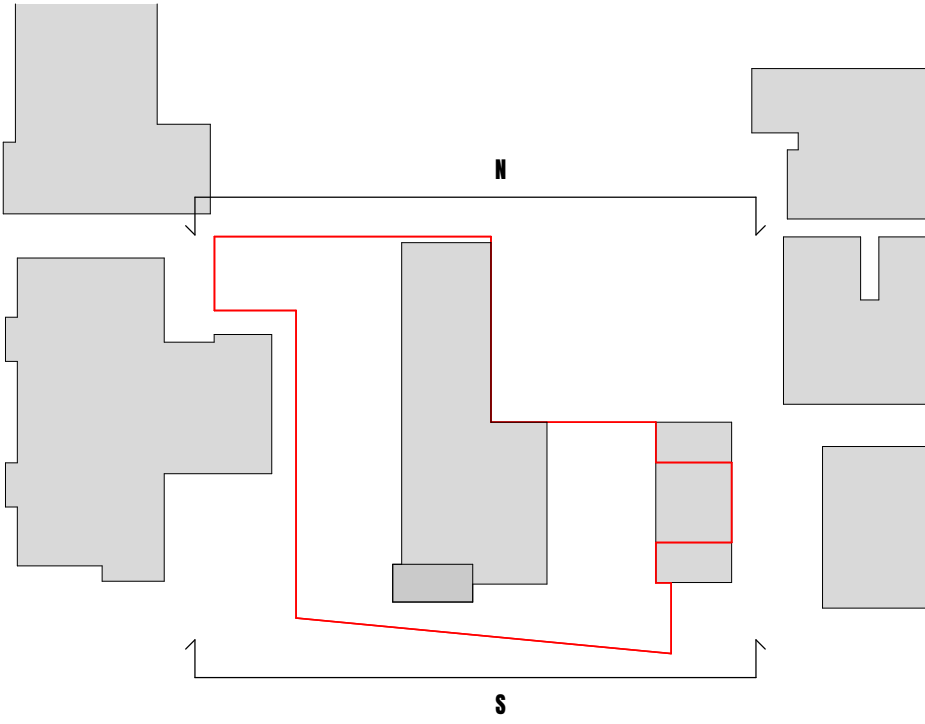

— Site Boundary

Project status


Planning

GENERAL NOTES:

This drawing is not for construction and is for information purposes only. Contractor to provide detailed design and construction information. This drawing is to be read in conjunction with all relevant architects' and engineers' drawings and specifications. Drawings to be read in line with the approved inspectors plan check and all dimensions to be checked on site with any discrepancies reported to the architect.


OS information no accurate and not to be used for measurements.

Downen Farmer Architects Ltd is incorporated in England & Wales.
Company registration number 10861309.

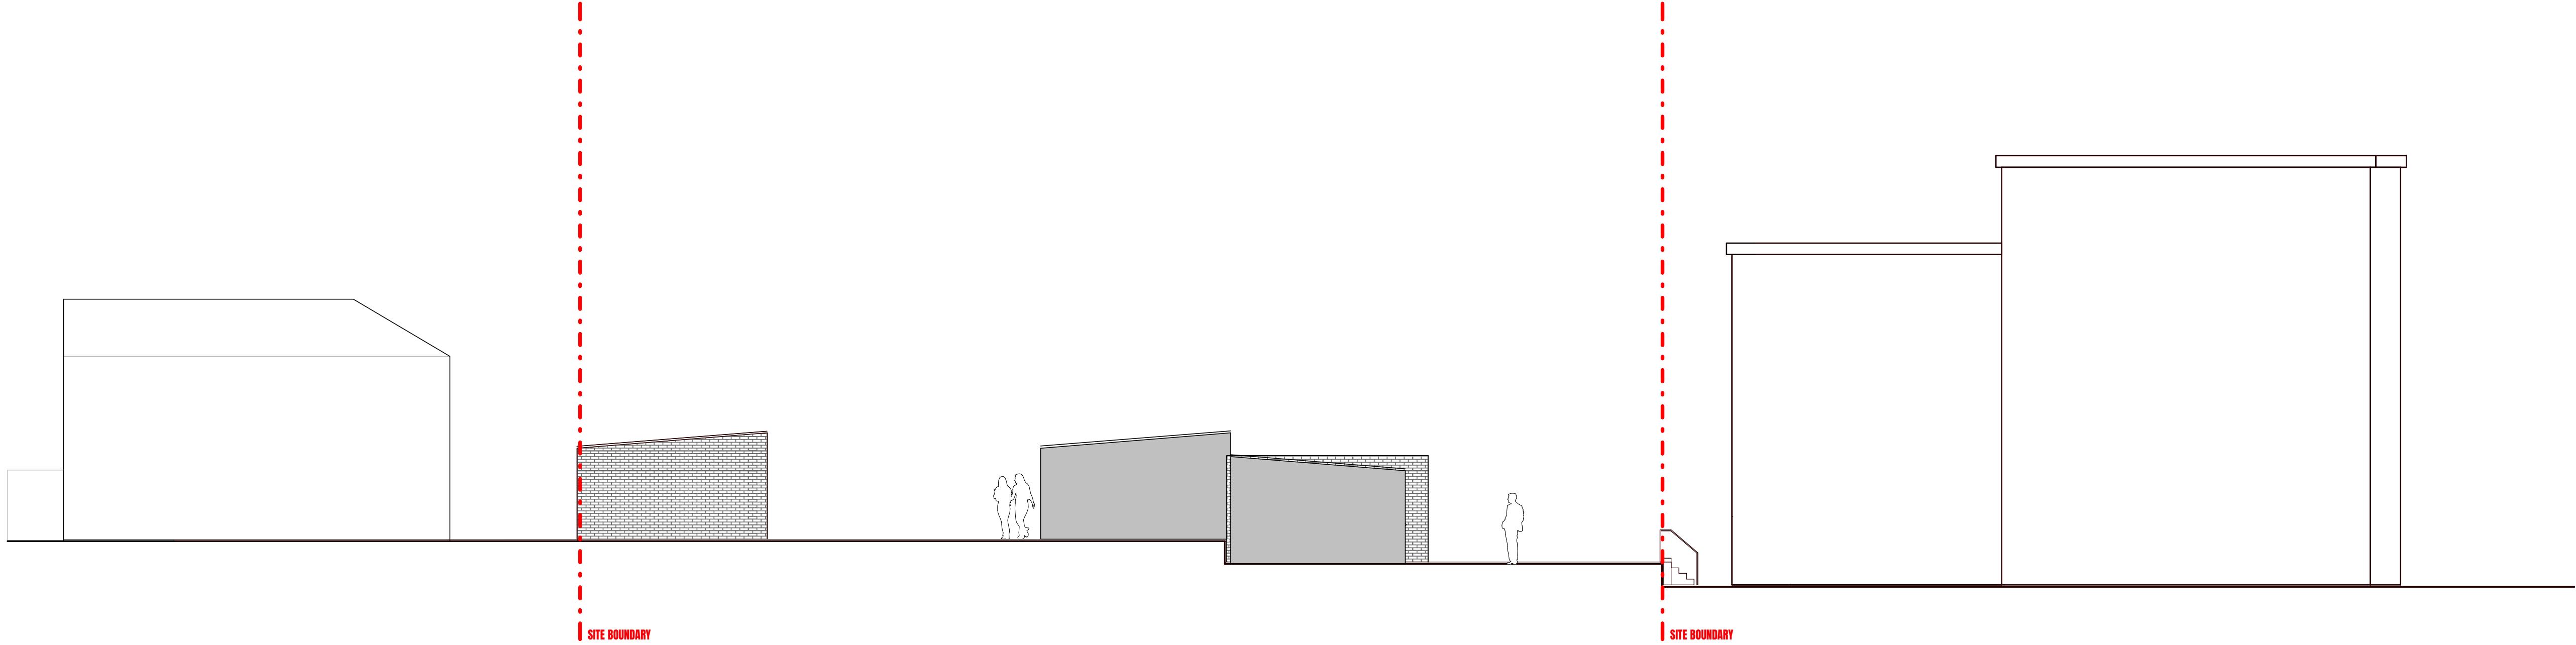

Existing North Elevation


1 : 100

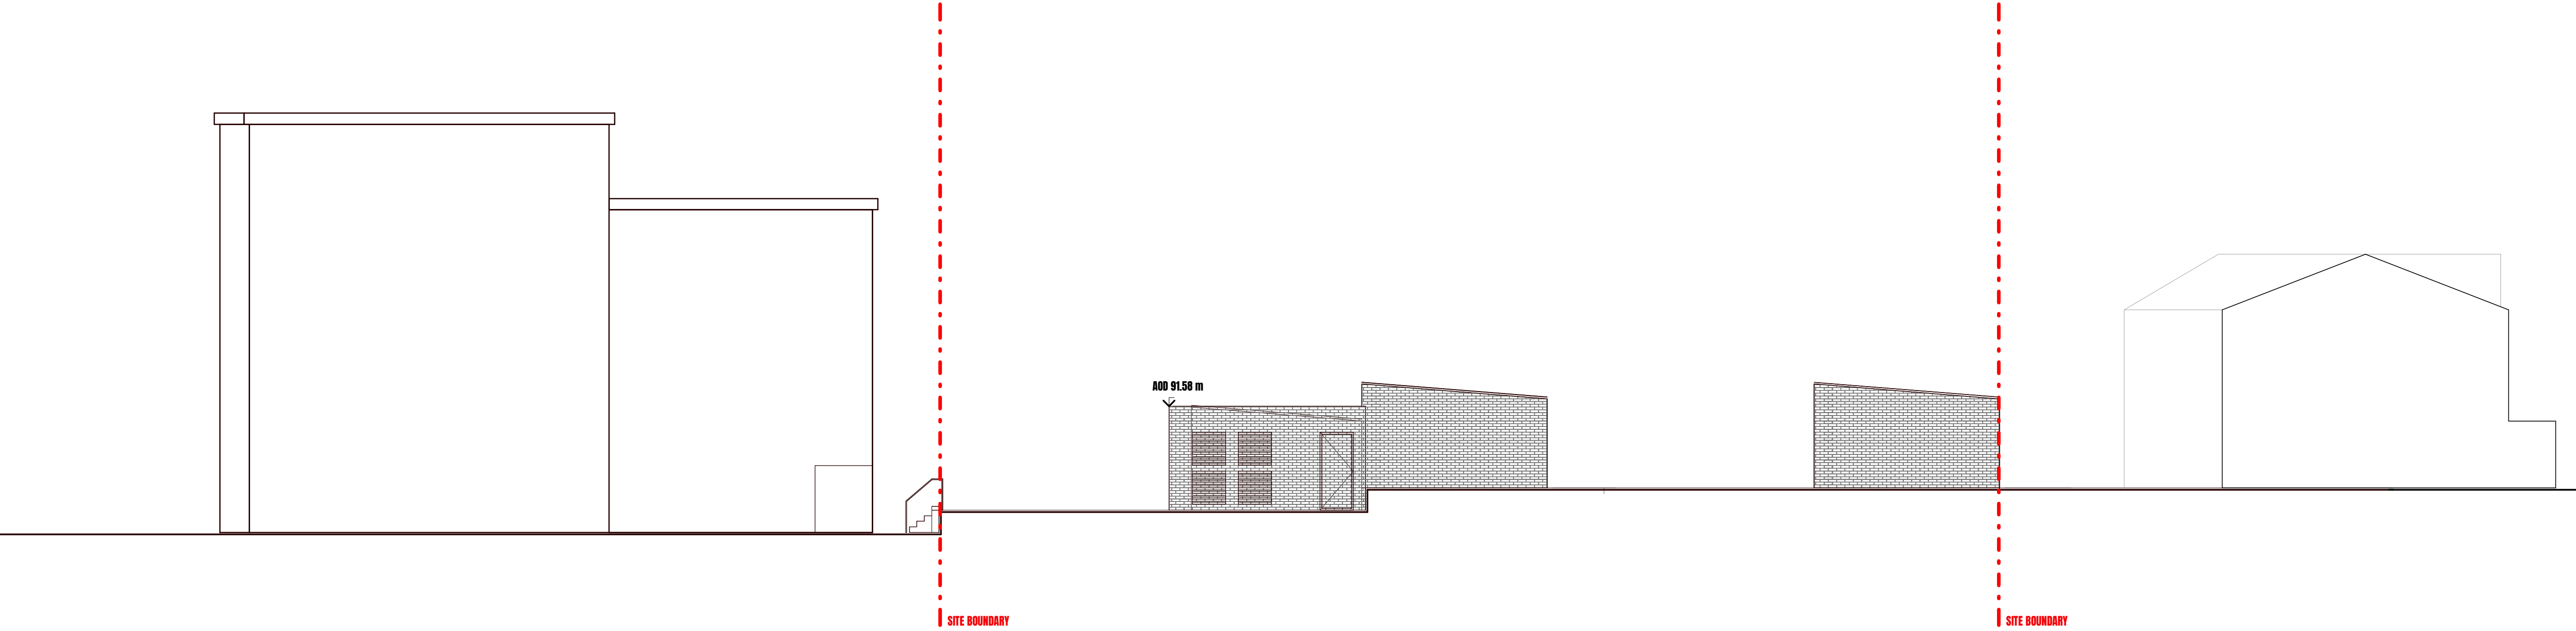

Existing South Elevation

1 : 100

Scale Bar: 1:100 @ A1 (Metres)

 

DOWEN FARMER ARCHITECTS

Unit 601, Level 6,
Peckham Levels,
95A Rye Ln,
London
SE15 4ST

T: 020 8058 7997
W: www.dowenfarmer.com

Project

Methuen Park

Project address

Methuen Park
London
N10 2JS

Client

Artform Group

Sheet number

1086 -EL - 04102 - Methuen Park

Sheet name

Existing East & West Elevations


Sheet scale

As indicated @ A1

Date/time

09/12/2022 14:57:18

Rev	Description	Date	Issued	Checked
-----	-------------	------	--------	---------

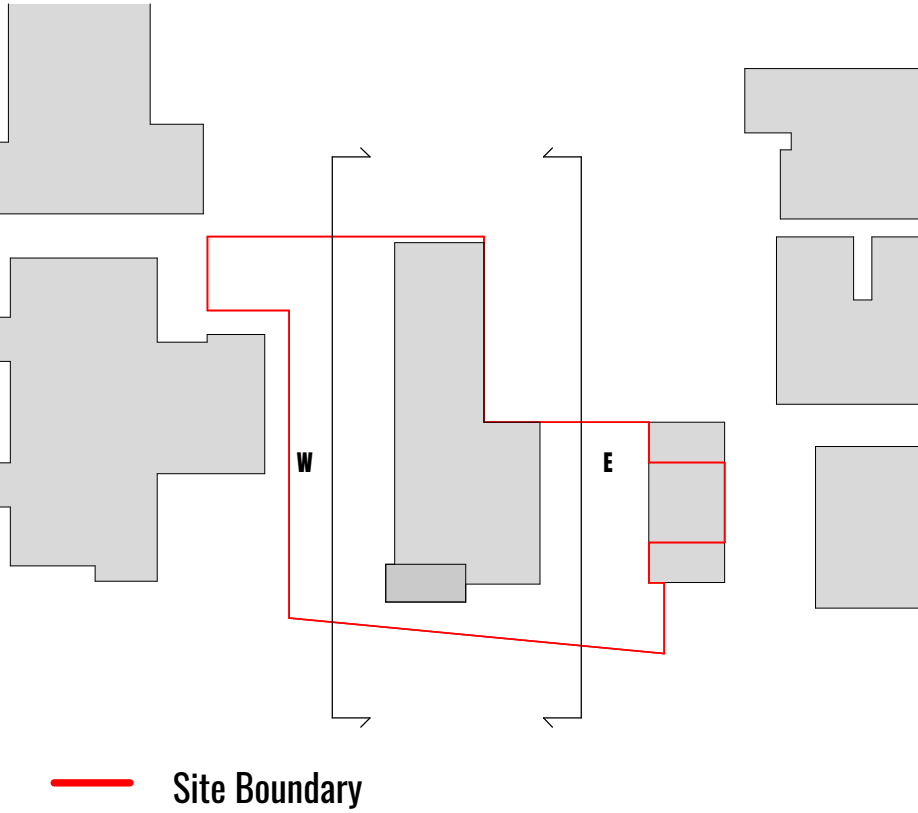

Project status


Planning

GENERAL NOTES:


This drawing is not for construction and is for information purposes only. Contractor to provide detailed design and construction information. This drawing is to be read in conjunction with all relevant architects' and engineers' drawings and specifications. Drawings to be read in line with the approved inspectors plan check and all dimensions to be checked on site with any discrepancies reported to the architect.

OS information no accurate and not to be used for measurements.

Dowen Farmer Architects Ltd is incorporated in England & Wales.
Company registration number 10861309.

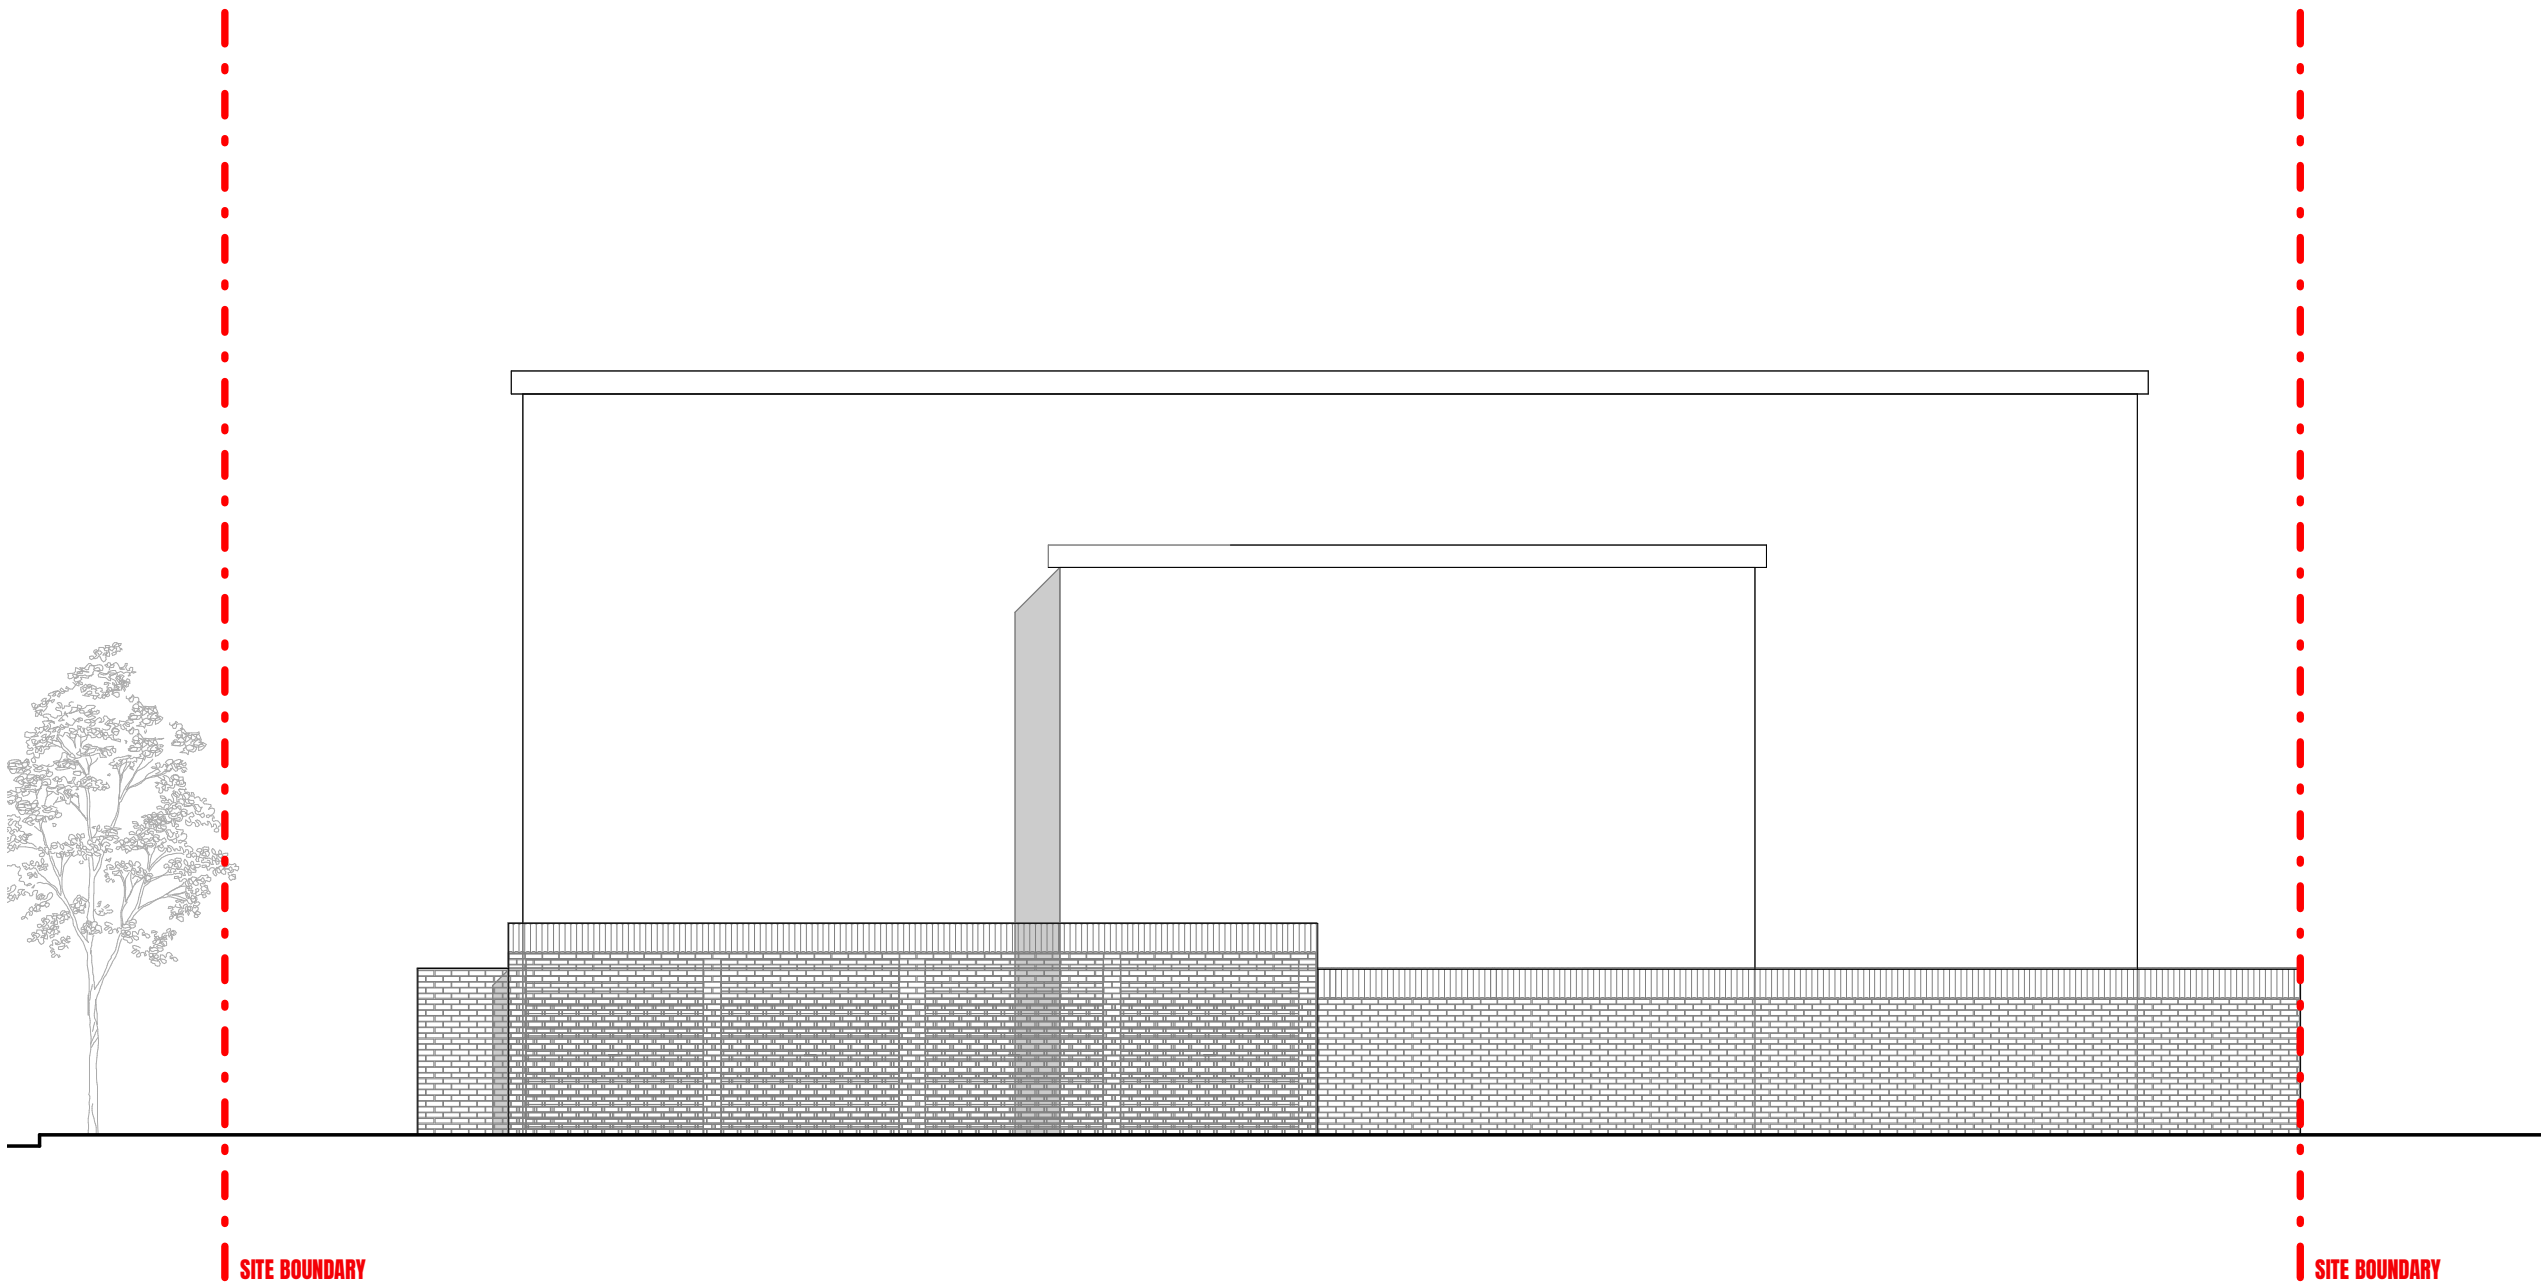


Existing East Elevation
1 : 100

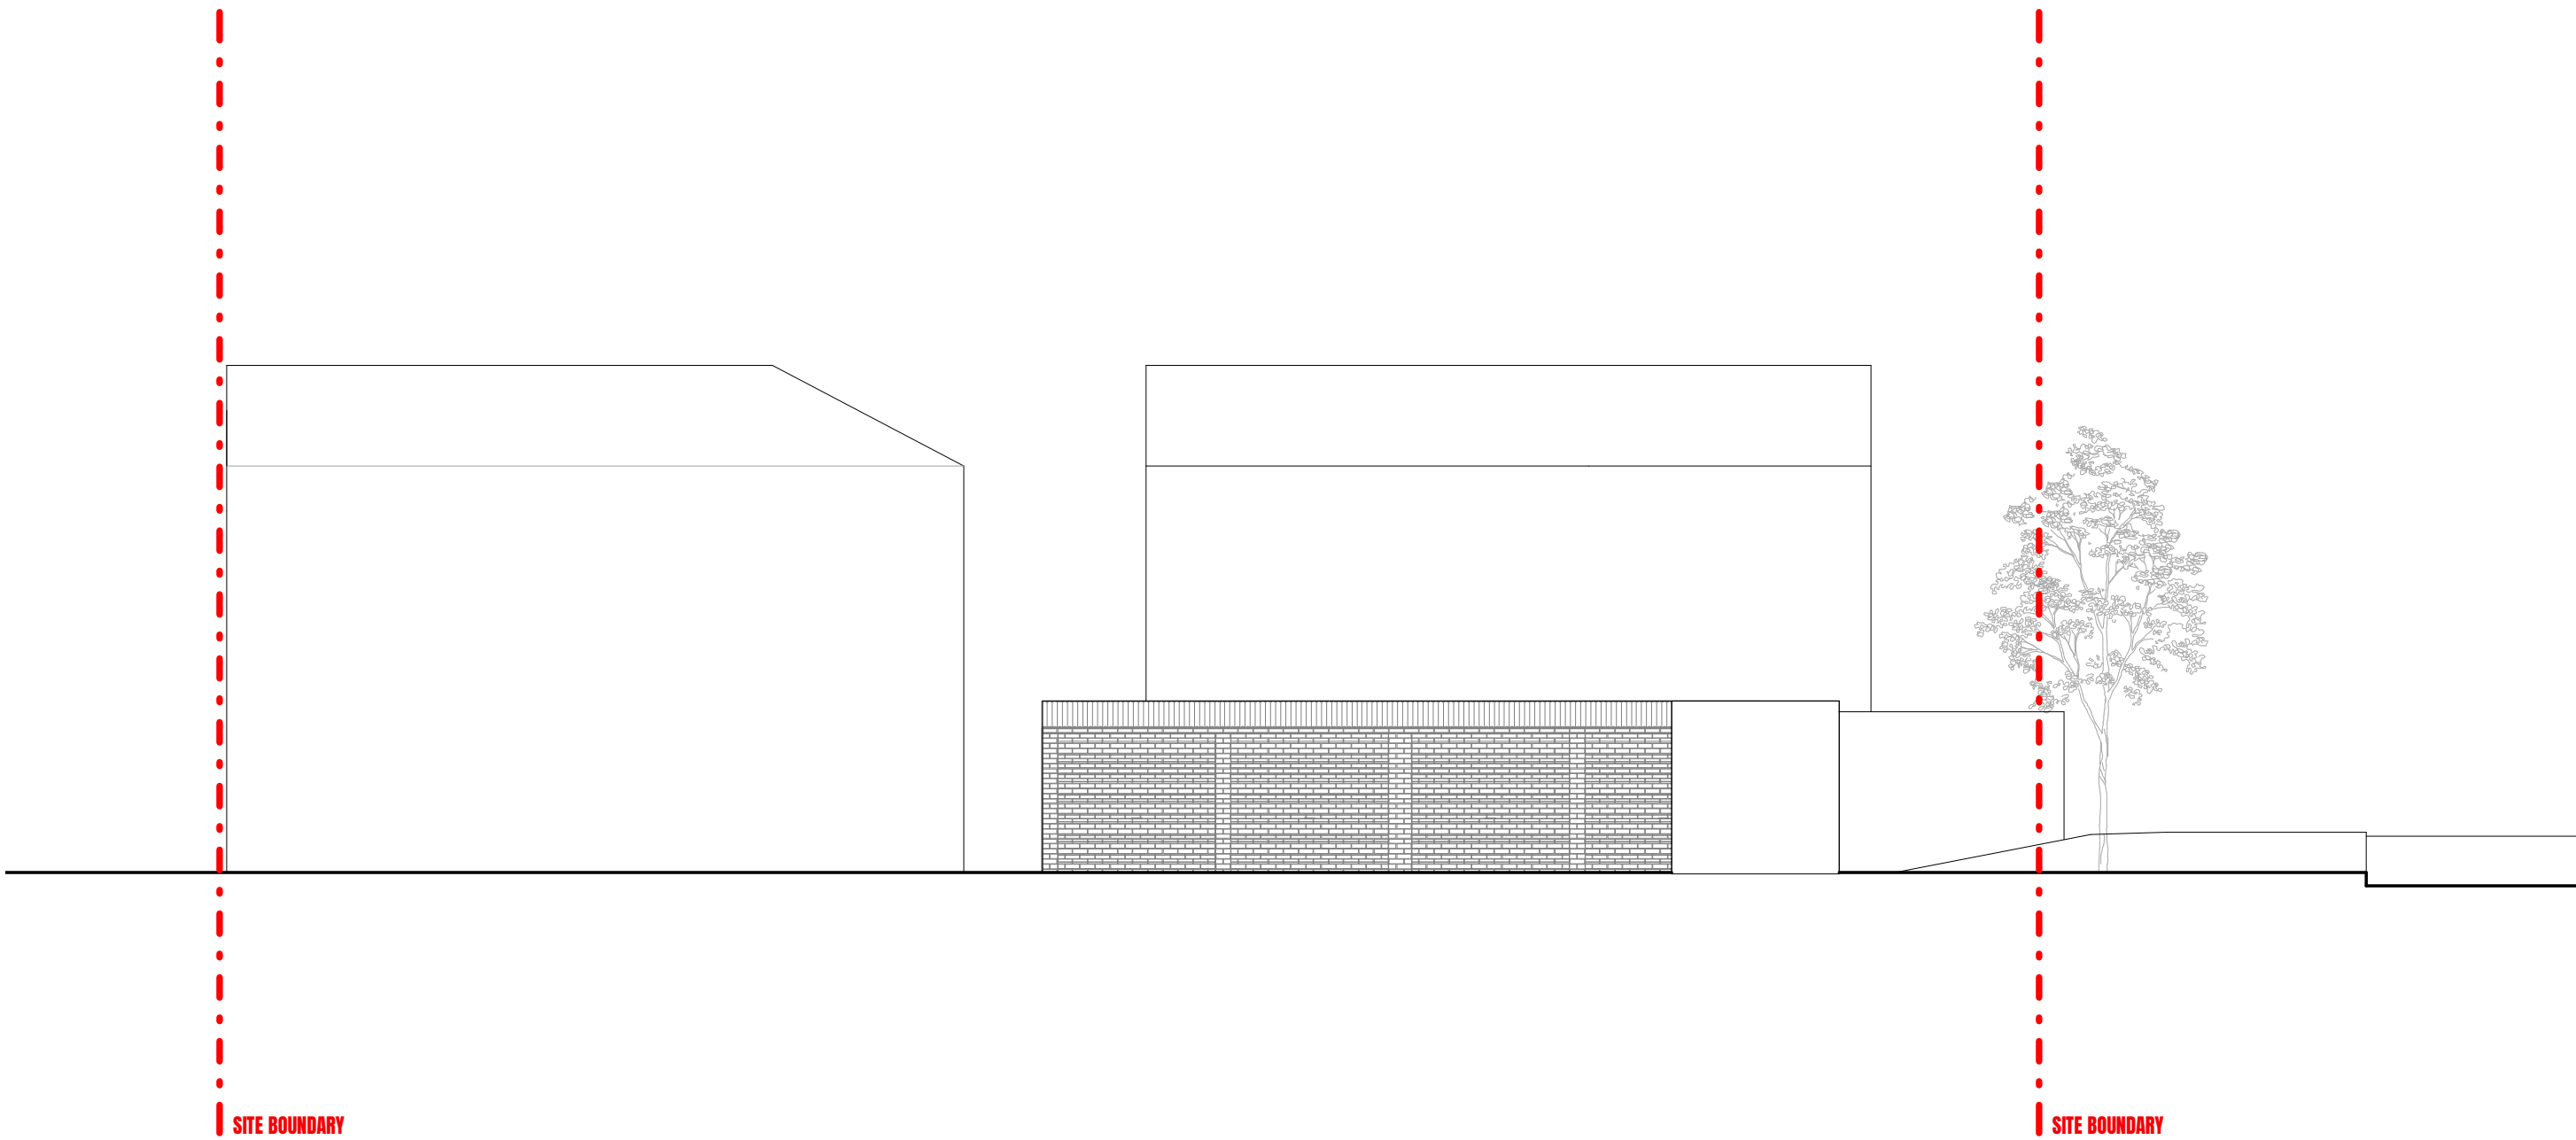

Existing West Elevation
1 : 100

Scale Bar: 1:100 @ A1 (Metres)

 

DOWEN FARMER ARCHITECTS

Unit 601, Level 6,
Peckham Levels,
95A Rye Ln,
London
SE15 4ST

T: 020 8058 7997
W: www.dowenfarmer.com

Project

Methuen Park

Project address

Methuen Park
London
N10 2JS

Client

Artform Group

Sheet number

1086 -GA - 02000 - Methuen Park

Sheet name

Proposed Level 00

Sheet scale

1:100 @ A1

Date/time

09/12/2022 14:57:20

Rev	Description	Date	Issued	Checked
-----	-------------	------	--------	---------

Site Boundary

Project status


Planning

GENERAL NOTES:

This drawing is not for construction and is for information purposes only. Contractor to provide detailed design and construction information. This drawing is to be read in conjunction with all relevant architects' and engineers' drawings and specifications. Drawings to be read in line with the approved inspectors plan check and all dimensions to be checked on site with any discrepancies reported to the architect.


OS information no accurate and not to be used for measurements.

Downen Farmer Architects Ltd is incorporated in England & Wales.
Company registration number 10861309.

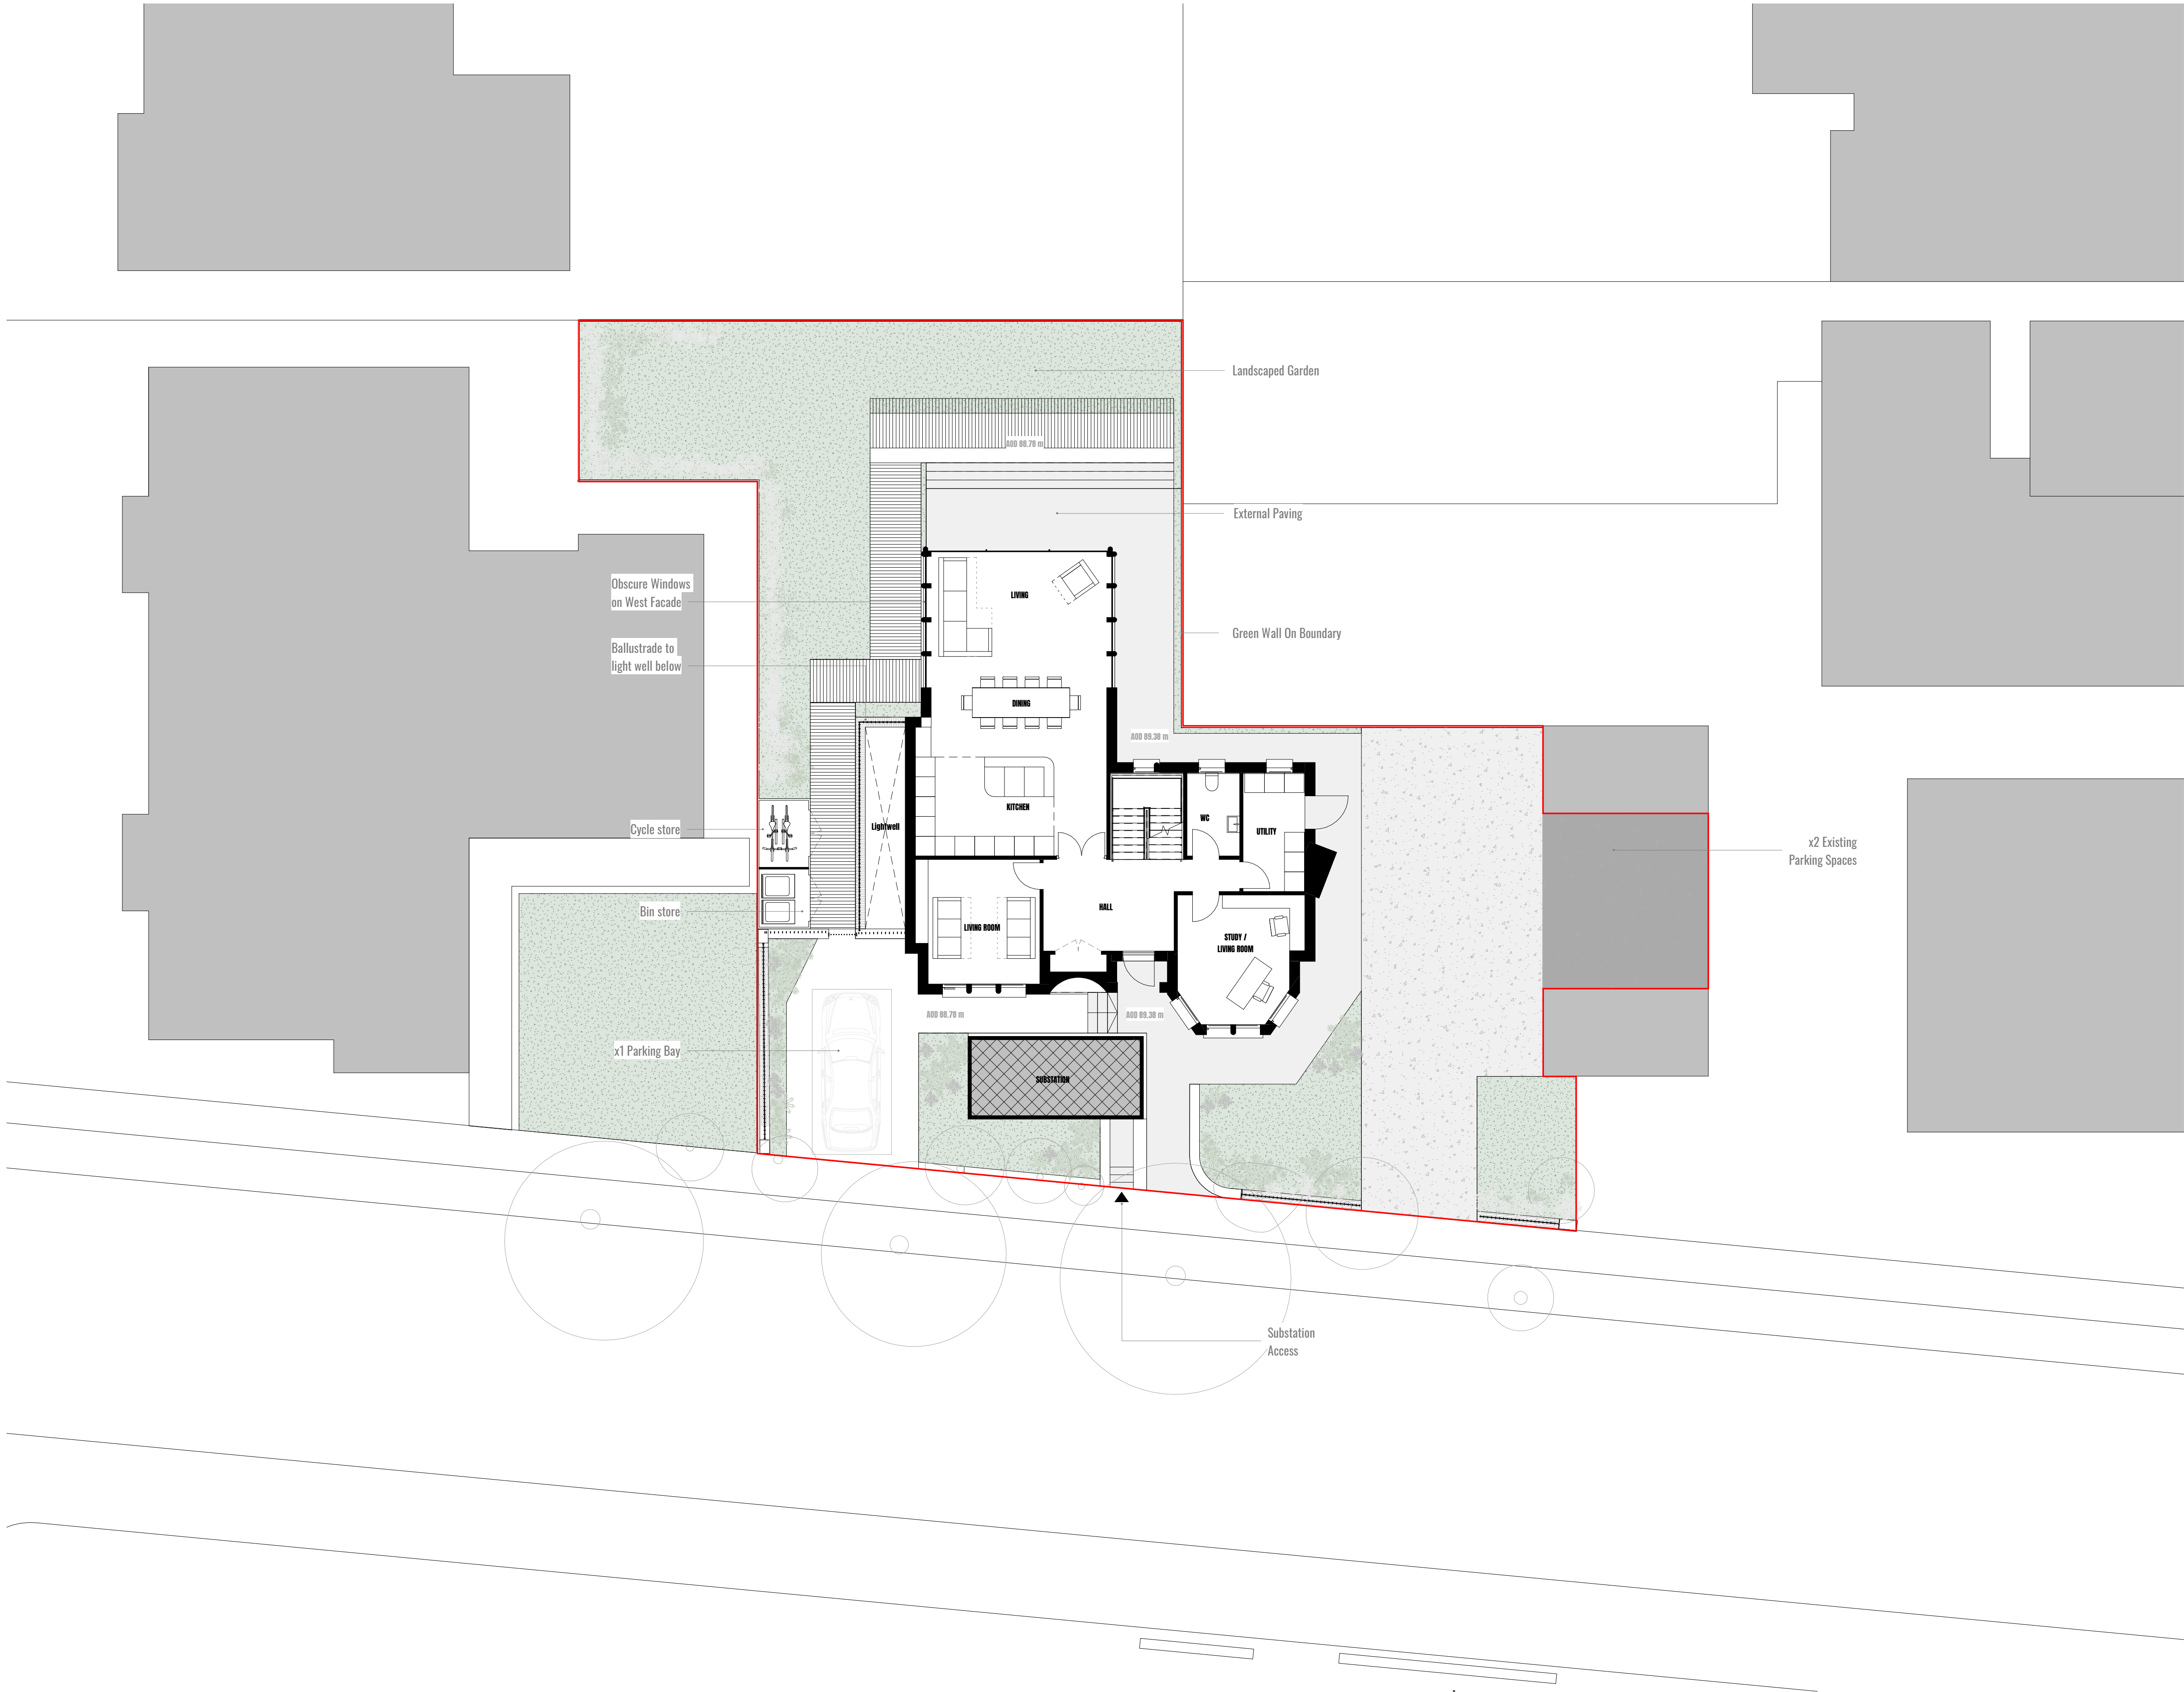

1 Proposed - Level 00
1 : 100

Scale Bar: 1:100 @ A1 (Metres)

 

DOWEN FARMER ARCHITECTS

Unit 601, Level 6,
Peckham Levels,
95A Rye Ln,
London
SE15 4ST

T: 020 8058 7997
W: www.dowenfarmer.com

Project

Methuen Park

Project address

Methuen Park
London
N10 2JS

Client

Artform Group

Sheet number

1086 -GA - 02001 - Methuen Park

Sheet name

Proposed Level 01

Sheet scale

1:100 @ A1

Date/time

09/12/2022 14:57:22

Rev	Description	Date	Issued	Checked
-----	-------------	------	--------	---------

— Site Boundary

Project status


Planning

GENERAL NOTES:


This drawing is not for construction and is for information purposes only. Contractor to provide detailed design and construction information. This drawing is to be read in conjunction with all relevant architects' and engineers' drawings and specifications. Drawings to be read in line with the approved inspectors plan check and all dimensions to be checked on site with any discrepancies reported to the architect.

OS information no accurate and not to be used for measurements.

Downen Farmer Architects Ltd is incorporated in England & Wales.
Company registration number 10861309.

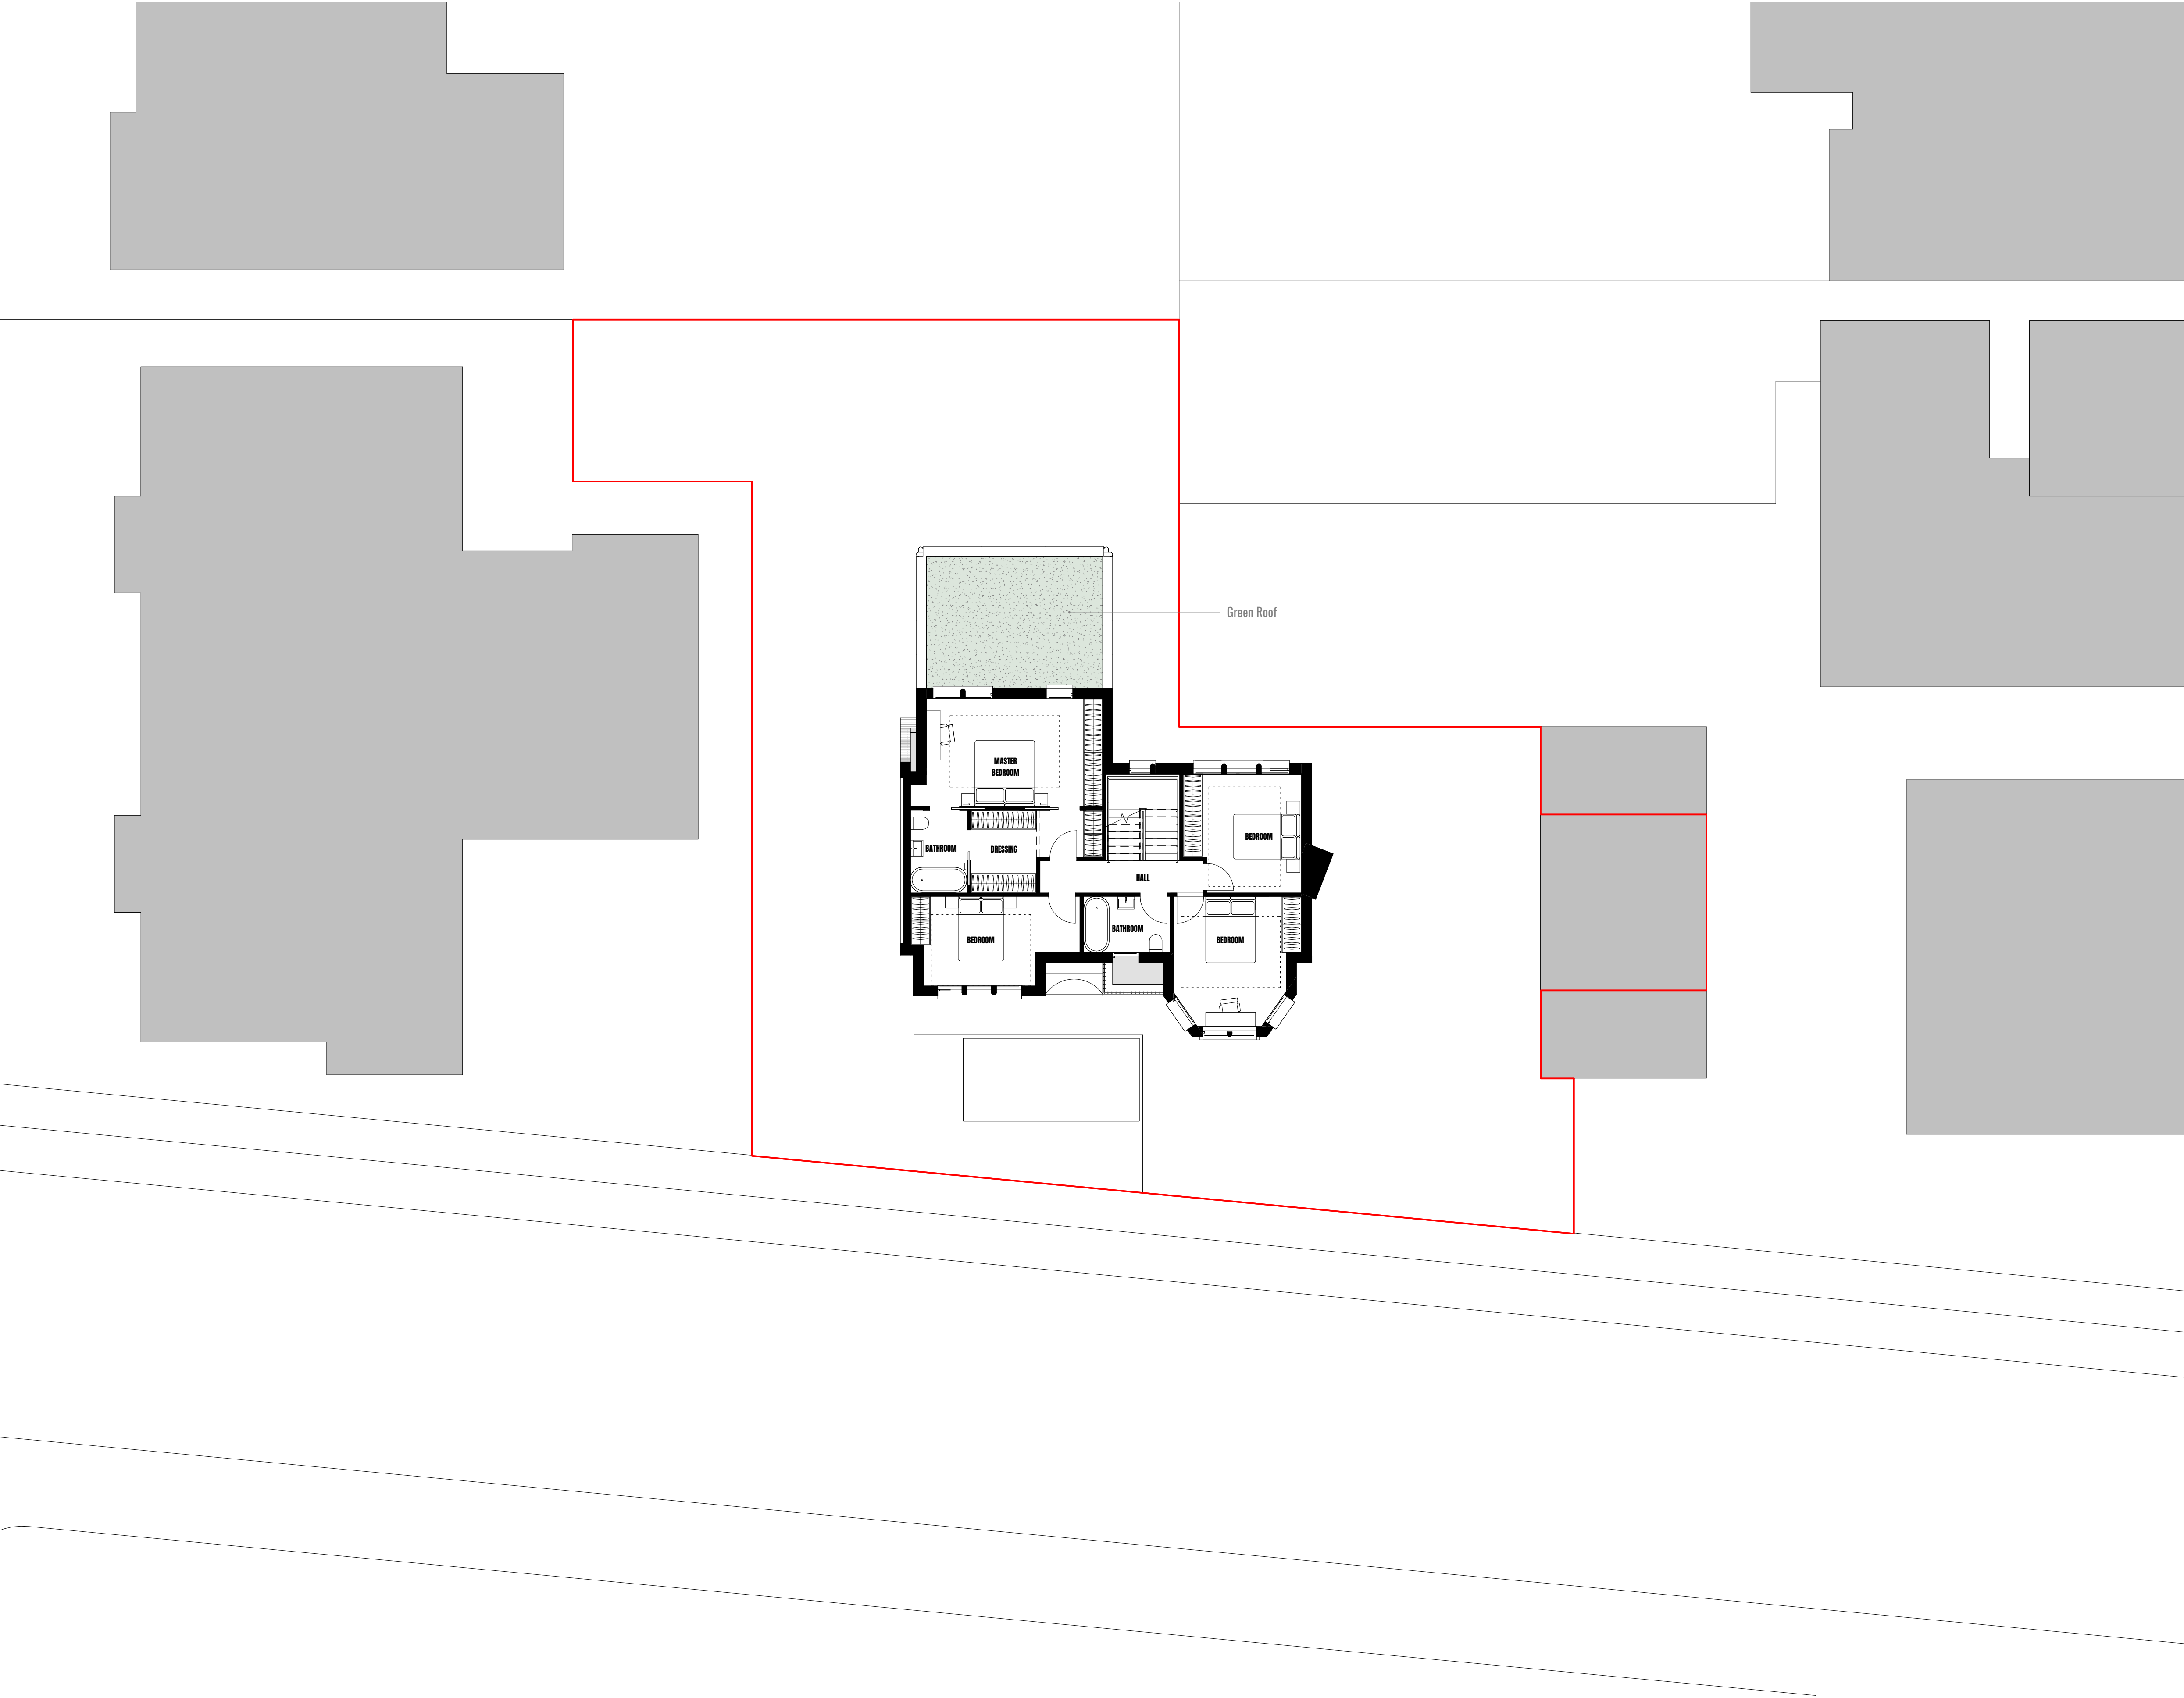

1 Proposed - Level 01
1 : 100

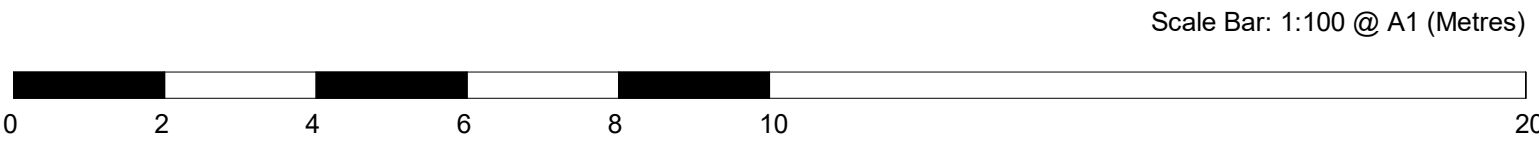

DOWEN FARMER ARCHITECTS

Unit 601, Level 6,
Peckham Levels,
95A Rye Ln,
London
SE15 4ST

T: 020 8058 7997
W: www.dowenfarmer.com

Project

Methuen Park

Project address

Methuen Park
London
N10 2JS

Client

Artform Group

Sheet number

1086 -GA - 02002 - Methuen Park

Sheet name

Proposed Level 02

Sheet scale

1:100 @ A1

Date/time

09/12/2022 14:57:24

Rev	Description	Date	Issued	Checked
-----	-------------	------	--------	---------

— Site Boundary

Project status


Planning

GENERAL NOTES:

This drawing is not for construction and is for information purposes only. Contractor to provide detailed design and construction information. This drawing is to be read in conjunction with all relevant architects' and engineers' drawings and specifications. Drawings to be read in line with the approved inspectors plan check and all dimensions to be checked on site with any discrepancies reported to the architect.

OS information no accurate and not to be used for measurements.


Downen Farmer Architects Ltd is incorporated in England & Wales.
Company registration number 10861309.

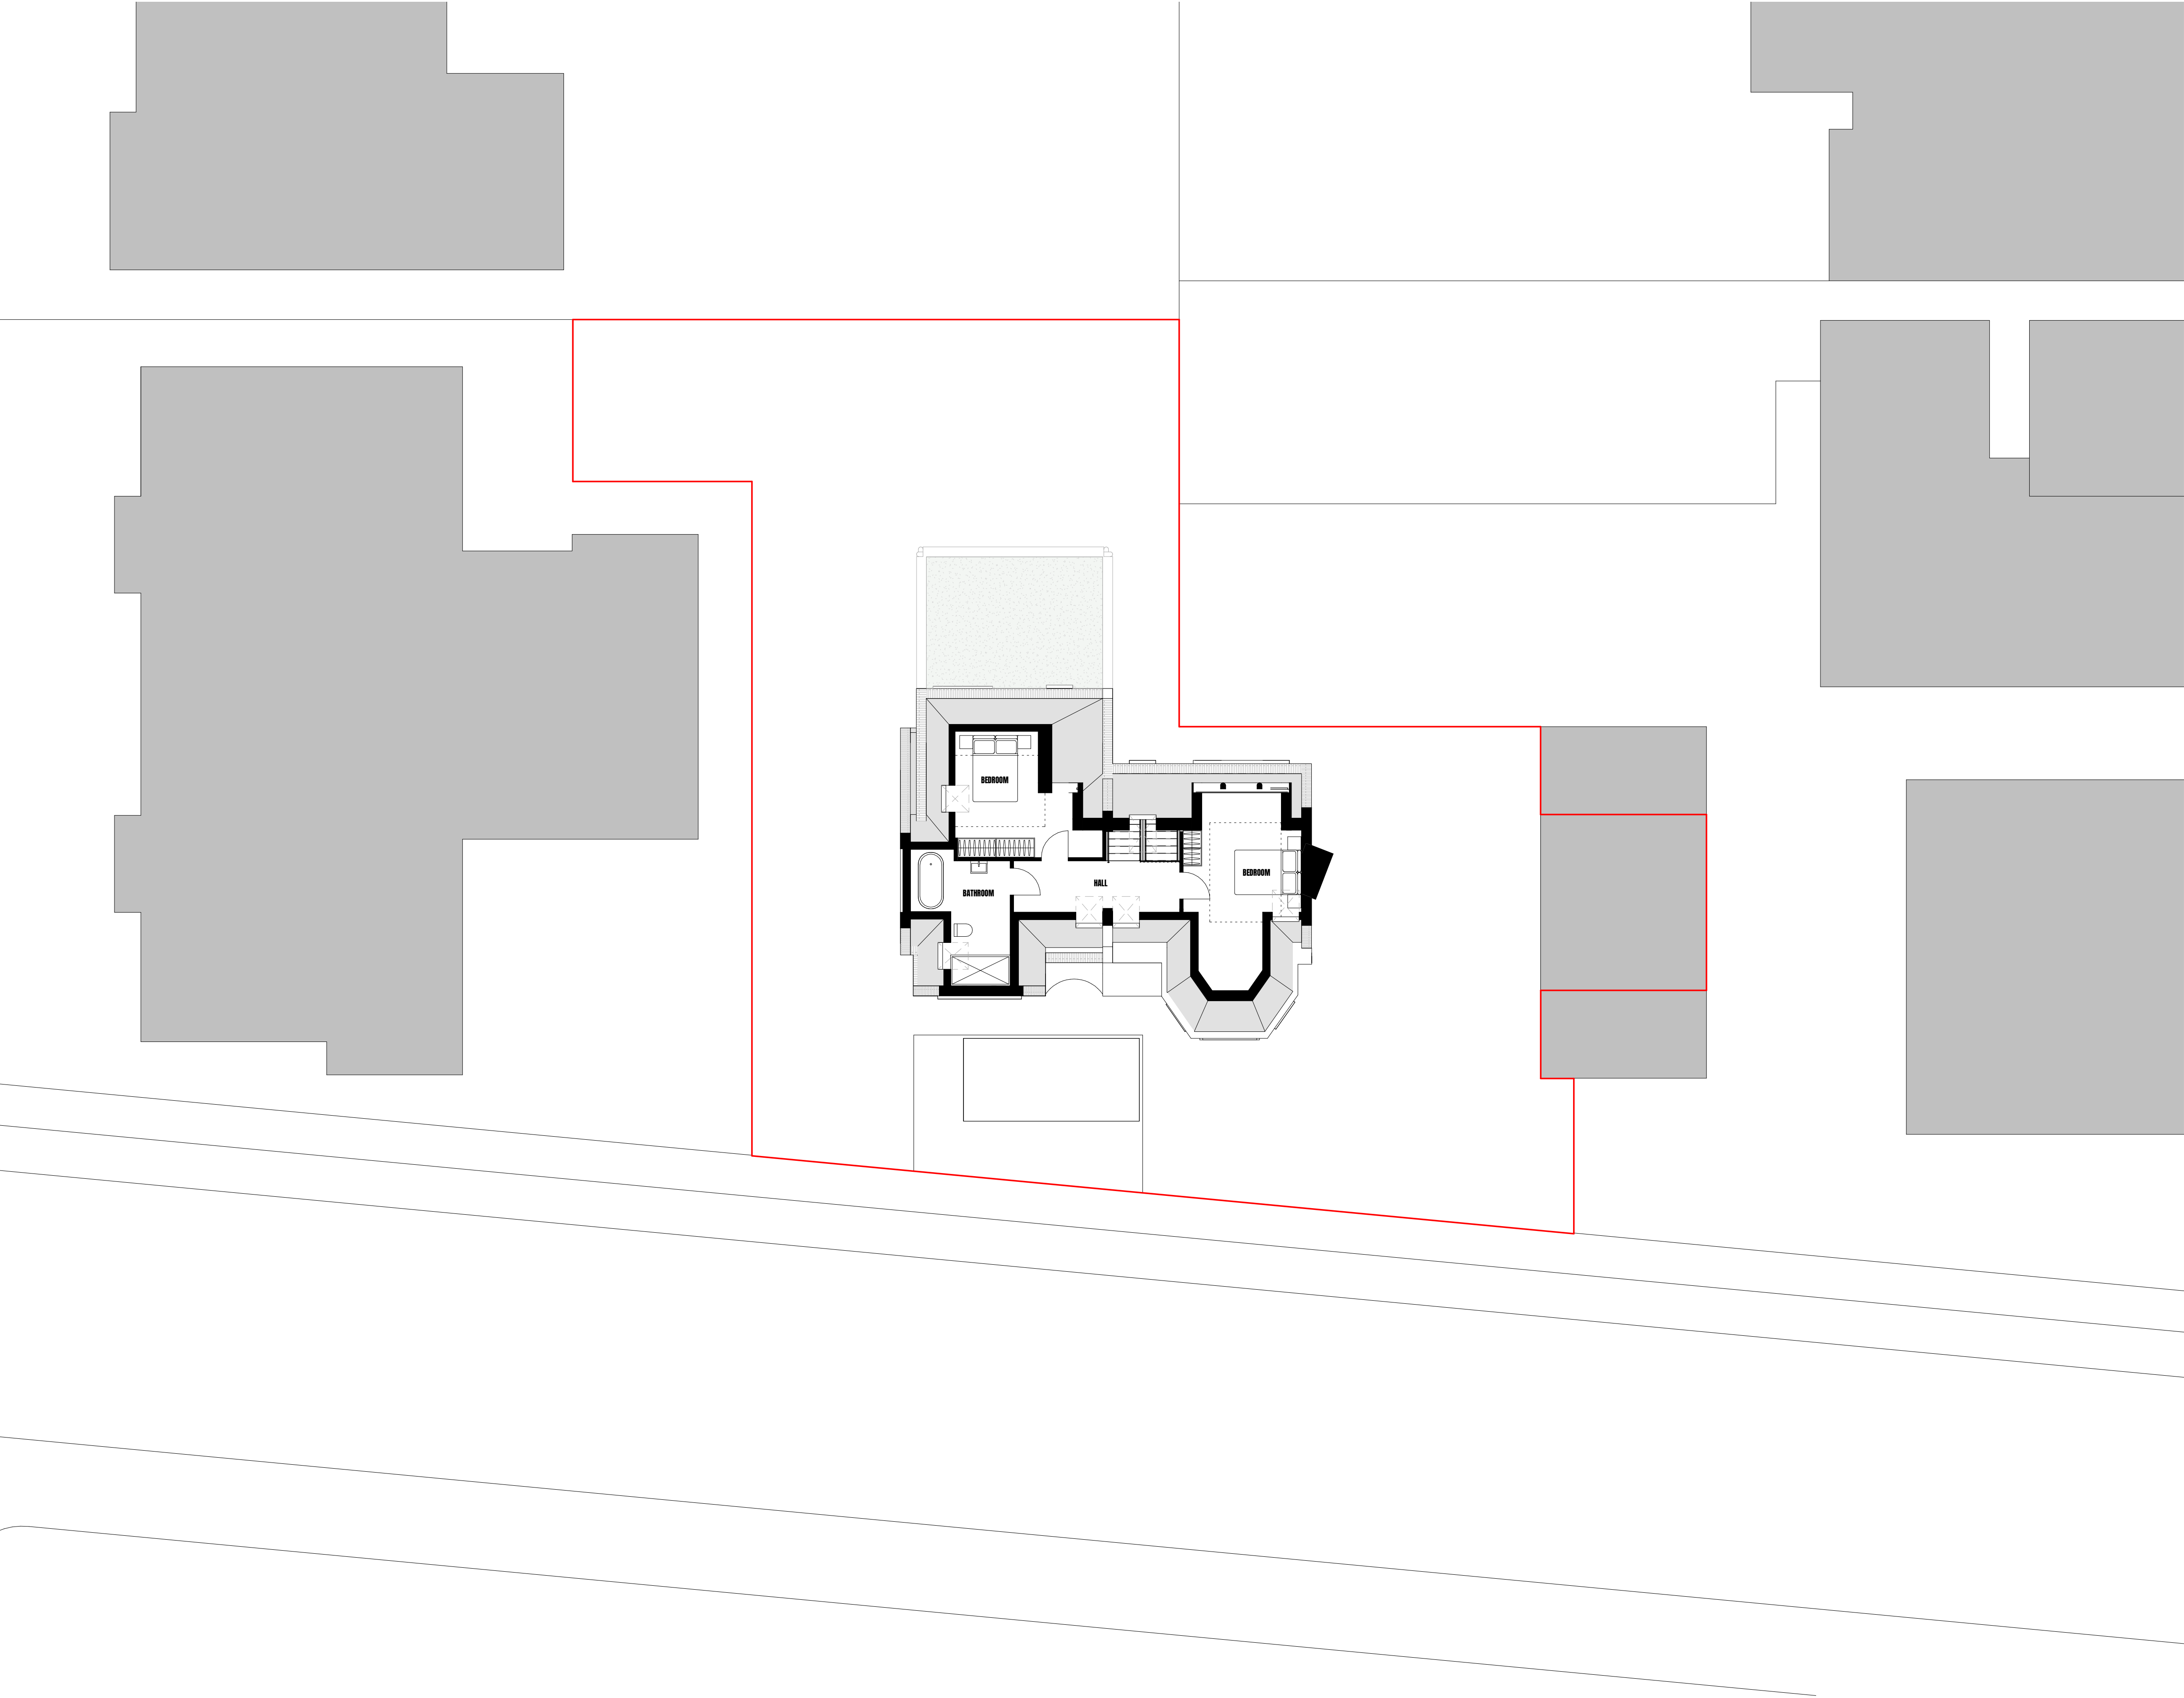

1 Proposed - Level 02

1 : 100

Scale Bar: 1:100 @ A1 (Metres)

 

DOWEN FARMER ARCHITECTS

Unit 601, Level 6,
Peckham Levels,
95A Rye Ln,
London
SE15 4ST

T: 020 8058 7997
W: www.dowenfarmer.com

Project

Methuen Park

Project address

Methuen Park
London
N10 2JS

Client

Artform Group

Sheet number

1086 -GA - 02003 - Methuen Park

Sheet name

Proposed Roof Plan

Sheet scale

1:100 @ A1

Date/time

09/12/2022 14:57:29

Rev	Description	Date	Issued	Checked
-----	-------------	------	--------	---------

Site Boundary

Project status

Planning


GENERAL NOTES:

This drawing is not for construction and is for information purposes only. Contractor to provide detailed design and construction information. This drawing is to be read in conjunction with all relevant architects' and engineers' drawings and specifications. Drawings to be read in line with the approved inspectors plan check and all dimensions to be checked on site with any discrepancies reported to the architect.

OS information no accurate and not to be used for measurements.

Downen Farmer Architects Ltd is incorporated in England & Wales.
Company registration number 10861309.


N

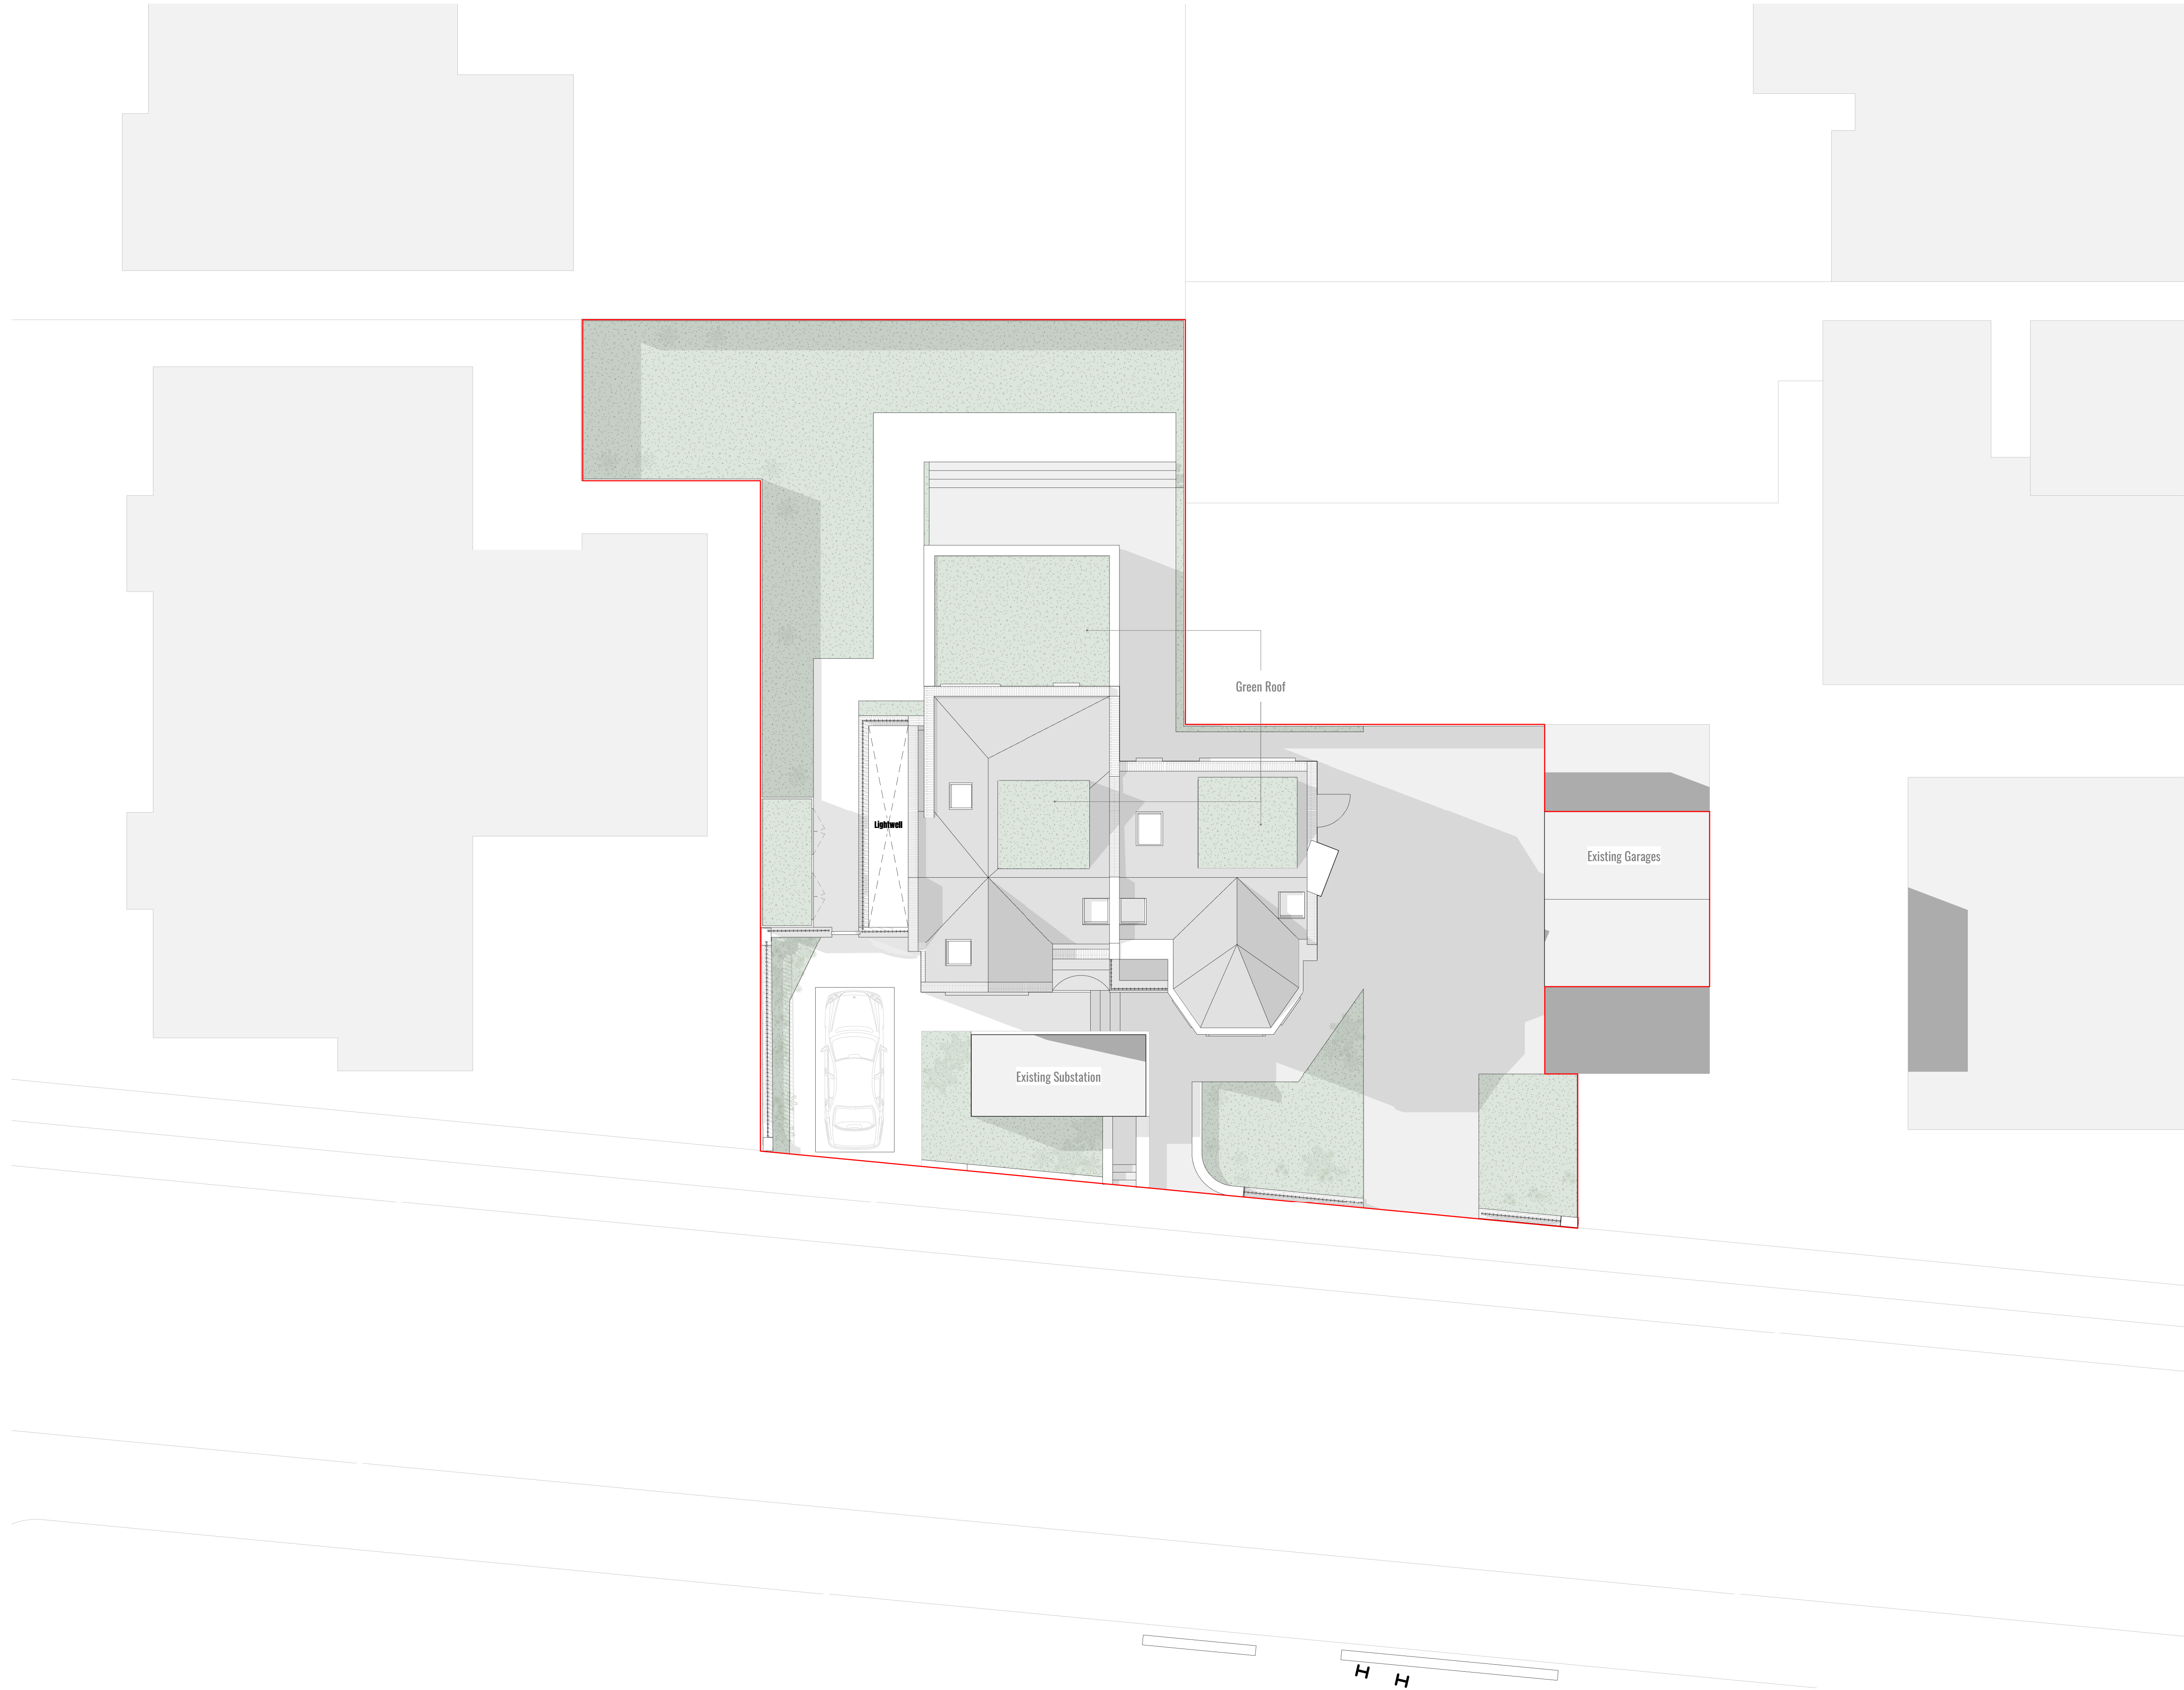

1 Proposed - Roof Plan

1 : 100

Scale Bar: 1:100 @ A1 (Metres)

 

DOWEN FARMER ARCHITECTS

Unit 601, Level 6,
Peckham Levels,
95A Rye Ln,
London
SE15 4ST

T: 020 8058 7997
W: www.dowenfarmer.com

Project

Methuen Park

Project address

Methuen Park
London
N10 2JS

Client

Artform Group

Sheet number

1086 -GA - 02004 - Methuen Park

Sheet name

Proposed Level -01

Sheet scale

1:100 @ A1

Date/time

09/12/2022 14:57:31

Rev	Description	Date	Issued	Checked
-----	-------------	------	--------	---------

Project status


Planning

GENERAL NOTES:

This drawing is not for construction and is for information purposes only. Contractor to provide detailed design and construction information. This drawing is to be read in conjunction with all relevant architects' and engineers' drawings and specifications. Drawings to be read in line with the approved inspectors plan check and all dimensions to be checked on site with any discrepancies reported to the architect.

OS information no accurate and not to be used for measurements.

Downen Farmer Architects Ltd is incorporated in England & Wales.
Company registration number 10861309.

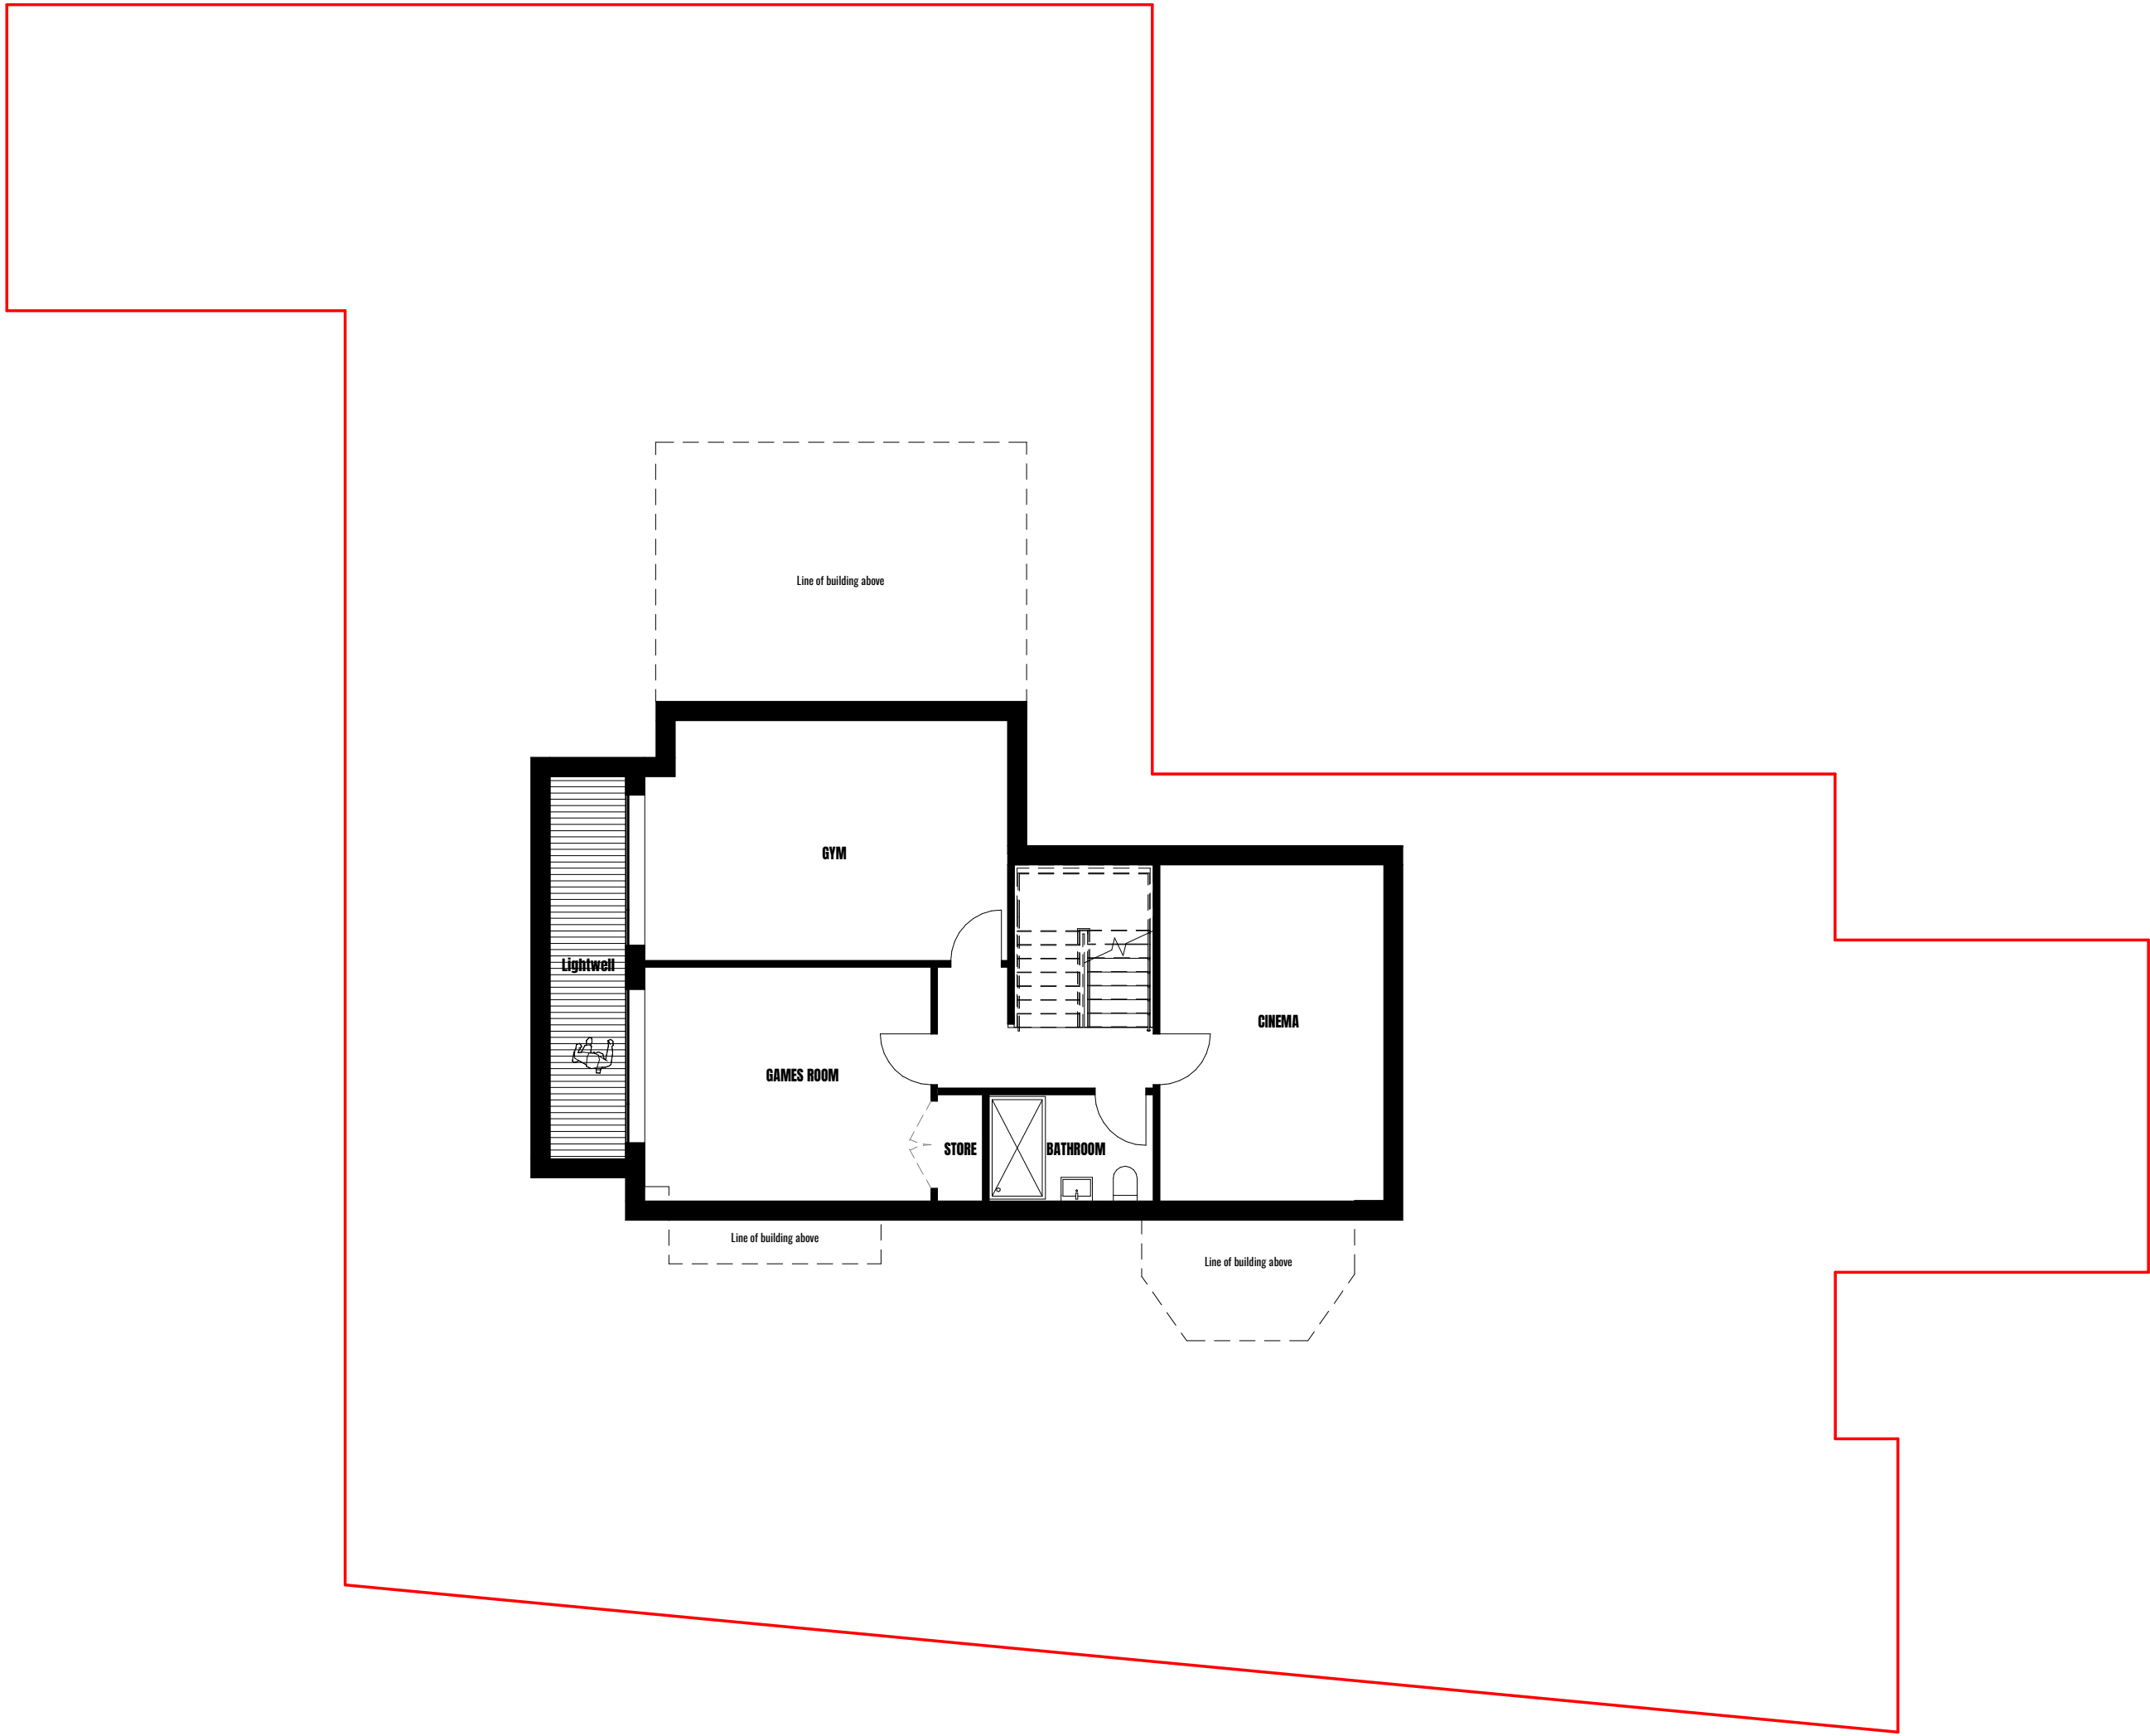

Material Key


- 1. Pink Brickwork
- 2. Light Buff Brickwork
- 3. Stack Bond Soldier Brickwork
- 4. Smooth Finish, Recessed GRC Panel
- 5. Smooth Finish GRC Coping
- 6. GRC Mullion Fin Piece
- 7. Aluminium Frame Windows
- 8. Timber Fence
- 9. Smooth Finish Concrete Plinth
- 10. Timber Door to Match Aluminium Frame Windows
- 11. Timber Bin and Bike Storage



Proposed North Elevation
1 : 100



Proposed South Elevation
1 : 100

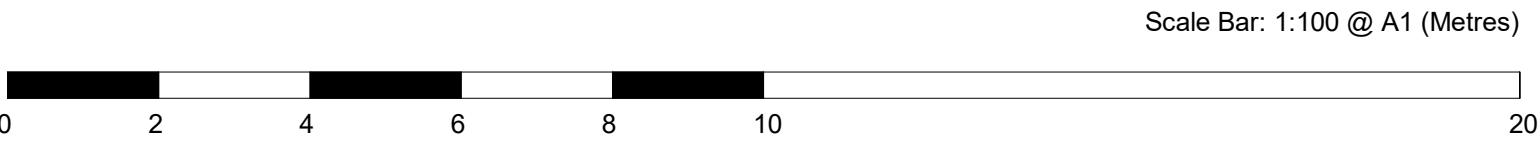

DOWEN FARMER
ARCHITECTS

Unit 601, Level 6,
Peckham Levels,
95A Rye Ln,
London
SE15 4ST

T: 020 8058 7997
W: www.dowenfarmer.com

Project

Methuen Park

Project address

Methuen Park
London
N10 2JS

Client

Artform Group

Sheet number

1086 -EL - 04001 - Methuen Park

Sheet name

Proposed North & South Elevations


Sheet scale

As indicated @ A1

Date/time

09/12/2022 14:57:08

Rev	Description	Date	Issued	Checked
-----	-------------	------	--------	---------

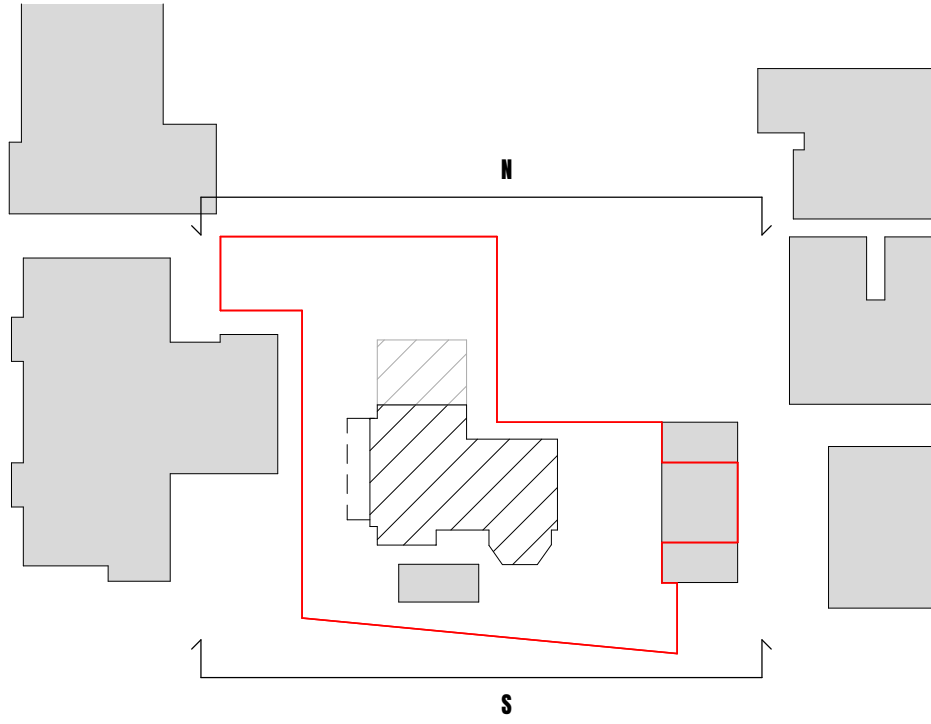

Site Boundary

Project status

Planning

GENERAL NOTES:


This drawing is not for construction and is for information purposes only. Contractor to provide detailed design and construction information. This drawing is to be read in conjunction with all relevant architects' and engineers' drawings and specifications. Drawings to be read in line with the approved inspectors plan check and all dimensions to be checked on site with any discrepancies reported to the architect.

OS information no accurate and not to be used for measurements.


Downen Farmer Architects Ltd is incorporated in England & Wales.
Company registration number 10861309.

Material Key


- 1. Pink Brickwork
- 2. Light Buff Brickwork
- 3. Stack Bond Soldier Brickwork
- 4. Smooth Finish, Recessed GRC Panel
- 5. Smooth Finish GRC Coping
- 6. GRC Mullion Fin Piece
- 7. Aluminium Frame Windows
- 8. Timber Fence
- 9. Smooth Finish Concrete Plinth
- 10. Timber Door to Match Aluminium Frame Windows
- 11. Timber Bin and Bike Storage

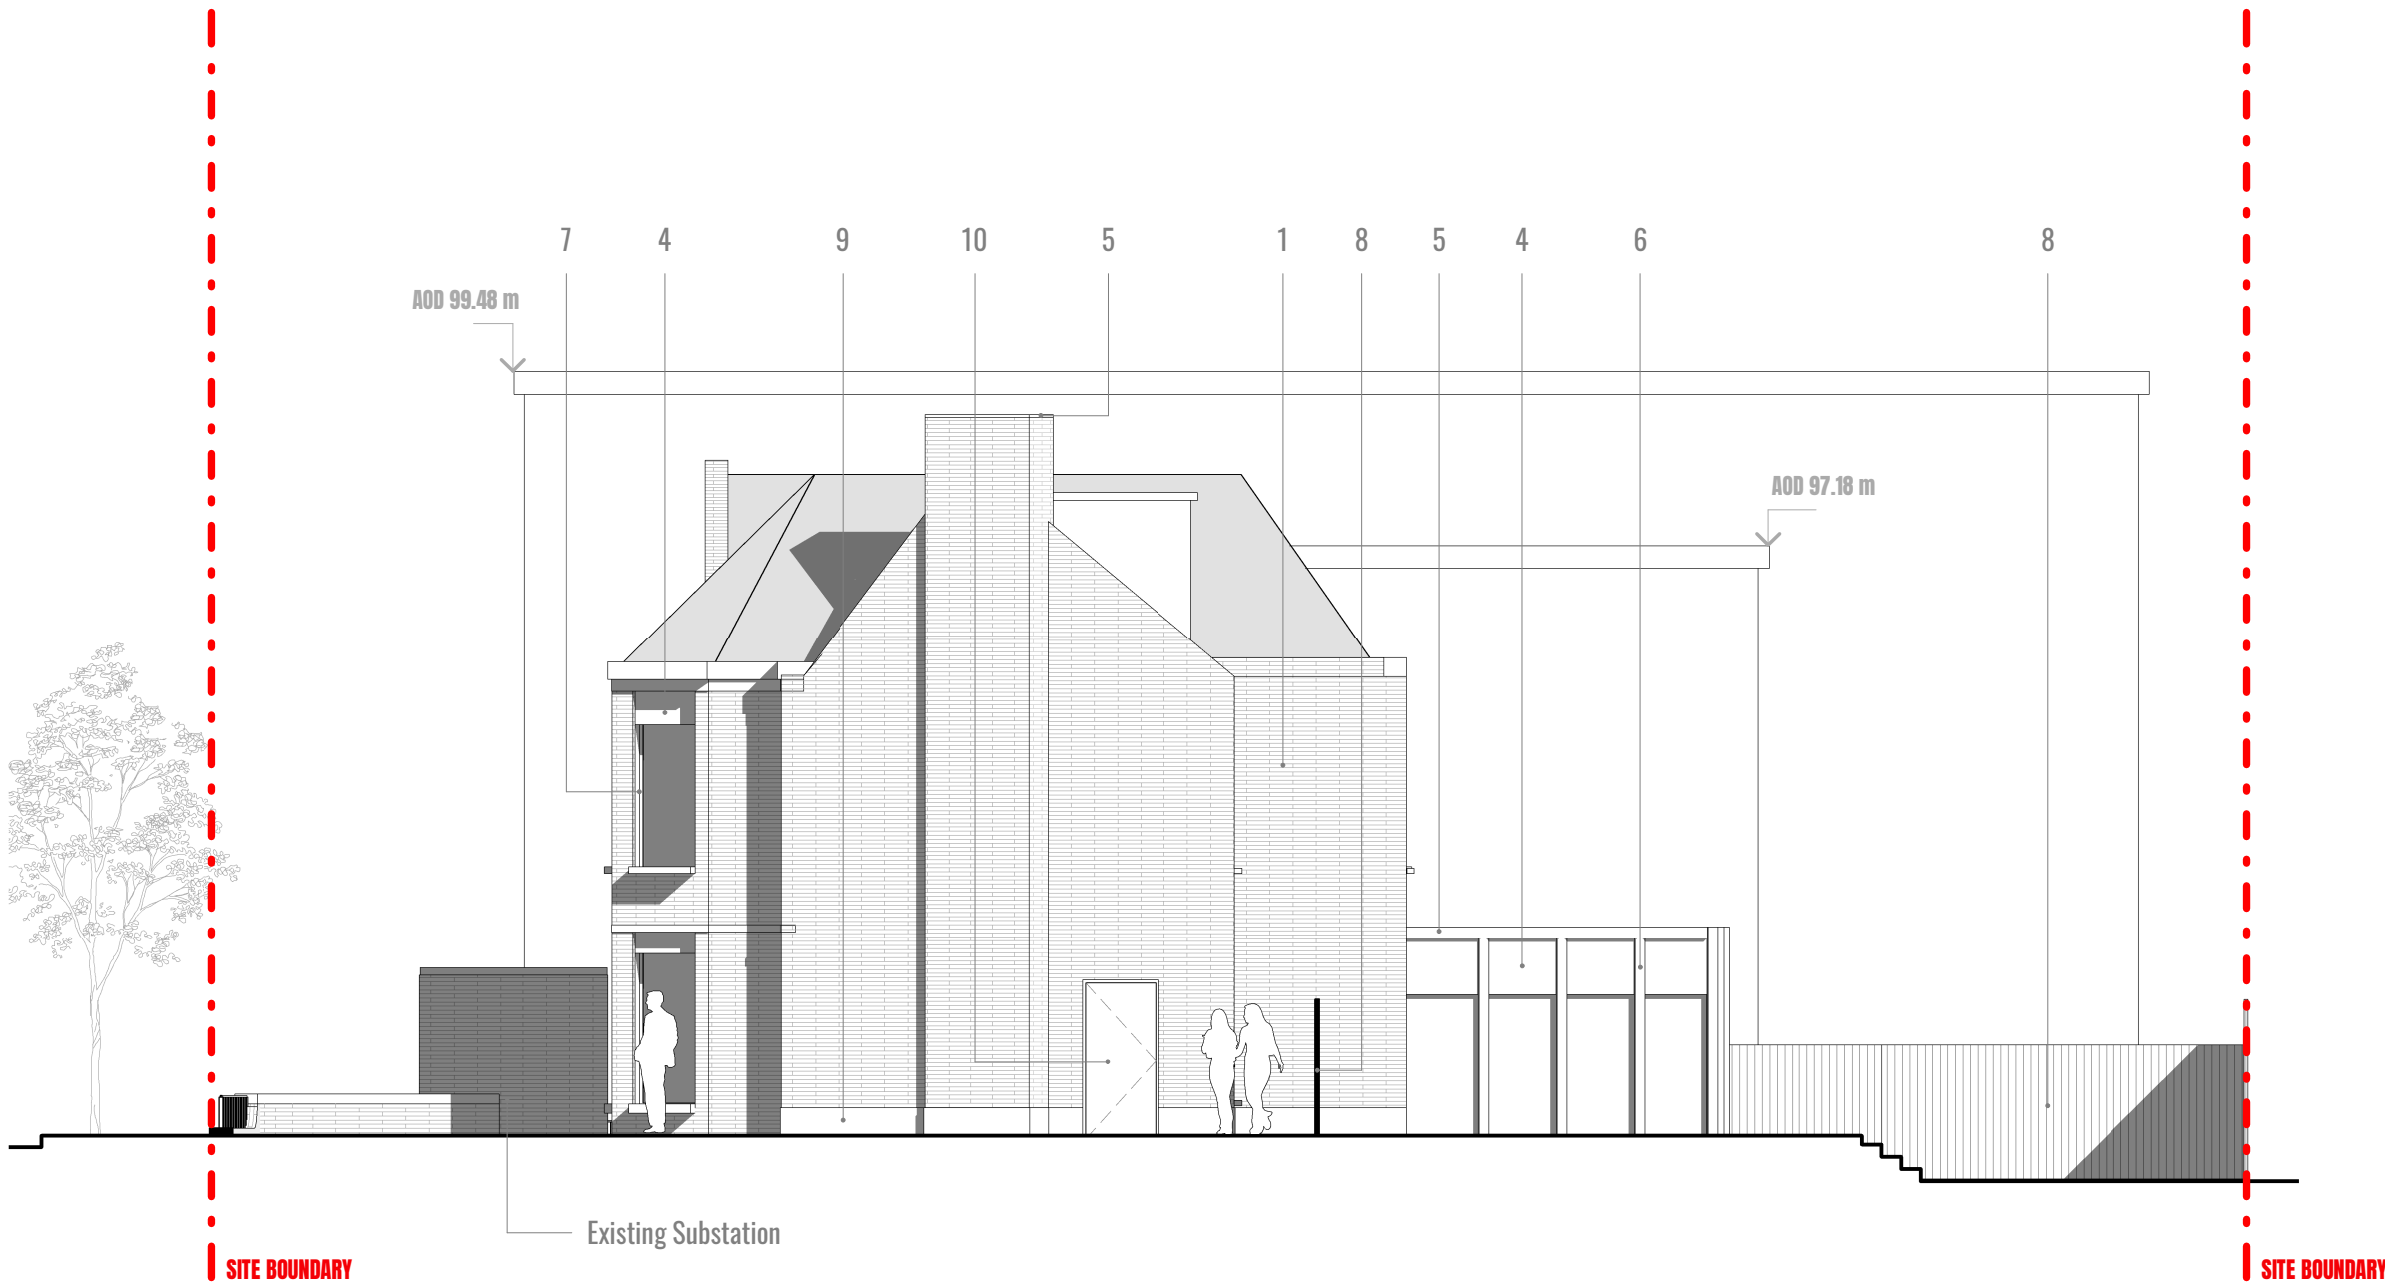

Proposed East Elevation
1 : 100

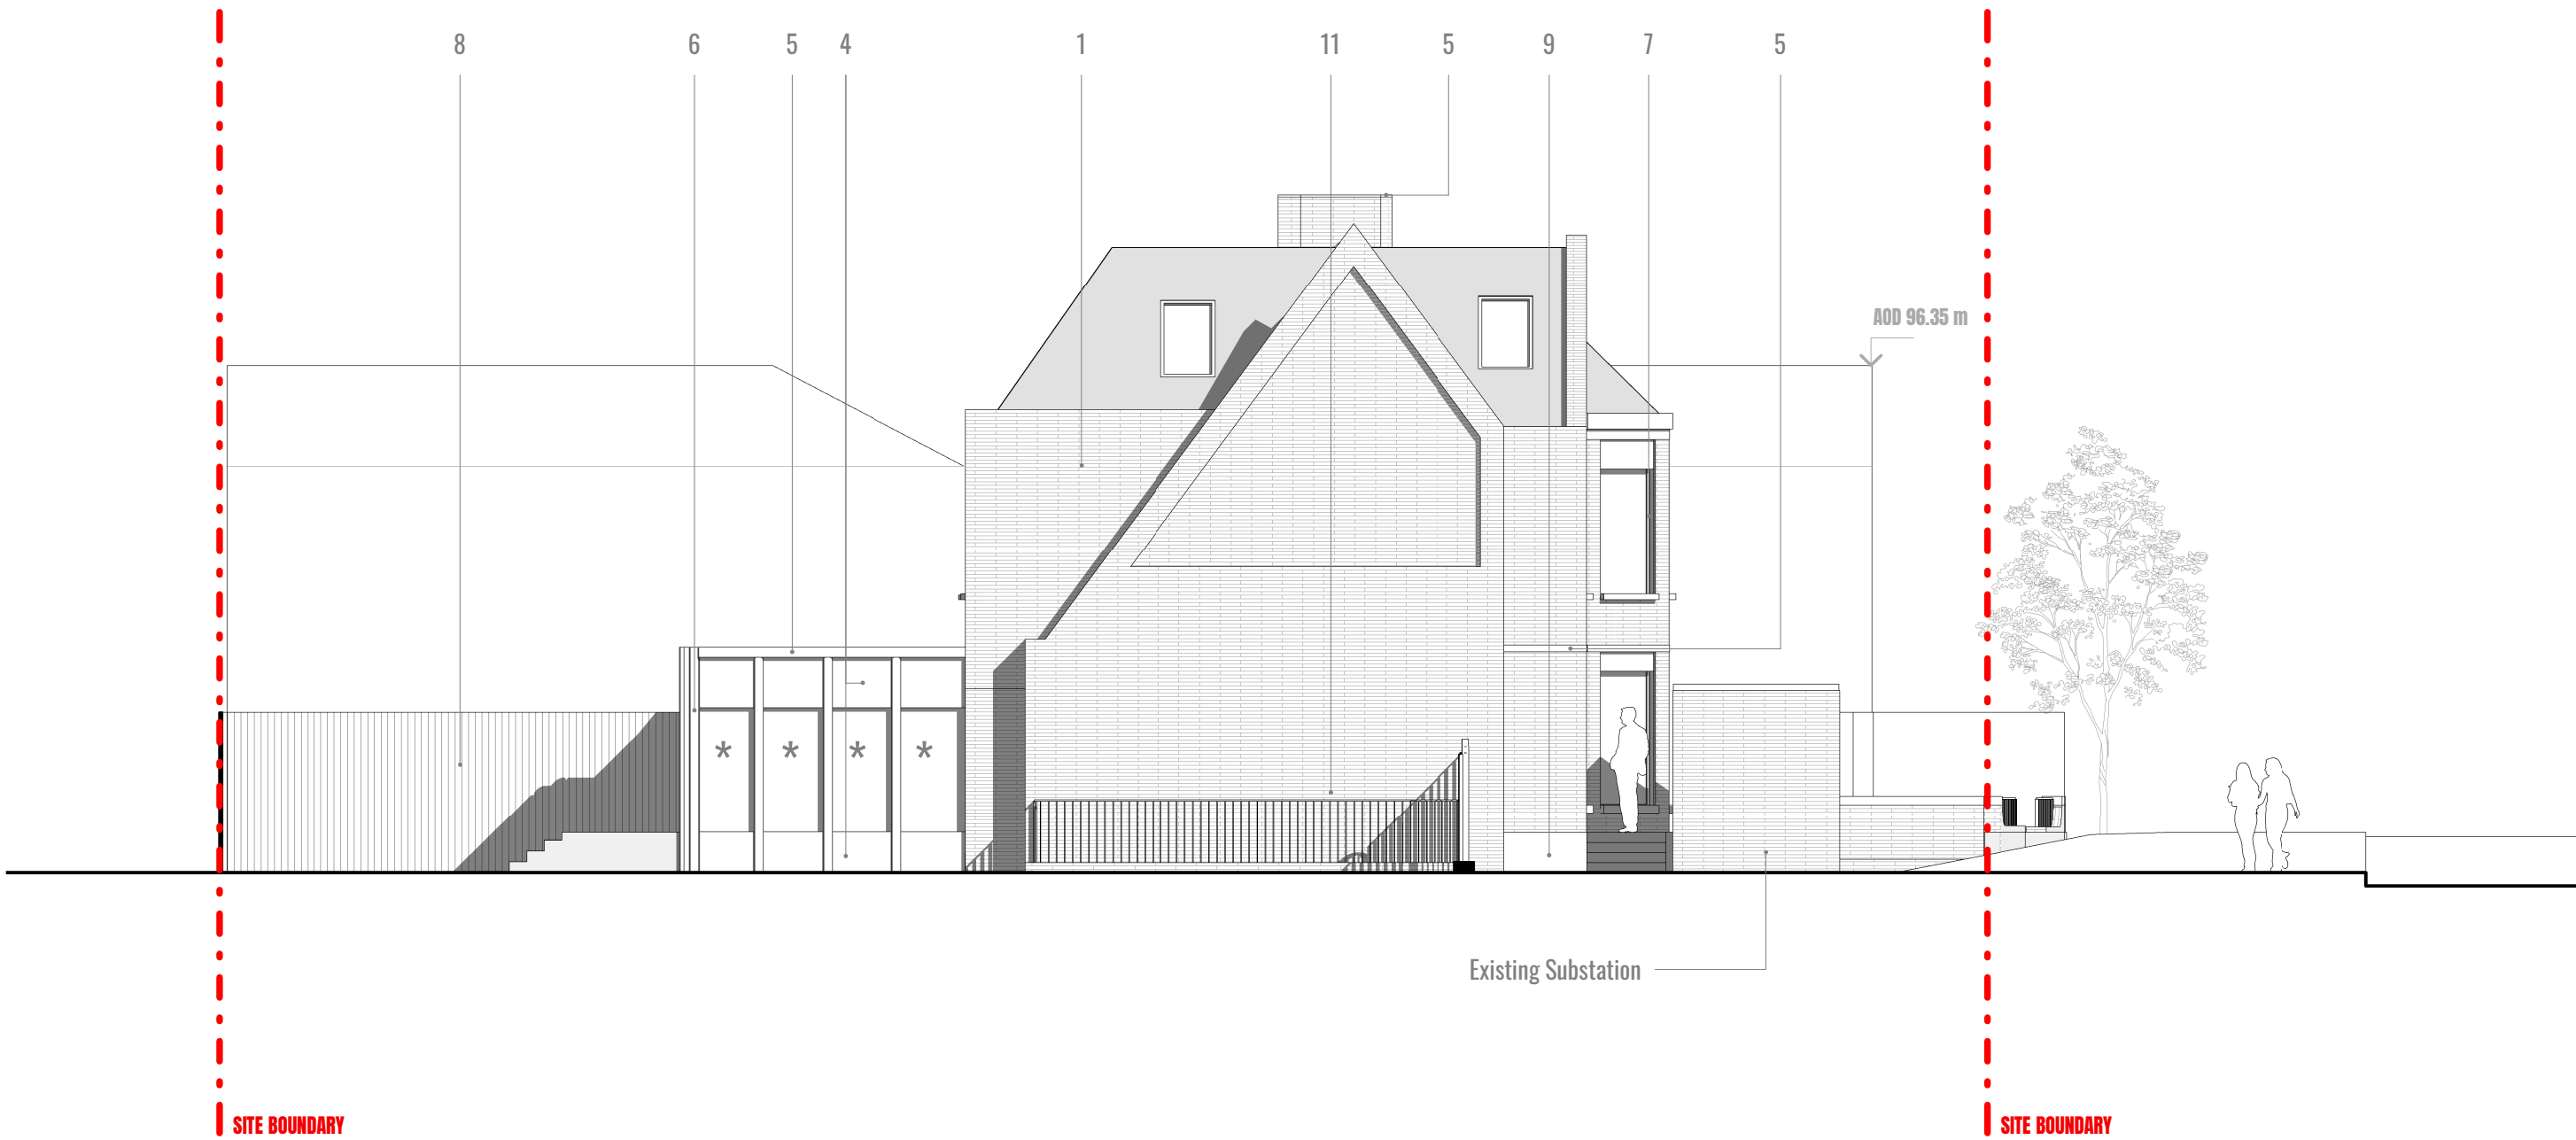

Proposed West Elevation
1 : 100

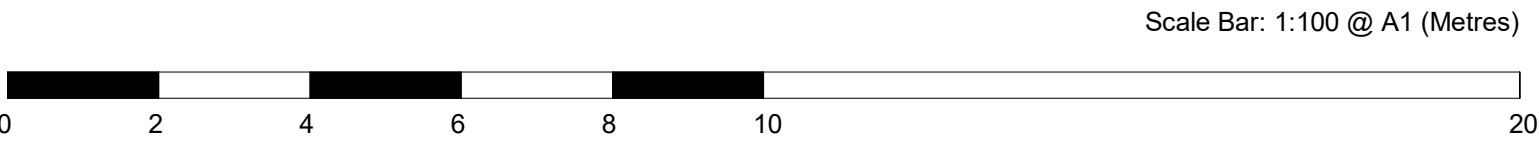

DOWEN FARMER
ARCHITECTS

Unit 601, Level 6,
Peckham Levels,
95A Rye Ln,
London
SE15 4ST

T: 020 8058 7997
W: www.dowenfarmer.com

Project

Methuen Park

Project address

Methuen Park
London
N10 2JS

Client

Artform Group

Sheet number

1086 -EL - 04002 - Methuen Park

Sheet name

Proposed East & West Elevations


Sheet scale

As indicated @ A1

Date/time

09/12/2022 14:57:14

Rev	Description	Date	Issued	Checked
-----	-------------	------	--------	---------

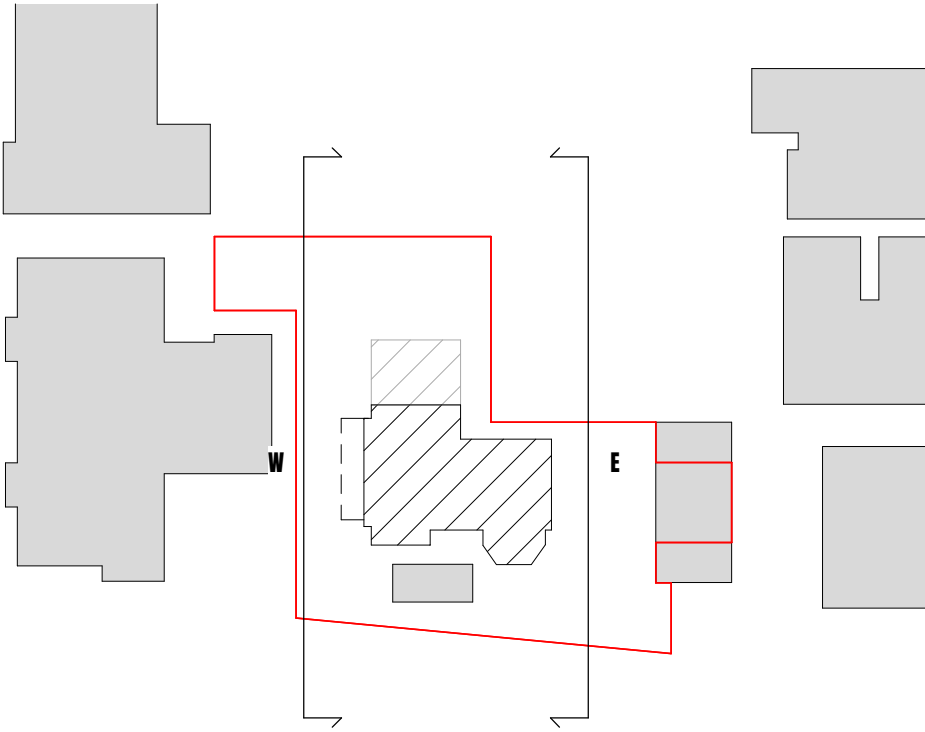

- Site Boundary
- Obscure Windows

Project status

Planning

GENERAL NOTES:

This drawing is not for construction and is for information purposes only. Contractor to provide detailed design and construction information. This drawing is to be read in conjunction with all relevant architects' and engineers' drawings and specifications. Drawings to be read in line with the approved inspectors plan check and all dimensions to be checked on site with any discrepancies reported to the architect.

OS information no accurate and not to be used for measurements.

Down Farmer Architects Ltd is incorporated in England & Wales.
Company registration number 10861309.

DOWEN FARMER
ARCHITECTS

Unit 601, Level 6,
Peckham Levels,
95A Rye Ln,
London
SE15 4ST

T: 020 8058 7997
W: www.dowenfarmer.com

Project

Methuen Park

Project address

Methuen Park
London
N10 2JS

Client

Artform Group

Sheet number

1086-SC-03001 - Methuen Park

Sheet name

Proposed Sections


Sheet scale

As indicated @ A1

Date/time

09/12/2022 14:57:40

Rev	Description	Date	Issued	Checked
-----	-------------	------	--------	---------

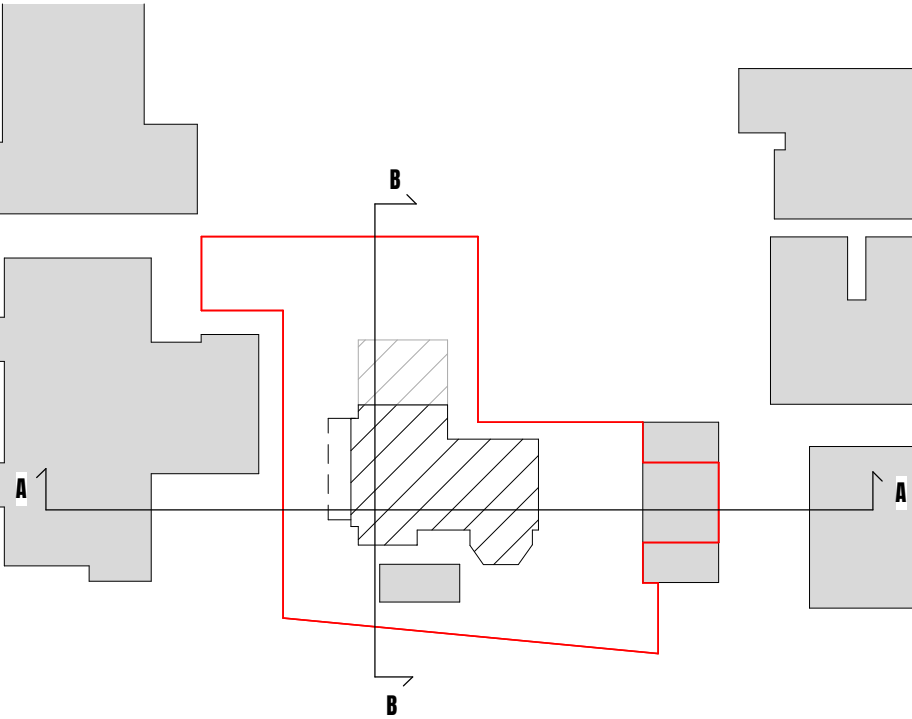

— Site Boundary

Project status


Planning

GENERAL NOTES:


This drawing is not for construction and is for information purposes only. Contractor to provide detailed design and construction information. This drawing is to be read in conjunction with all relevant architects' and engineers' drawings and specifications. Drawings to be read in line with the approved inspectors plan check and all dimensions to be checked on site with any discrepancies reported to the architect.

OS information no accurate and not to be used for measurements.


Downen Farmer Architects Ltd is incorporated in England & Wales.
Company registration number 10861309.

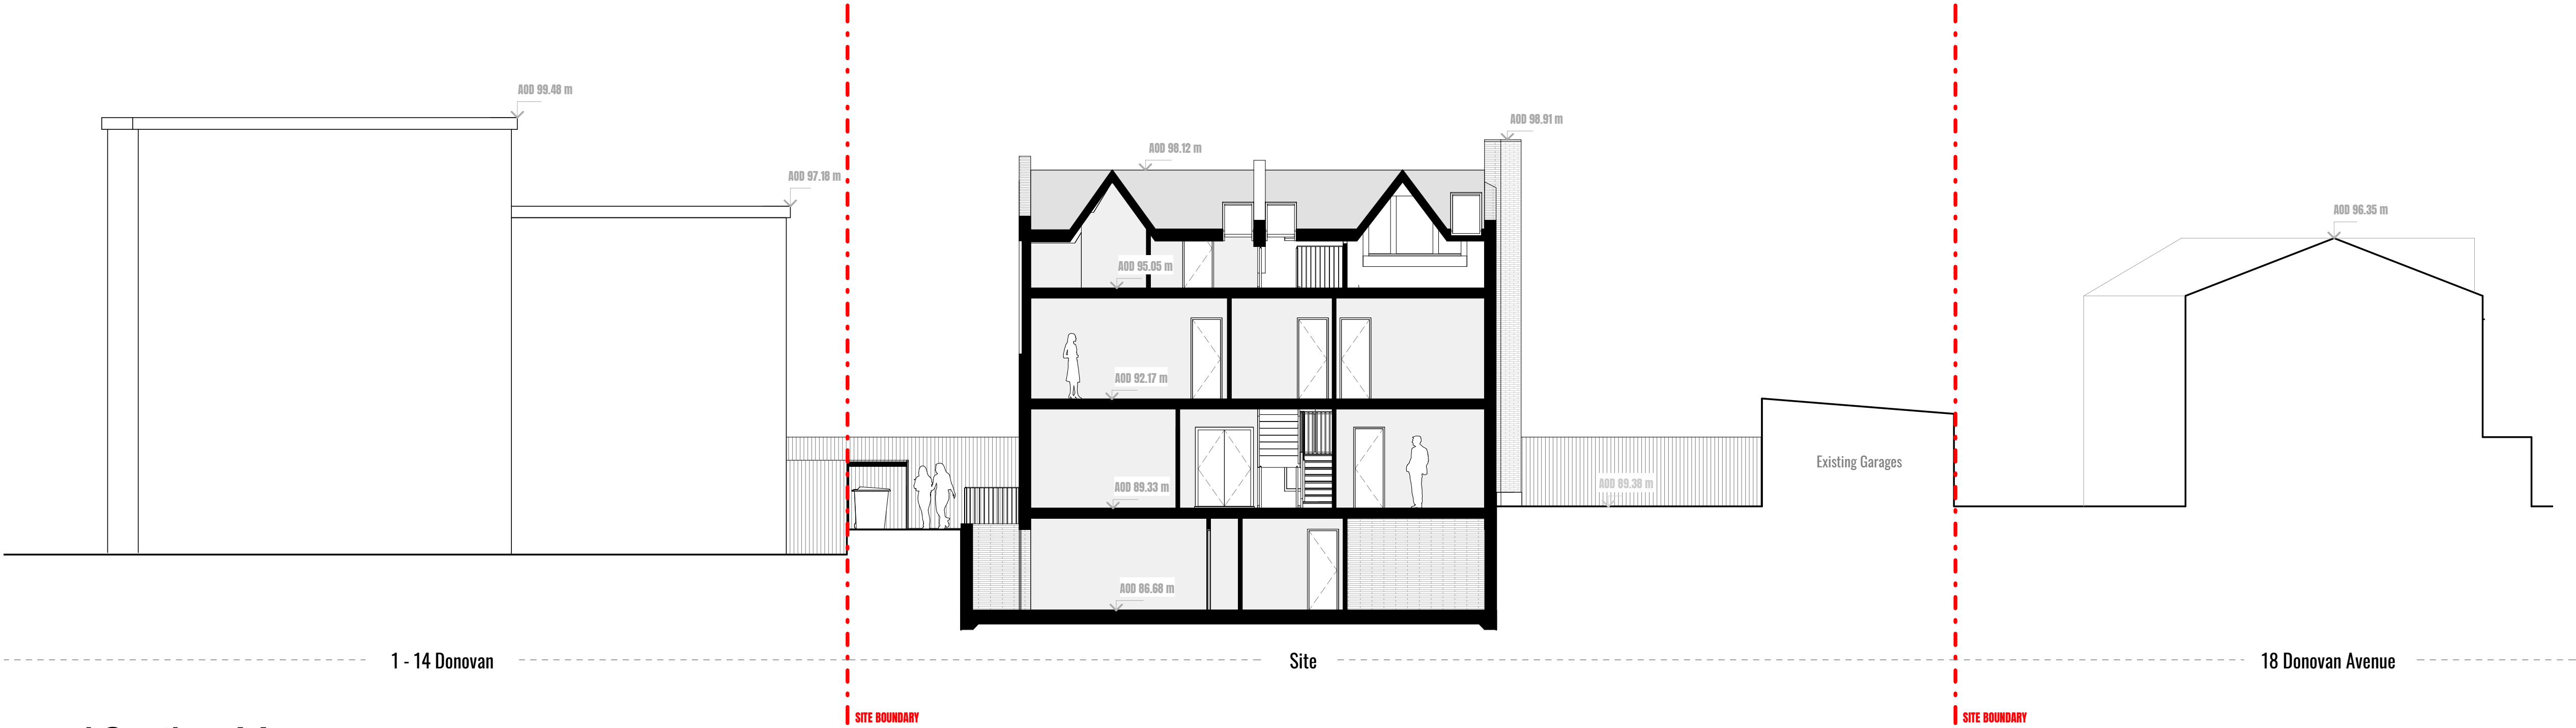

Proposed Section AA
1 : 100

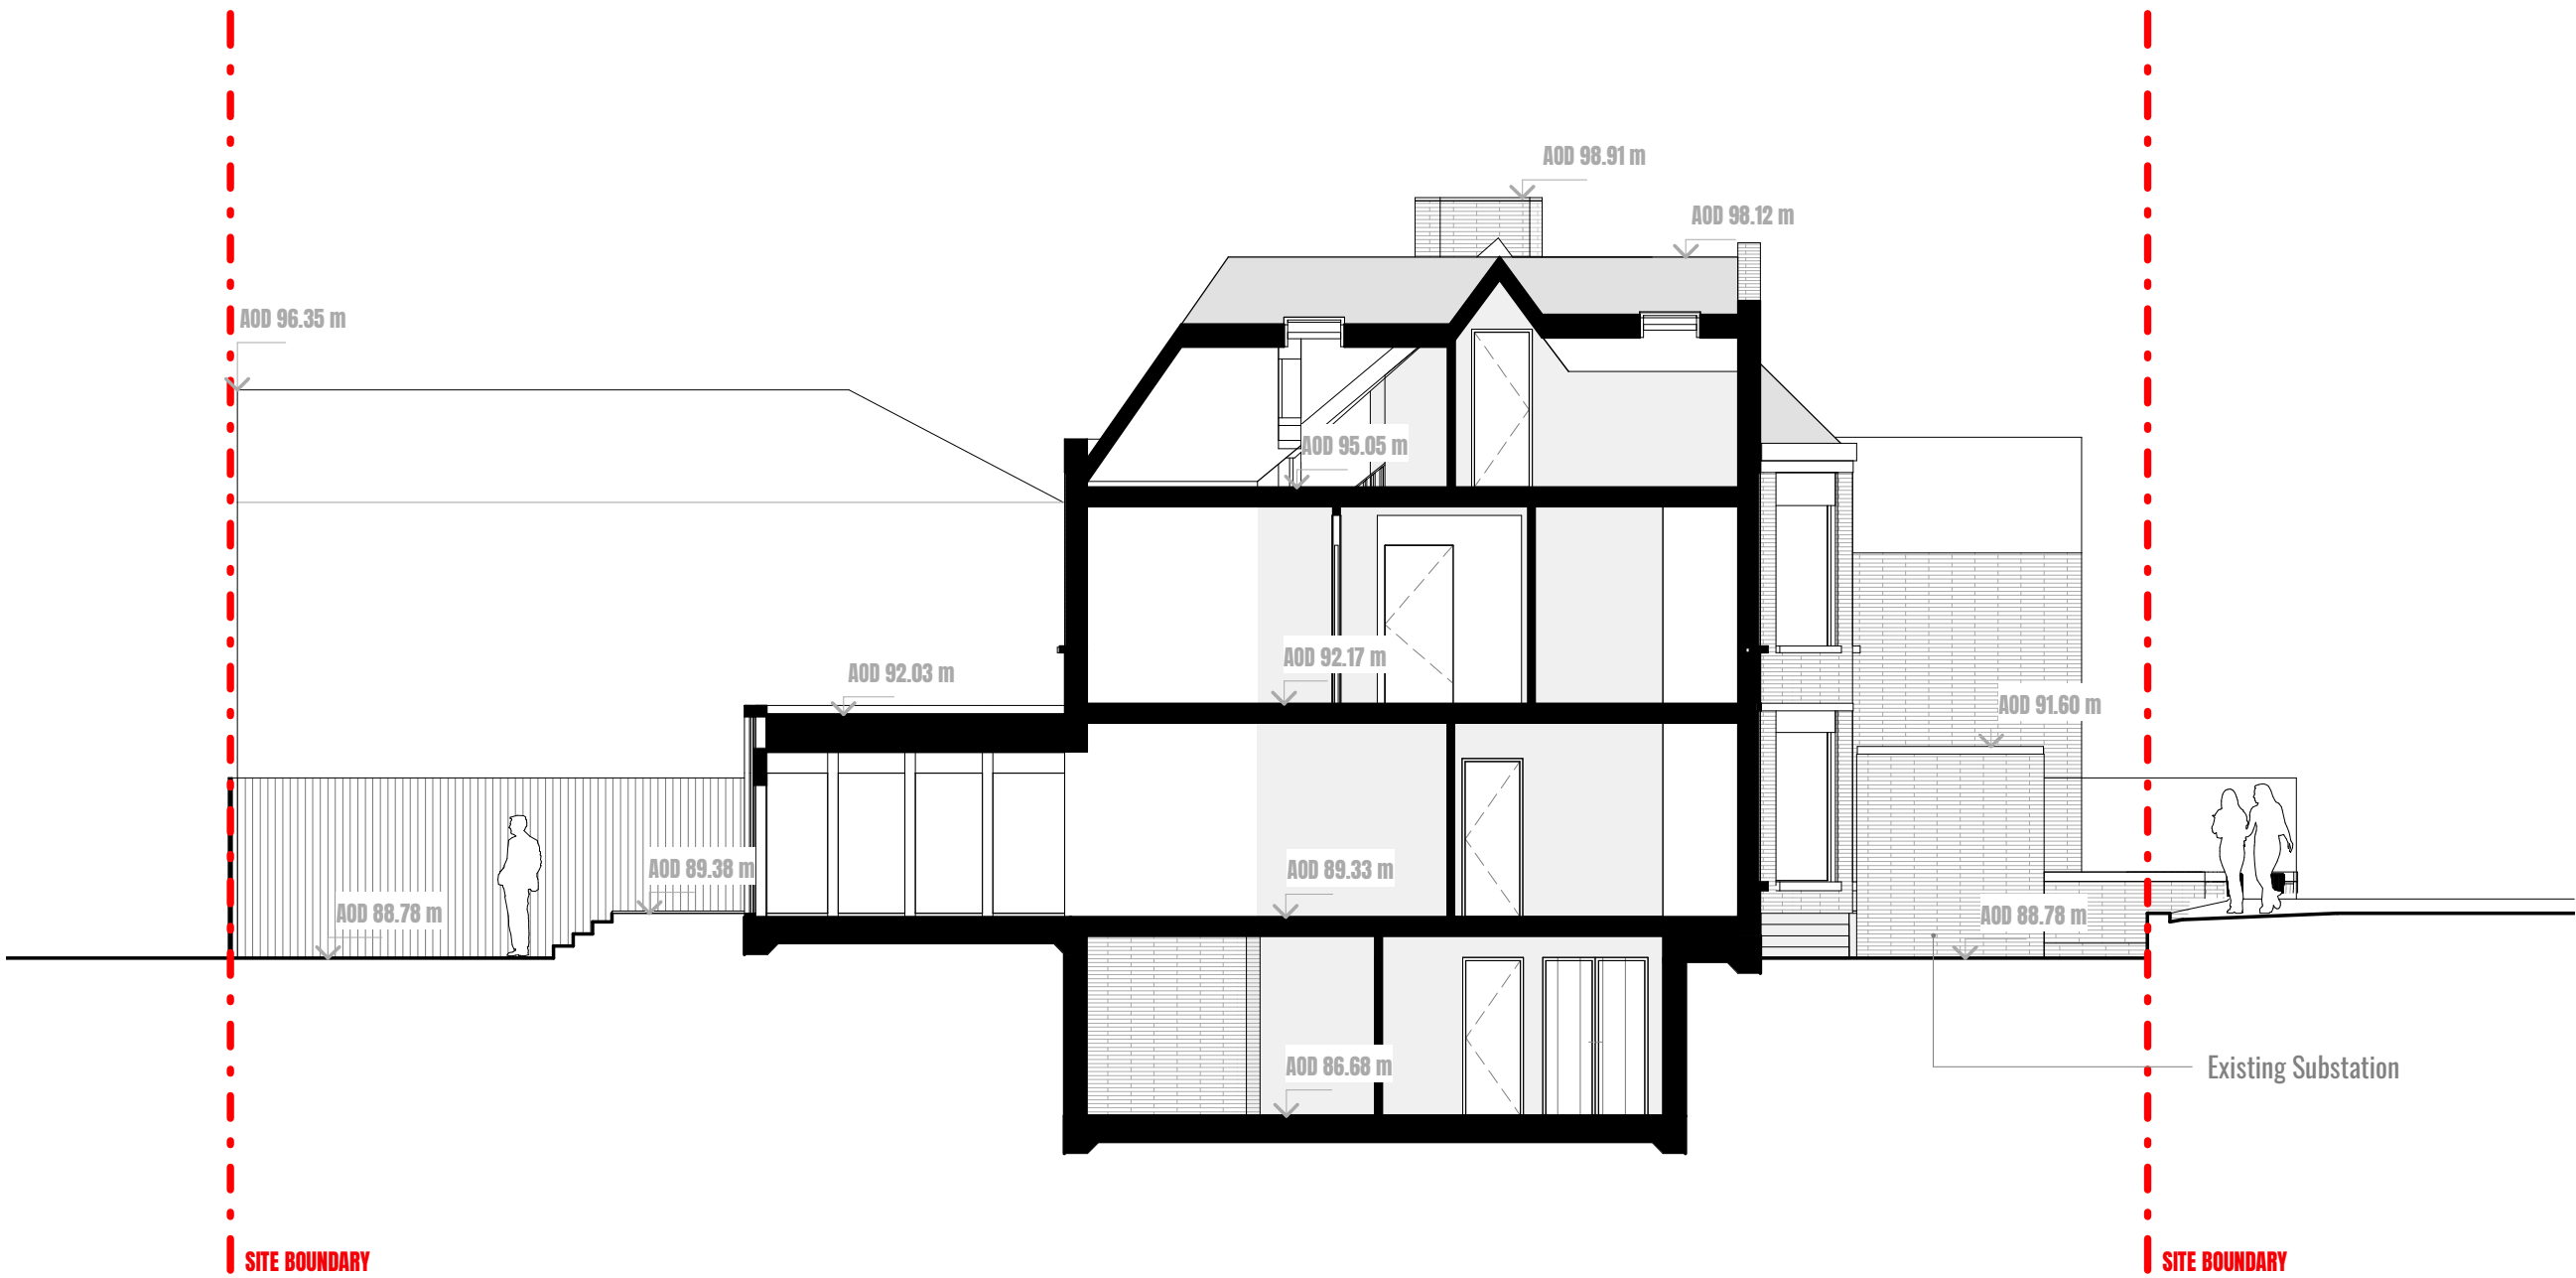

Proposed Section BB
1 : 100

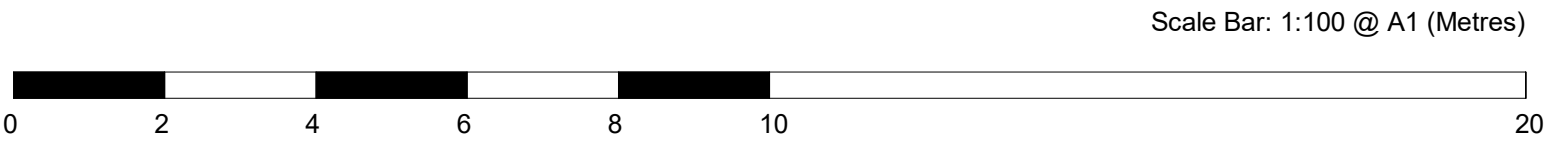

DOWNEN FARMER ARCHITECTS

Unit 601, Level 6,
Peckham Levels,
95A Rye Ln,
London
SE15 4ST

T: 020 8058 7997
W: www.downenfarmer.com

Project

Methuen Park

Project address

Methuen Park
London
N10 2JS

Client

Artform Group

Sheet number

1086 -EL - 04011 - Methuen Park

Sheet name

Proposed South Street Scene Elevation

Sheet scale

As indicated @ A1

Date/time

15/12/2022 17:10:24



Project status

Planning

GENERAL NOTES:


This drawing is not for construction and is for information purposes only. Contractor to provide detailed design and construction information. This drawing is to be read in conjunction with all relevant architects' and engineers' drawings and specifications. Drawings to be read in line with the approved inspectors plan check and all dimensions to be checked on site with any discrepancies reported to the architect.

OS information no accurate and not to be used for measurements.

Downen Farmer Architects Ltd is incorporated in England & Wales.
Company registration number 10861309.



Proposed Streetscene South Elevation
1 : 200

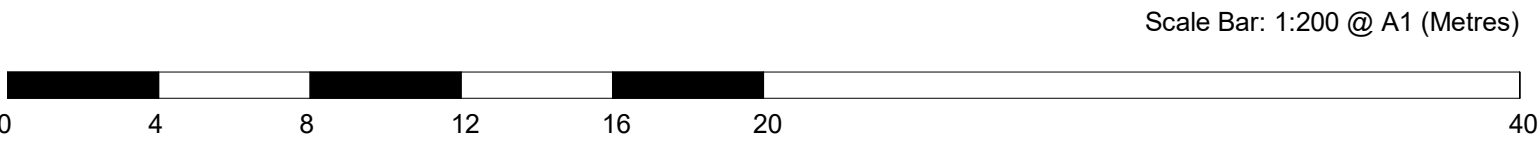

DOWEN FARMER ARCHITECTS

Unit 601, Level 6,
Peckham Levels,
95A Rye Ln,
London
SE15 4ST

T: 020 8058 7997
W: www.dowenfarmer.com

Project

Methuen Park

Project address

Methuen Park
London
N10 2JS

Client

Artform Group

Sheet number

1086 -EL - 05001 - Methuen Park

Sheet name

Proposed Refuse and Cycle Store

Sheet scale

1:20 @ A1

Date/time

15/12/2022 17:10:27

Rev	Description	Date	Issued	Checked
-----	-------------	------	--------	---------

Site Boundary

Project status

Planning

GENERAL NOTES:

This drawing is not for construction and is for information purposes only. Contractor to provide detailed design and construction information. This drawing is to be read in conjunction with all relevant architects' and engineers' drawings and specifications. Drawings to be read in line with the approved inspectors plan check and all dimensions to be checked on site with any discrepancies reported to the architect.

OS information no accurate and not to be used for measurements.


Down Farmer Architects Ltd is incorporated in England & Wales. Company registration number 10861309.




East Elevation
1 : 20



North Elevation
1 : 20

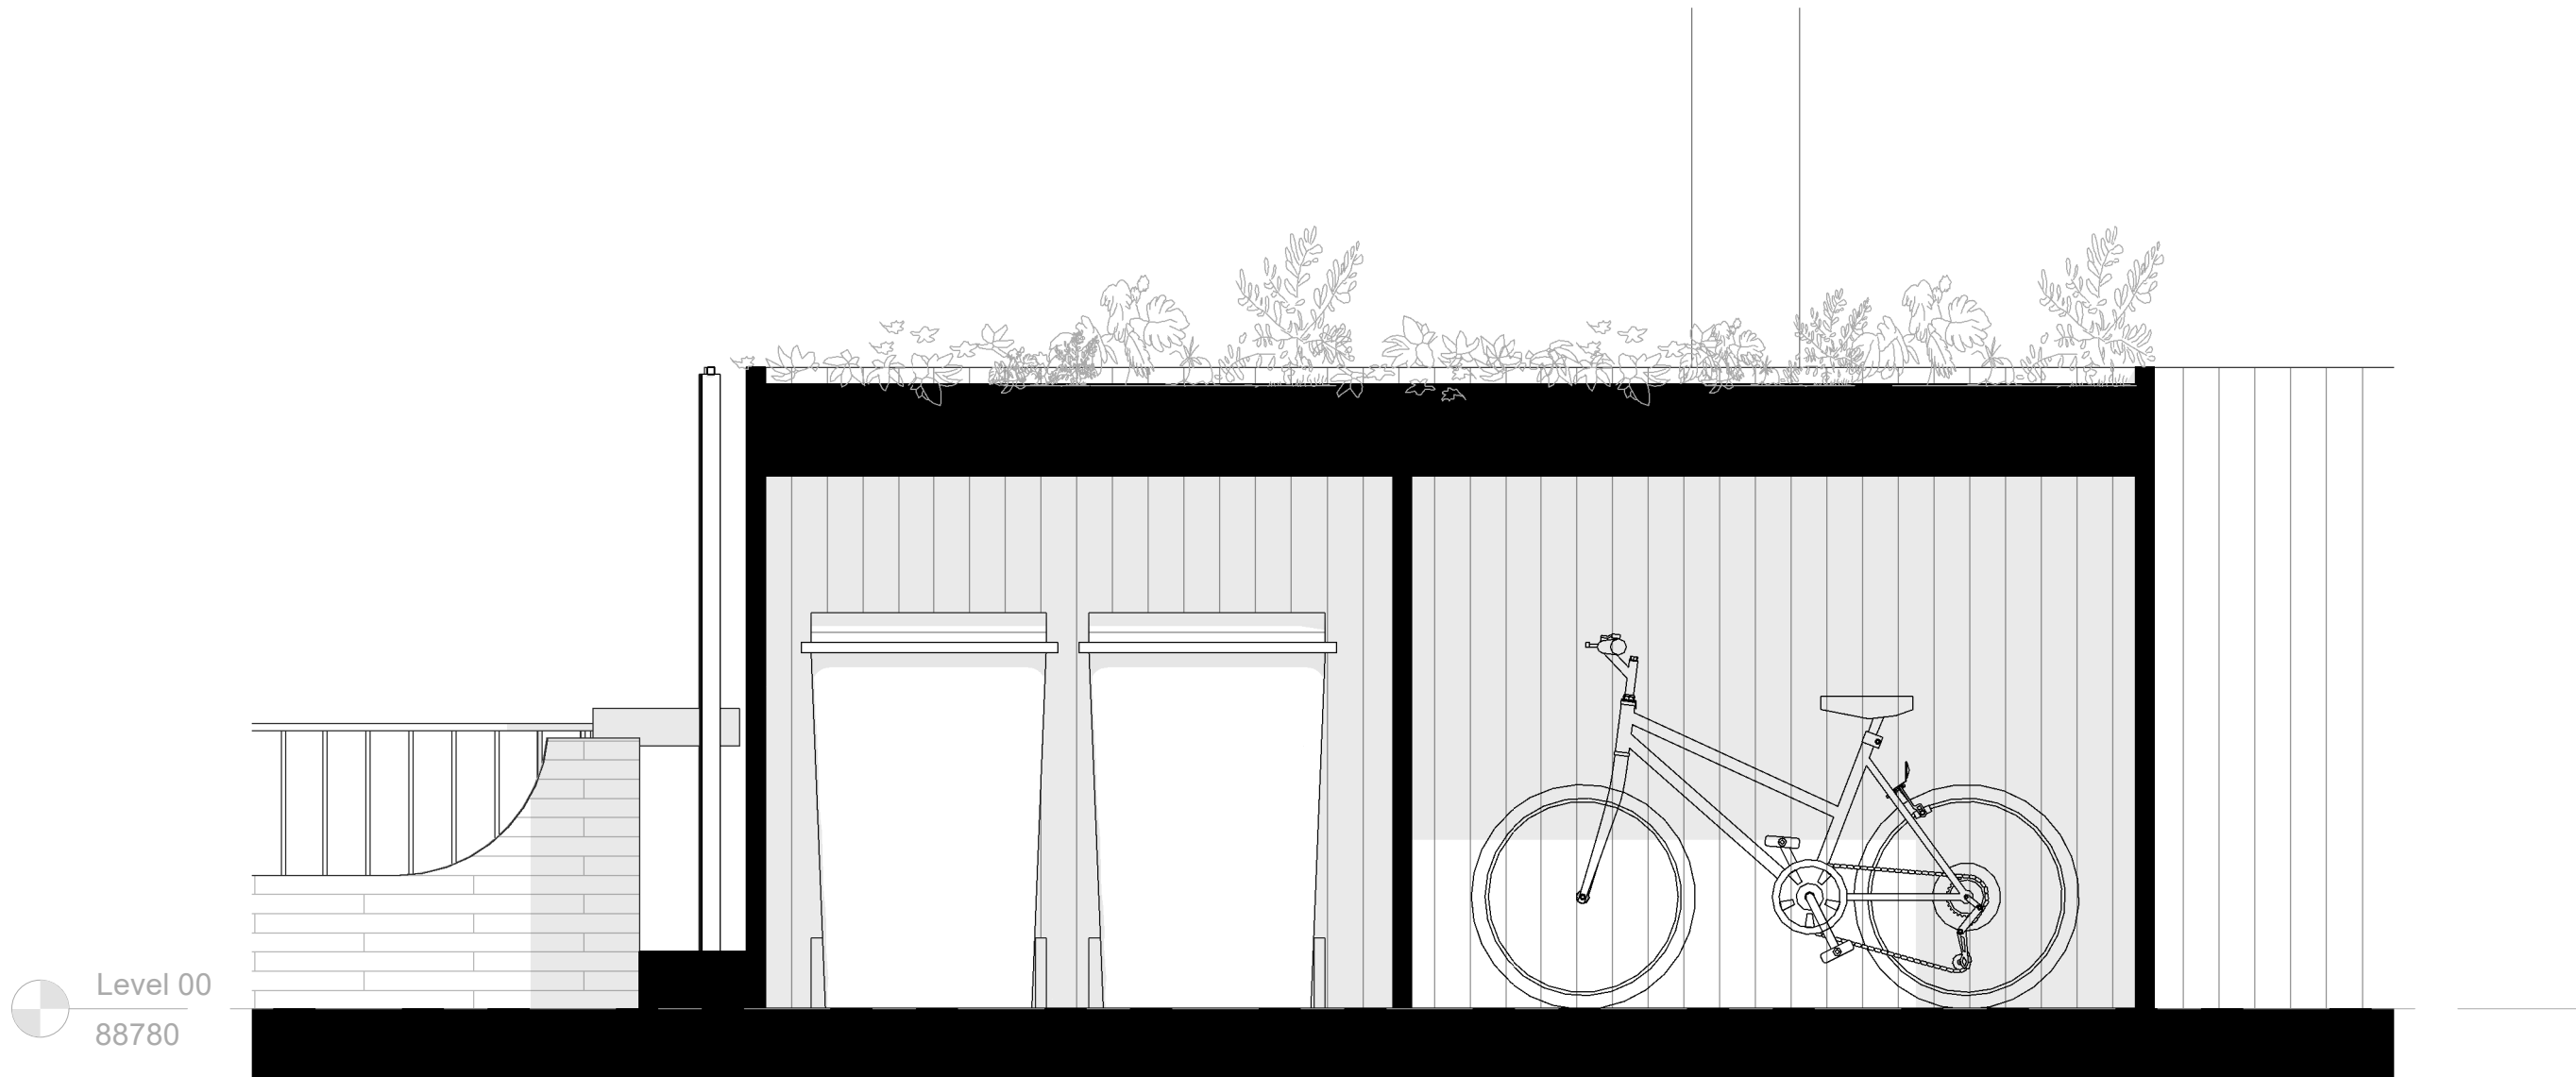

Refuse and Cycle Store Section A-A
1 : 20

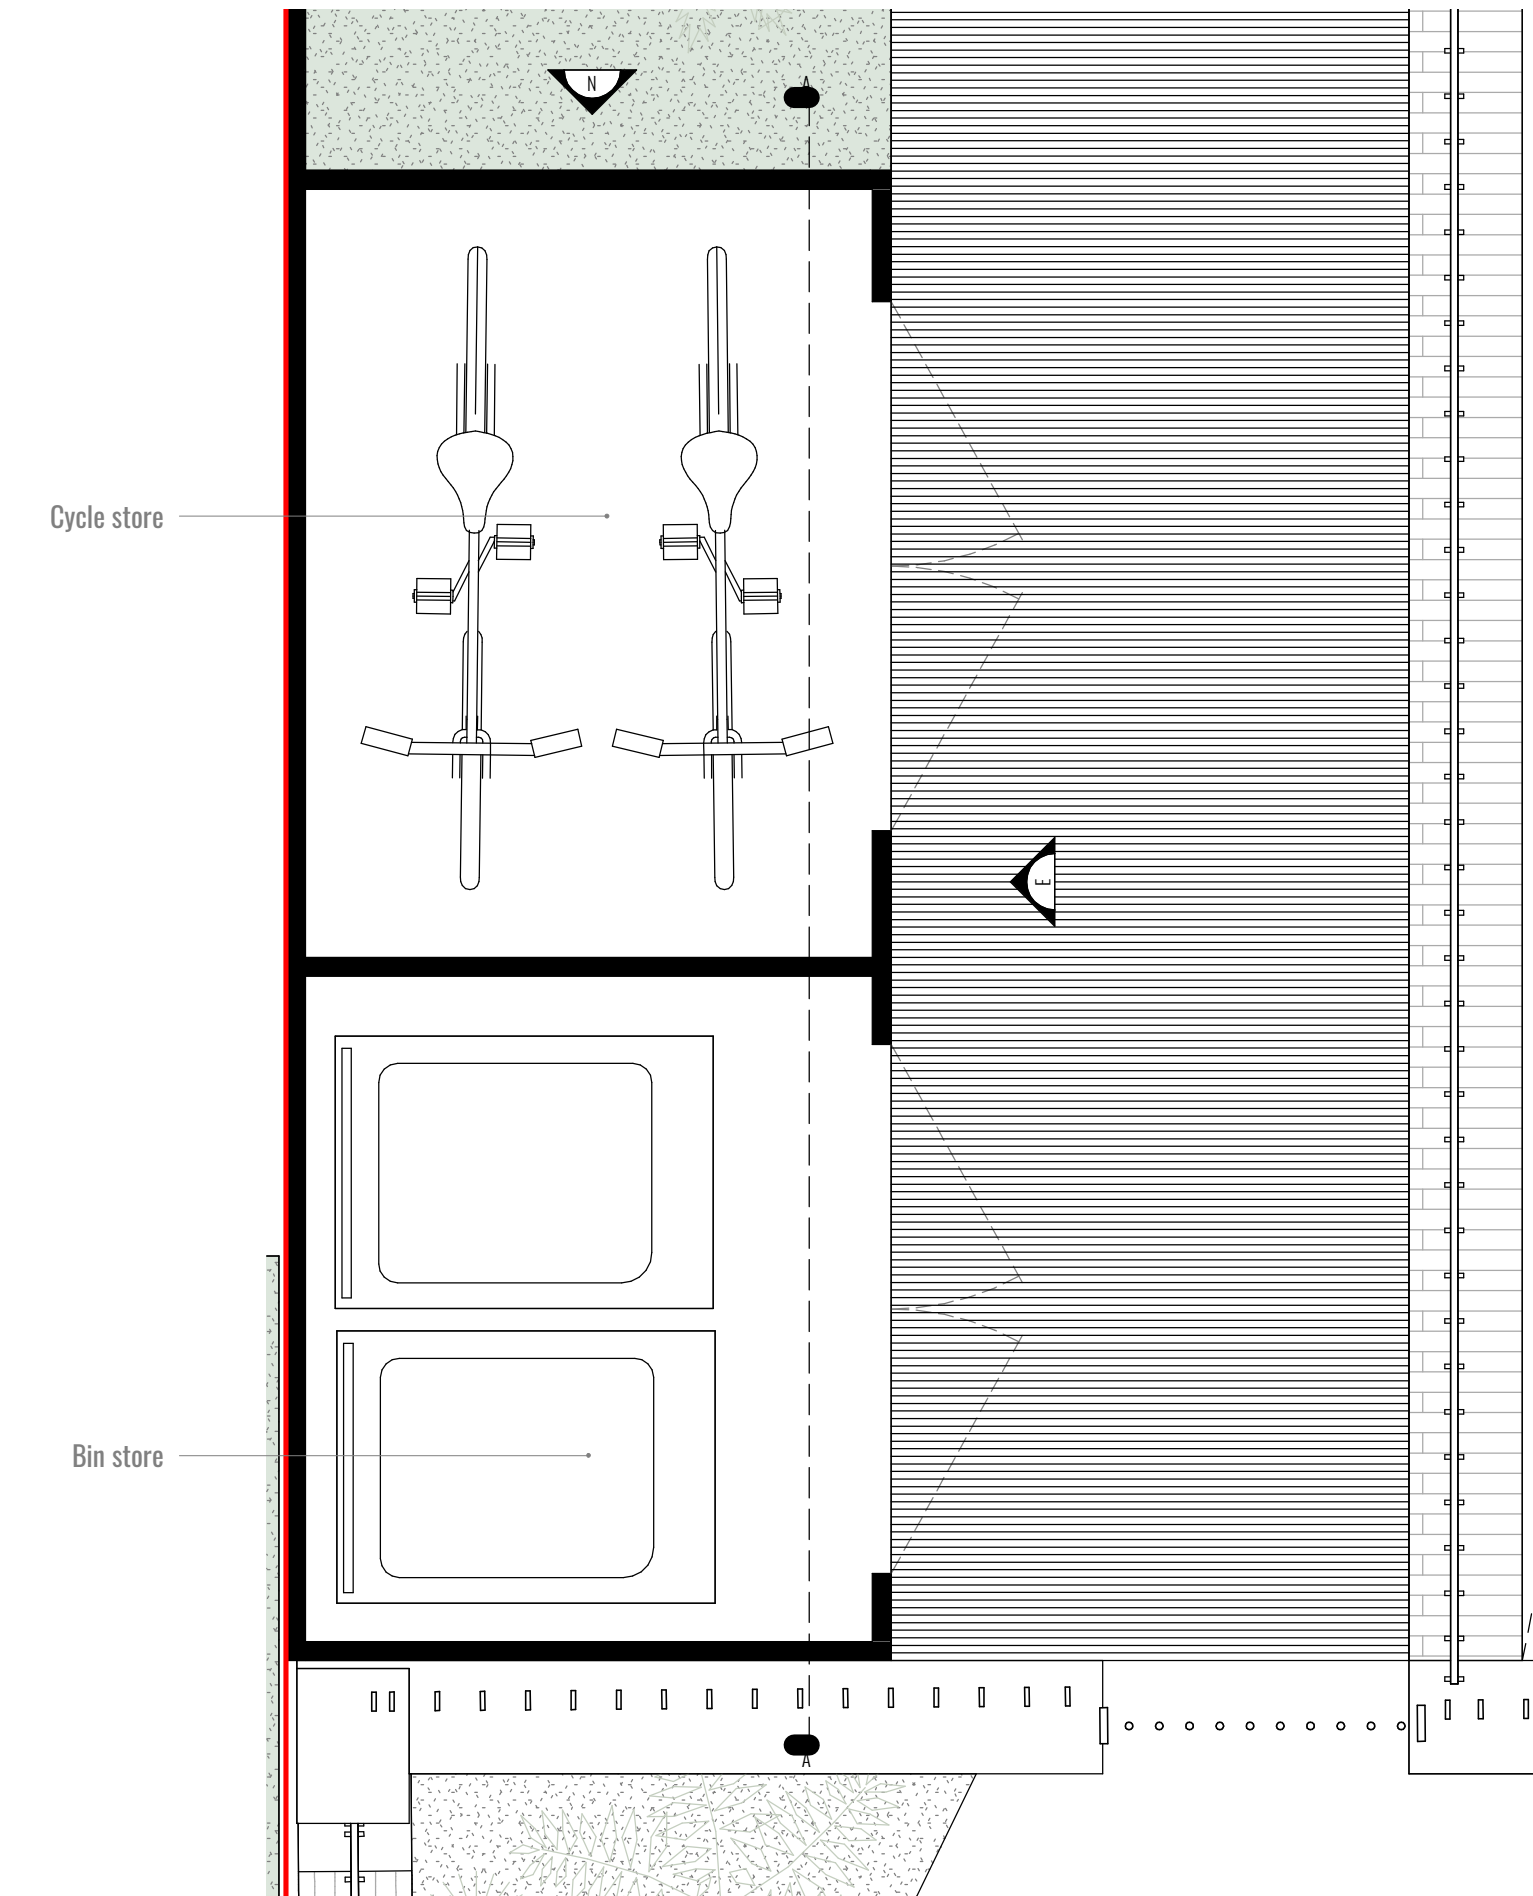

Proposed Refuse and Cycle Store - Level 00
1 : 20

