




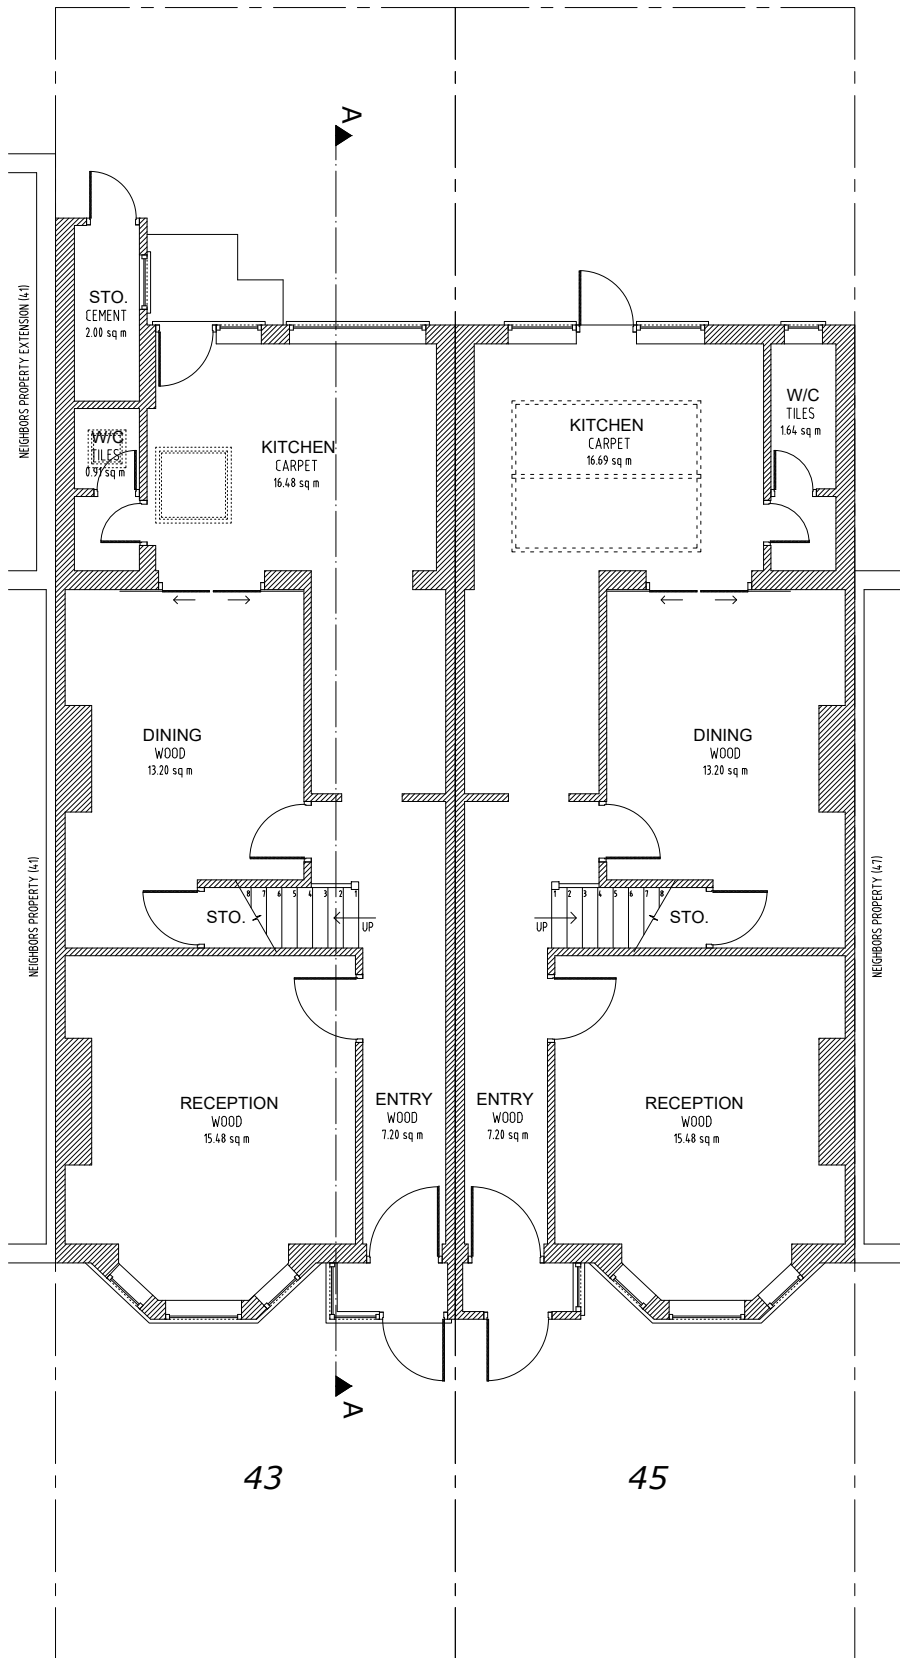

Existing Ground Floor
Scale 1:100

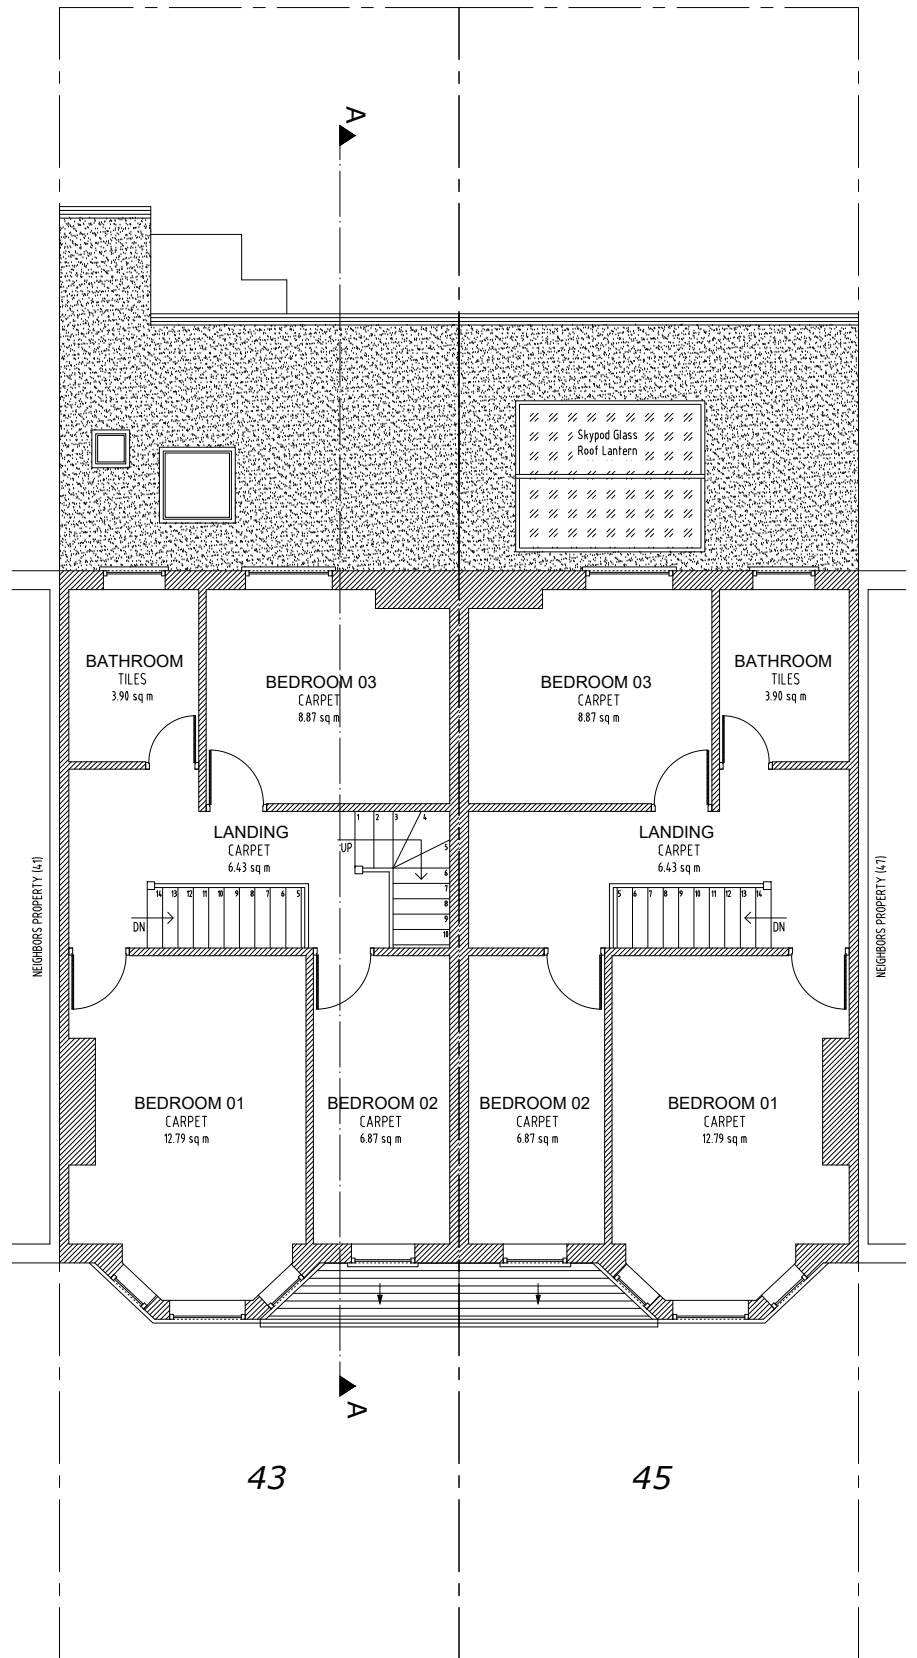


Existing First Floor
Scale 1:100

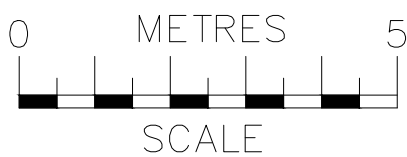


NOTES
The contractors are to check all the dimensions, levels, drain runs and general condition of the site before works commence.

All works are to be carried out in accordance with current Building Regulations, British Standards, Code of Practice and Local Authority Requirements.


Project: 43-45 Rostrevor Avenue, London N15 6LA	
Title: Existing Floor Plans Ground & First	
Date: 10.01.23	Scale: 1:100 @ A3
Dwg. No. RV.43-45.EX.101	Rev: 0

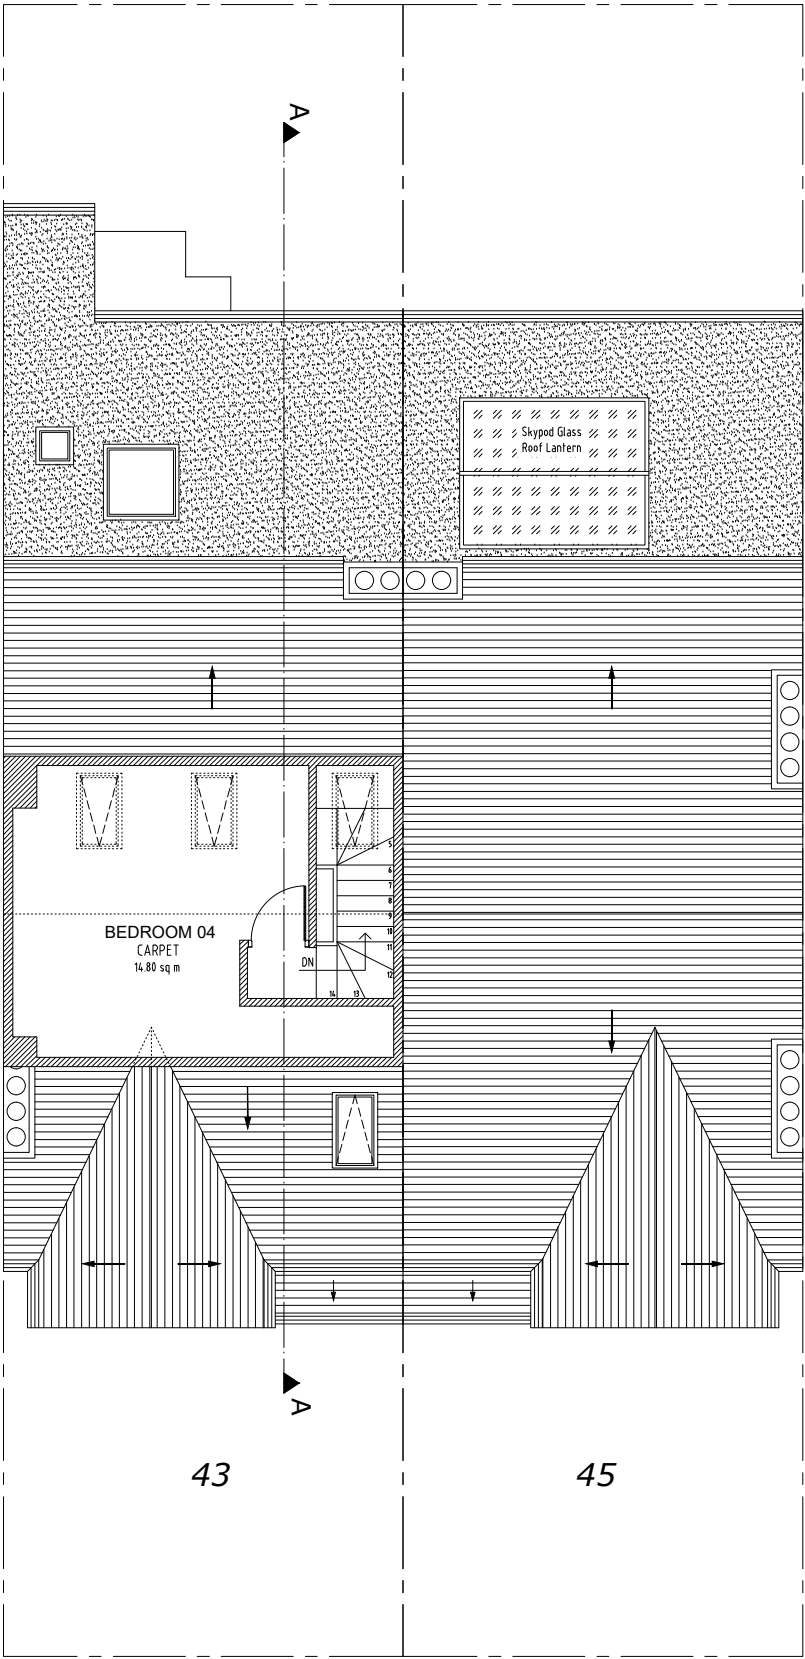

Existing Loft Floor
Scale 1:100

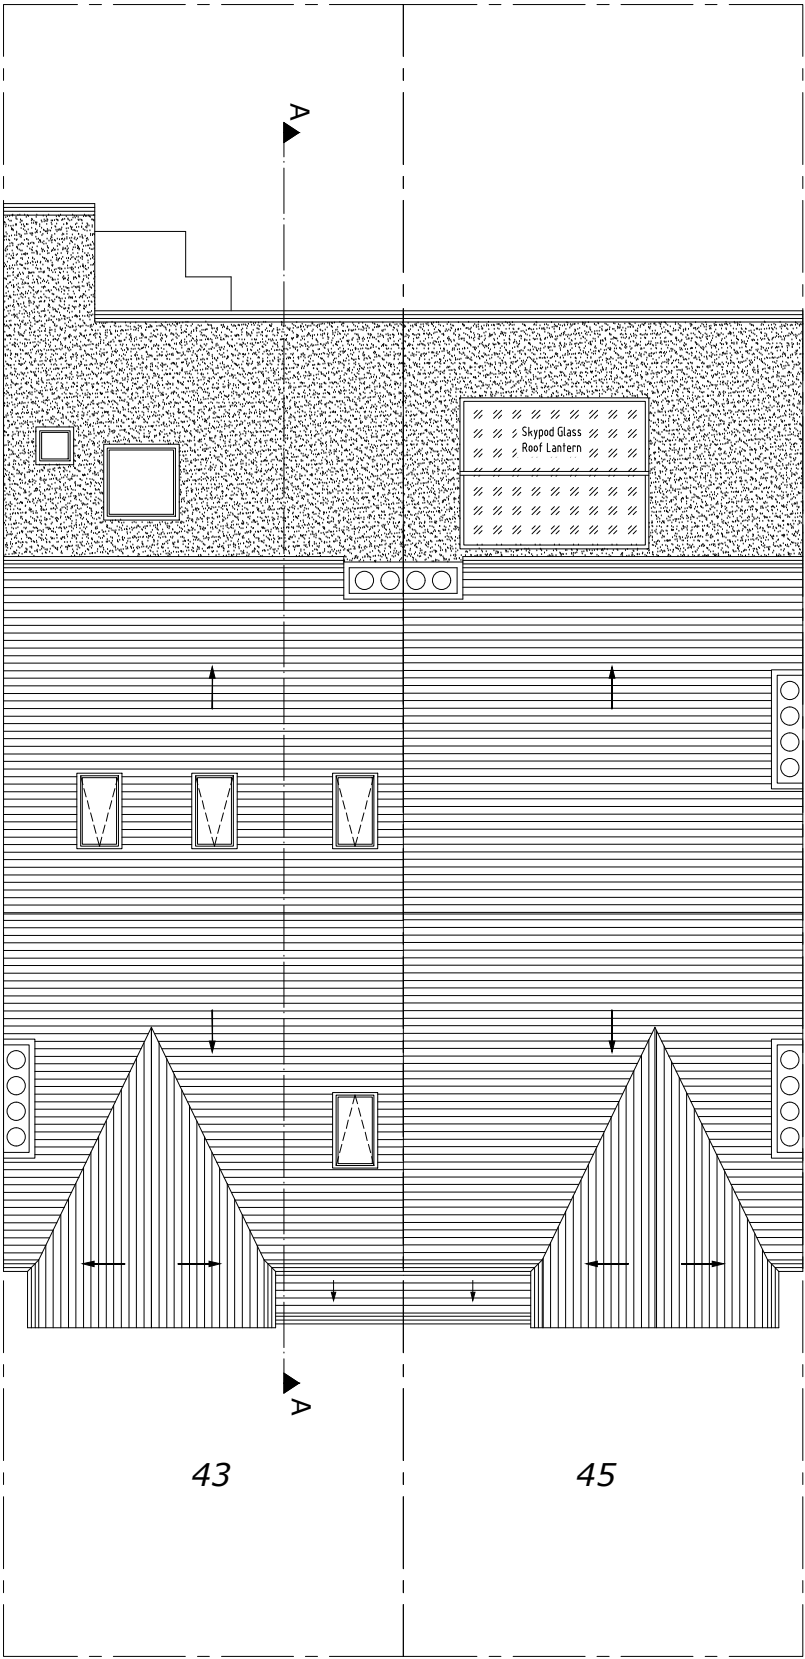

Existing Roof Plan
Scale 1:100

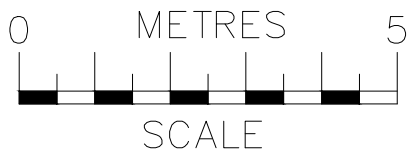

ajs
Planning
info@ajsplanning.co.uk
020 81501820

NOTES
The contractors are to check all the dimensions, levels, drain runs and general condition of the site before works commence.

All works are to be carried out in accordance with current Building Regulations, British Standards, Code of Practice and Local Authority Requirements.


Project: 43-45 Rostrevor Avenue, London N15 6LA	
Title: Existing Floor Plans Loft & Roof	
Date: 10.01.23	Scale: 1:100 @ A3
Dwg. No. RV.43-45.EX.102	Rev: 0




Existing Front Elevation
Scale 1:100



Existing Rear Elevation
Scale 1:100

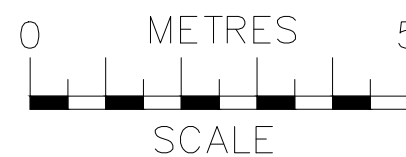


 info@ajsplanning.co.uk 020 81501820	NOTES The contractors are to check all the dimensions, levels, drain runs and general condition of the site before works commence. All works are to be carried out in accordance with current Building Regulations, British Standards, Code of Practice and Local Authority Requirements.		Project: 43-45 Rostrevor Avenue, London N15 6LA	
	Title: Existing Front & Rear Elevations			
	Date: 10.01.23		Scale: 1:100 @ A3	
	Dwg. No. RV.43-45.EX.103		Rev: 0	

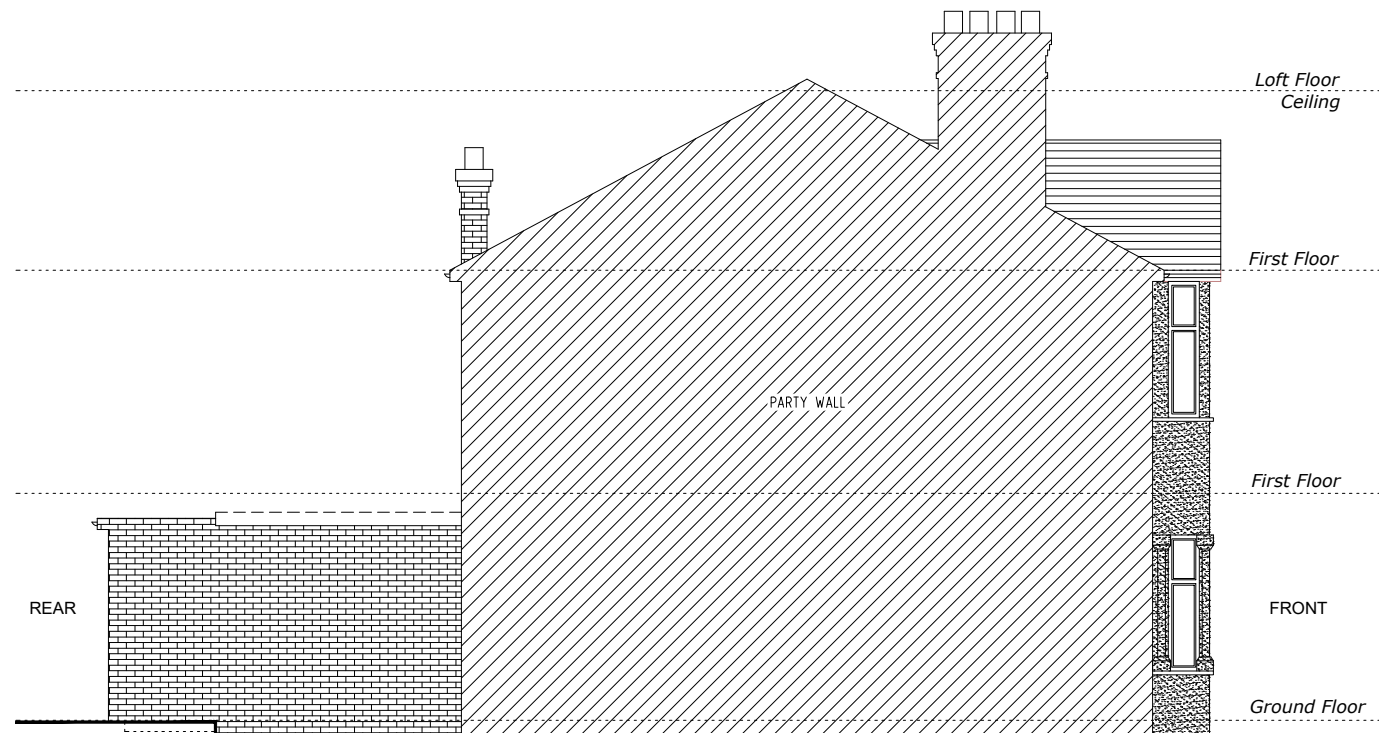


Existing Side 2 Elevation
Scale 1:100

43

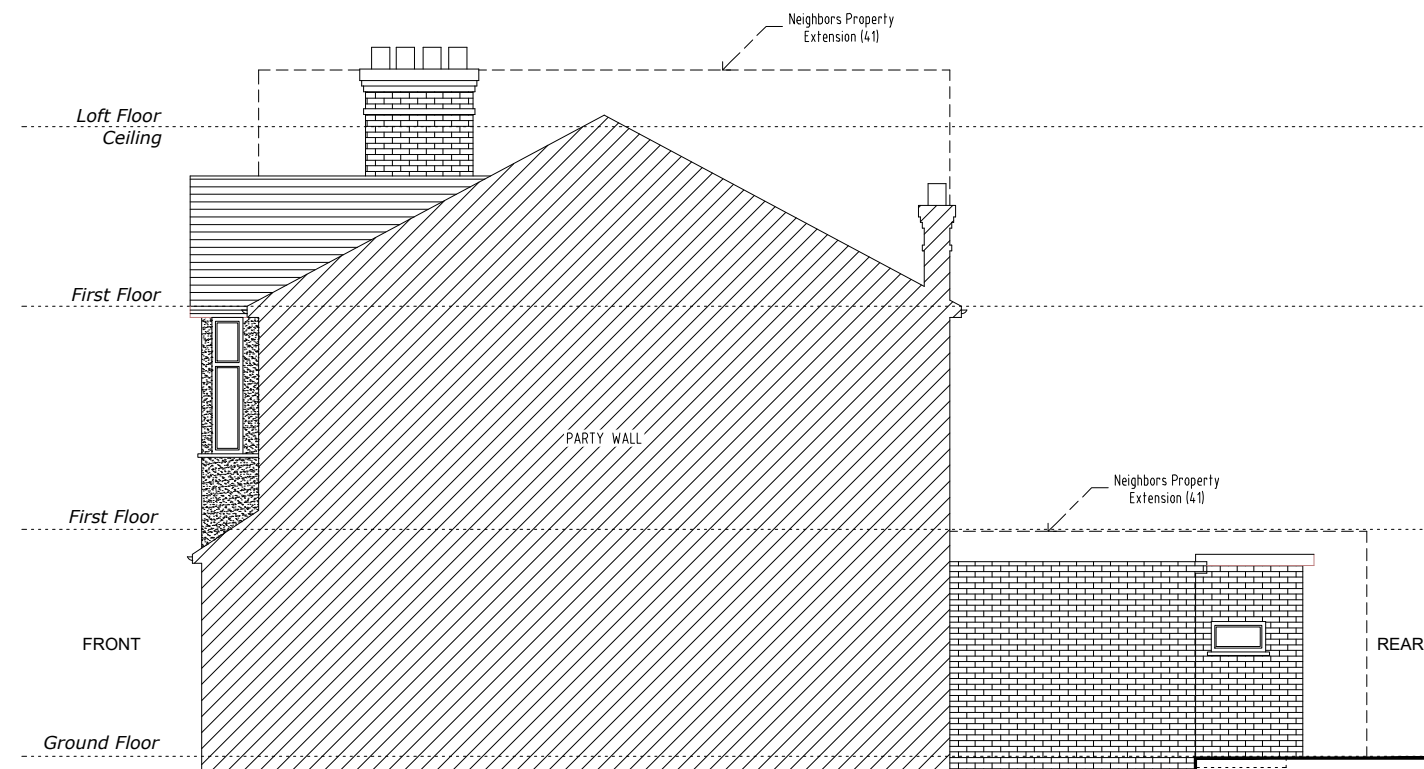


Existing Side 1 Elevation
Scale 1:100

43

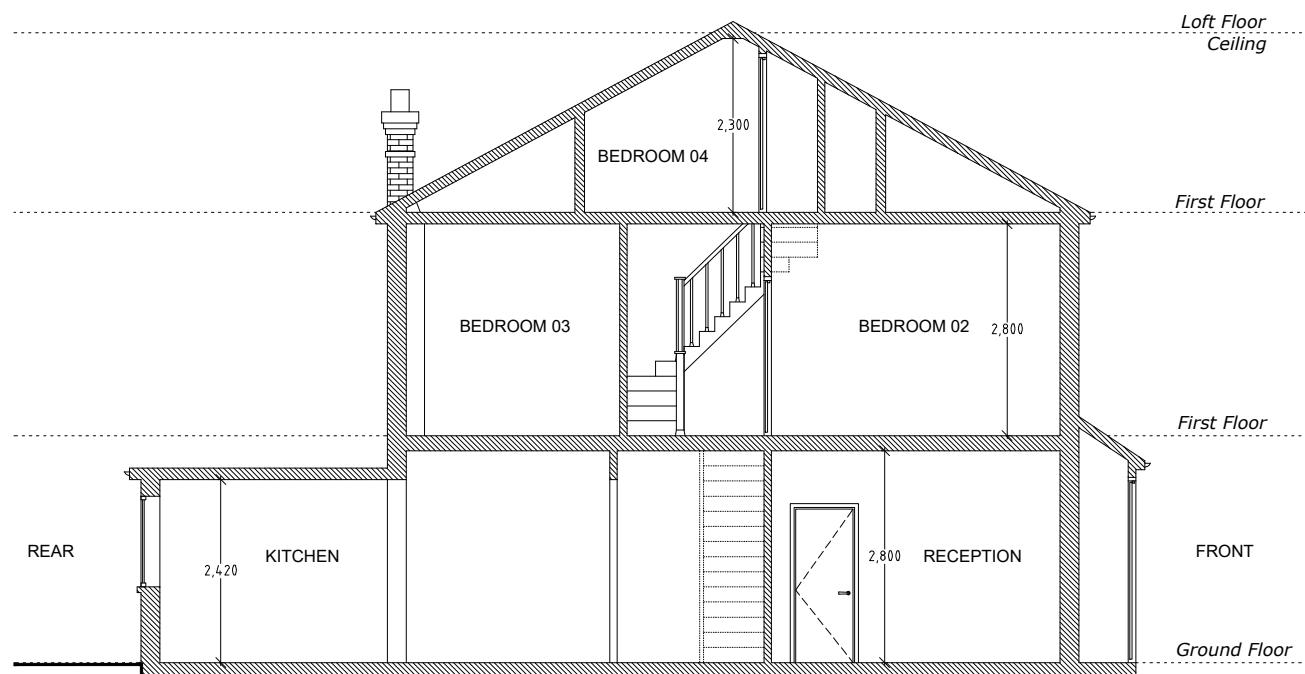


Existing Section A-A
Scale 1:100

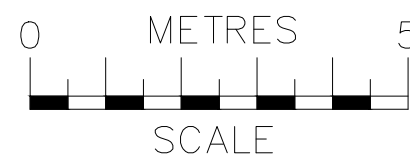

NOTES
The contractors are to check all the dimensions, levels, drain runs and general condition of the site before works commence.


All works are to be carried out in accordance with current Building Regulations, British Standards, Code of Practice and Local Authority Requirements.

Project: 43-45 Rostrevor Avenue, London N15 6LA		
Title: Existing Side Elevations #43 (1 And 2) & Section A-A		
Date: 10.01.23	Scale: 1:100 @ A3	
Dwg. No. RV.43-45.EX.104	Rev: 0	

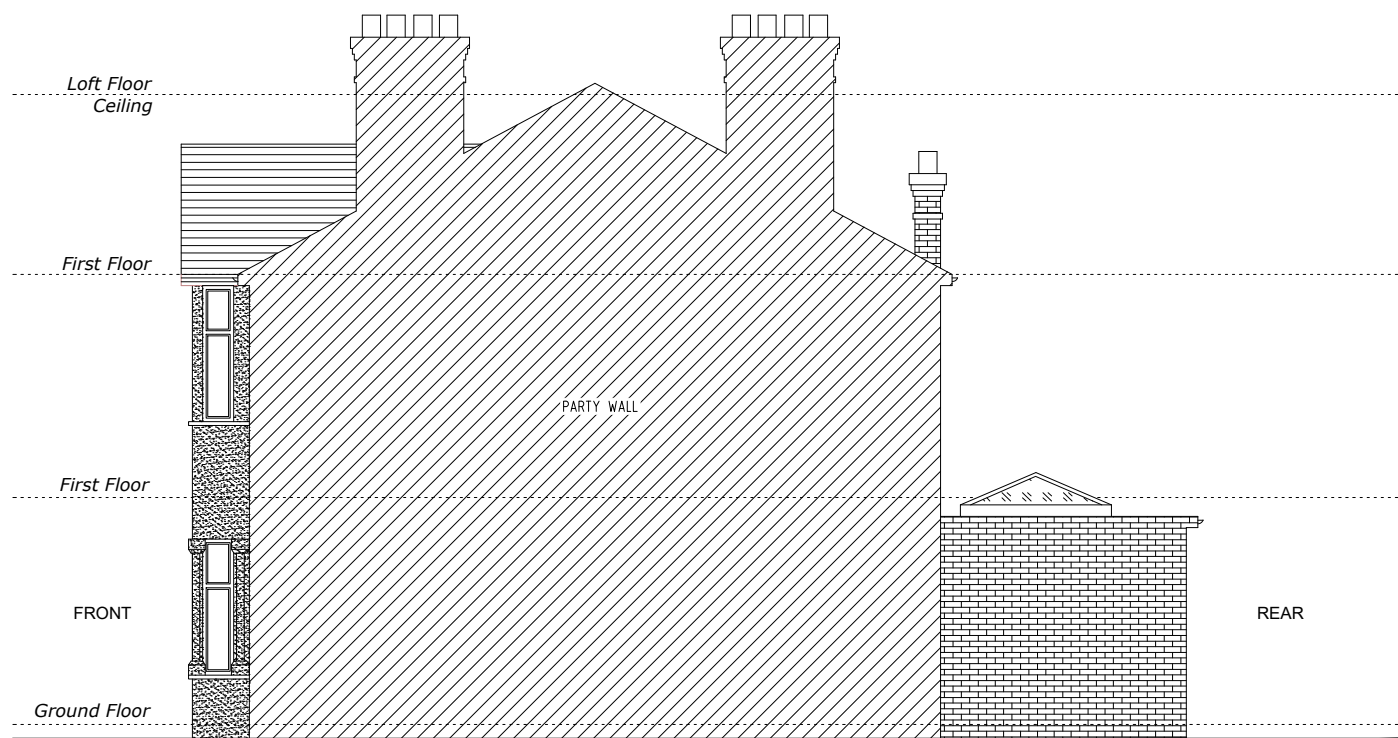


Existing Side 1 Elevation
Scale 1:100

45

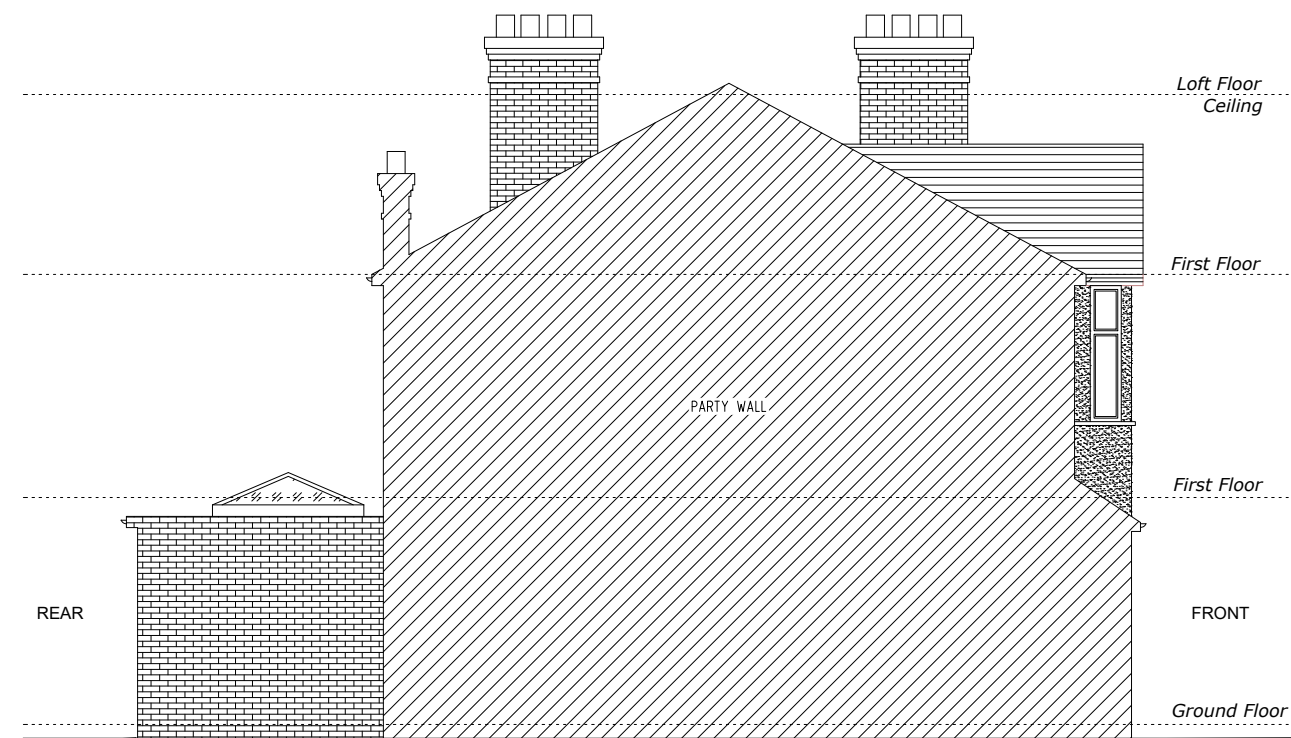

Existing Side 2 Elevation
Scale 1:100

45

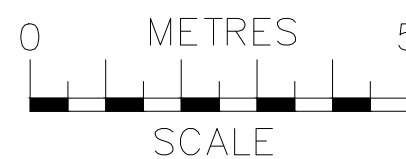

 ajs Planning info@ajsplanning.co.uk 020 81501820	NOTES The contractors are to check all the dimensions, levels, drain runs and general condition of the site before works commence. All works are to be carried out in accordance with current Building Regulations, British Standards, Code of Practice and Local Authority Requirements.	Project: 43-45 Rostrevor Avenue, London N15 6LA	
		Title: Existing Side Elevations #45 (1 And 2)	
		Date: 10.01.23	Scale: 1:100 @ A3
		Dwg. No. RV.43-45.EX.105	Rev: 0