

1 2 5 6

A

A

B

B

C

C

D


D

E


E

F


F

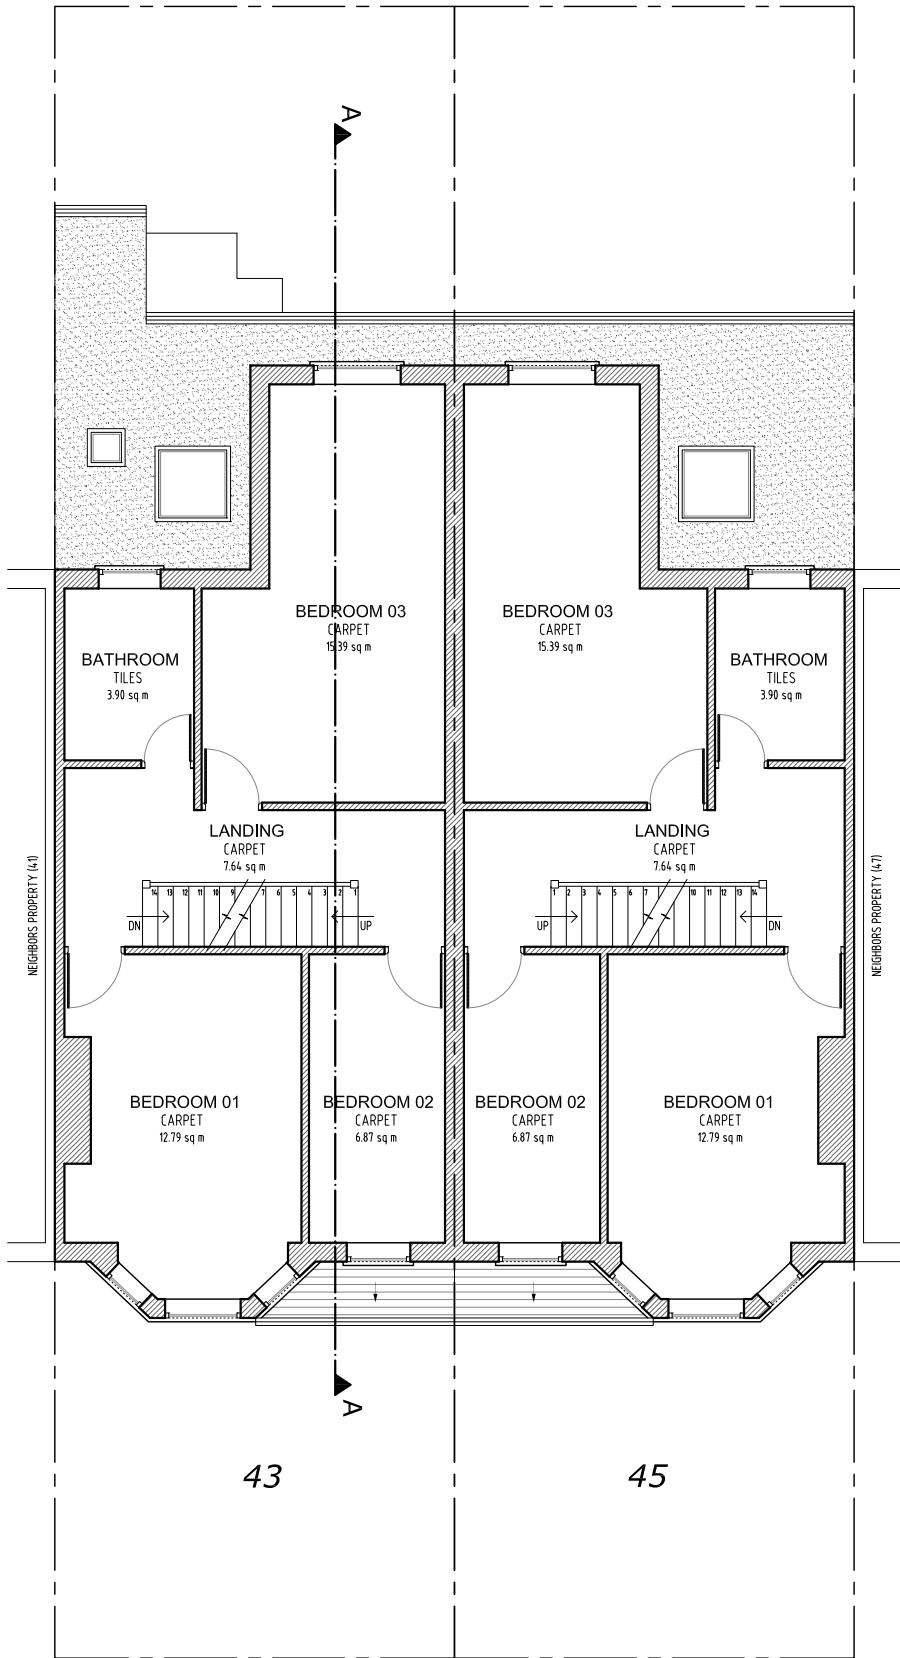

Proposed First Floor
Scale 1:100

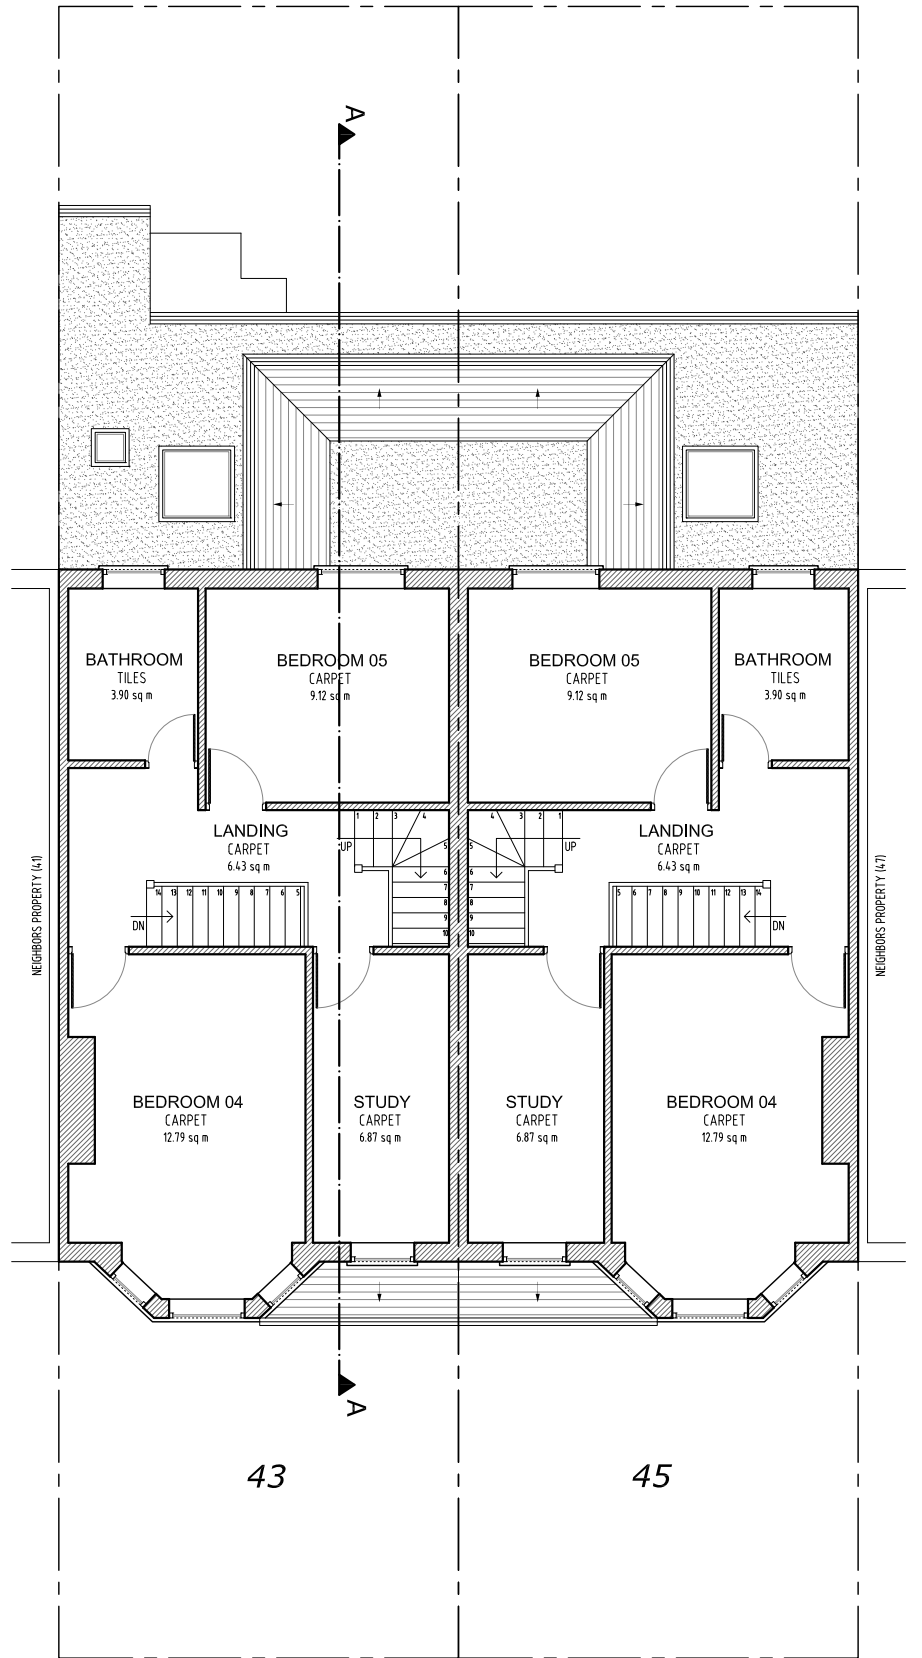

Proposed Second Floor
Scale 1:100

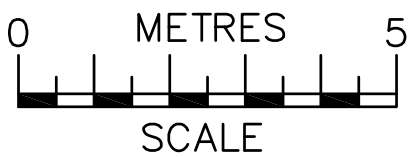


NOTES
The contractors are to check all the dimensions, levels, drain runs and general condition of the site before works commence.


All works are to be carried out in accordance with current Building Regulations, British Standards, Code of Practice and Local Authority Requirements.

Project: 43-45 Rostrevor Avenue, London N15 6LA	
Title: Proposed Floor Plans First & Second	
Date: 12.01.23	Scale: 1:100 @ A3
Dwg. No. RV.43-45.PR.101	Rev: 0


1 2 5 6

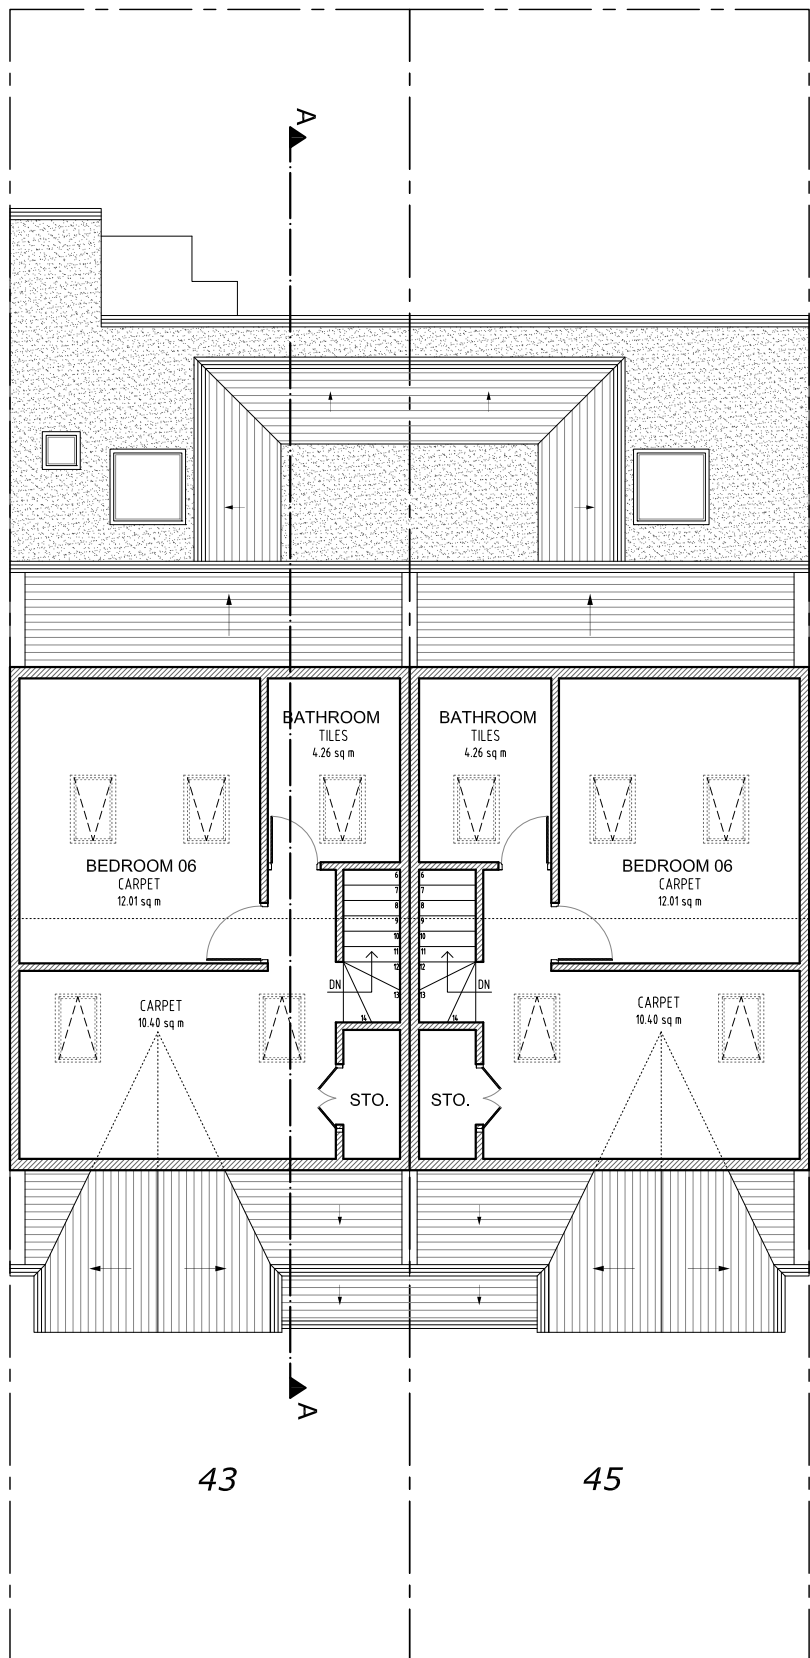

Proposed Loft Floor
Scale 1:100

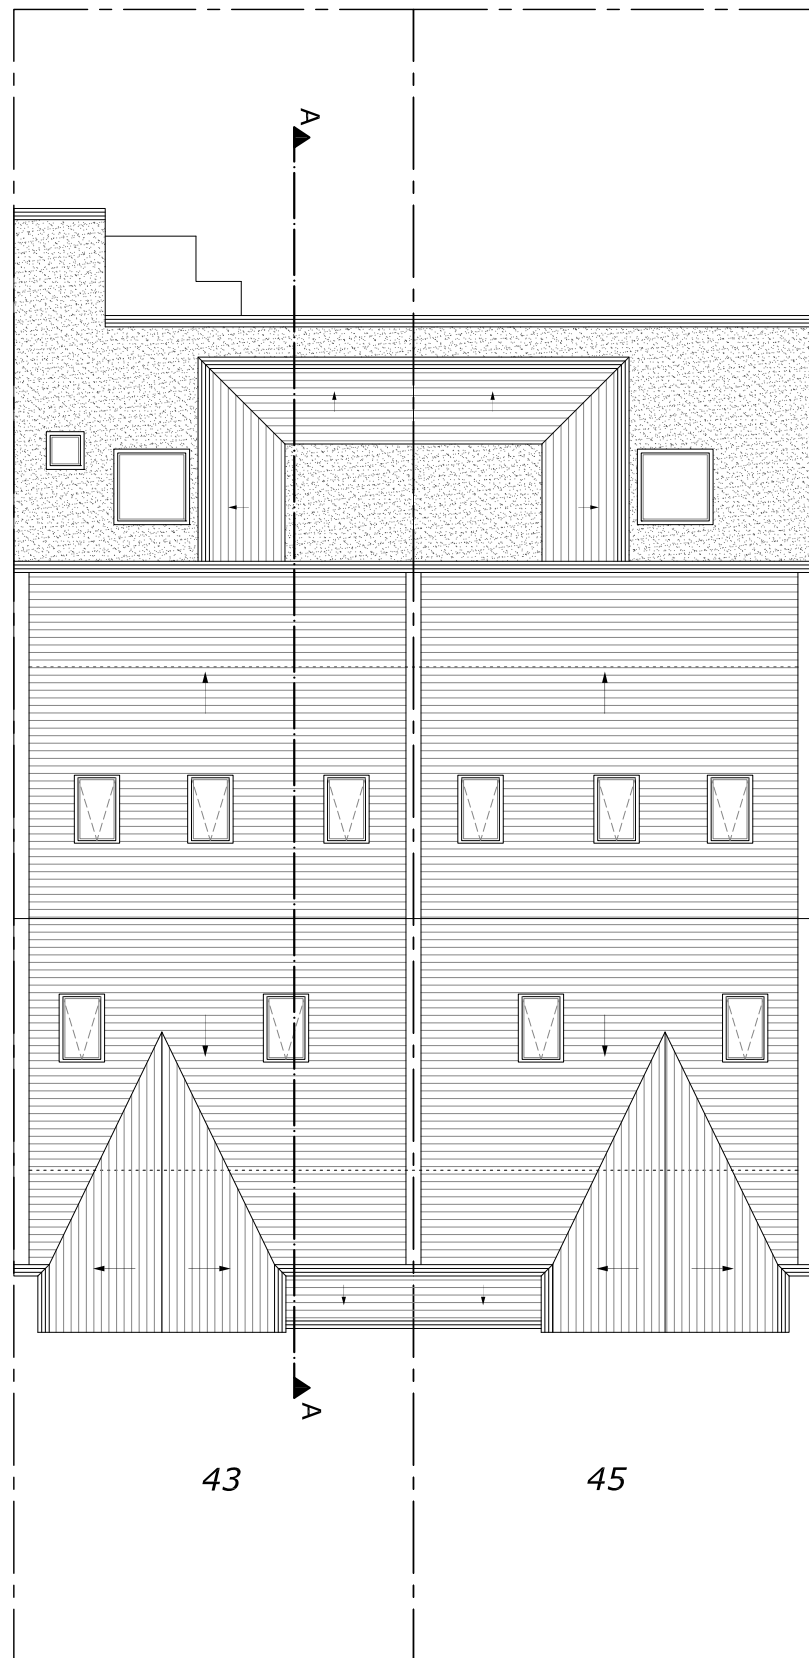

Proposed Roof Plan
Scale 1:100

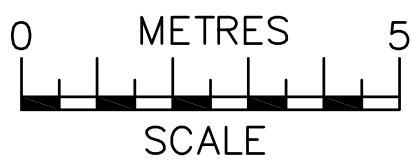

NOTES
The contractors are to check all the dimensions, levels, drain runs and general condition of the site before works commence.

All works are to be carried out in accordance with current Building Regulations, British Standards, Code of Practice and Local Authority Requirements.

Project:
**43-45 Rostrevor Avenue,
London N15 6LA**

Title: **Proposed Floor Plans
Loft & Roof**

Date: **12.01.23**

Scale: **1:100 @ A3**

Dwg. No. **RV.43-45.PR.102**


Rev: **0**




Proposed Front Elevation
Scale 1:100




Proposed Rear Elevation
Scale 1:100

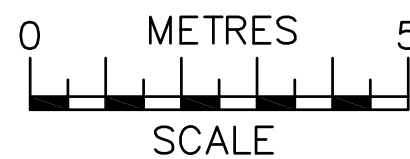

 ajs Planning info@ajsplanning.co.uk 020 81501820	NOTES The contractors are to check all the dimensions, levels, drain runs and general condition of the site before works commence. All works are to be carried out in accordance with current Building Regulations, British Standards, Code of Practice and Local Authority Requirements.		Project: 43-45 Rostrevor Avenue, London N15 6LA	
	Title: Proposed Front & Rear Elevations			
	Date: 12.01.23		Scale: 1:100 @ A3	
	Dwg. No. RV.43-45.PR.103		Rev: 0	

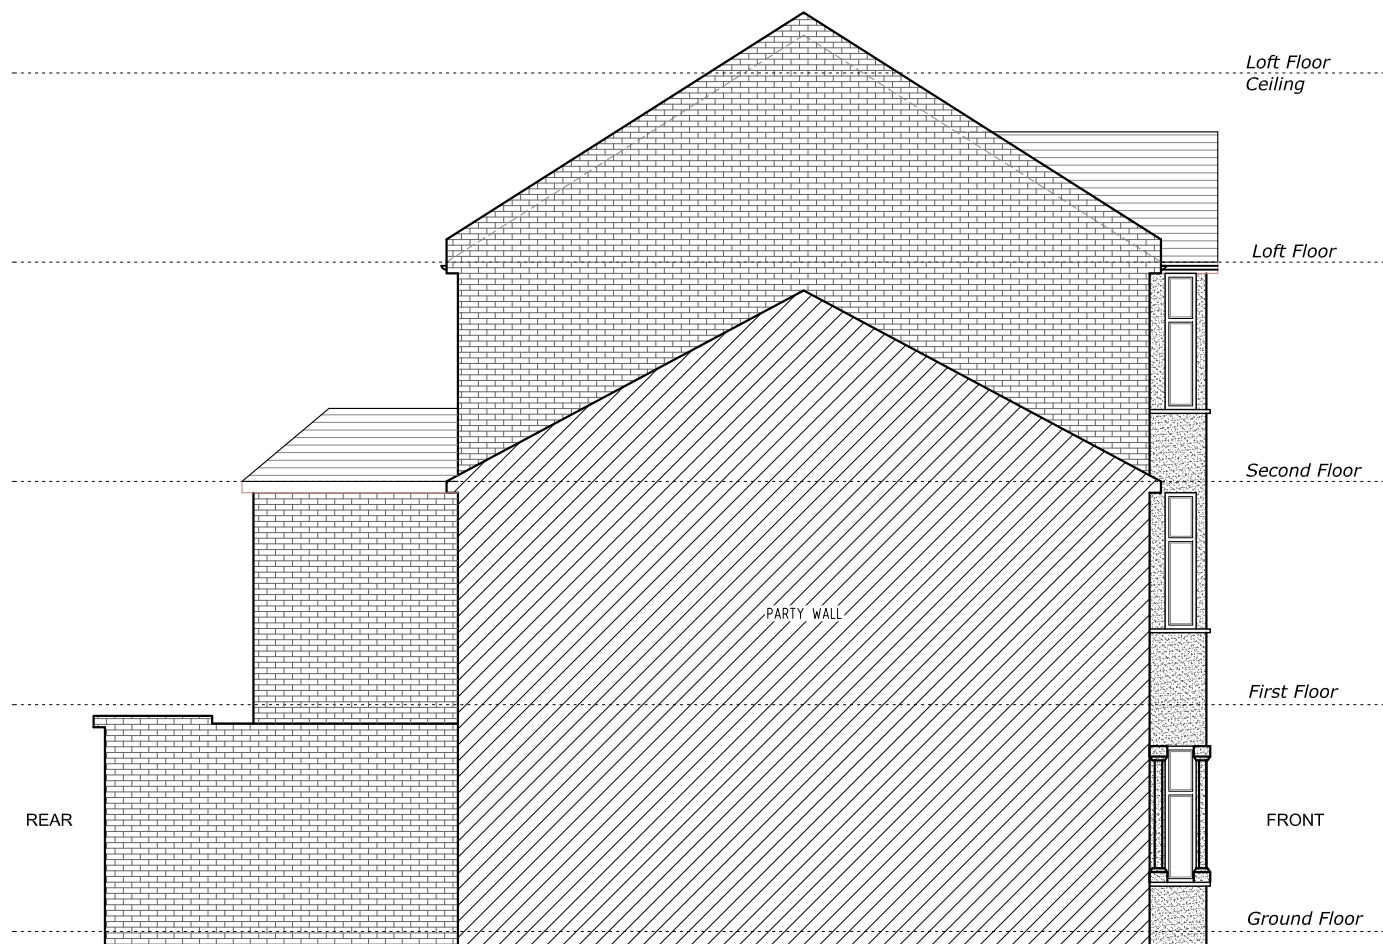


Proposed Side 2 Elevation
Scale 1:100 43

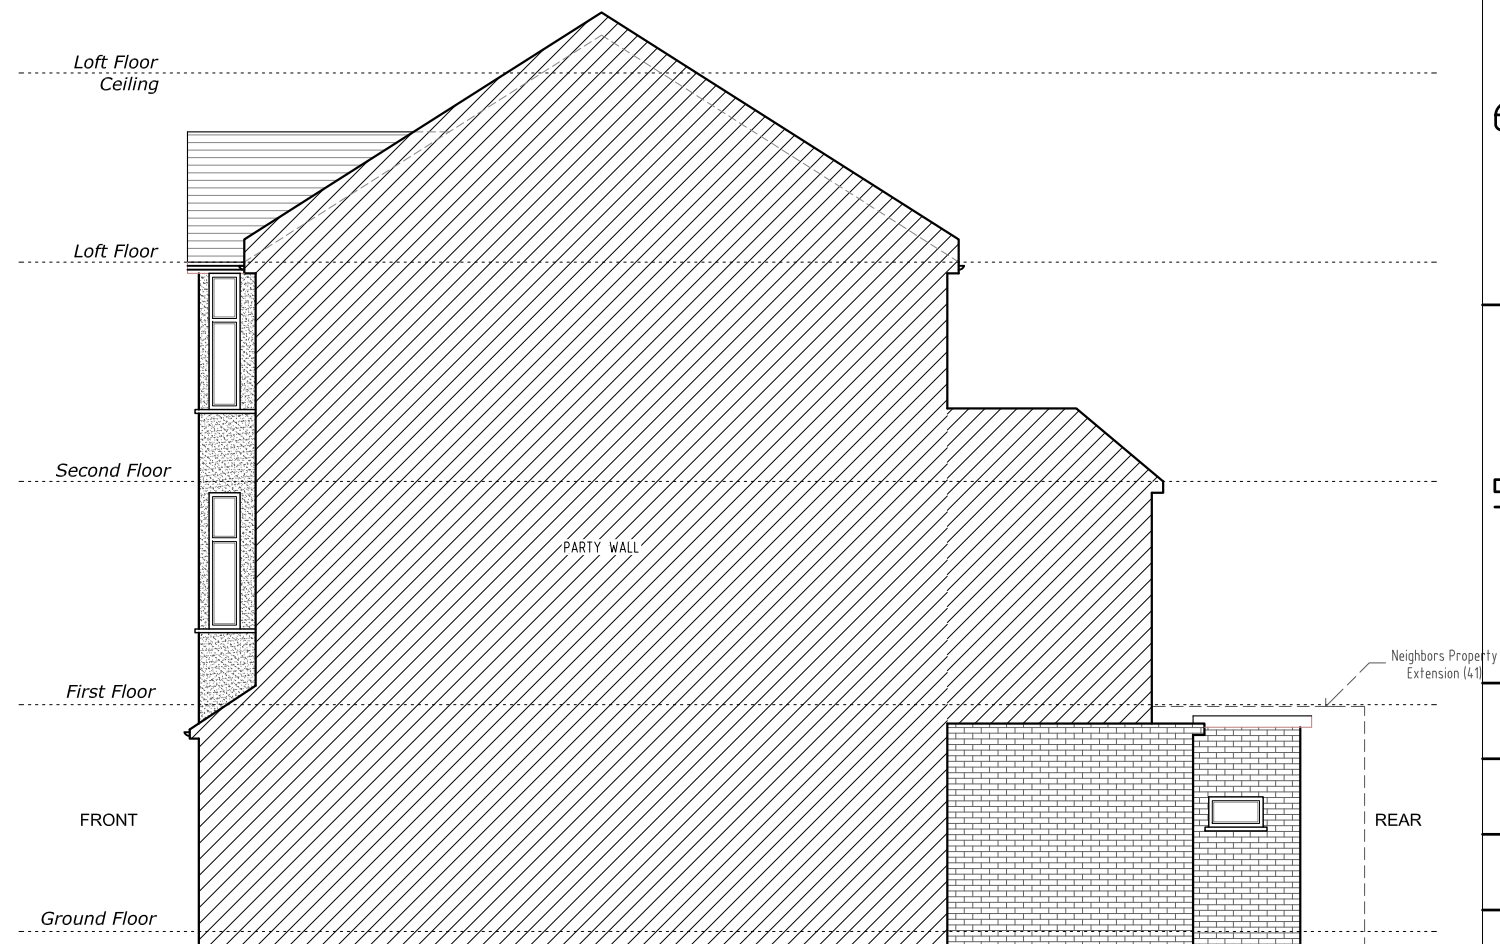


Proposed Side 1 Elevation
Scale 1:100 43




Proposed Section A-A
Scale 1:100

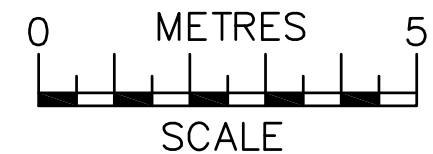


 info@ajsplanning.co.uk 020 81501820	NOTES The contractors are to check all the dimensions, levels, drain runs and general condition of the site before works commence.	Project: 43-45 Rostrevor Avenue, London N15 6LA	
	All works are to be carried out in accordance with current Building Regulations, British Standards, Code of Practice and Local Authority Requirements.	Title: Proposed Side Elevations #43 (1 And 2) & Section A-A	
		Date: 12.01.23	Scale: 1:100 @ A3
		Dwg. No. RV.43-45.PR.104	Rev: 0

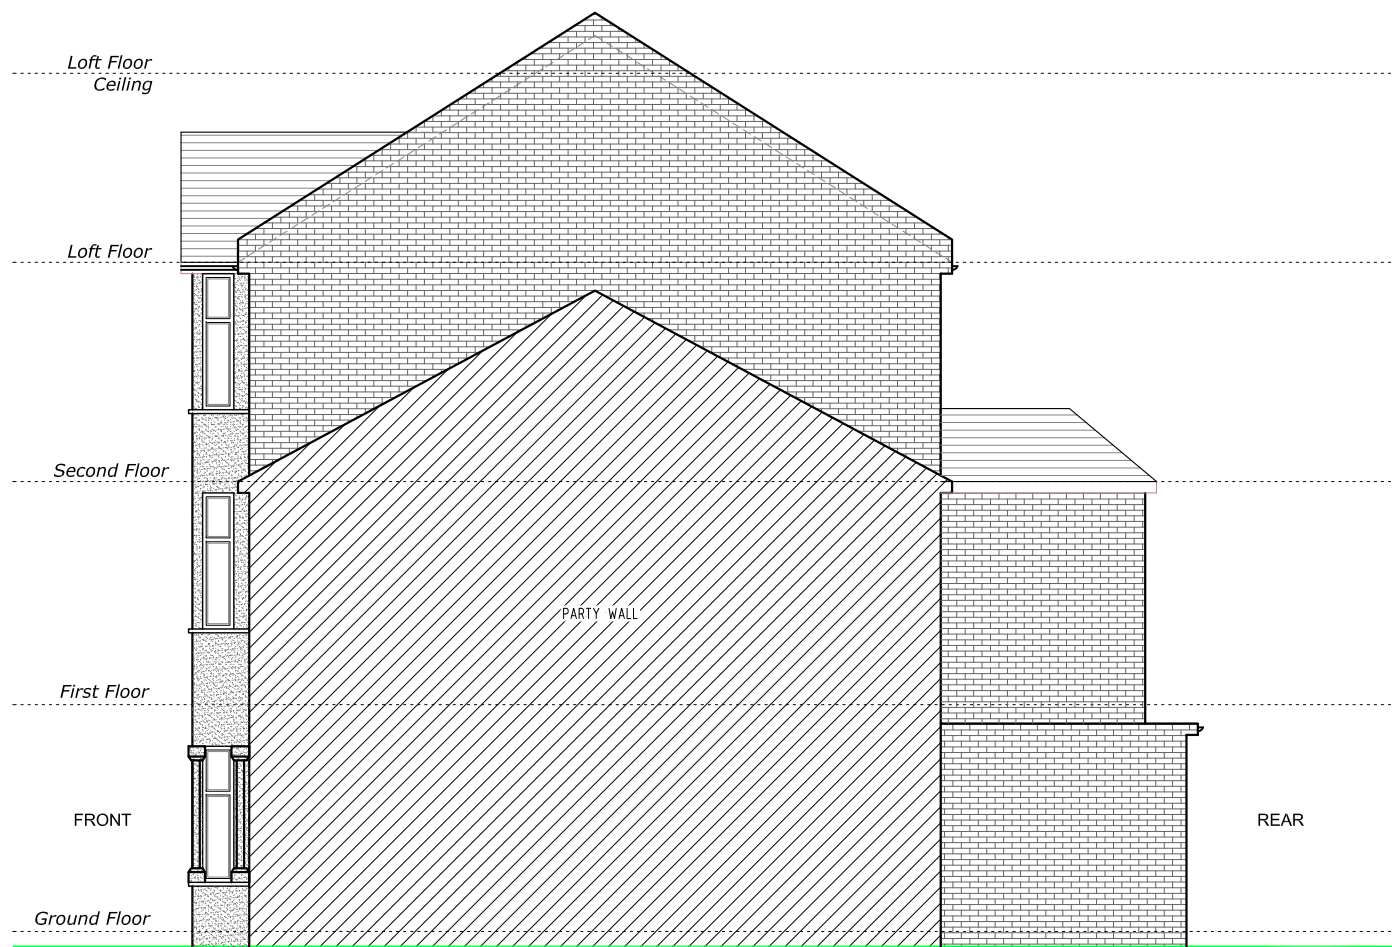

Proposed Side 1 Elevation
Scale 1:100
45

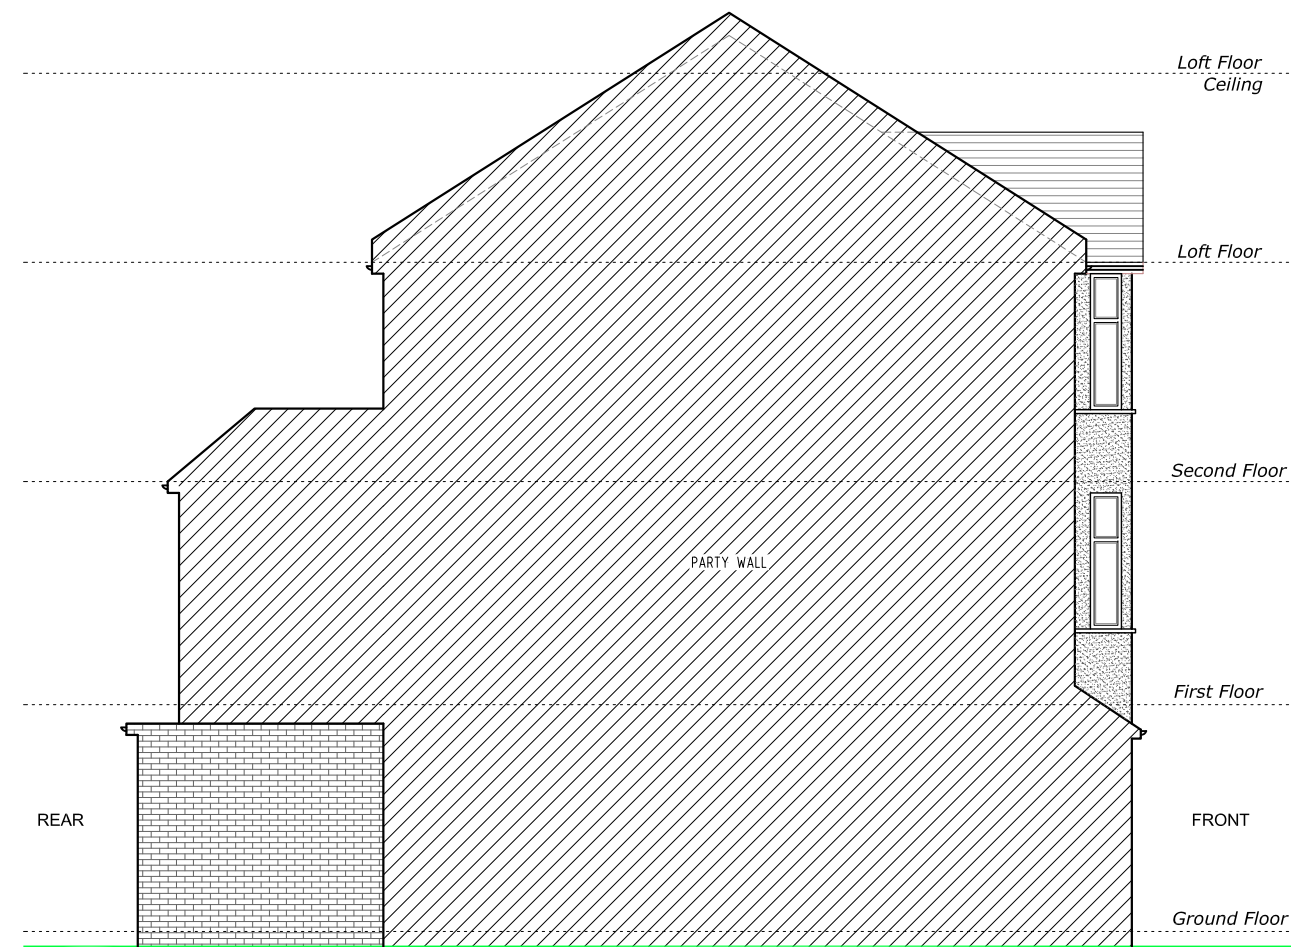

Proposed Side 2 Elevation
Scale 1:100
45

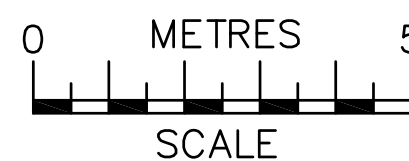

 ajs Planning info@ajsplanning.co.uk 020 81501820	NOTES The contractors are to check all the dimensions, levels, drain runs and general condition of the site before works commence. All works are to be carried out in accordance with current Building Regulations, British Standards, Code of Practice and Local Authority Requirements.	Project: 43-45 Rostrevor Avenue, London N15 6LA	
		Title: Proposed Side Elevations #45 (1 And 2)	
		Date: 12.01.23	Scale: 1:100 @ A3
		Dwg. No. RV.43-45.PR.105	Rev: 0