



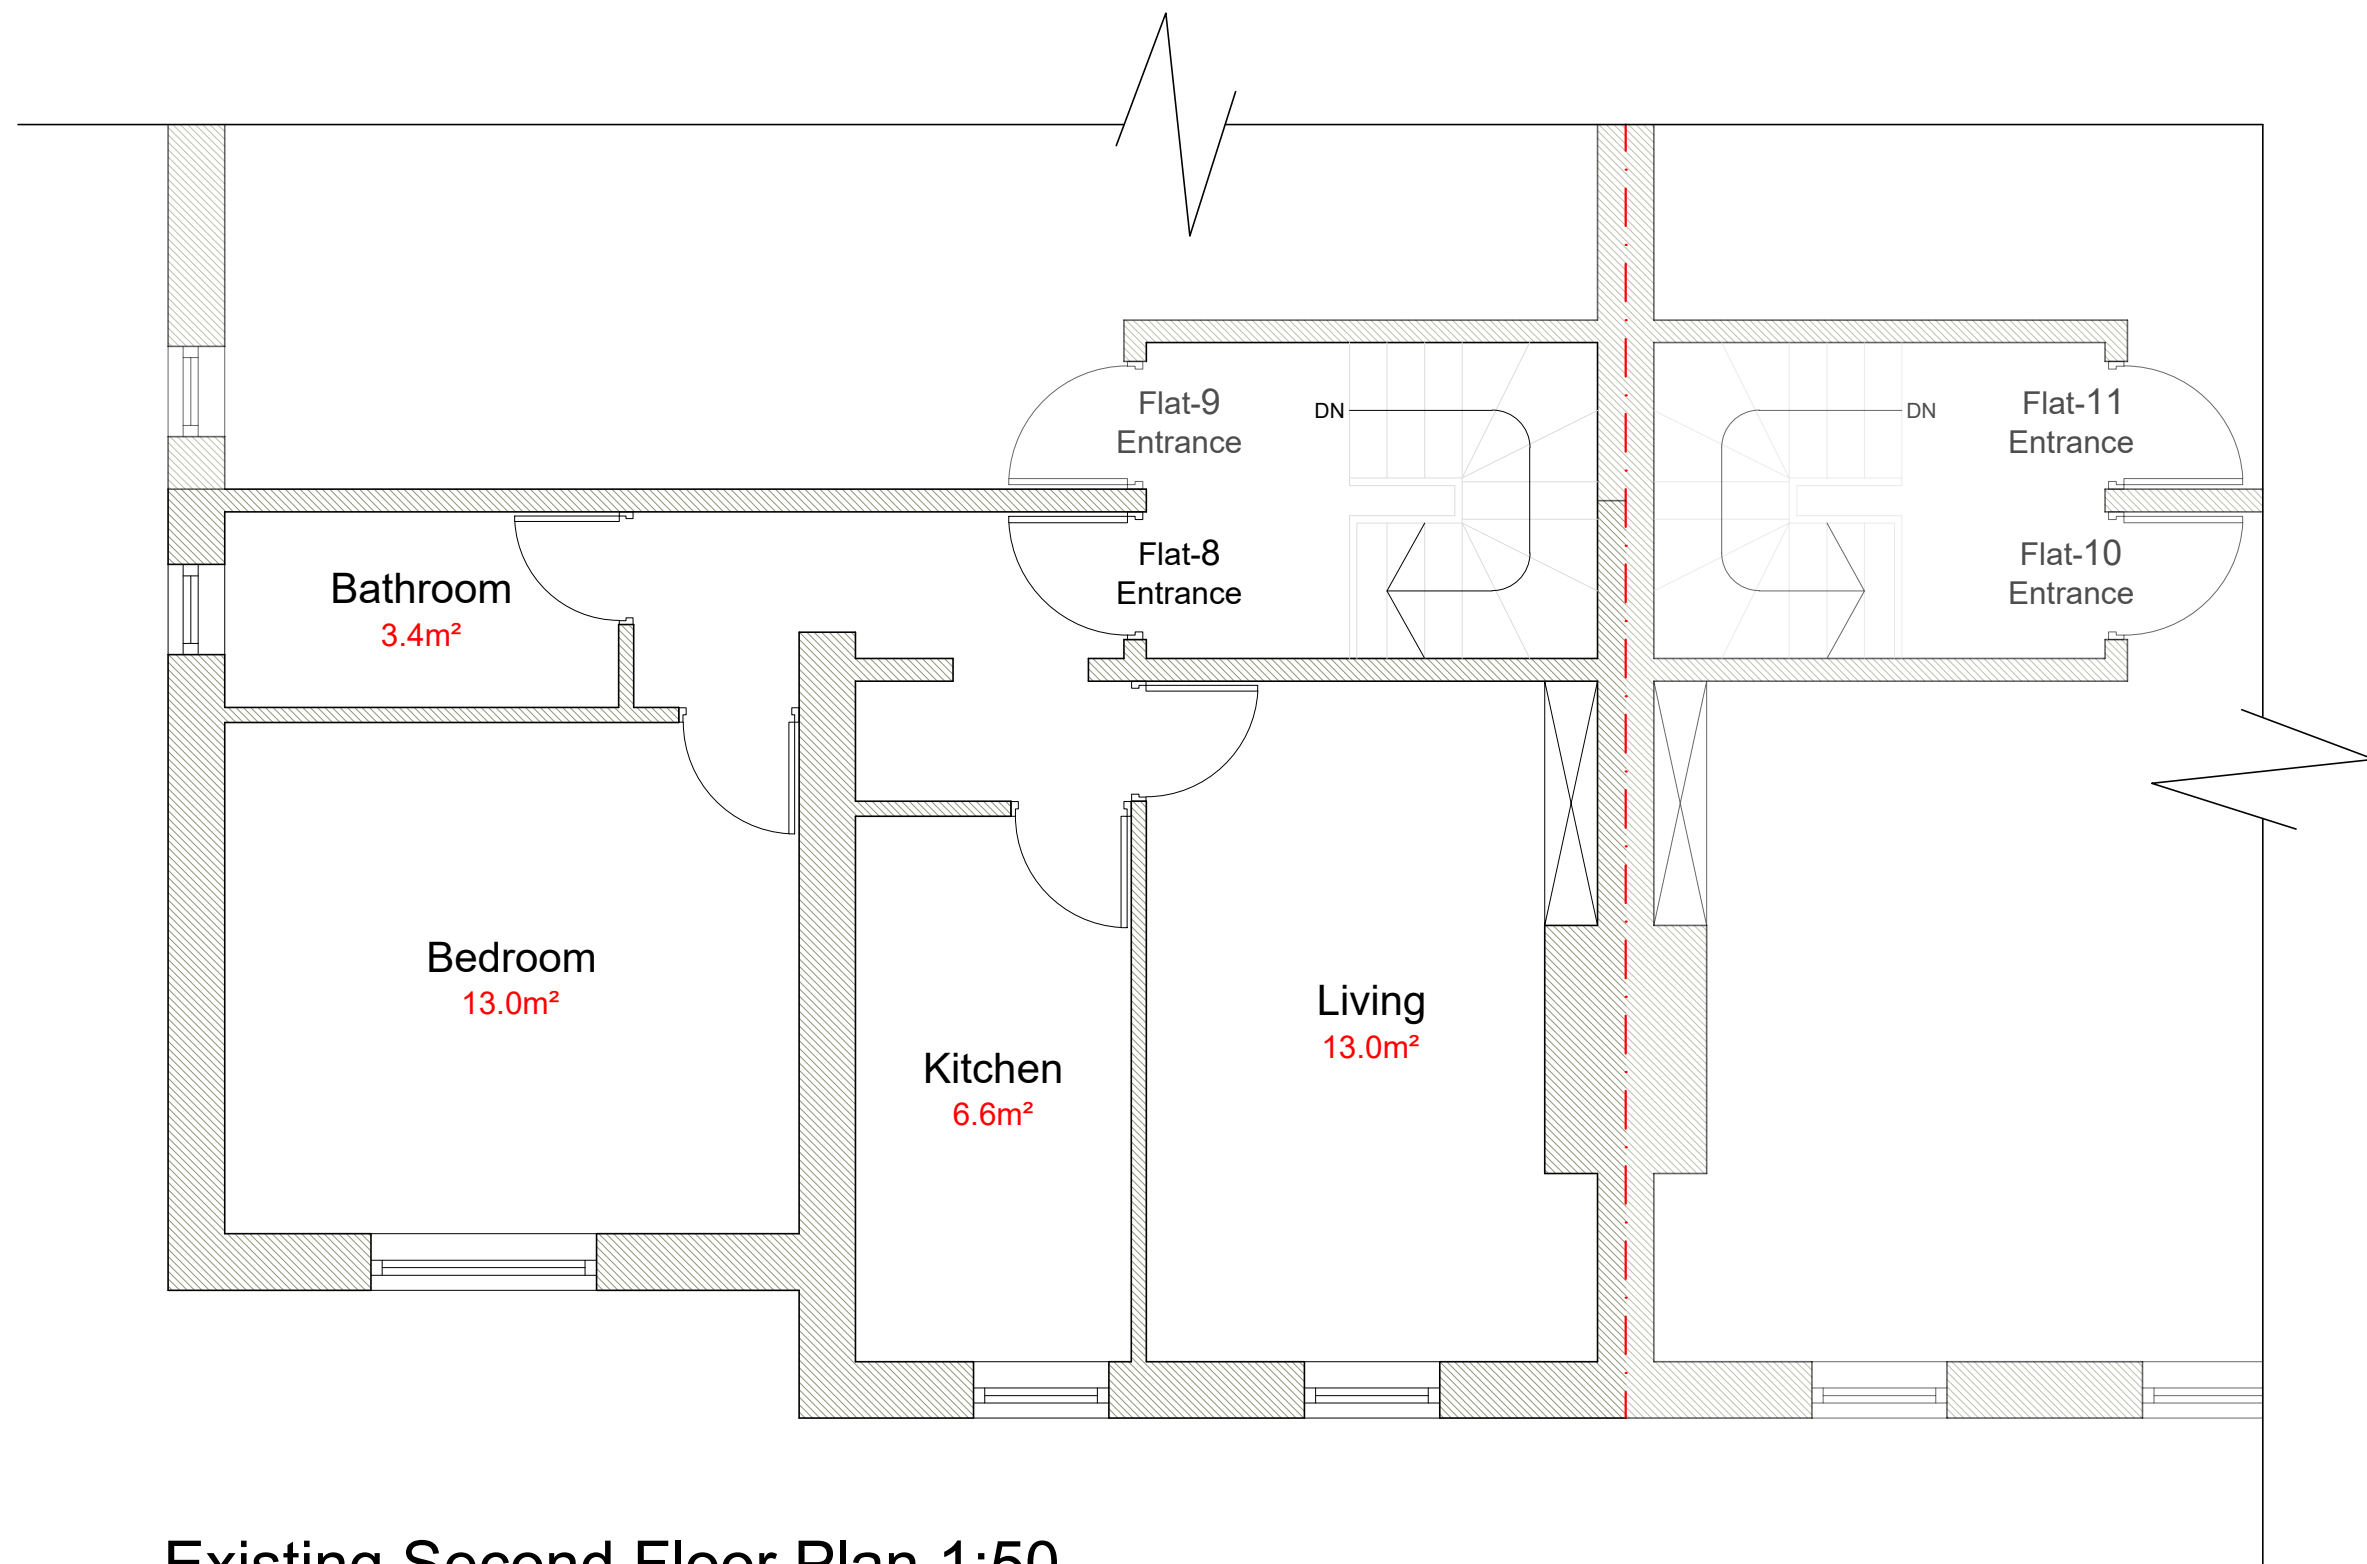

Existing Second Floor Plan 1:50

Existing Plan
Proposed Internal changes

SCALE 1:50@A3

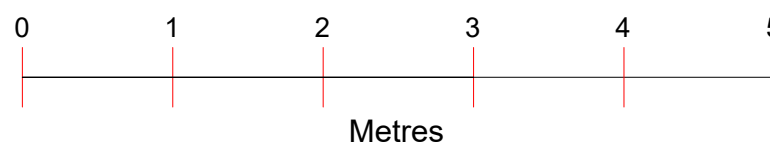


Project : Proposed Internal changes
Address : FLAT-8, 15-16 BRUCE GROVE
LONDON
N17 6UU

Drawing no : 15-16_BG_PA_01
Issue :
Date : 11/01/23




A	11.01.23	DA ISSUE	BL
ISSUE DATE		AMENDMENT	BY

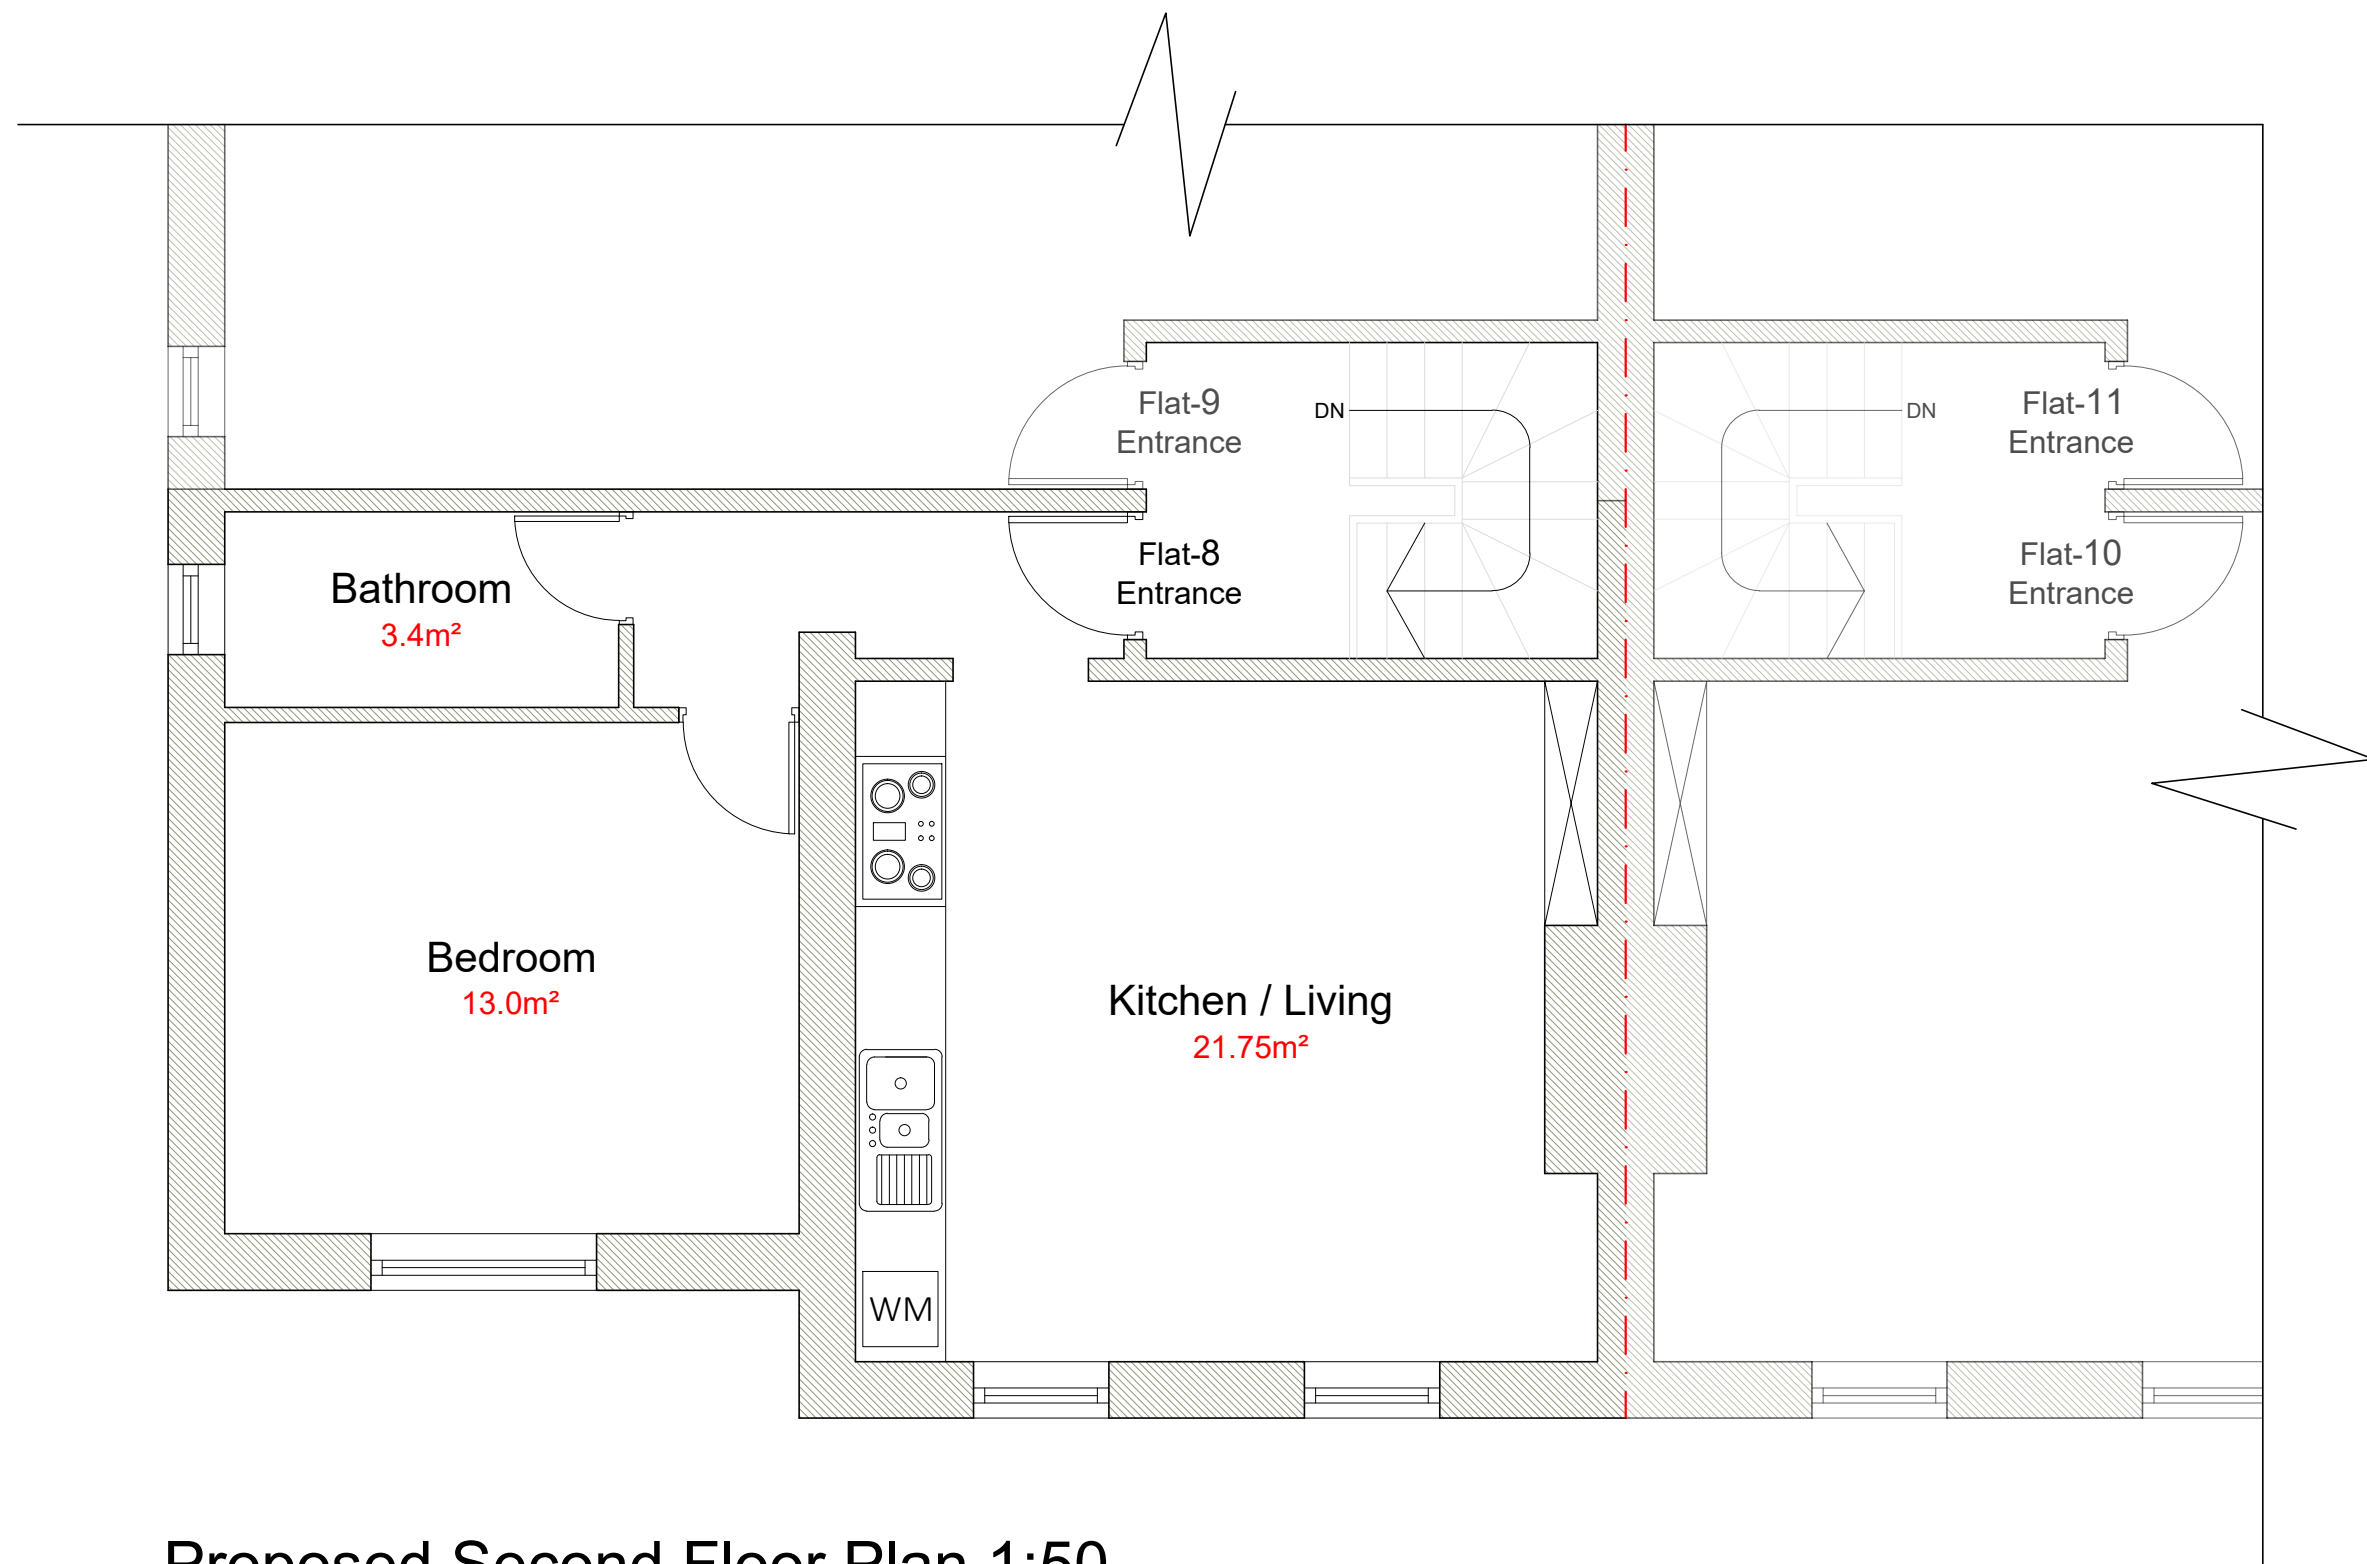

Proposed Second Floor Plan 1:50


Existing Plan
Proposed Internal changes

SCALE 1:50@A3

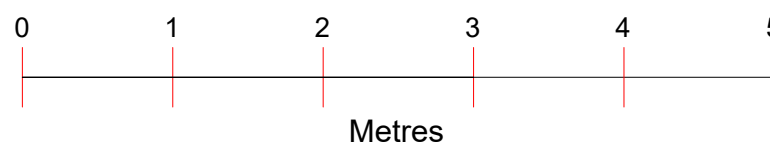


Project : Proposed Internal changes
Address : FLAT-8, 15-16 BRUCE GROVE
LONDON
N17 6UU

Drawing no : 15-16_BG_PA_02
Issue :
Date : 11/01/23

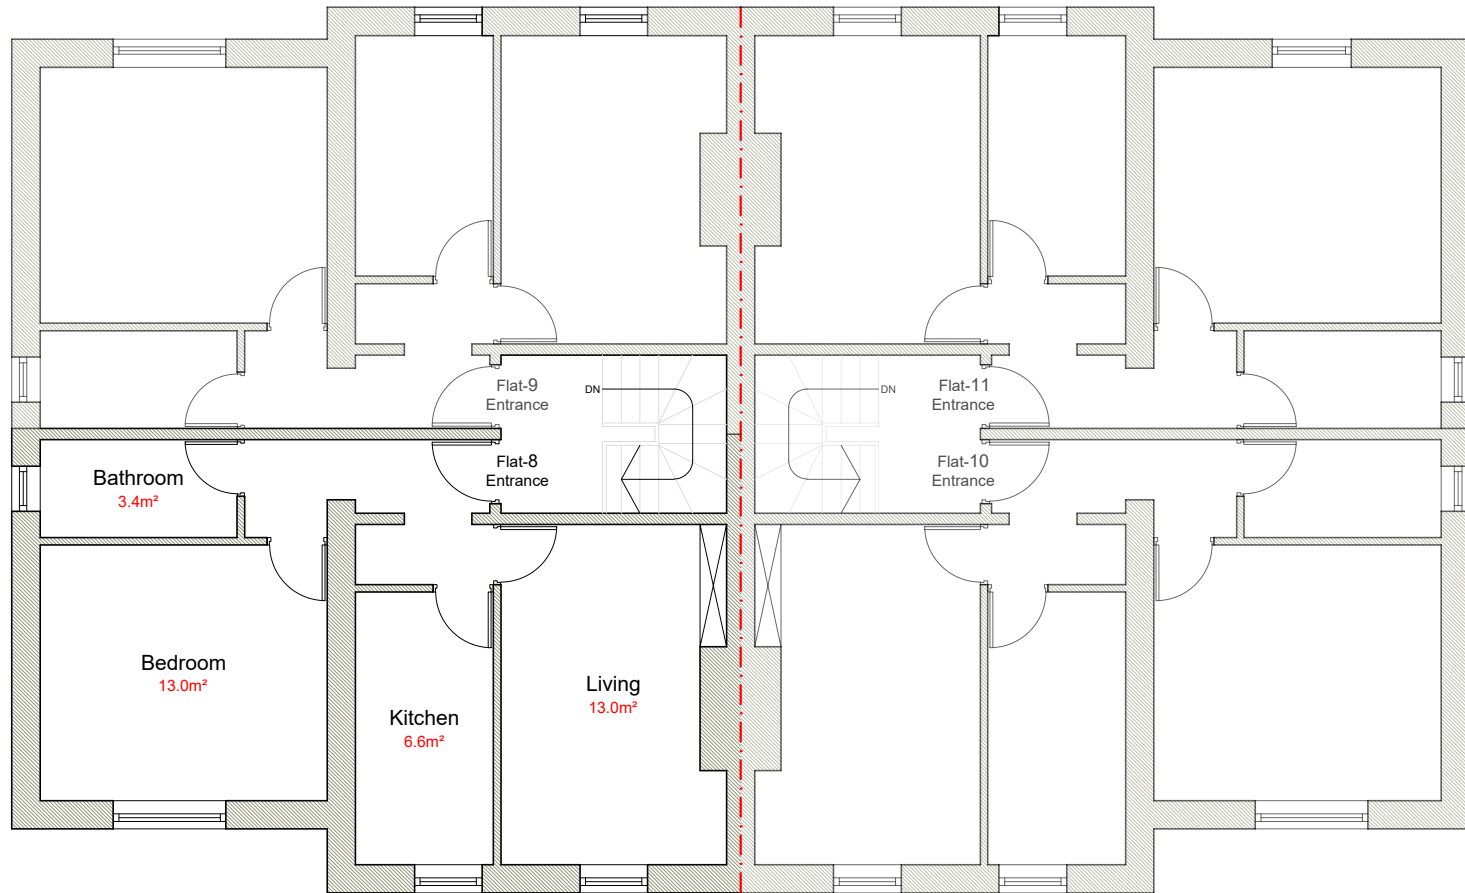


Existing Second Floor Plan 1:100

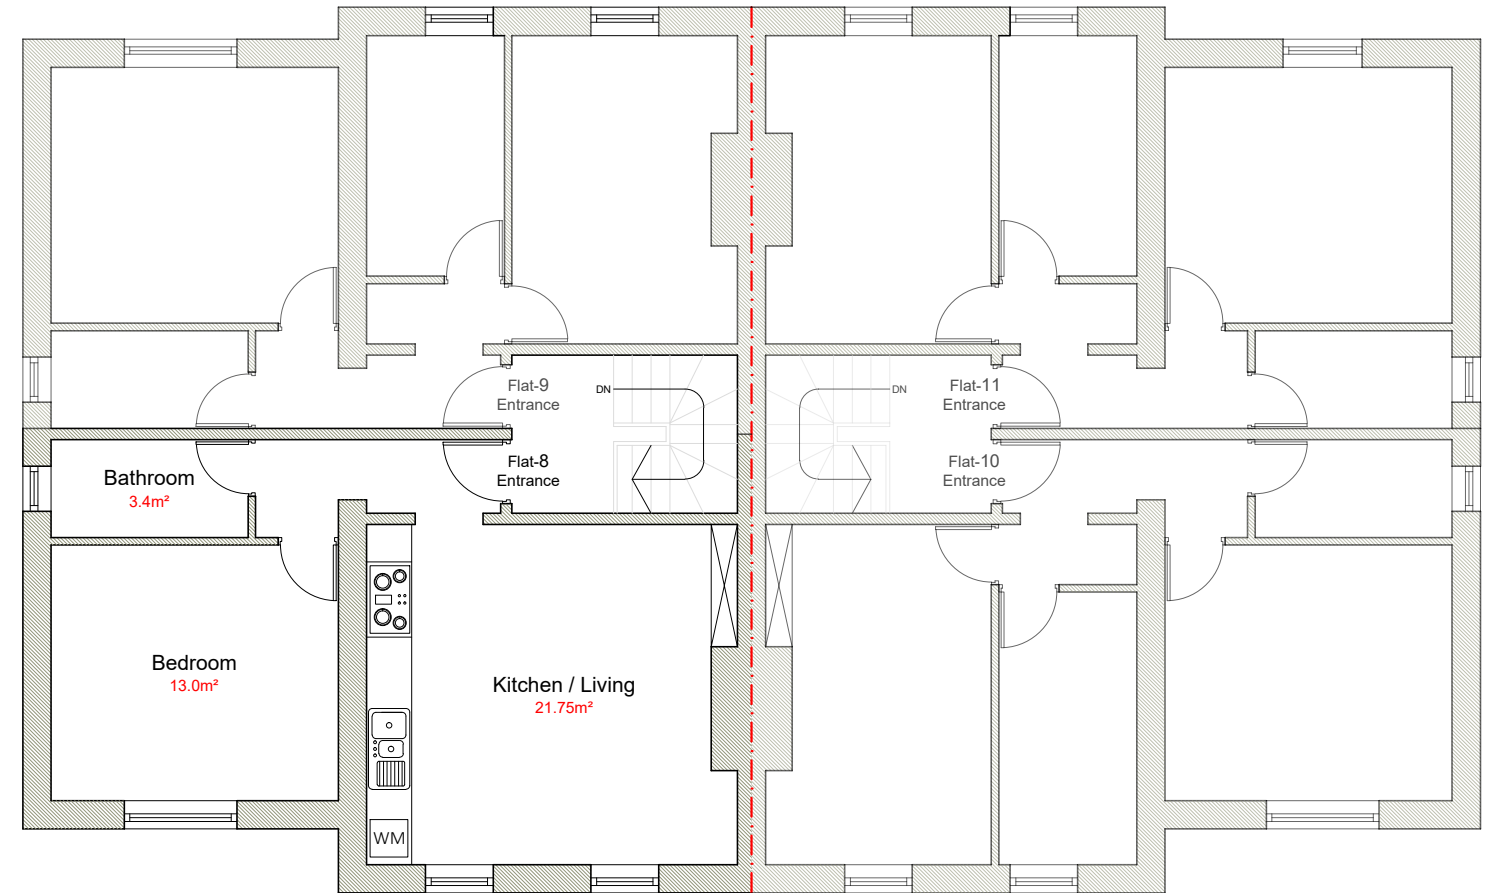

Proposed Second Floor Plan 1:100

Existing & Proposed Plans Proposed Internal changes

SCALE 1:100@A3

 


Project : Proposed Internal changes
Address : FLAT-8, 15-16 BRUCE GROVE
LONDON
N17 6UU

Drawing no : 15-16_BG_PA_01

Issue :

Date : 29/12/22

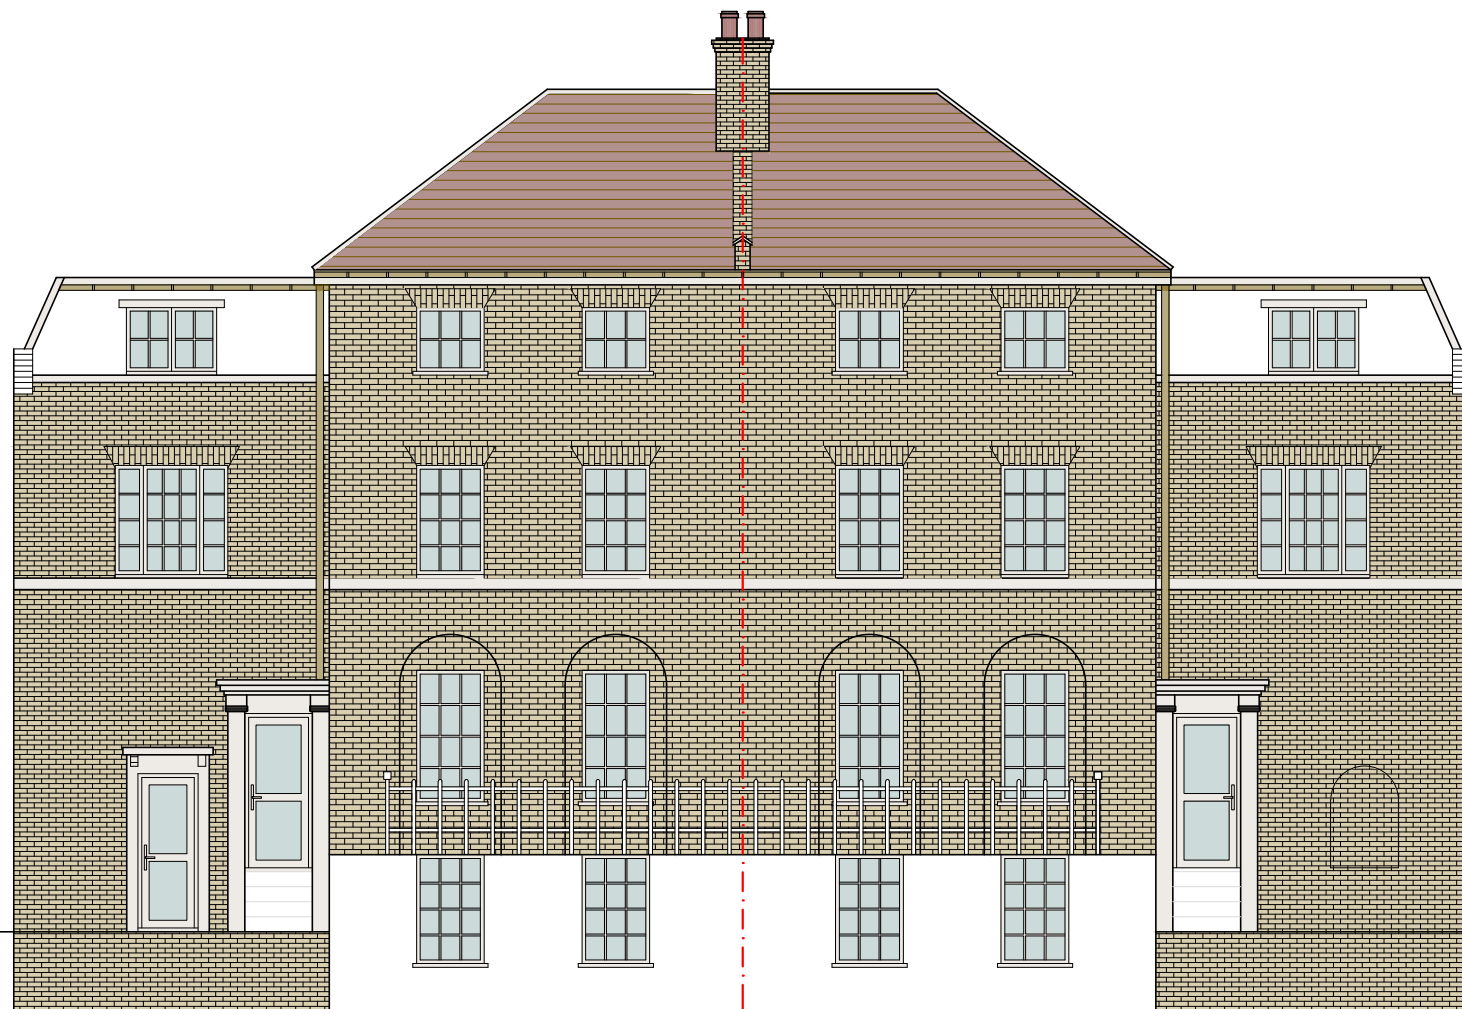

Existing Front Elevation 1:100
(NO CHANGE PROPOSED)




Existing Rear Elevation 1:100
(NO CHANGE PROPOSED)

Elevations

Proposed Internal changes

SCALE 1:100@A3

 

Project : Proposed Internal changes
Address : FLAT-8, 15-16 BRUCE GROVE
LONDON
N17 6UU

Drawing no : 15-16_BG_PA_02

Issue :

Date : 29/12/22