




General Notes
Do not scale drawing
All dimensions to be verified on site by contractor before commencing work
Report any discrepancies to architect immediately
This drawing is to be read in conjunction with all related architects and engineers drawings and any other relevant information

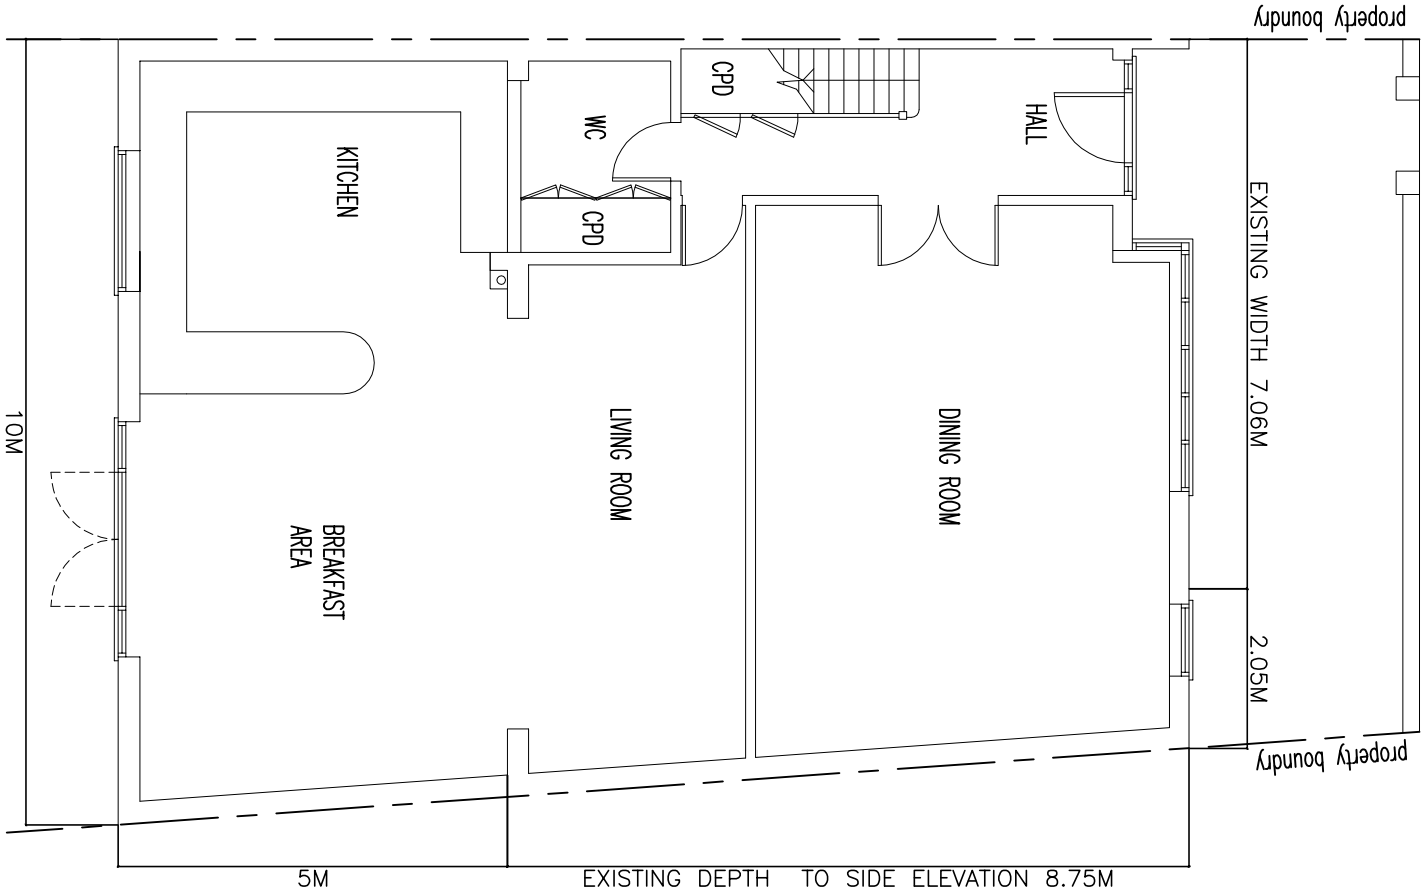


PROPOSED GROUND FLOOR PLAN

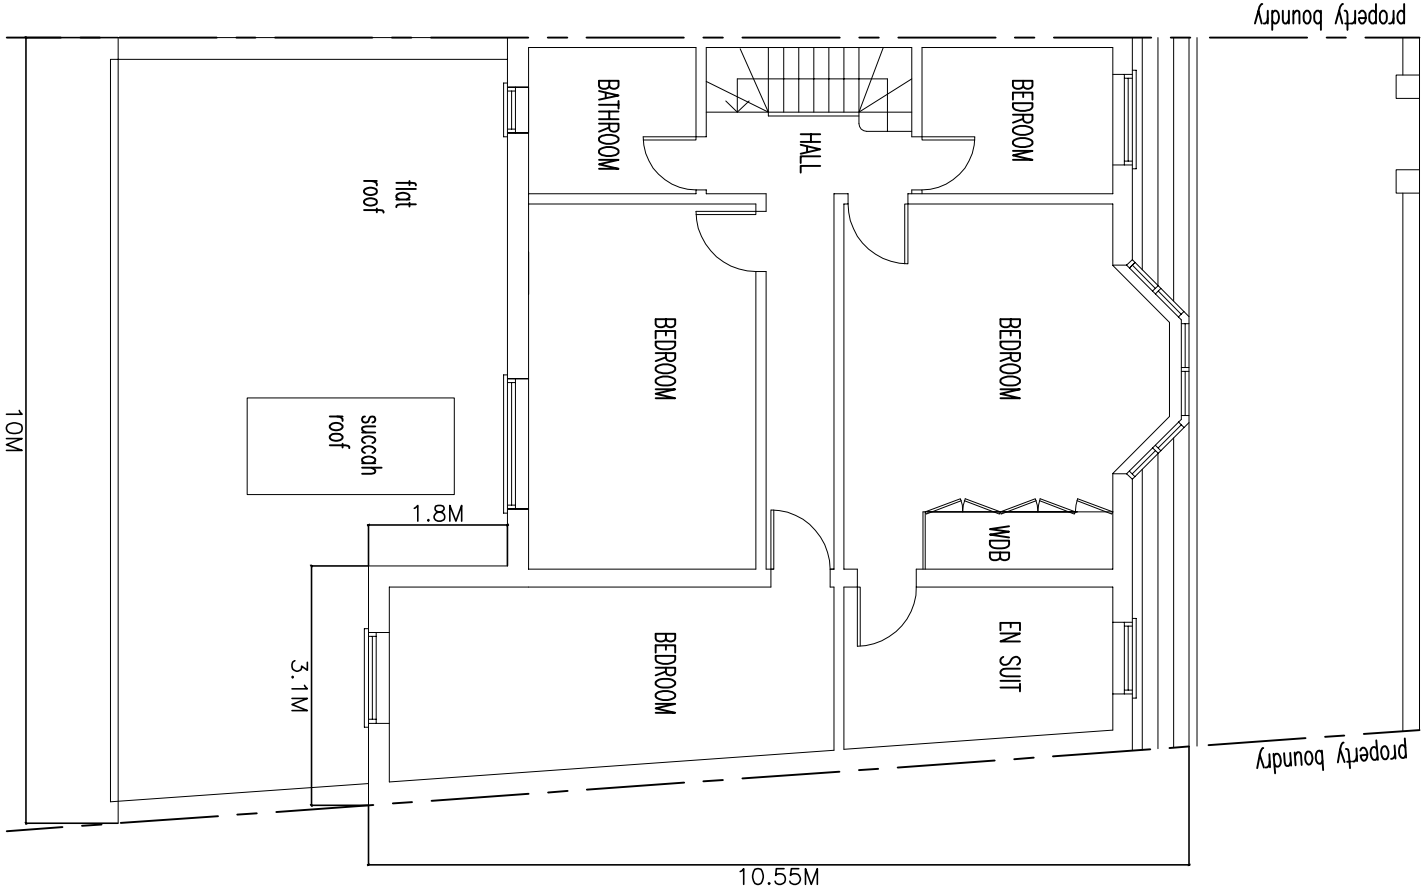

PROPOSED FIRST FLOOR PLAN

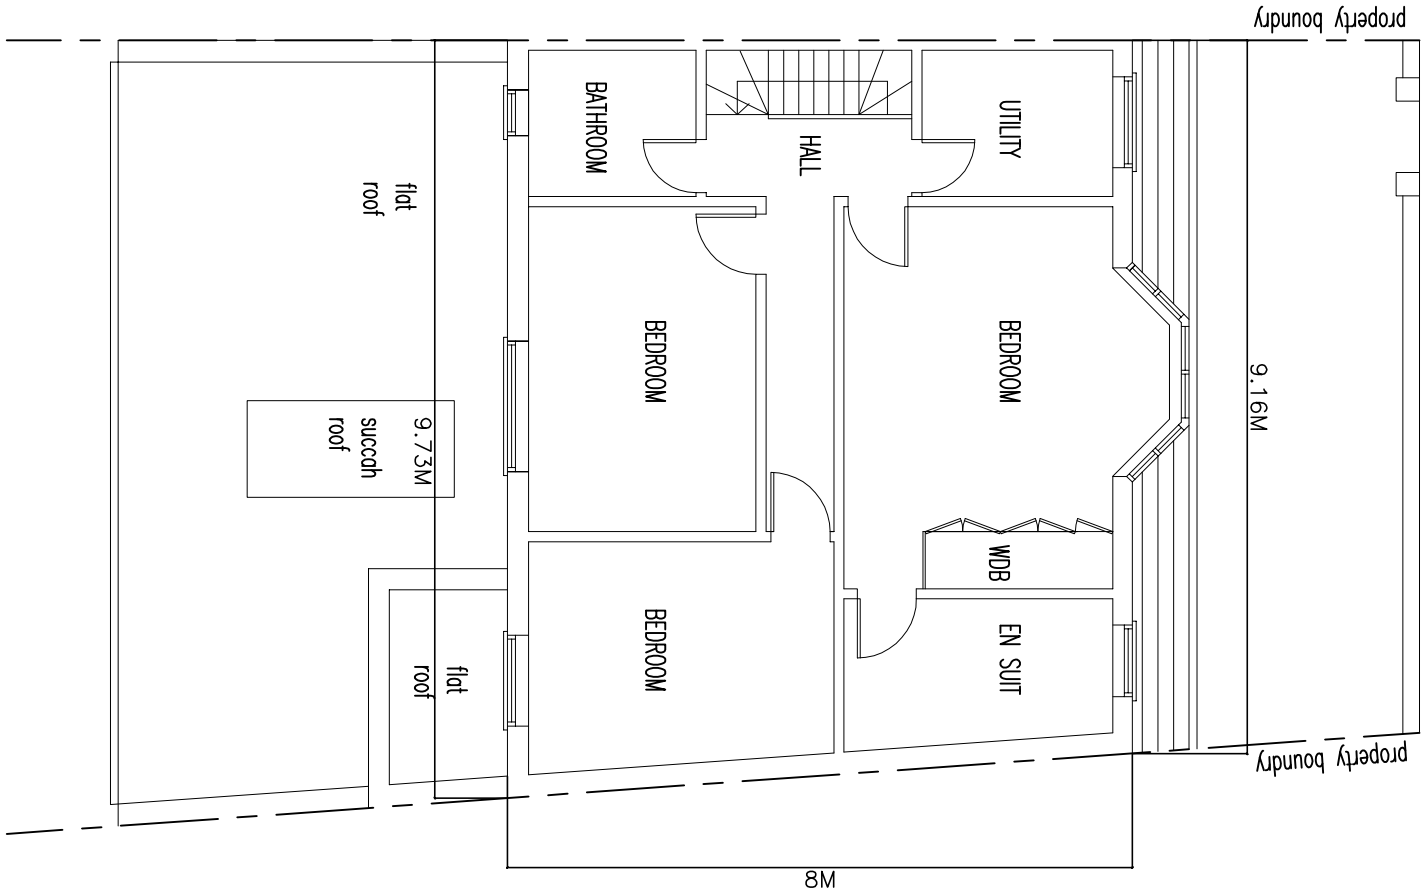

PROPOSED SECOND FLOOR PLAN

 

SCALE: METERS

Rev.	Date	Amendment	Drawing Title		
			60 LEADALE ROAD LONDON N15 6BJ		
			Drawing No.	Date	Scale
			LEA020	JUNE 13	1:100
					Rev.
					B