


All in metres

$$\frac{2.292 + 0.852}{2} \times 3.179 \times 7.003 = 35$$

$$\frac{1.708 + 0.744}{2} \times 2.146 \times 1.69 = 4.4$$

$$35 + 4.4 = 39.4$$

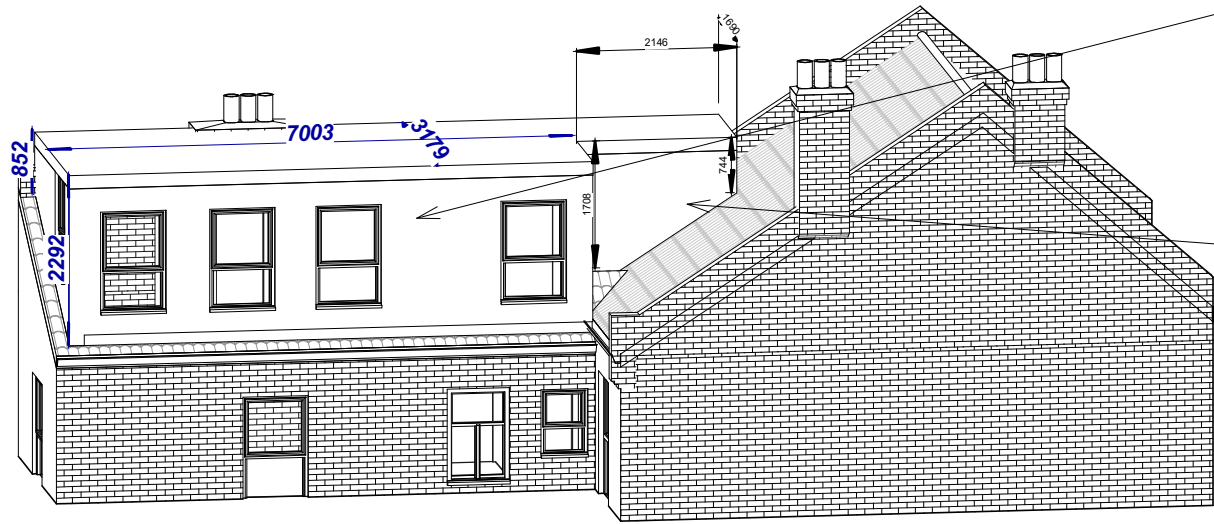

| Rev | Description | Date |
|-----|-------------|------|
|     |             |      |
|     |             |      |
|                                  |                |                |
|----------------------------------|----------------|----------------|
| PROJECT TITLE                    |                |                |
| 290 Philip Lane. London, N15 4AB |                |                |
| Date                             | Project number | DRWAING NUMBER |
| 12/01/2023                       | 6672           | PR - CA001     |

|                            |          |
|----------------------------|----------|
| DRAWING TITLE              |          |
| Proposed Calculation Sheet |          |
| CLIENT                     |          |
| Steve Roth                 |          |
| Scale (@ A3)               | Drawn by |
|                            | Cheski   |



NOTES:  
CONTRACTORS MUST VERIFY ALL DIMENSIONS AT THE SITE BEFORE COMENCING ANY WORK.  
NO CONSTRUCTION WORK BEFORE BUILDING CONTROL APPROVAL AND STRUCTURAL ENGINEER CONFIRMATION.  
ANY DISCREPANCIES TO BE REPORTED TO GRIDKUNE.  
ALL DRAWINGS ARE TO BE READ IN CONJUNCTION WITH ALL RELEVANT DRAWINGS AND SPECIFICATIONS.



Front Elevation



Rear Elevation

NOTES:  
CONTRACTORS MUST VERIFY ALL DIMENSIONS AT THE SITE BEFORE COMMENCING ANY WORK.  
NO CONSTRUCTION WORK BEFORE BUILDING CONTROL APPROVAL AND STRUCTURAL ENGINEER CONFIRMATION.  
ANY DISCREPANCIES TO BE REPORTED TO GRIDKUNE.  
ALL DRAWINGS ARE TO BE READ IN CONJUNCTION WITH ALL RELEVANT DRAWINGS AND SPECIFICATIONS.

| Rev | Description | Date |
|-----|-------------|------|
|     |             |      |
|     |             |      |
PROJECT TITLE

290 Philip Lane. London, N15 4AB

Date  
12/01/2023

Project number  
6672

DRWAING NUMBER  
PR - E001

DRAWING TITLE

Proposed Front and Rear Elevation


CLIENT

Steve Roth

Scale (@ A3)  
1 : 100


Drawn by  
Cheski




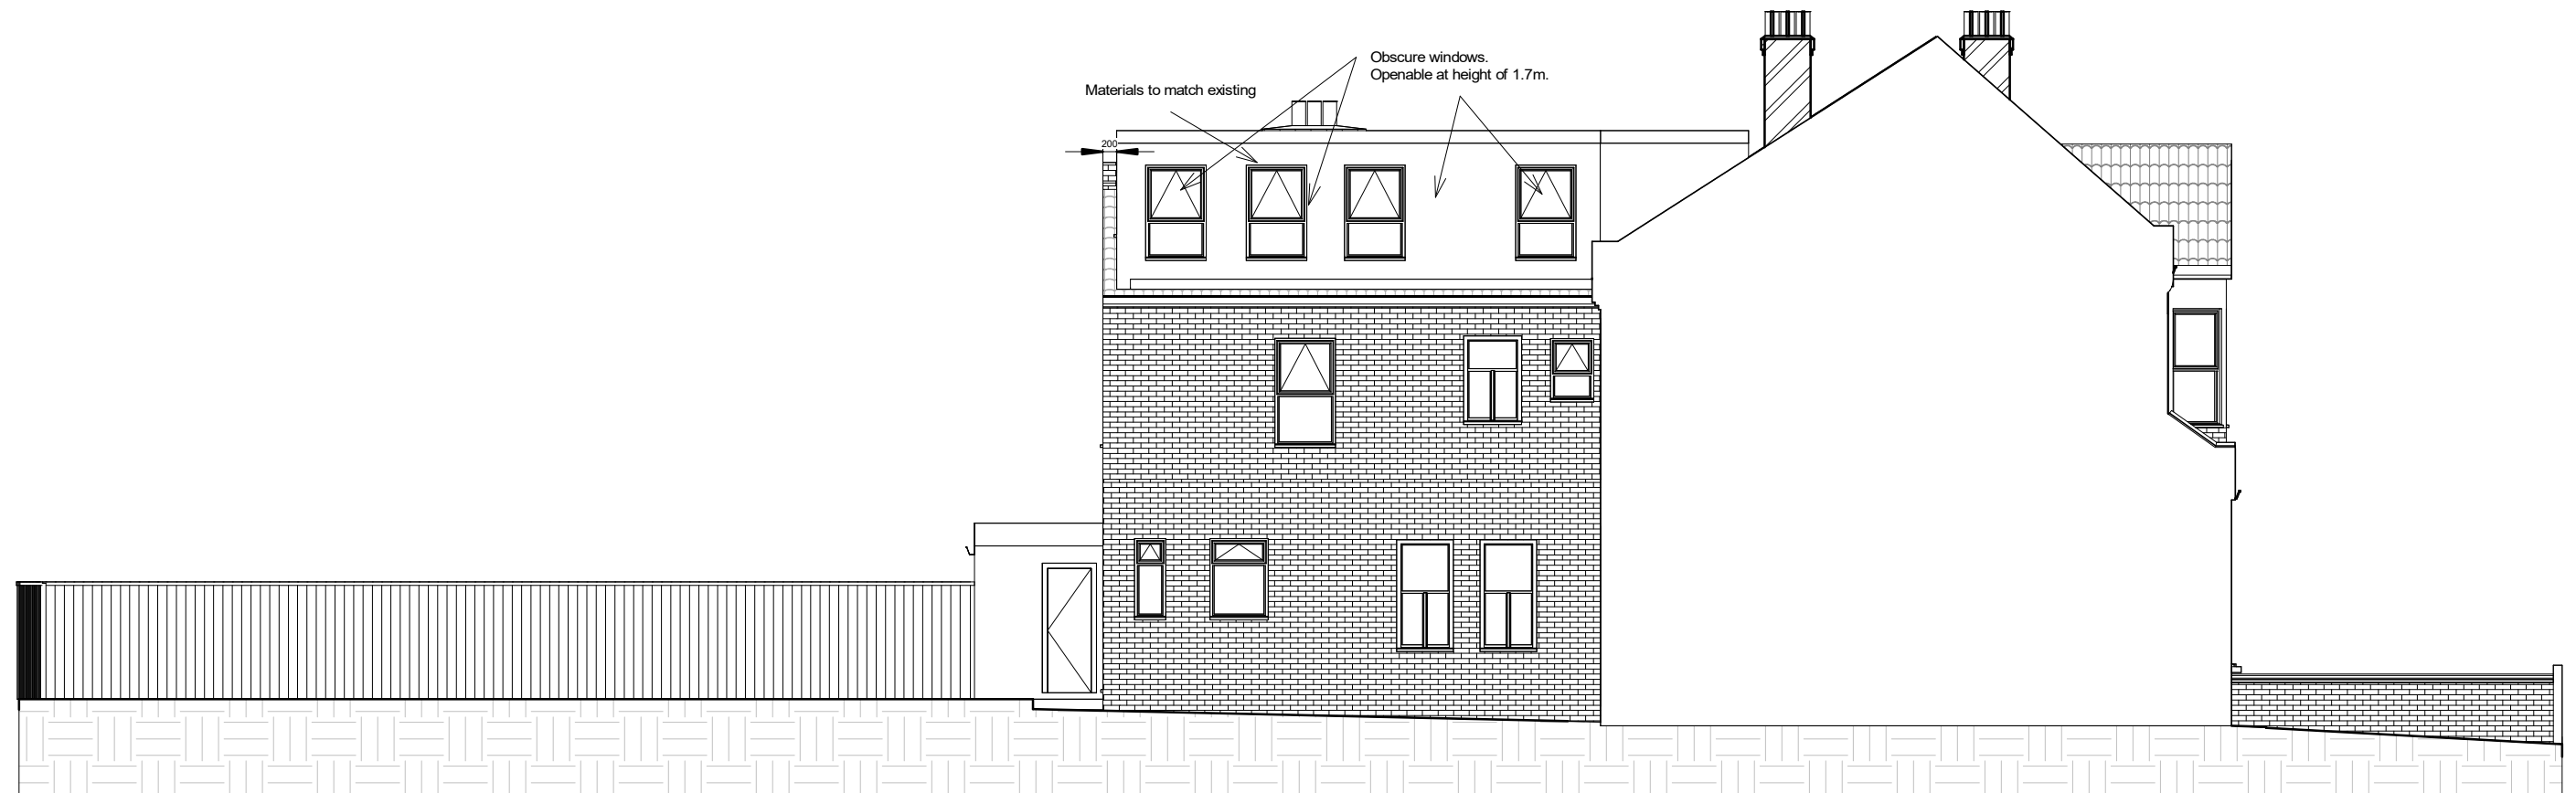

NOTES:  
CONTRACTORS MUST VERIFY ALL DIMENSIONS AT THE SITE BEFORE COMENCING ANY WORK.  
NO CONSTRUCTION WORK BEFORE BUILDING CONTROL APPROVAL AND STRUCTURAL ENGINEER CONFIRMATION.  
ANY DISCREPANCIES TO BE REPORTED TO GRIDKUNE.  
ALL DRAWINGS ARE TO BE READ IN CONJUNCTION WITH ALL RELEVANT DRAWINGS AND SPECIFICATIONS.

| Rev | Description | Date |
|-----|-------------|------|
|     |             |      |
|     |             |      |
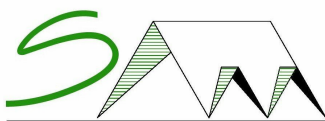
|                                                       |                        |                             |                                            |                    |                                                                                       |
|-------------------------------------------------------|------------------------|-----------------------------|--------------------------------------------|--------------------|---------------------------------------------------------------------------------------|
| PROJECT TITLE<br><br>290 Philip Lane. London, N15 4AB |                        |                             | DRAWING TITLE<br>Proposed Side Elevation 1 |                    |  |
|                                                       |                        |                             | CLIENT<br>Steve Roth                       |                    |                                                                                       |
| Date<br>12/01/2023                                    | Project number<br>6672 | DRWAING NUMBER<br>PR - E002 | Scale (@ A3)<br>1 : 100                    | Drawn by<br>Cheski |                                                                                       |

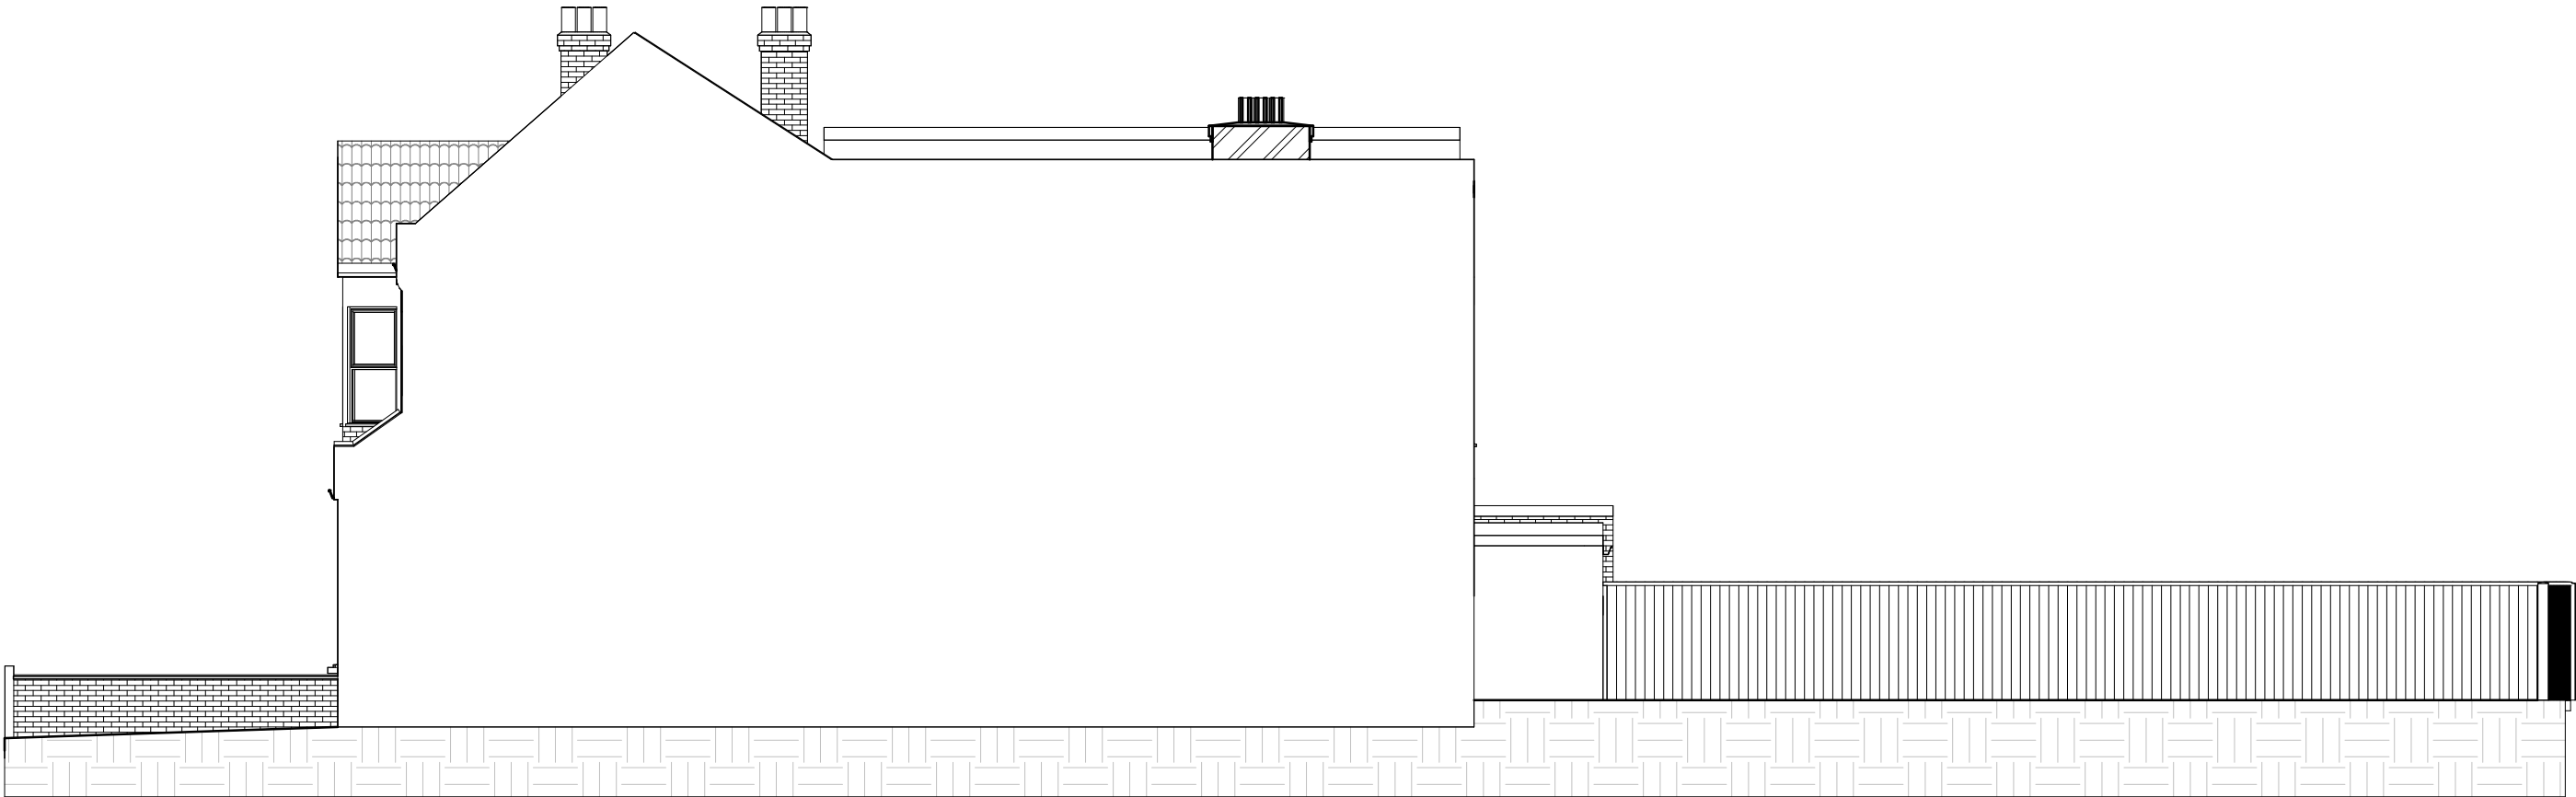

NOTES:  
CONTRACTORS MUST VERIFY ALL DIMENSIONS  
AT THE  
SITE BEFORE COMENCING ANY WORK.  
  
NO CONSTRUCTION WORK BEFORE BUILDING  
CONTROL  
APPROVAL AND STRUCTURAL ENGINEER  
CONFIRMATION.  
  
ANY DISCREPANCIES TO BE REPORTED TO  
GRIDKUNE.  
ALL DRAWINGS ARE TO BE READ IN  
CONJUNCTION WITH  
ALL RELEVANT DRAWINGS AND  
SPECIFICATIONS.

| Rev | Description | Date |
|-----|-------------|------|
|     |             |      |
|     |             |      |
PROJECT TITLE

290 Philip Lane. London, N15 4AB

Date  
12/01/2023

Project number  
6672

DRWAING NUMBER  
PR - E003

DRAWING TITLE

Proposed Side Elevation 2

CLIENT

Steve Roth



Scale (@ A3)  
1 : 100

Drawn by  
Cheski





Property Boundary  
Property Area 205m<sup>2</sup>

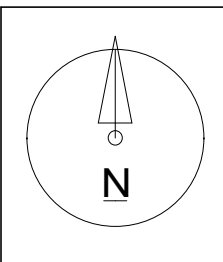 

NOTES:  
CONTRACTORS MUST VERIFY ALL DIMENSIONS AT THE SITE BEFORE COMMENCING ANY WORK.  
NO CONSTRUCTION WORK BEFORE BUILDING CONTROL APPROVAL AND STRUCTURAL ENGINEER CONFIRMATION.  
ANY DISCREPANCIES TO BE REPORTED TO GRIDKUNE.  
ALL DRAWINGS ARE TO BE READ IN CONJUNCTION WITH ALL RELEVANT DRAWINGS AND SPECIFICATIONS.


| Rev | Description | Date |
|-----|-------------|------|
|     |             |      |
|     |             |      |
|     |             |      |
|     |             |      |
|     |             |      |

| PROJECT TITLE                    |                |                |
|----------------------------------|----------------|----------------|
| 290 Philip Lane. London, N15 4AB |                |                |
| Date                             | Project number | DRWAING NUMBER |
| 12/01/2023                       | 6672           | PR - L00       |



| DRAWING TITLE                     |          |
|-----------------------------------|----------|
| Proposed Os Map and Location Plan |          |
| CLIENT                            |          |
| Steve Roth                        |          |
| Scale (@ A3)                      | Drawn by |
| As indicated                      | Cheski   |



# Nursing Home

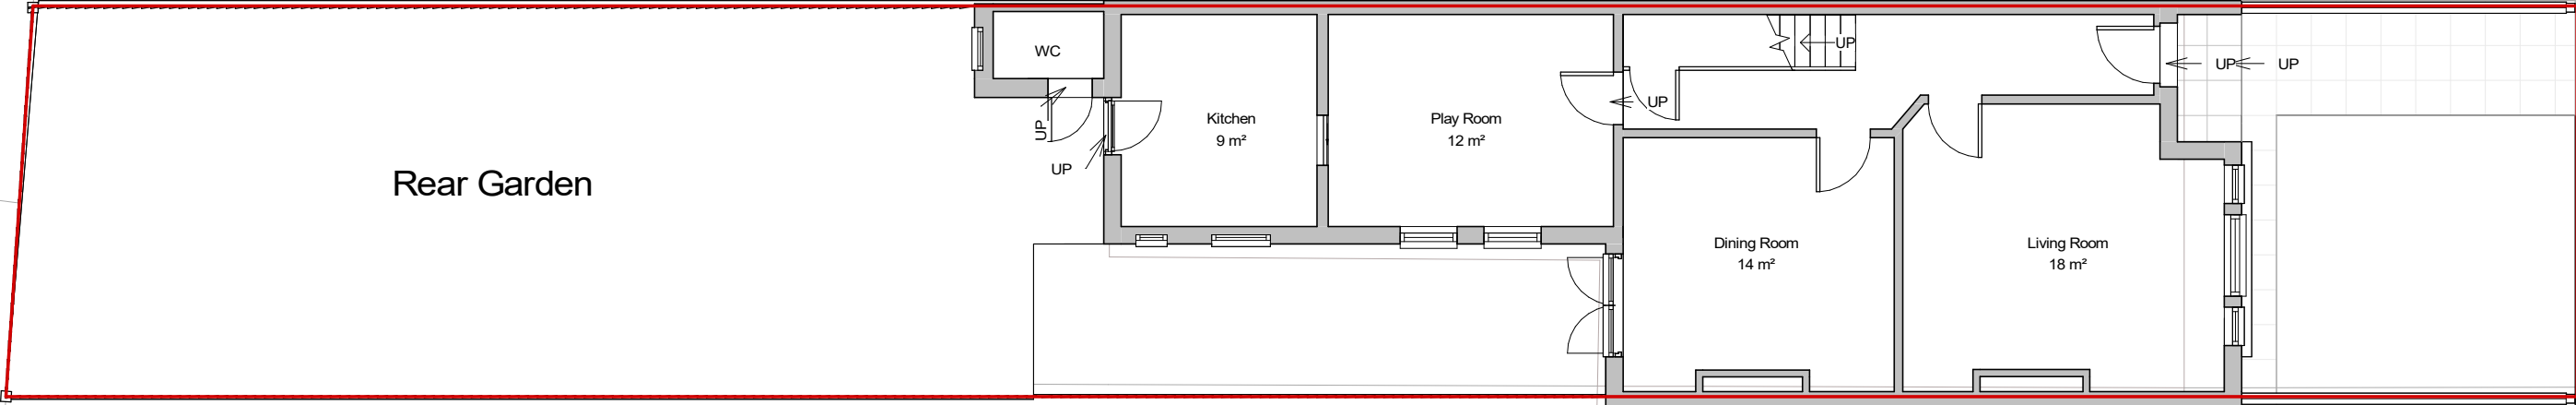

292

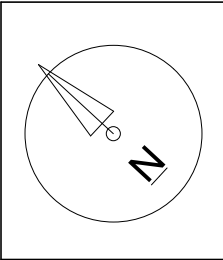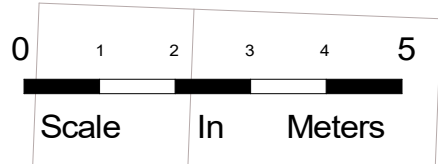

NOTES:  
CONTRACTORS MUST VERIFY ALL DIMENSIONS AT THE SITE BEFORE COMENCING ANY WORK.  
NO CONSTRUCTION WORK BEFORE BUILDING CONTROL APPROVAL AND STRUCTURAL ENGINEER CONFIRMATION.  
ANY DISCREPANCIES TO BE REPORTED TO GRIDKUNE.  
ALL DRAWINGS ARE TO BE READ IN CONJUNCTION WITH ALL RELEVANT DRAWINGS AND SPECIFICATIONS.




| Rev | Description | Date |
|-----|-------------|------|
|     |             |      |
|     |             |      |
| PROJECT TITLE                    |                        |                             | DRAWING TITLE           |                    |
|----------------------------------|------------------------|-----------------------------|-------------------------|--------------------|
| 290 Philip Lane. London, N15 4AB |                        |                             | Proposed Ground Floor   |                    |
|                                  |                        |                             | CLIENT<br>Steve Roth    |                    |
| Date<br>12/01/2023               | Project number<br>6672 | DRWAING NUMBER<br>PR - P001 | Scale (@ A3)<br>1 : 100 | Drawn by<br>Cheski |



# Nursing Home

292

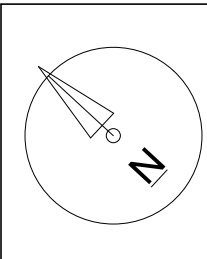 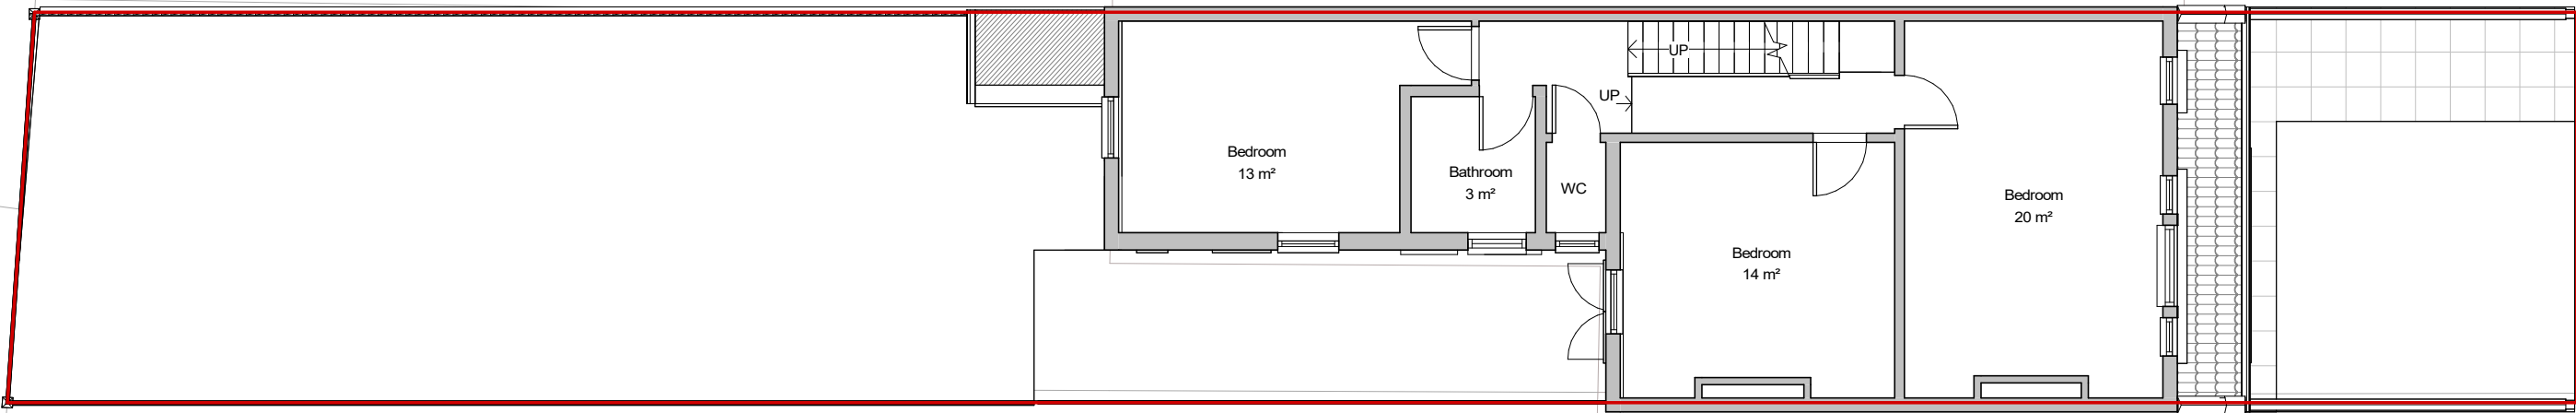


NOTES:  
CONTRACTORS MUST VERIFY ALL DIMENSIONS AT THE SITE BEFORE COMENCING ANY WORK.  
NO CONSTRUCTION WORK BEFORE BUILDING CONTROL APPROVAL AND STRUCTURAL ENGINEER CONFIRMATION.  
ANY DISCREPANCIES TO BE REPORTED TO GRIDKUNE.  
ALL DRAWINGS ARE TO BE READ IN CONJUNCTION WITH ALL RELEVANT DRAWINGS AND SPECIFICATIONS.

| Rev | Description | Date |
|-----|-------------|------|
|     |             |      |
|     |             |      |
| PROJECT TITLE                    |                        |                             | DRAWING TITLE           |                    |
|----------------------------------|------------------------|-----------------------------|-------------------------|--------------------|
| 290 Philip Lane. London, N15 4AB |                        |                             | Proposed First Floor    |                    |
|                                  |                        |                             | CLIENT<br>Steve Roth    |                    |
| Date<br>12/01/2023               | Project number<br>6672 | DRWAING NUMBER<br>PR - P002 | Scale (@ A3)<br>1 : 100 | Drawn by<br>Cheski |



# Nursing Home

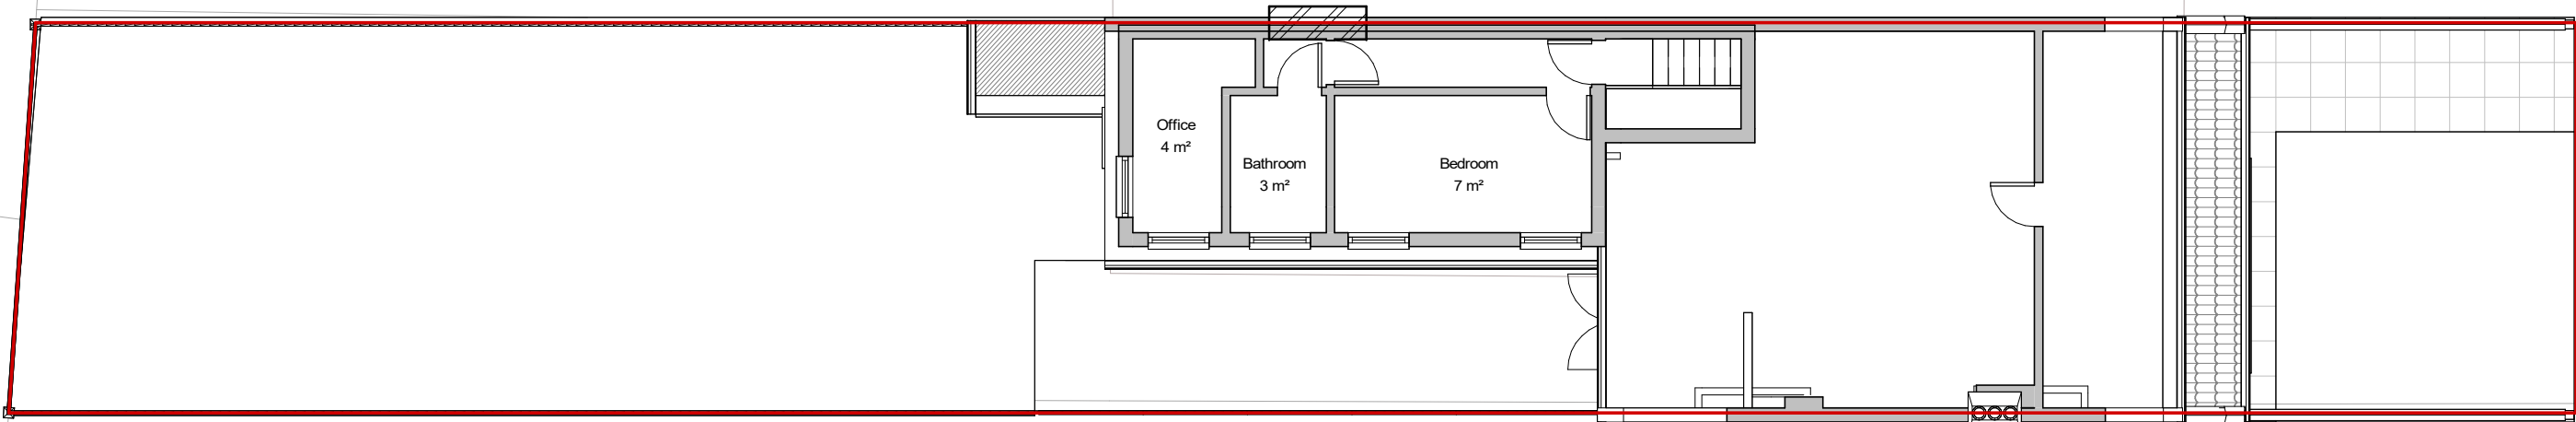

292

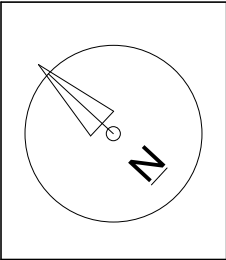 

NOTES:  
CONTRACTORS MUST VERIFY ALL DIMENSIONS AT THE SITE BEFORE COMMENCING ANY WORK.  
NO CONSTRUCTION WORK BEFORE BUILDING CONTROL APPROVAL AND STRUCTURAL ENGINEER CONFIRMATION.  
ANY DISCREPANCIES TO BE REPORTED TO GRIDKUNE.  
ALL DRAWINGS ARE TO BE READ IN CONJUNCTION WITH ALL RELEVANT DRAWINGS AND SPECIFICATIONS.

| Rev | Description | Date |
|-----|-------------|------|
|     |             |      |
|     |             |      |
PROJECT TITLE

290 Philip Lane. London, N15 4AB

Date  
12/01/2023

Project number  
6672

DRWAING NUMBER  
PR - P003

DRAWING TITLE

Proposed Loft

CLIENT


Steve Roth

Scale (@ A3)  
1 : 100

Drawn by  
Cheski




# Nursing Home

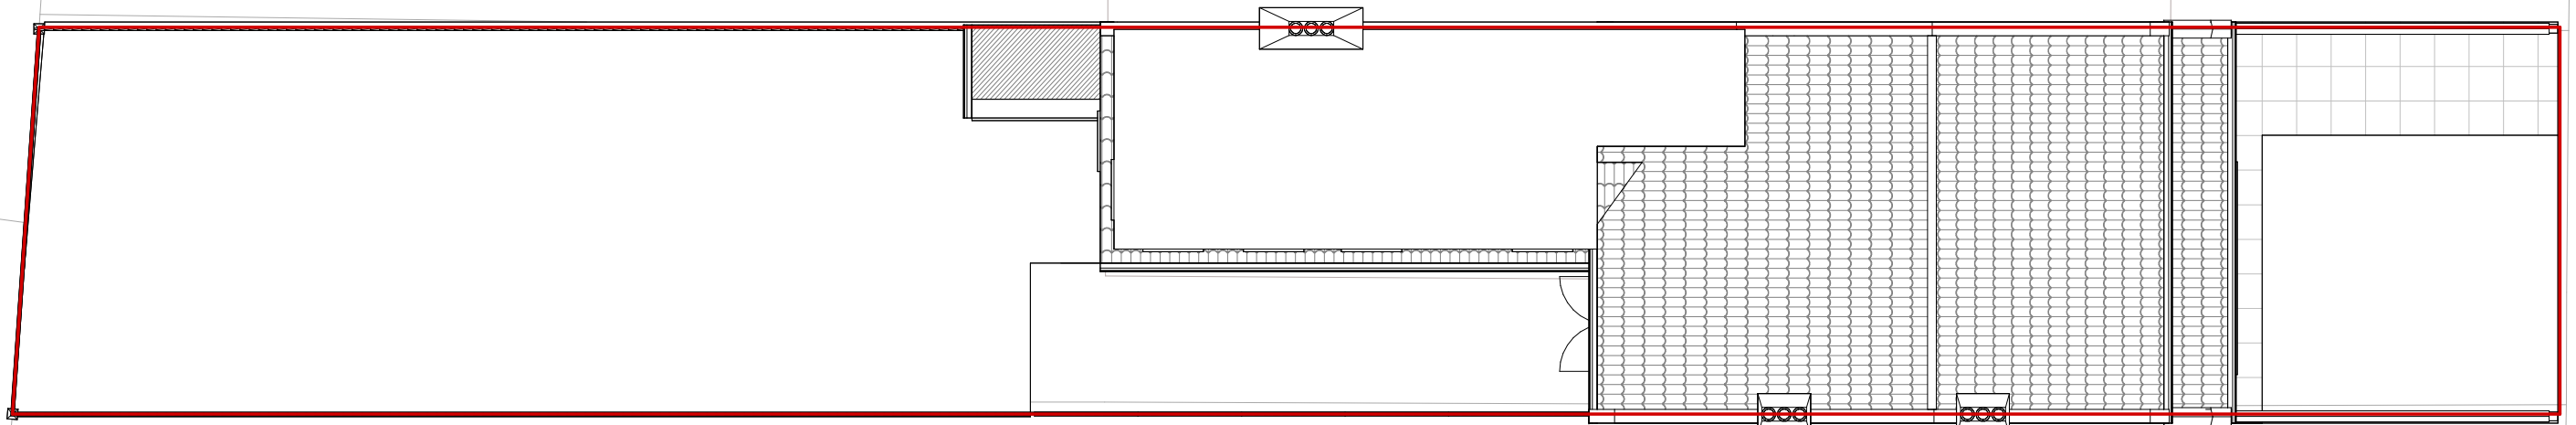

292

0 1 2 3 4 5  
Scale In Meters

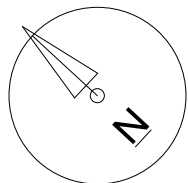


NOTES:  
CONTRACTORS MUST VERIFY ALL DIMENSIONS  
AT THE  
SITE BEFORE COMMENCING ANY WORK.  
  
NO CONSTRUCTION WORK BEFORE BUILDING  
CONTROL  
APPROVAL AND STRUCTURAL ENGINEER  
CONFIRMATION.  
  
ANY DISCREPANCIES TO BE REPORTED TO  
GRIDKUNE.  
ALL DRAWINGS ARE TO BE READ IN  
CONJUNCTION WITH  
ALL RELEVANT DRAWINGS AND  
SPECIFICATIONS.

| Rev | Description | Date |
|-----|-------------|------|
|     |             |      |
|     |             |      |
| PROJECT TITLE                    |                |                | DRAWING TITLE      |            |
|----------------------------------|----------------|----------------|--------------------|------------|
| 290 Philip Lane. London, N15 4AB |                |                | Proposed Roof Plan |            |
|                                  |                |                | CLIENT             | Steve Roth |
| Date                             | Project number | DRWAING NUMBER | Scale (@ A3)       | Drawn by   |
| 12/01/2023                       | 6672           | PR - P004      | 1 : 100            | Cheski     |



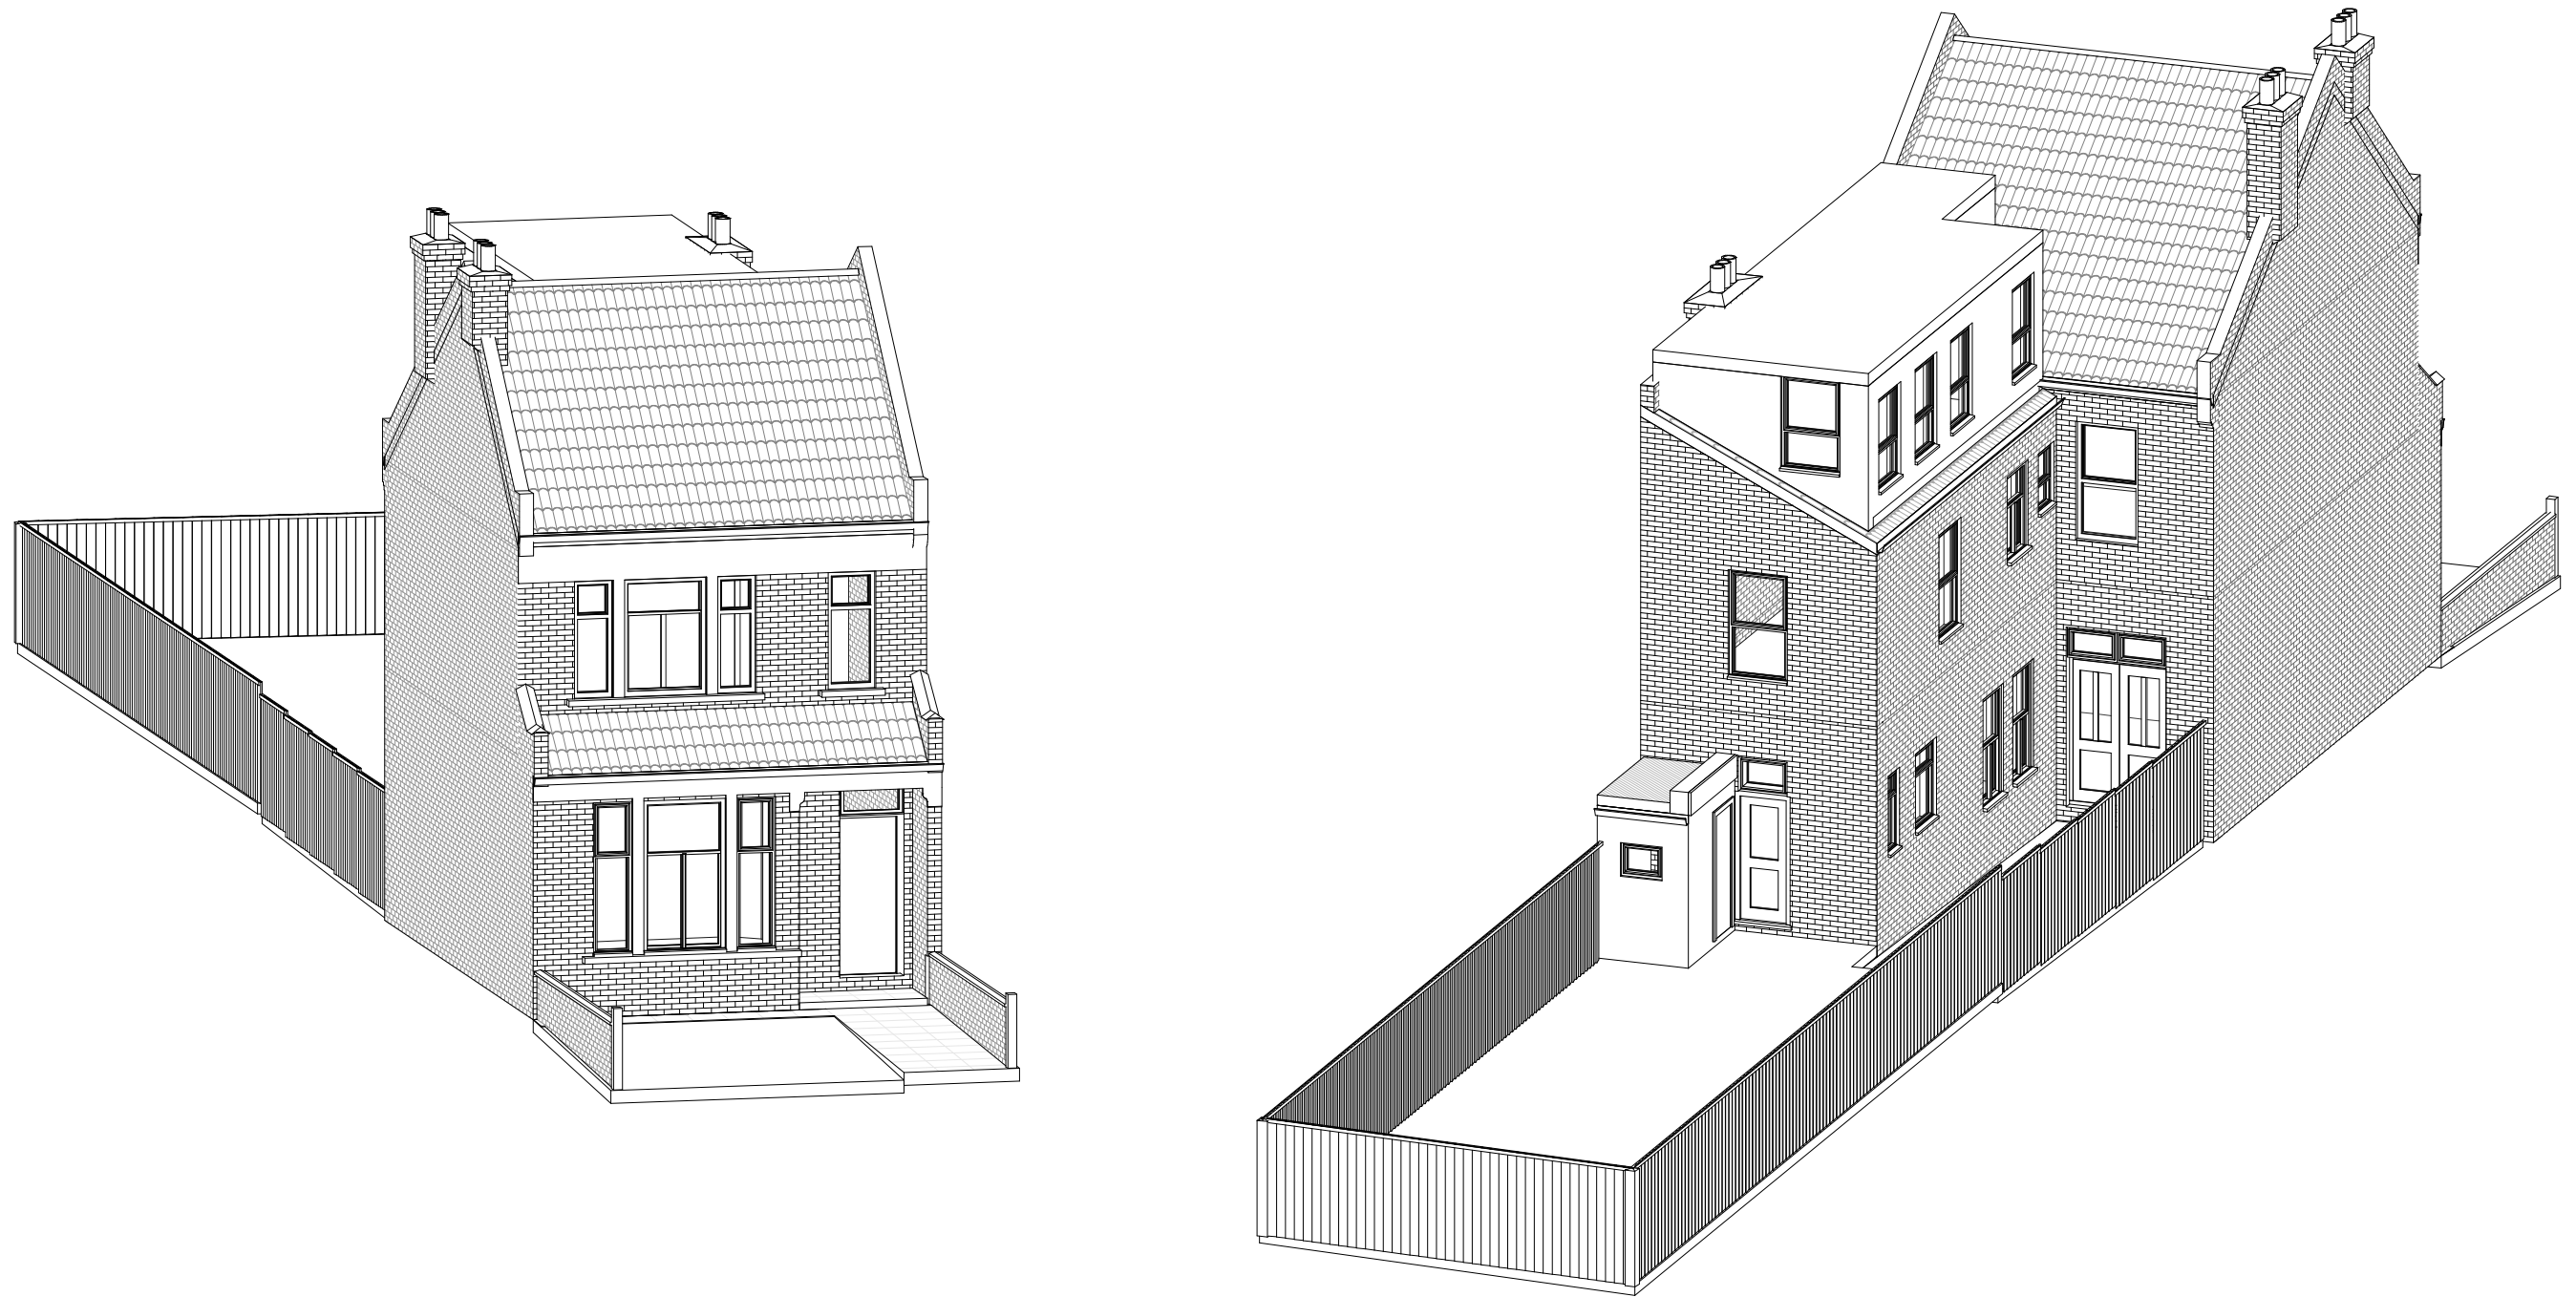

NOTES:  
CONTRACTORS MUST VERIFY ALL DIMENSIONS  
AT THE  
SITE BEFORE COMENCING ANY WORK.  
  
NO CONSTRUCTION WORK BEFORE BUILDING  
CONTROL  
APPROVAL AND STRUCTURAL ENGINEER  
CONFIRMATION.  
  
ANY DISCREPANCIES TO BE REPORTED TO  
GRIDKUNE.  
ALL DRAWINGS ARE TO BE READ IN  
CONJUNCTION WITH  
ALL RELEVANT DRAWINGS AND  
SPECIFICATIONS.

| Rev | Description | Date |
|-----|-------------|------|
|     |             |      |
|     |             |      |
PROJECT TITLE

290 Philip Lane. London, N15 4AB

Date  
12/01/2023

Project number  
6672

DRWAING NUMBER  
PR - PR001

DRAWING TITLE

proposed Perspective View

CLIENT

Steve Roth

Scale (@ A3)

Drawn by  
Cheski





NOTES:  
CONTRACTORS MUST VERIFY ALL DIMENSIONS AT THE SITE BEFORE COMMENCING ANY WORK.  
NO CONSTRUCTION WORK BEFORE BUILDING CONTROL APPROVAL AND STRUCTURAL ENGINEER CONFIRMATION.  
ANY DISCREPANCIES TO BE REPORTED TO GRIDKUNE.  
ALL DRAWINGS ARE TO BE READ IN CONJUNCTION WITH ALL RELEVANT DRAWINGS AND SPECIFICATIONS.

| Rev | Description | Date |
|-----|-------------|------|
|     |             |      |
|     |             |      |
| PROJECT TITLE                    |                        |                             | DRAWING TITLE           |                    |
|----------------------------------|------------------------|-----------------------------|-------------------------|--------------------|
| 290 Philip Lane. London, N15 4AB |                        |                             | Proposed Section        |                    |
|                                  |                        |                             | CLIENT<br>Steve Roth    |                    |
| Date<br>12/01/2023               | Project number<br>6672 | DRWAING NUMBER<br>PR - S001 | Scale (@ A3)<br>1 : 100 | Drawn by<br>Cheski |

