



Front Elevation



Rear Elevation

NOTES:
CONTRACTORS MUST VERIFY ALL DIMENSIONS AT THE SITE BEFORE COMMENCING ANY WORK.
NO CONSTRUCTION WORK BEFORE BUILDING CONTROL APPROVAL AND STRUCTURAL ENGINEER CONFIRMATION.
ANY DISCREPANCIES TO BE REPORTED TO GRIDKUNE.
ALL DRAWINGS ARE TO BE READ IN CONJUNCTION WITH ALL RELEVANT DRAWINGS AND SPECIFICATIONS.

Rev	Description	Date

PROJECT TITLE

290 Philip Lane. London, N15 4AB

Date
20/10/2022

Project number
6675

DRWAING NUMBER
PR - E001

DRAWING TITLE

Proposed Front and Rear Elevation


CLIENT

Steve Roth

Scale (@ A3)
1 : 100

Drawn by
Cheski



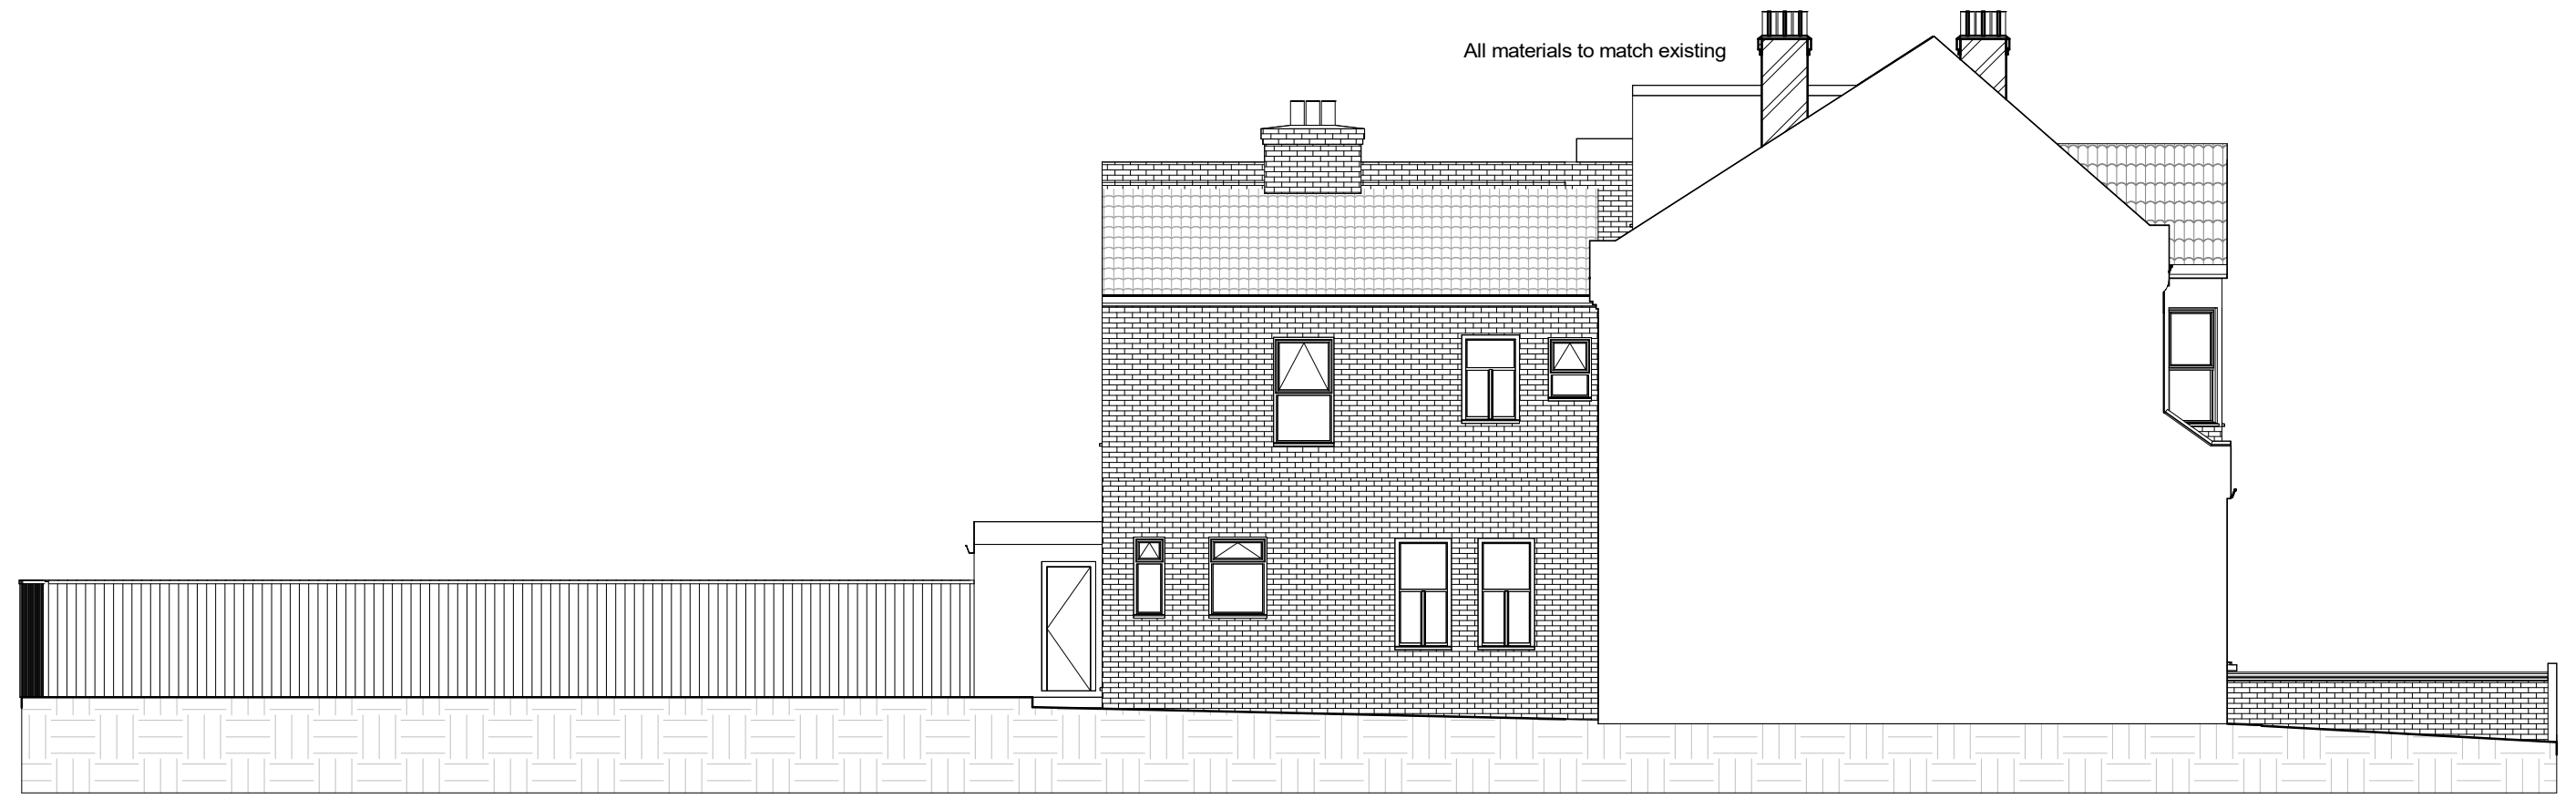


NOTES:
CONTRACTORS MUST VERIFY ALL DIMENSIONS AT THE SITE BEFORE COMENCING ANY WORK.
NO CONSTRUCTION WORK BEFORE BUILDING CONTROL APPROVAL AND STRUCTURAL ENGINEER CONFIRMATION.
ANY DISCREPANCIES TO BE REPORTED TO GRIDKUNE.
ALL DRAWINGS ARE TO BE READ IN CONJUNCTION WITH ALL RELEVANT DRAWINGS AND SPECIFICATIONS.

Rev	Description	Date

PROJECT TITLE		
290 Philip Lane. London, N15 4AB		
Date	Project number	DRWAING NUMBER
20/10/2022	6675	PR - E002

DRAWING TITLE	
proposed Side Elevation 1	
CLIENT	
Steve Roth	
Scale (@ A3)	Drawn by
1 : 100	Cheski



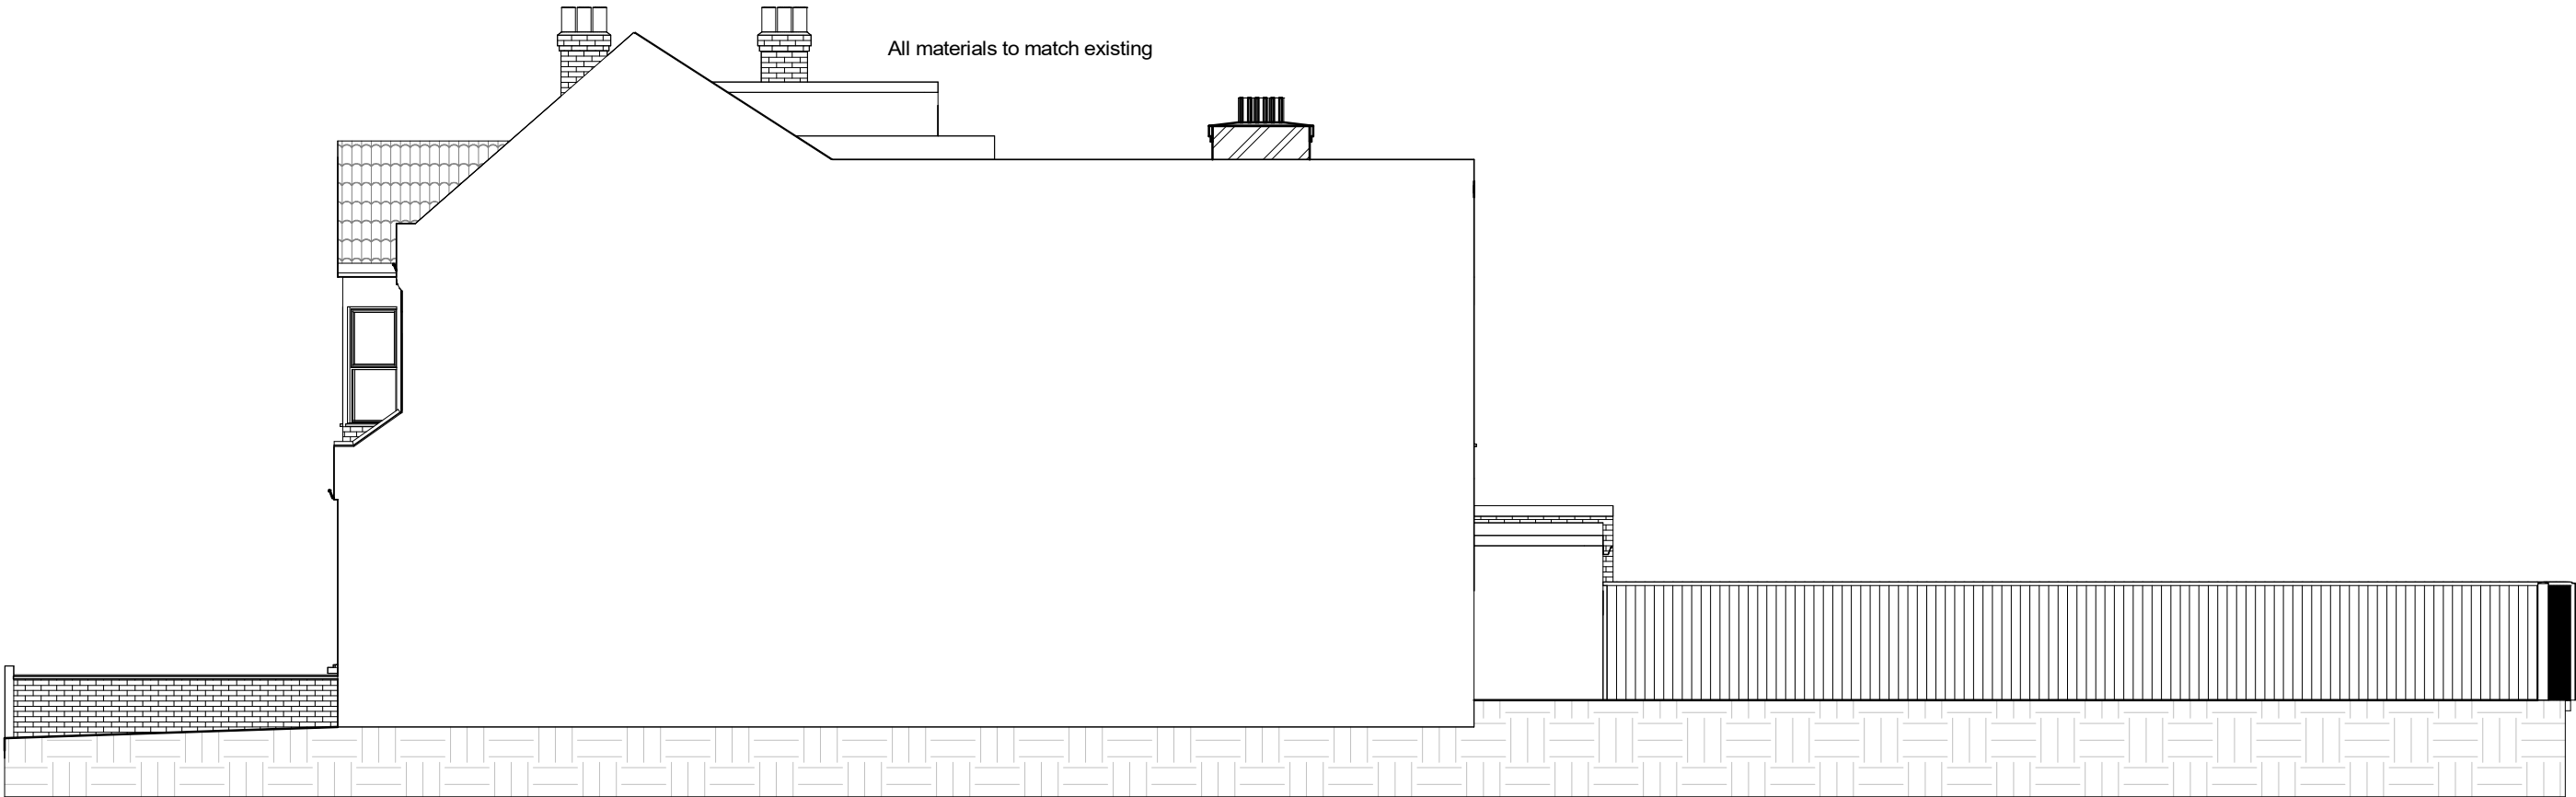

NOTES:
CONTRACTORS MUST VERIFY ALL DIMENSIONS AT THE SITE BEFORE COMMENCING ANY WORK.
NO CONSTRUCTION WORK BEFORE BUILDING CONTROL APPROVAL AND STRUCTURAL ENGINEER CONFIRMATION.
ANY DISCREPANCIES TO BE REPORTED TO GRIDKUNE.
ALL DRAWINGS ARE TO BE READ IN CONJUNCTION WITH ALL RELEVANT DRAWINGS AND SPECIFICATIONS.

Rev	Description	Date

PROJECT TITLE

290 Philip Lane. London, N15 4AB

Date
20/10/2022

Project number
6675

DRWAING NUMBER
PR - E003

DRAWING TITLE

Proposed Side Elevation 2

CLIENT

Steve Roth



Scale (@ A3)
1 : 100

Drawn by
Cheski





Property Boundary
Property Area 205m²

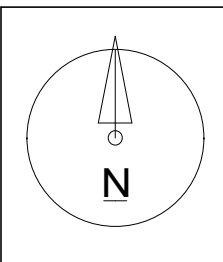 

NOTES:
CONTRACTORS MUST VERIFY ALL DIMENSIONS AT THE SITE BEFORE COMMENCING ANY WORK.
NO CONSTRUCTION WORK BEFORE BUILDING CONTROL APPROVAL AND STRUCTURAL ENGINEER CONFIRMATION.
ANY DISCREPANCIES TO BE REPORTED TO GRIDKUNE.
ALL DRAWINGS ARE TO BE READ IN CONJUNCTION WITH ALL RELEVANT DRAWINGS AND SPECIFICATIONS.




Rev	Description	Date

PROJECT TITLE		
290 Philip Lane. London, N15 4AB		
Date	Project number	DRWAING NUMBER
20/10/2022	6675	PR - L00

DRAWING TITLE	
Proposed Os Map and Location Plan	
CLIENT	
Steve Roth	
Scale (@ A3)	Drawn by
As indicated	Cheski



Nursing Home

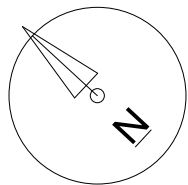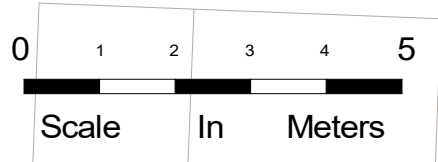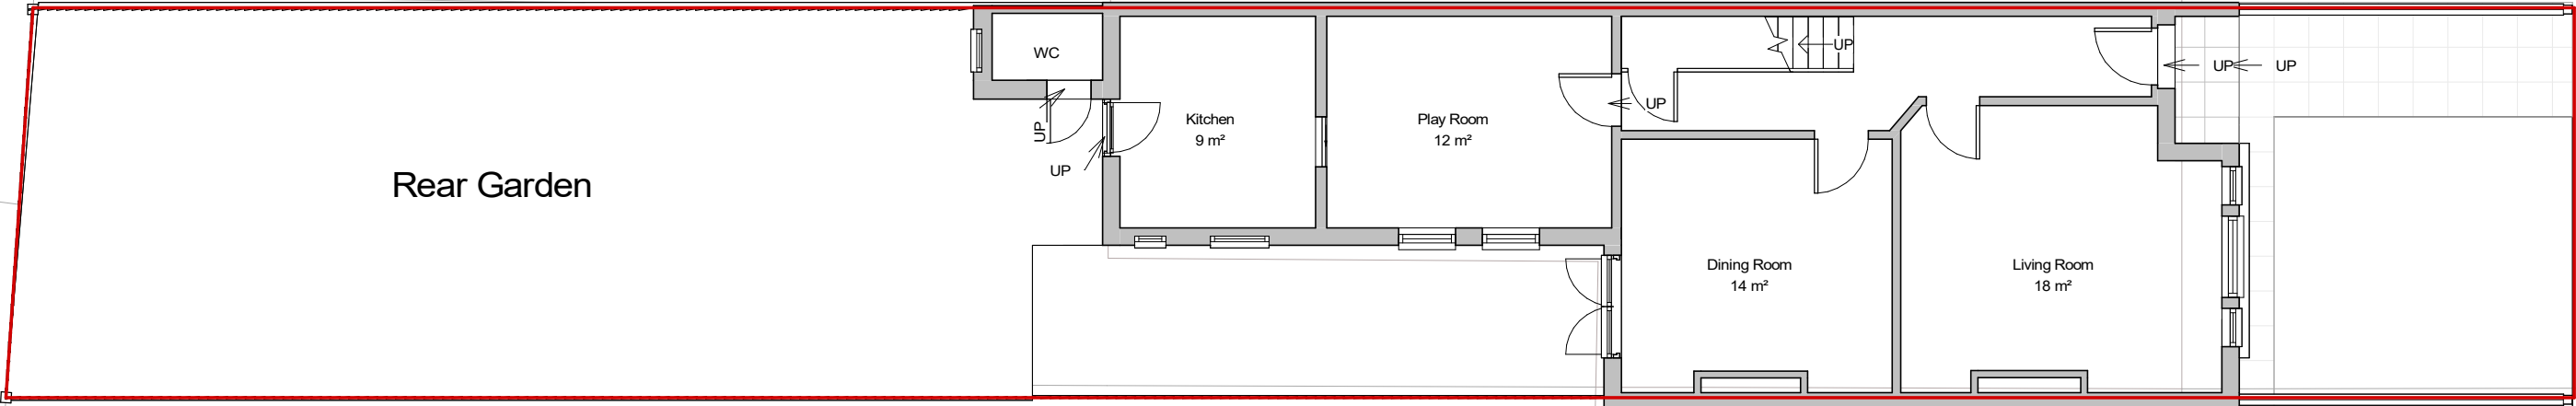

NOTES:
CONTRACTORS MUST VERIFY ALL DIMENSIONS AT THE SITE BEFORE COMENCING ANY WORK.
NO CONSTRUCTION WORK BEFORE BUILDING CONTROL APPROVAL AND STRUCTURAL ENGINEER CONFIRMATION.
ANY DISCREPANCIES TO BE REPORTED TO GRIDKUNE.
ALL DRAWINGS ARE TO BE READ IN CONJUNCTION WITH ALL RELEVANT DRAWINGS AND SPECIFICATIONS.

Rev	Description	Date

PROJECT TITLE

290 Philip Lane. London, N15 4AB

Date
20/10/2022

Project number
6675

DRWAING NUMBER
PR - P001

DRAWING TITLE

Proposed Ground Floor

CLIENT


Steve Roth

Scale (@ A3)
1 : 100



Drawn by
Cheski



Nursing Home

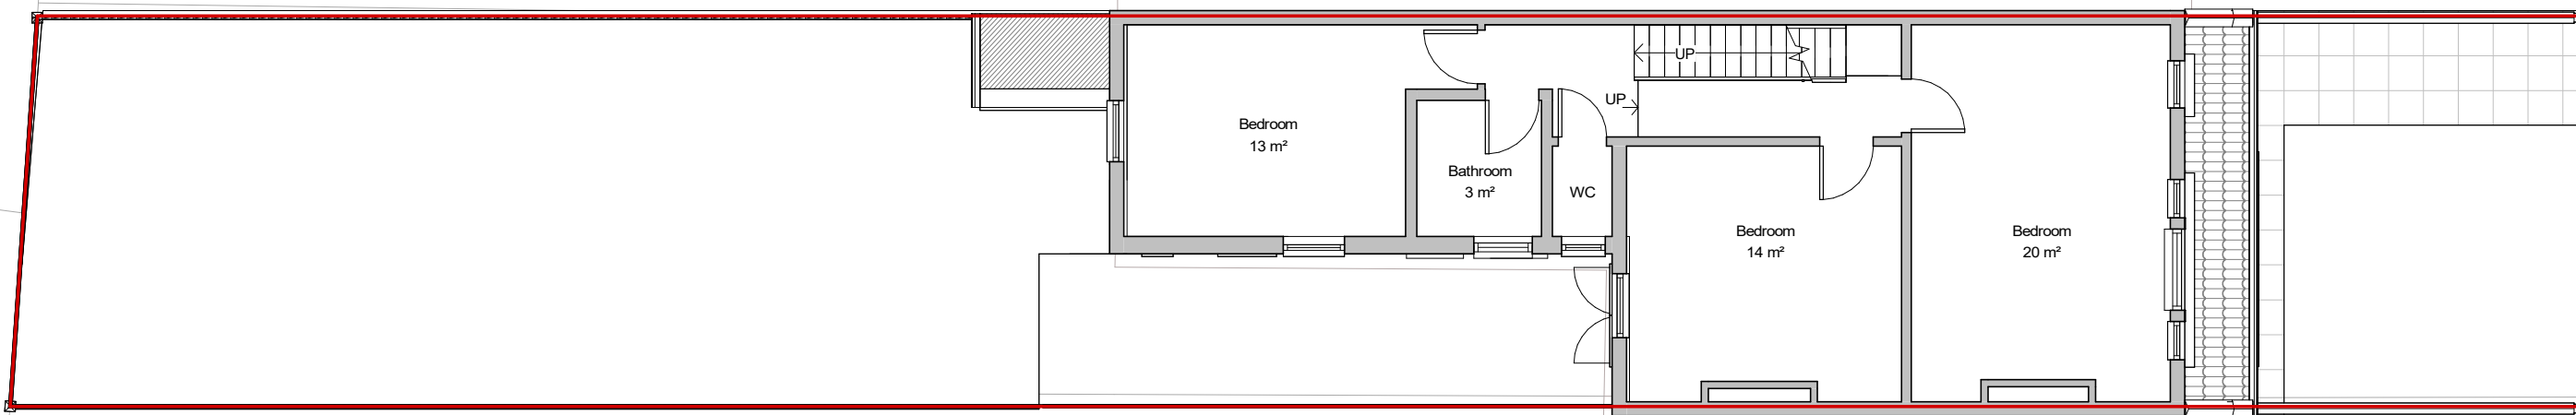

292

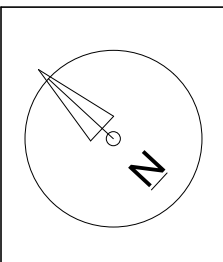 


NOTES:
CONTRACTORS MUST VERIFY ALL DIMENSIONS AT THE SITE BEFORE COMENCING ANY WORK.
NO CONSTRUCTION WORK BEFORE BUILDING CONTROL APPROVAL AND STRUCTURAL ENGINEER CONFIRMATION.
ANY DISCREPANCIES TO BE REPORTED TO GRIDKUNE.
ALL DRAWINGS ARE TO BE READ IN CONJUNCTION WITH ALL RELEVANT DRAWINGS AND SPECIFICATIONS.

Rev	Description	Date



PROJECT TITLE			DRAWING TITLE	
290 Philip Lane. London, N15 4AB			Proposed First Floor	
			CLIENT Steve Roth	
Date 20/10/2022	Project number 6675	DRWAING NUMBER PR - P002	Scale (@ A3) 1 : 100	Drawn by Cheski



Nursing Home

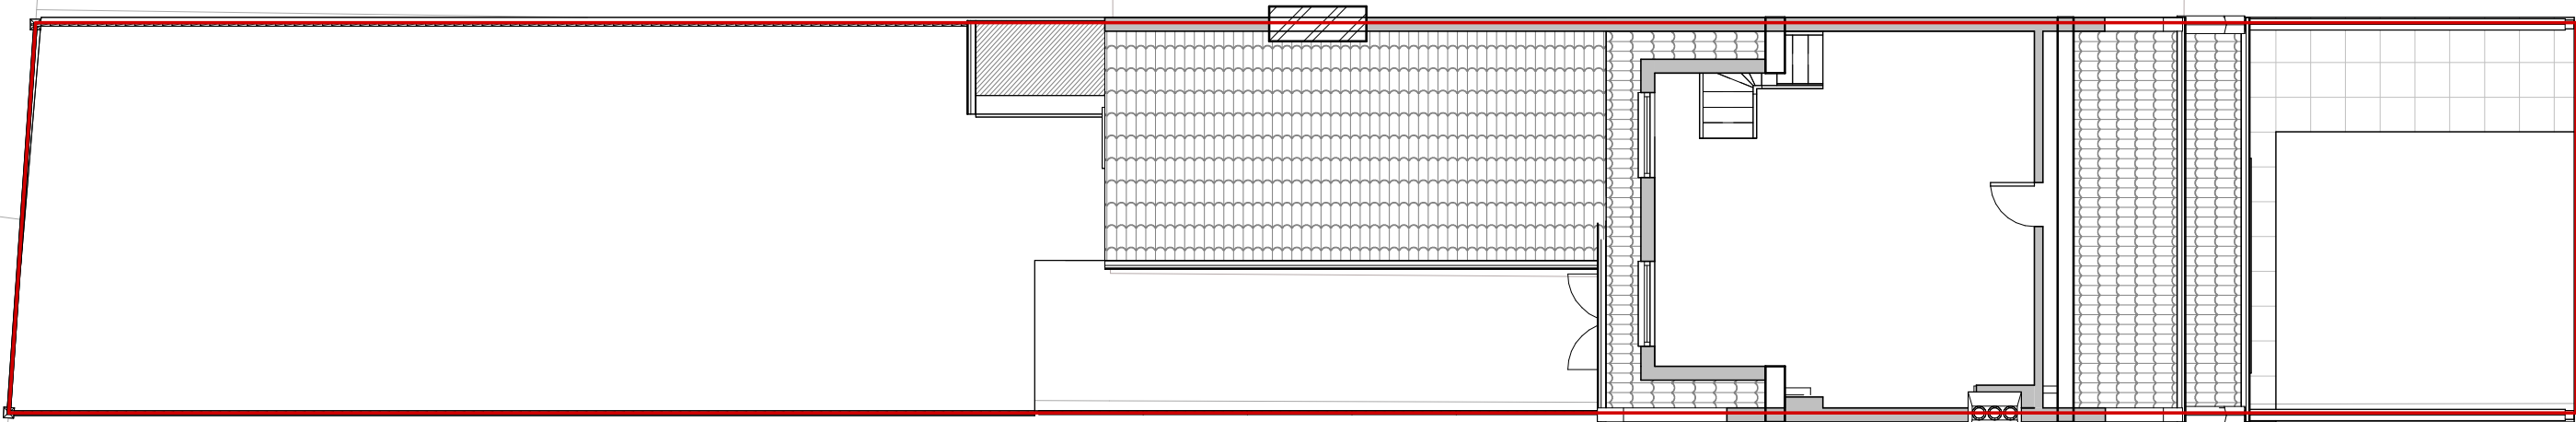

292

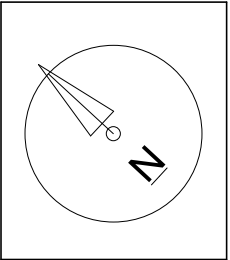 

NOTES:
CONTRACTORS MUST VERIFY ALL DIMENSIONS AT THE SITE BEFORE COMMENCING ANY WORK.
NO CONSTRUCTION WORK BEFORE BUILDING CONTROL APPROVAL AND STRUCTURAL ENGINEER CONFIRMATION.
ANY DISCREPANCIES TO BE REPORTED TO GRIDKUNE.
ALL DRAWINGS ARE TO BE READ IN CONJUNCTION WITH ALL RELEVANT DRAWINGS AND SPECIFICATIONS.

Rev	Description	Date

PROJECT TITLE

290 Philip Lane. London, N15 4AB

Date
20/10/2022

Project number
6675

DRWAING NUMBER
PR - P003

DRAWING TITLE

Proposed Loft

CLIENT


Steve Roth

Scale (@ A3)
1 : 100



Drawn by
Cheski



Nursing Home

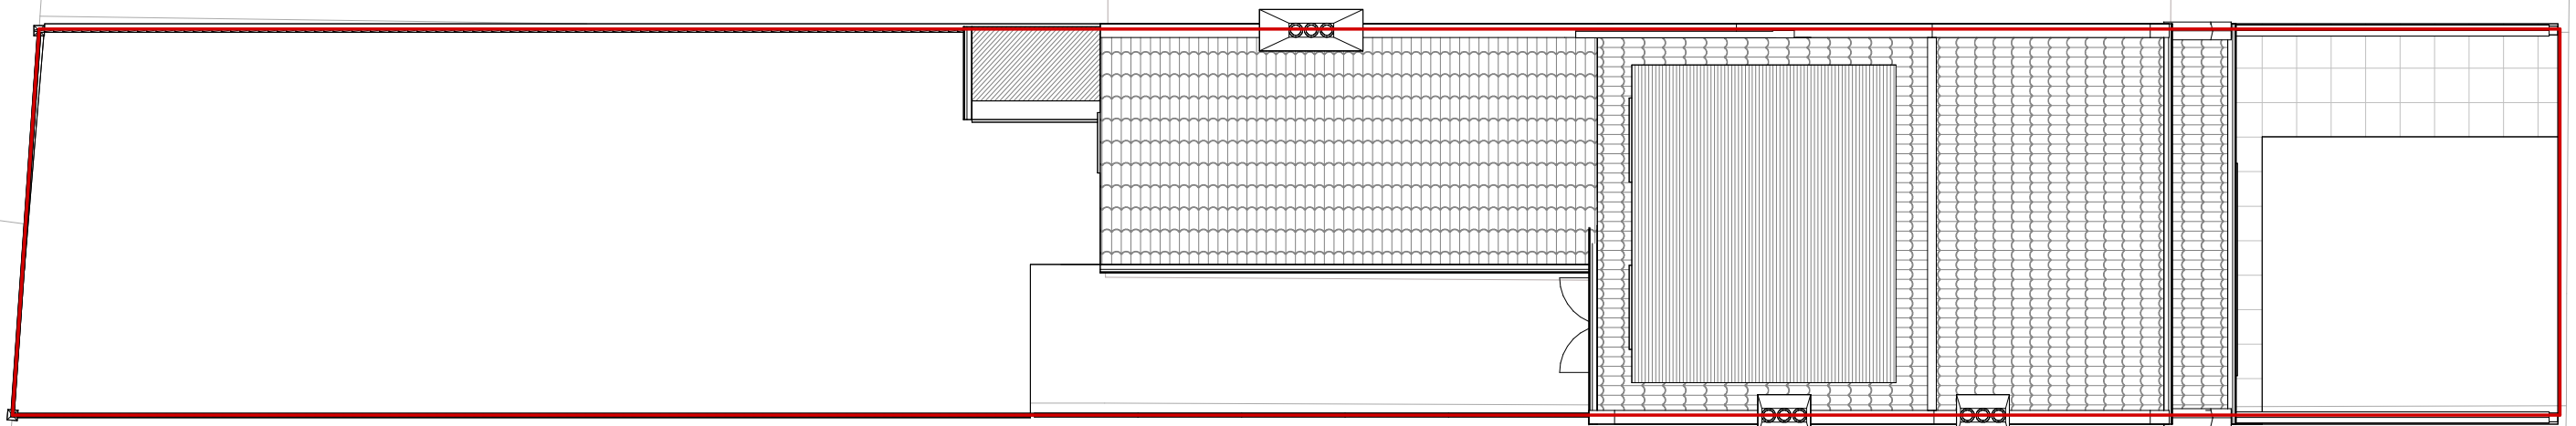

292

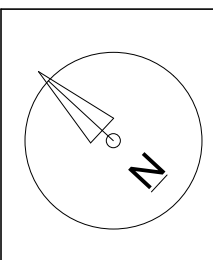 

NOTES:
CONTRACTORS MUST VERIFY ALL DIMENSIONS
AT THE
SITE BEFORE COMMENCING ANY WORK.
NO CONSTRUCTION WORK BEFORE BUILDING
CONTROL
APPROVAL AND STRUCTURAL ENGINEER
CONFIRMATION.
ANY DISCREPANCIES TO BE REPORTED TO
GRIDKUNE.
ALL DRAWINGS ARE TO BE READ IN
CONJUNCTION WITH
ALL RELEVANT DRAWINGS AND
SPECIFICATIONS.

Rev	Description	Date

PROJECT TITLE

290 Philip Lane. London, N15 4AB

Date
20/10/2022

Project number
6675

DRWAING NUMBER
PR - P004

DRAWING TITLE

Proposed Roof Plan


CLIENT

Steve Roth

Scale (@ A3)
1 : 100

Drawn by
Cheski



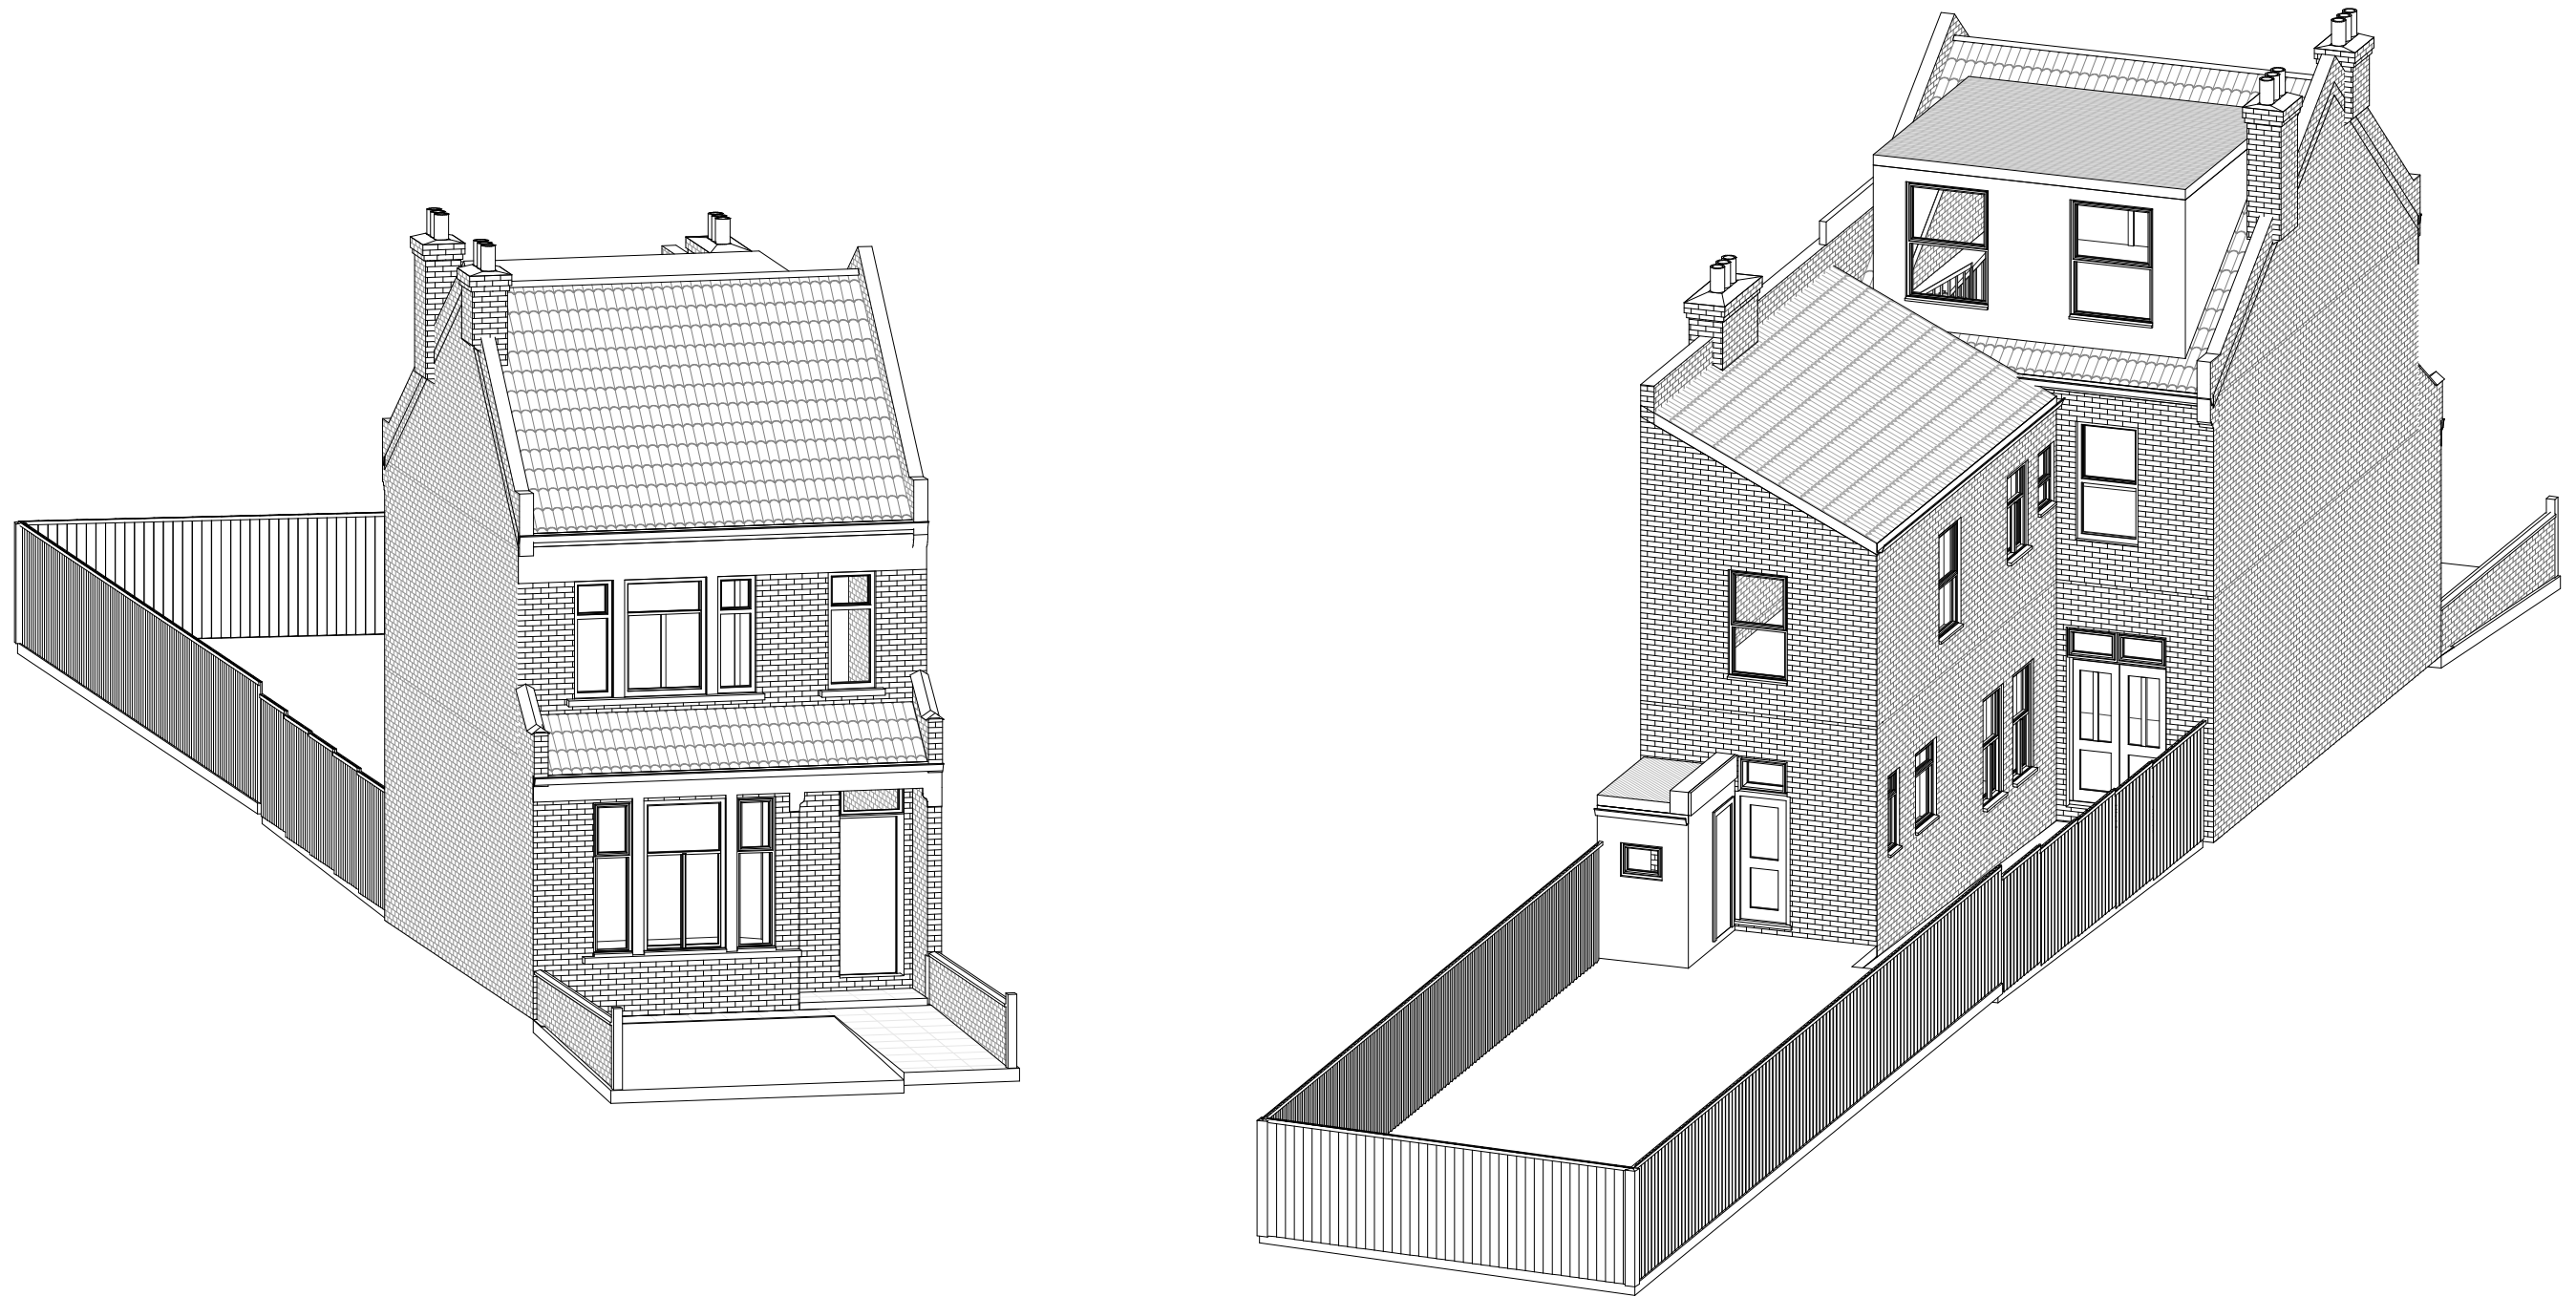


NOTES:
CONTRACTORS MUST VERIFY ALL DIMENSIONS
AT THE
SITE BEFORE COMENCING ANY WORK.

NO CONSTRUCTION WORK BEFORE BUILDING
CONTROL
APPROVAL AND STRUCTURAL ENGINEER
CONFIRMATION.

ANY DISCREPANCIES TO BE REPORTED TO
GRIDKUNE.
ALL DRAWINGS ARE TO BE READ IN
CONJUNCTION WITH
ALL RELEVANT DRAWINGS AND
SPECIFICATIONS.

Rev	Description	Date

PROJECT TITLE 290 Philip Lane. London, N15 4AB			DRAWING TITLE Proposed Perspective View		
			CLIENT Steve Roth		
Date 20/10/2022	Project number 6675	DRWAING NUMBER PR - PR001	Scale (@ A3)	Drawn by Cheski	

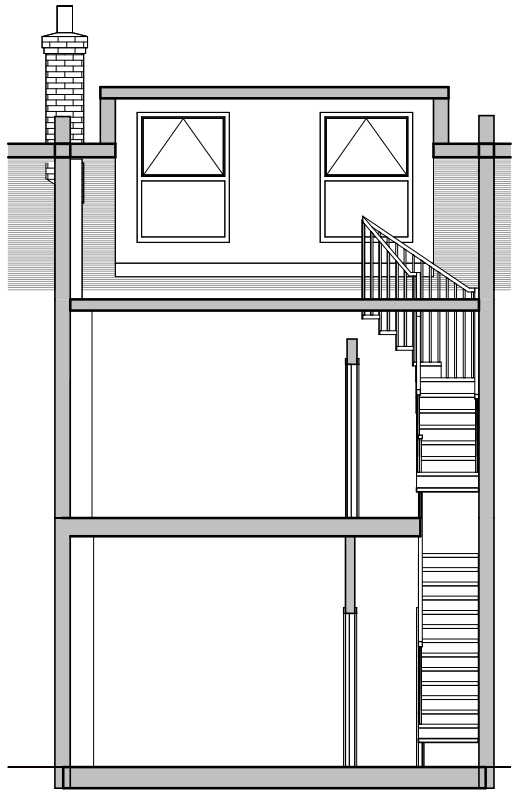

NOTES:
CONTRACTORS MUST VERIFY ALL DIMENSIONS AT THE SITE BEFORE COMENCING ANY WORK.
NO CONSTRUCTION WORK BEFORE BUILDING CONTROL APPROVAL AND STRUCTURAL ENGINEER CONFIRMATION.
ANY DISCREPANCIES TO BE REPORTED TO GRIDKUNE.
ALL DRAWINGS ARE TO BE READ IN CONJUNCTION WITH ALL RELEVANT DRAWINGS AND SPECIFICATIONS.

Rev	Description	Date

PROJECT TITLE

290 Philip Lane. London, N15 4AB

Date
20/10/2022

Project number
6675

DRWAING NUMBER
PR - S001

DRAWING TITLE

Proposed Section

CLIENT

Steve Roth

Scale (@ A3)
1 : 100

Drawn by
Cheski

