


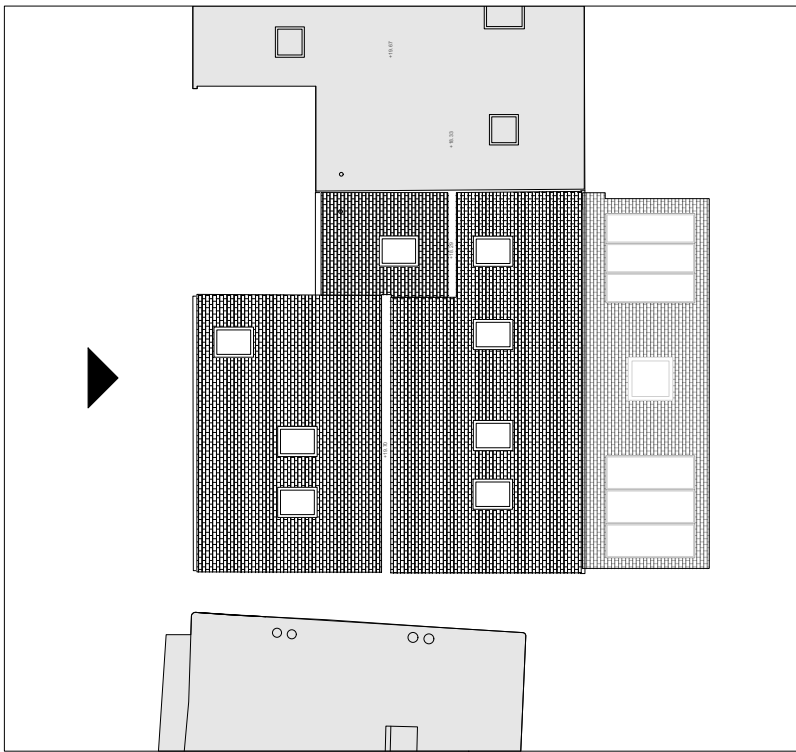

Key Plan



1 Existing West Elevation - Front
Scale: 1:50



2 Proposed West Elevation - Front
Scale: 1:50

0 0.5 1 2m

© Jonathon Lee

All dimensions to be checked on site prior to commencement of any works, and/or preparation of any shop drawings. Sizes of and dimensions to any structural elements are indicative only. See structural engineers drawings for actual sizes/dimensions. Sizes of and dimensions to any service elements are indicative only. See service engineers drawings for actual sizes and dimensions.
This drawing to be read in conjunction with all other Architect's drawings, specifications and other Consultants' information. All proprietary systems shown on this drawing are to be installed strictly in accordance with the Manufacturers/Suppliers recommended details.
Any discrepancies between information shown on this drawing and any other contract information or manufacturers/suppliers recommendations is to be brought to the attention of the Architect.

DO NOT SCALE FROM THIS DRAWING.

DRAWING NOTES:

-  Existing White PVC windows to be replaced
-  Proposed new black aluminium frame windows. Refer to window spec for details.

A 26/09/2022 Planning Issue
REV. DATE NOTE

JL
DRAWN

CLIENT
**Geoffrey Plouviez
& Sophie Thibault**

PROJECT
Terront Road

DWG No.
2201_PL-GE-01

DRAWING
**Existing and Proposed
West Elevation - Front**

STATUS
Stage 3

SCALE
**1:50 @ A1
1:100 @ A3**

APPROVED
JL

DATE
26.09.22

JONATHON LEE