





Front Elevation
as Proposed

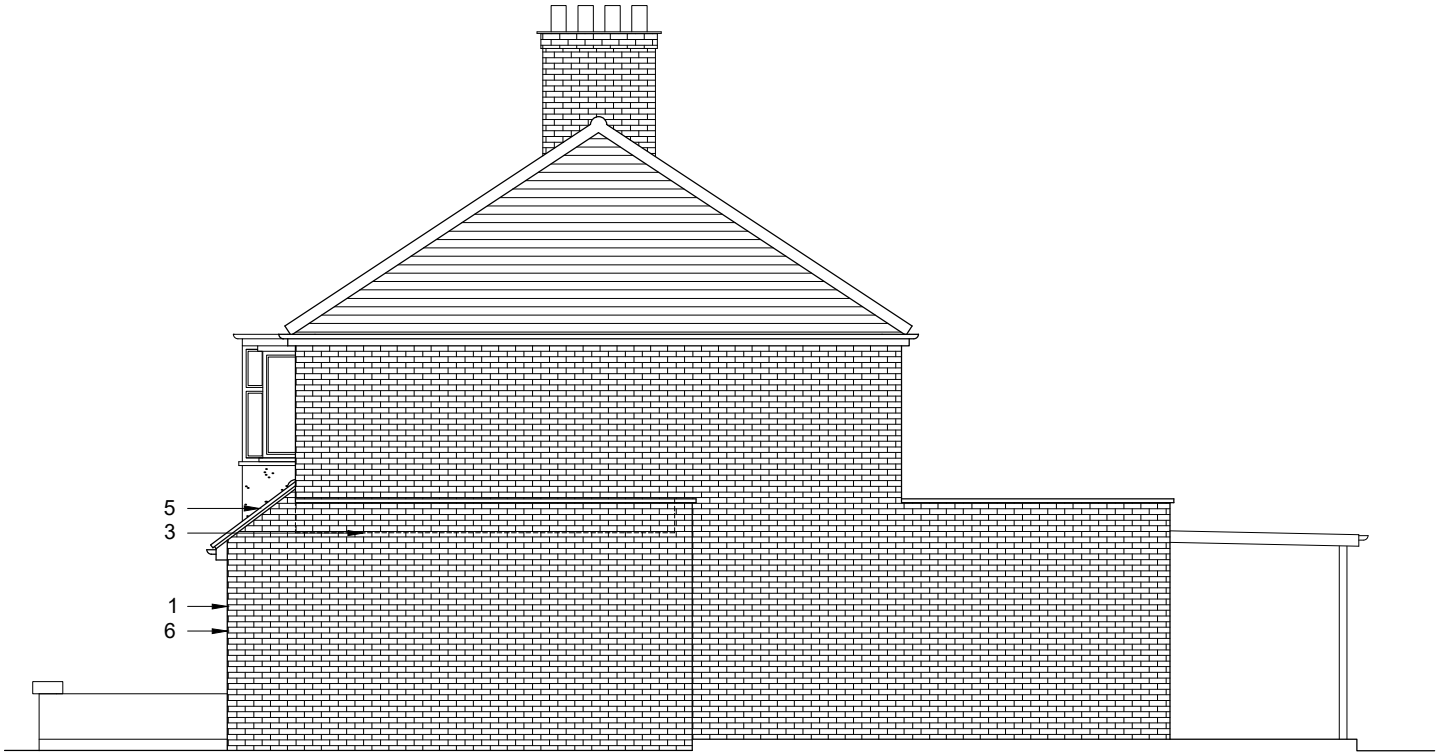

Flank Elevation
as Proposed



Rear Elevation
as Proposed

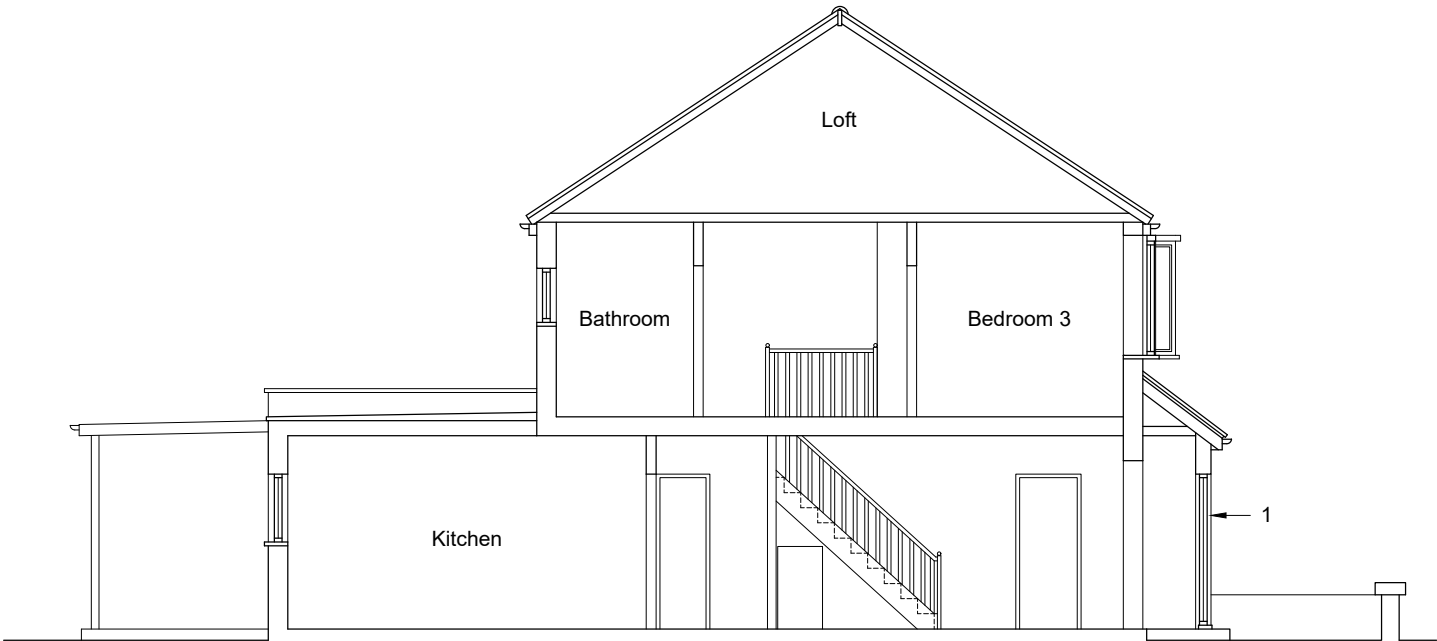

Section AA
as Proposed

Issue:

PLANNING

Revision:

Key:

- New Cavity Wall
- Stud Partitions

MATERIALS SCHEDULE

- New cavity wall
- New uPVC window to match existing
- New flat roof
- New entrance door with double glazed Side-lights
- New Pitched roof with tiles to match existing
- New render to match existing

0mm 20mm 40mm
0m 2m 4m

SCALE BAR - 1:100

CG ARCHITECTS

36 Cannon Hill, London, N14 6LG
Tel: 020 8449 5100 | Fax: 020 8449 5170

Client:

Mr Ladopoulos

Site:

15 Bourn Avenue
London
N15 24HP

Title:

Elevations & Section
as Proposed

Scale: 1:100 @ A3

Date: Sept. 2022

Drg. No.
1622/15

Drawn: Drawn:

KG CG

Rev.

#