




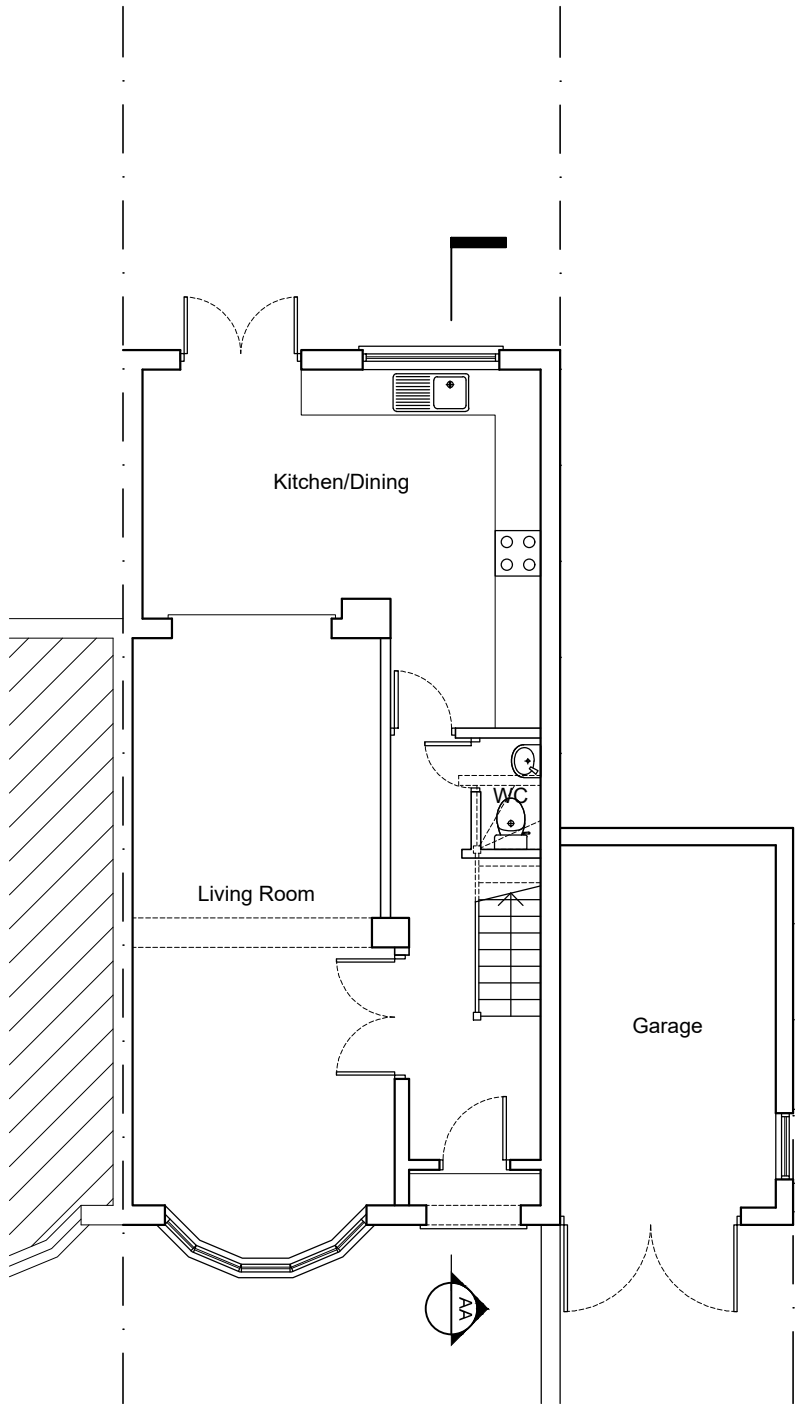


Ground Floor Plan
as Existing

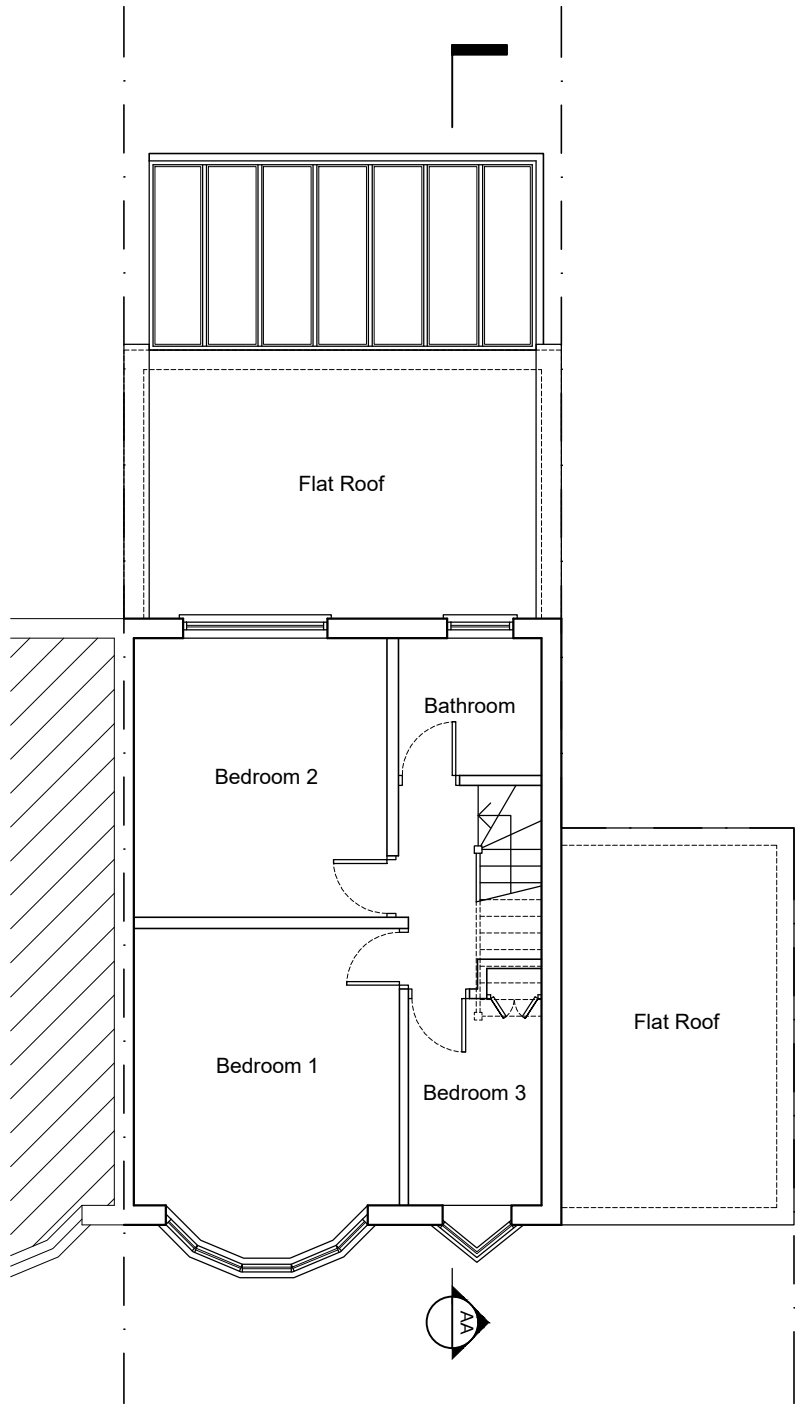

First Floor Plan
as Existing

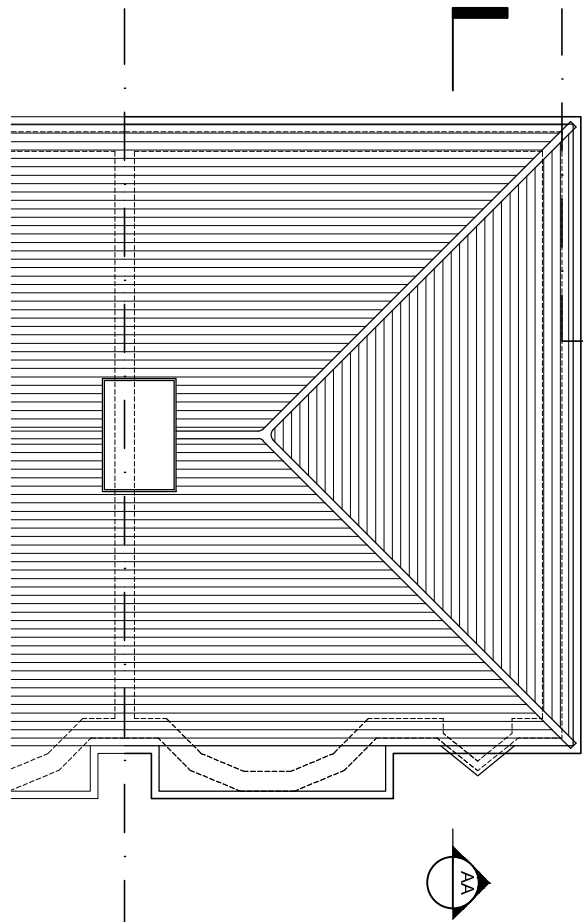

Roof Plan
as Existing

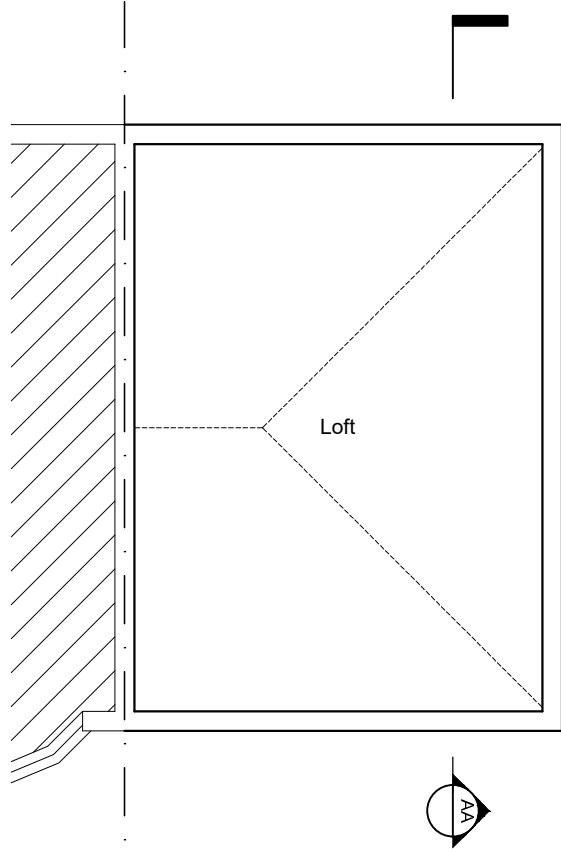

Loft Plan
as Existing

Issue:

PLANNING

Revision:

SCALE BAR - 1:100

CG ARCHITECTS

36 Cannon Hill, London, N14 6LG
Tel: 020 8449 5100 | Fax: 020 8449 5170

Client:
Mr Ladopoulos

Site:
**15 Bourn Avenue
London
N15 24HP**

Title:
**Plans
as Existing**

Scale: 1:100 @ A3	Drawn: KG	Drawn: CG
Date: Sept. 2022		
Drg. No. 1622/12	Rev.	#